


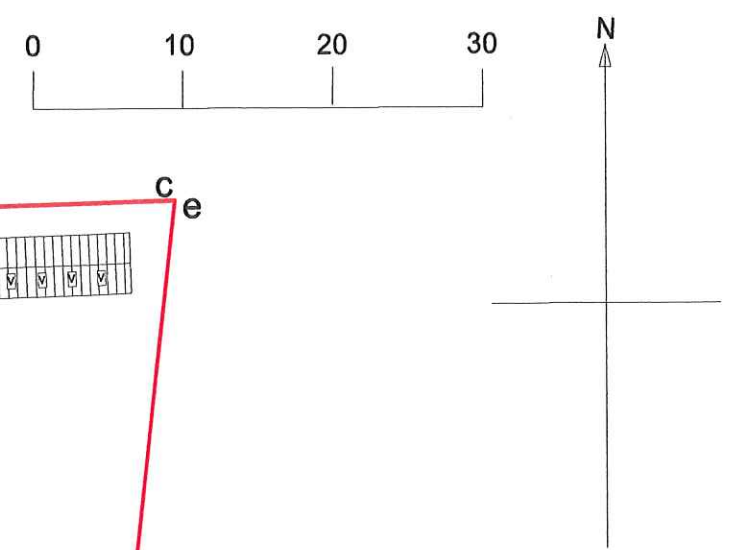

SITEPLAN



- Existing cesspool
- Proposed treatment plant

a = 1m high panelled fence
b = 2m high panelled fence
c = 2m high hedge
d = 1.2m hedge
e = 3m high hedge

Demolition of existing bungalow and replacement with new house and garage for Mr & Mrs Wescombe at 145 Seagate Road, Long Sutton, PE12 9AD

Scale 1:500

Plans by Anfoss Ltd.,
87 Leverington Common,
Leverington,
Wisbech, PE13 5BH
01945 466266
07836 246446
building55@live.co.uk

Ref Wescombe/2022/stc/1