



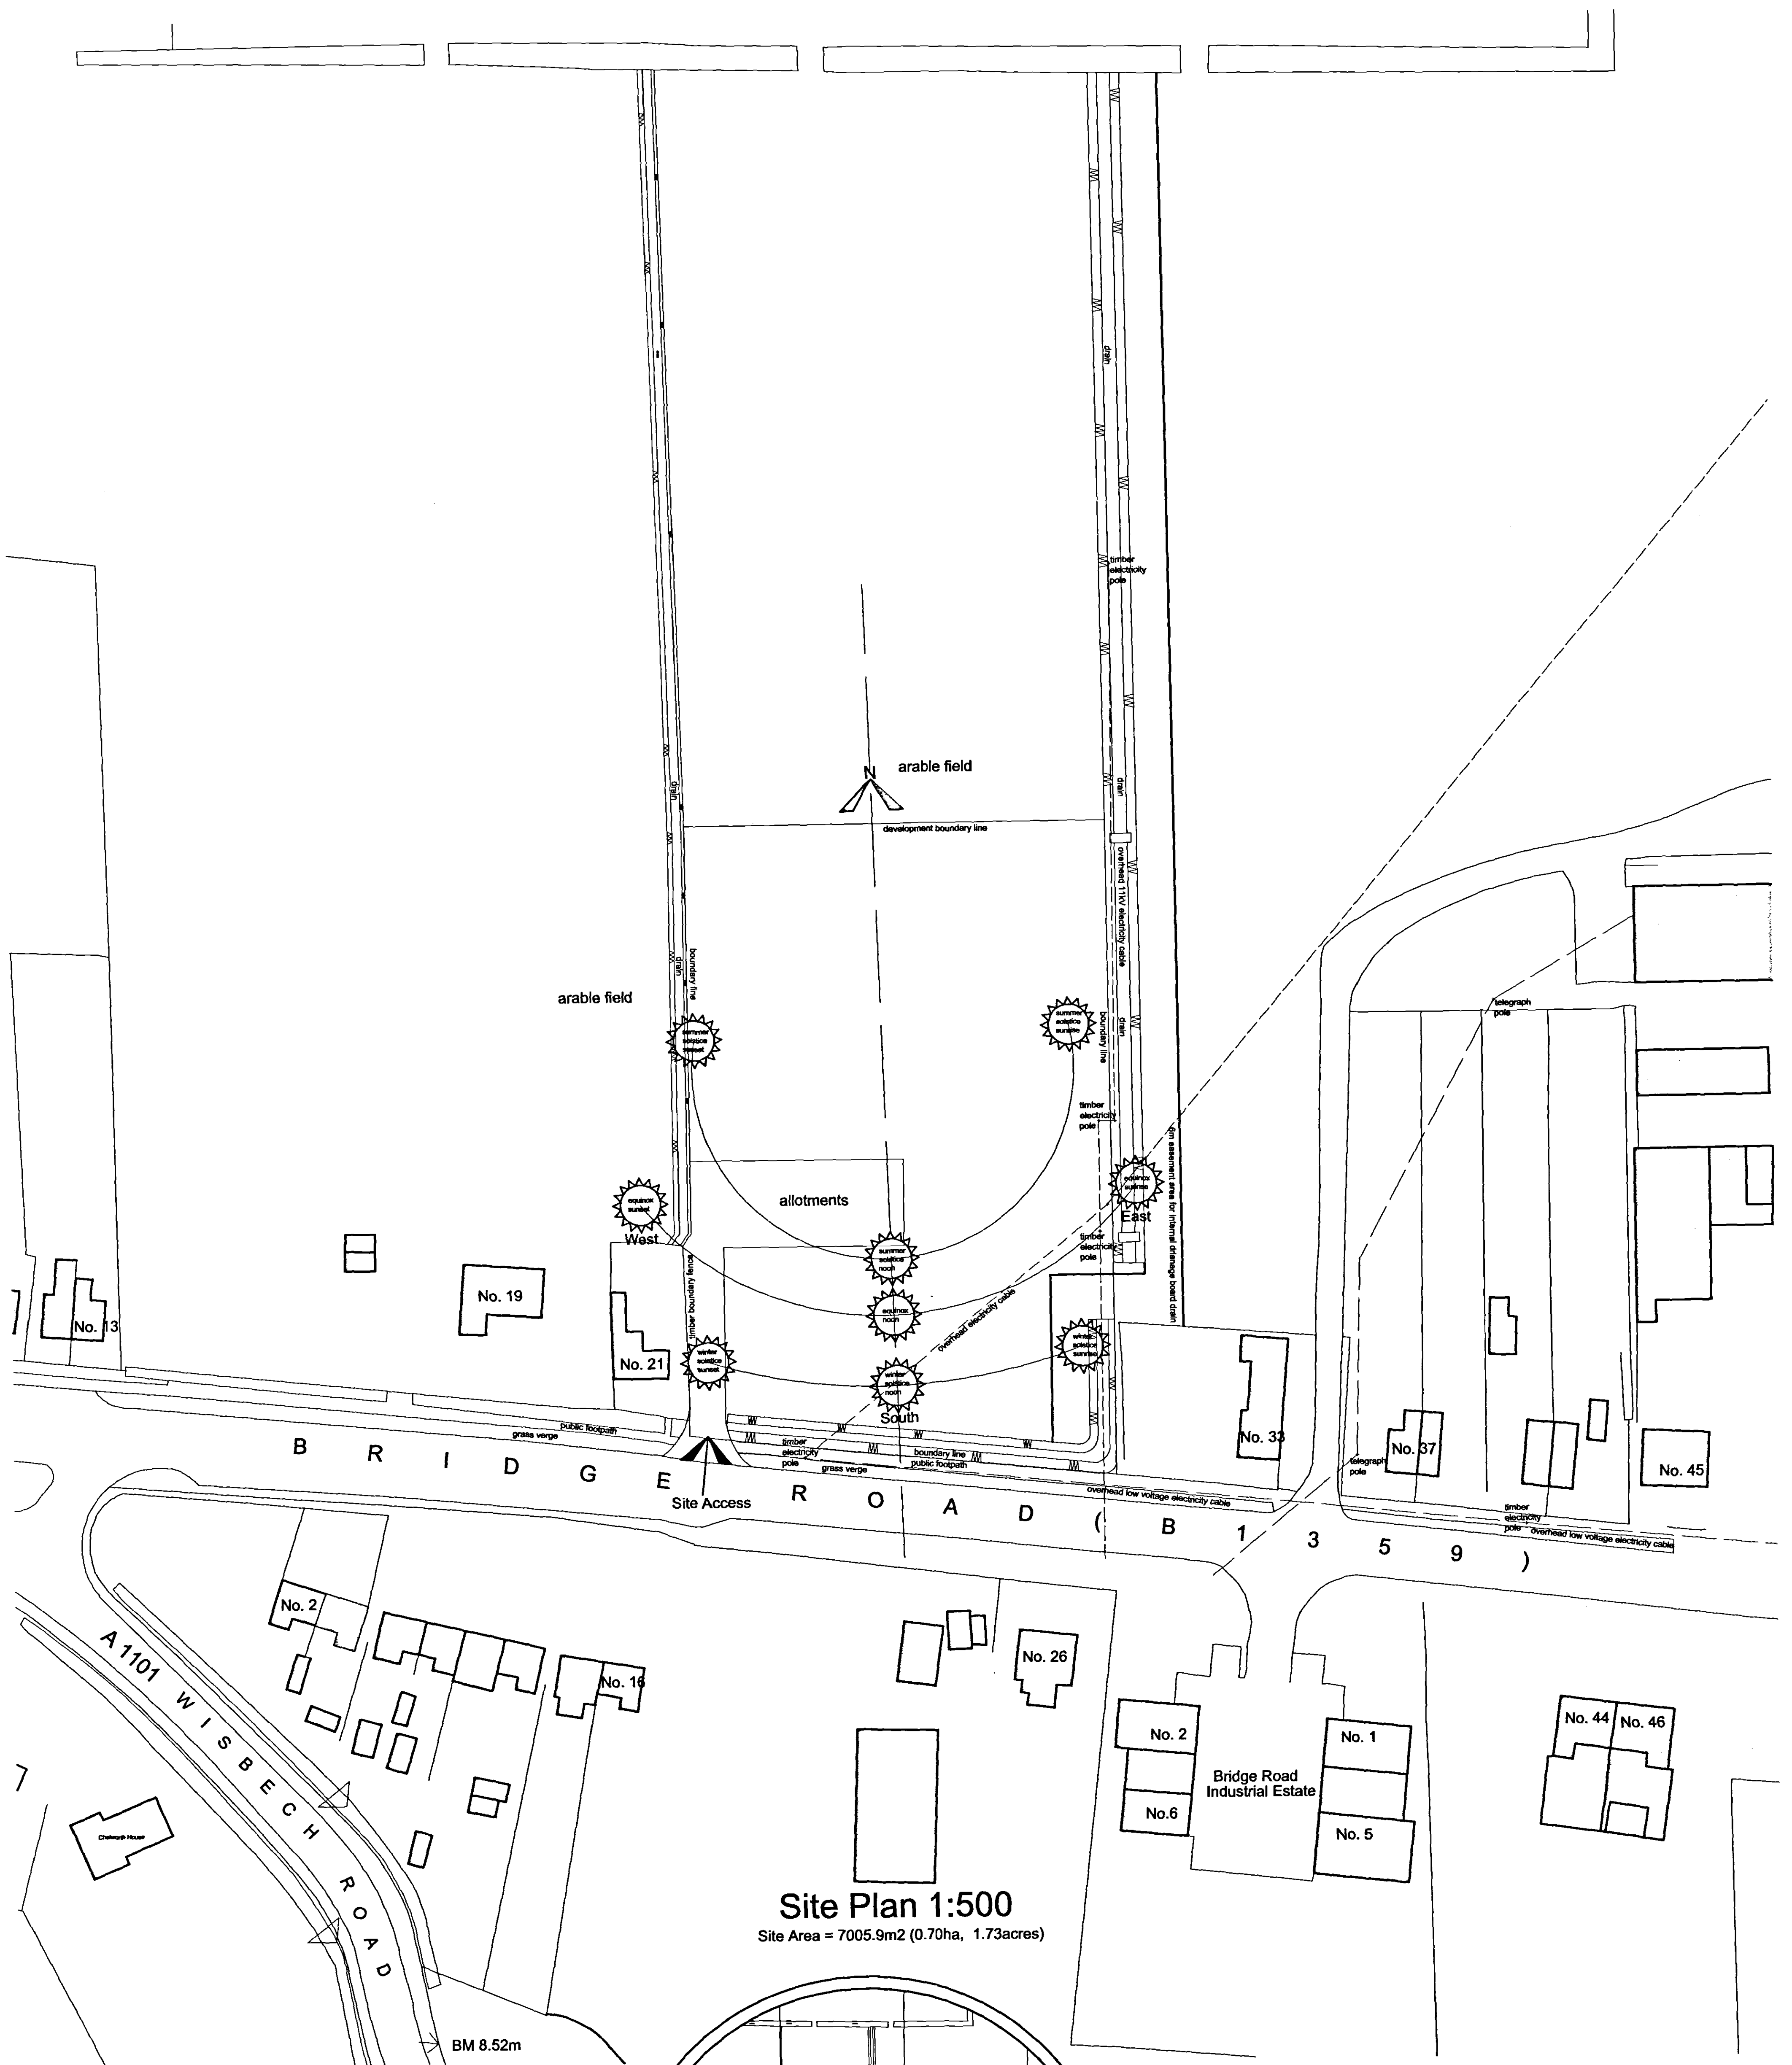

Site Plan 1:500

Site Area = 7005.9m² (0.70ha, 1.73acres)

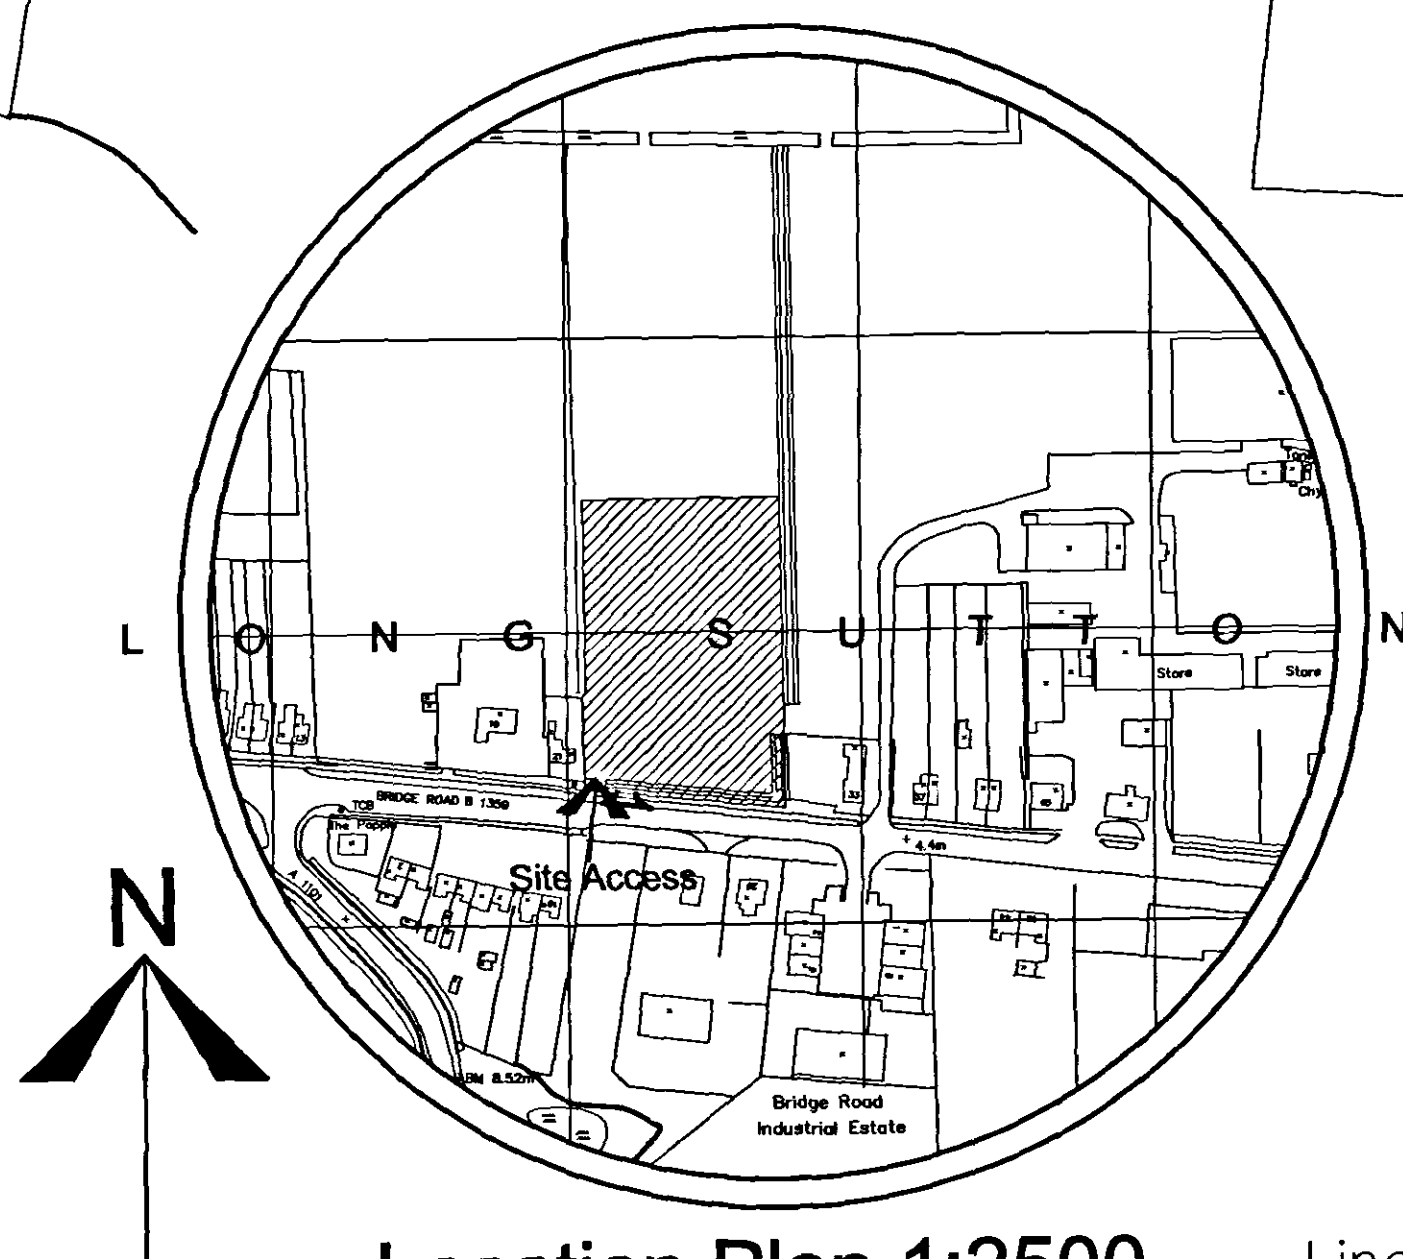

Location Plan 1:2500

SHDC
Planning & Development
26 FEB 2008
Ref: 0240/08

Proposed Six Earth Sheltered Social Houses	JOB
1:500	SCALE
1:2500	SCALE
Survey Drawing	TITLE
	REVISED
662/06	
Lincolnshire Rural Housing Association	
January 2008	

SEA R C H
Sustainable Ecological Architecture Ltd