
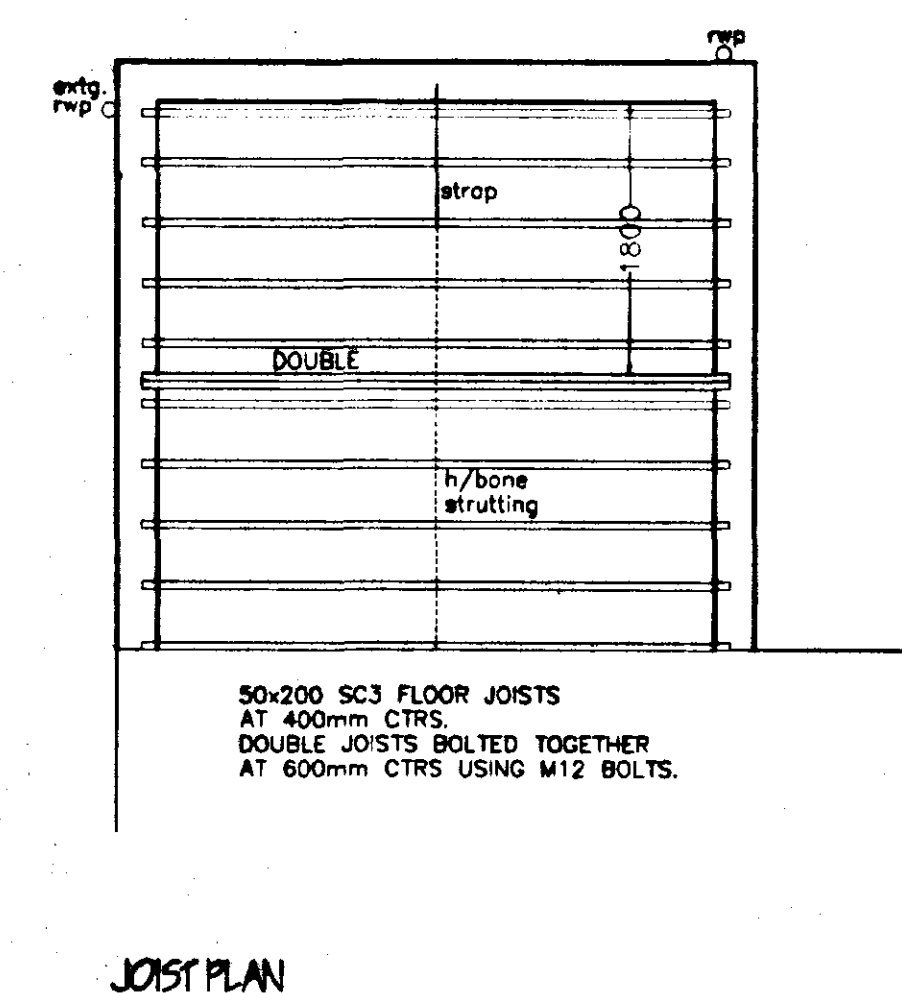
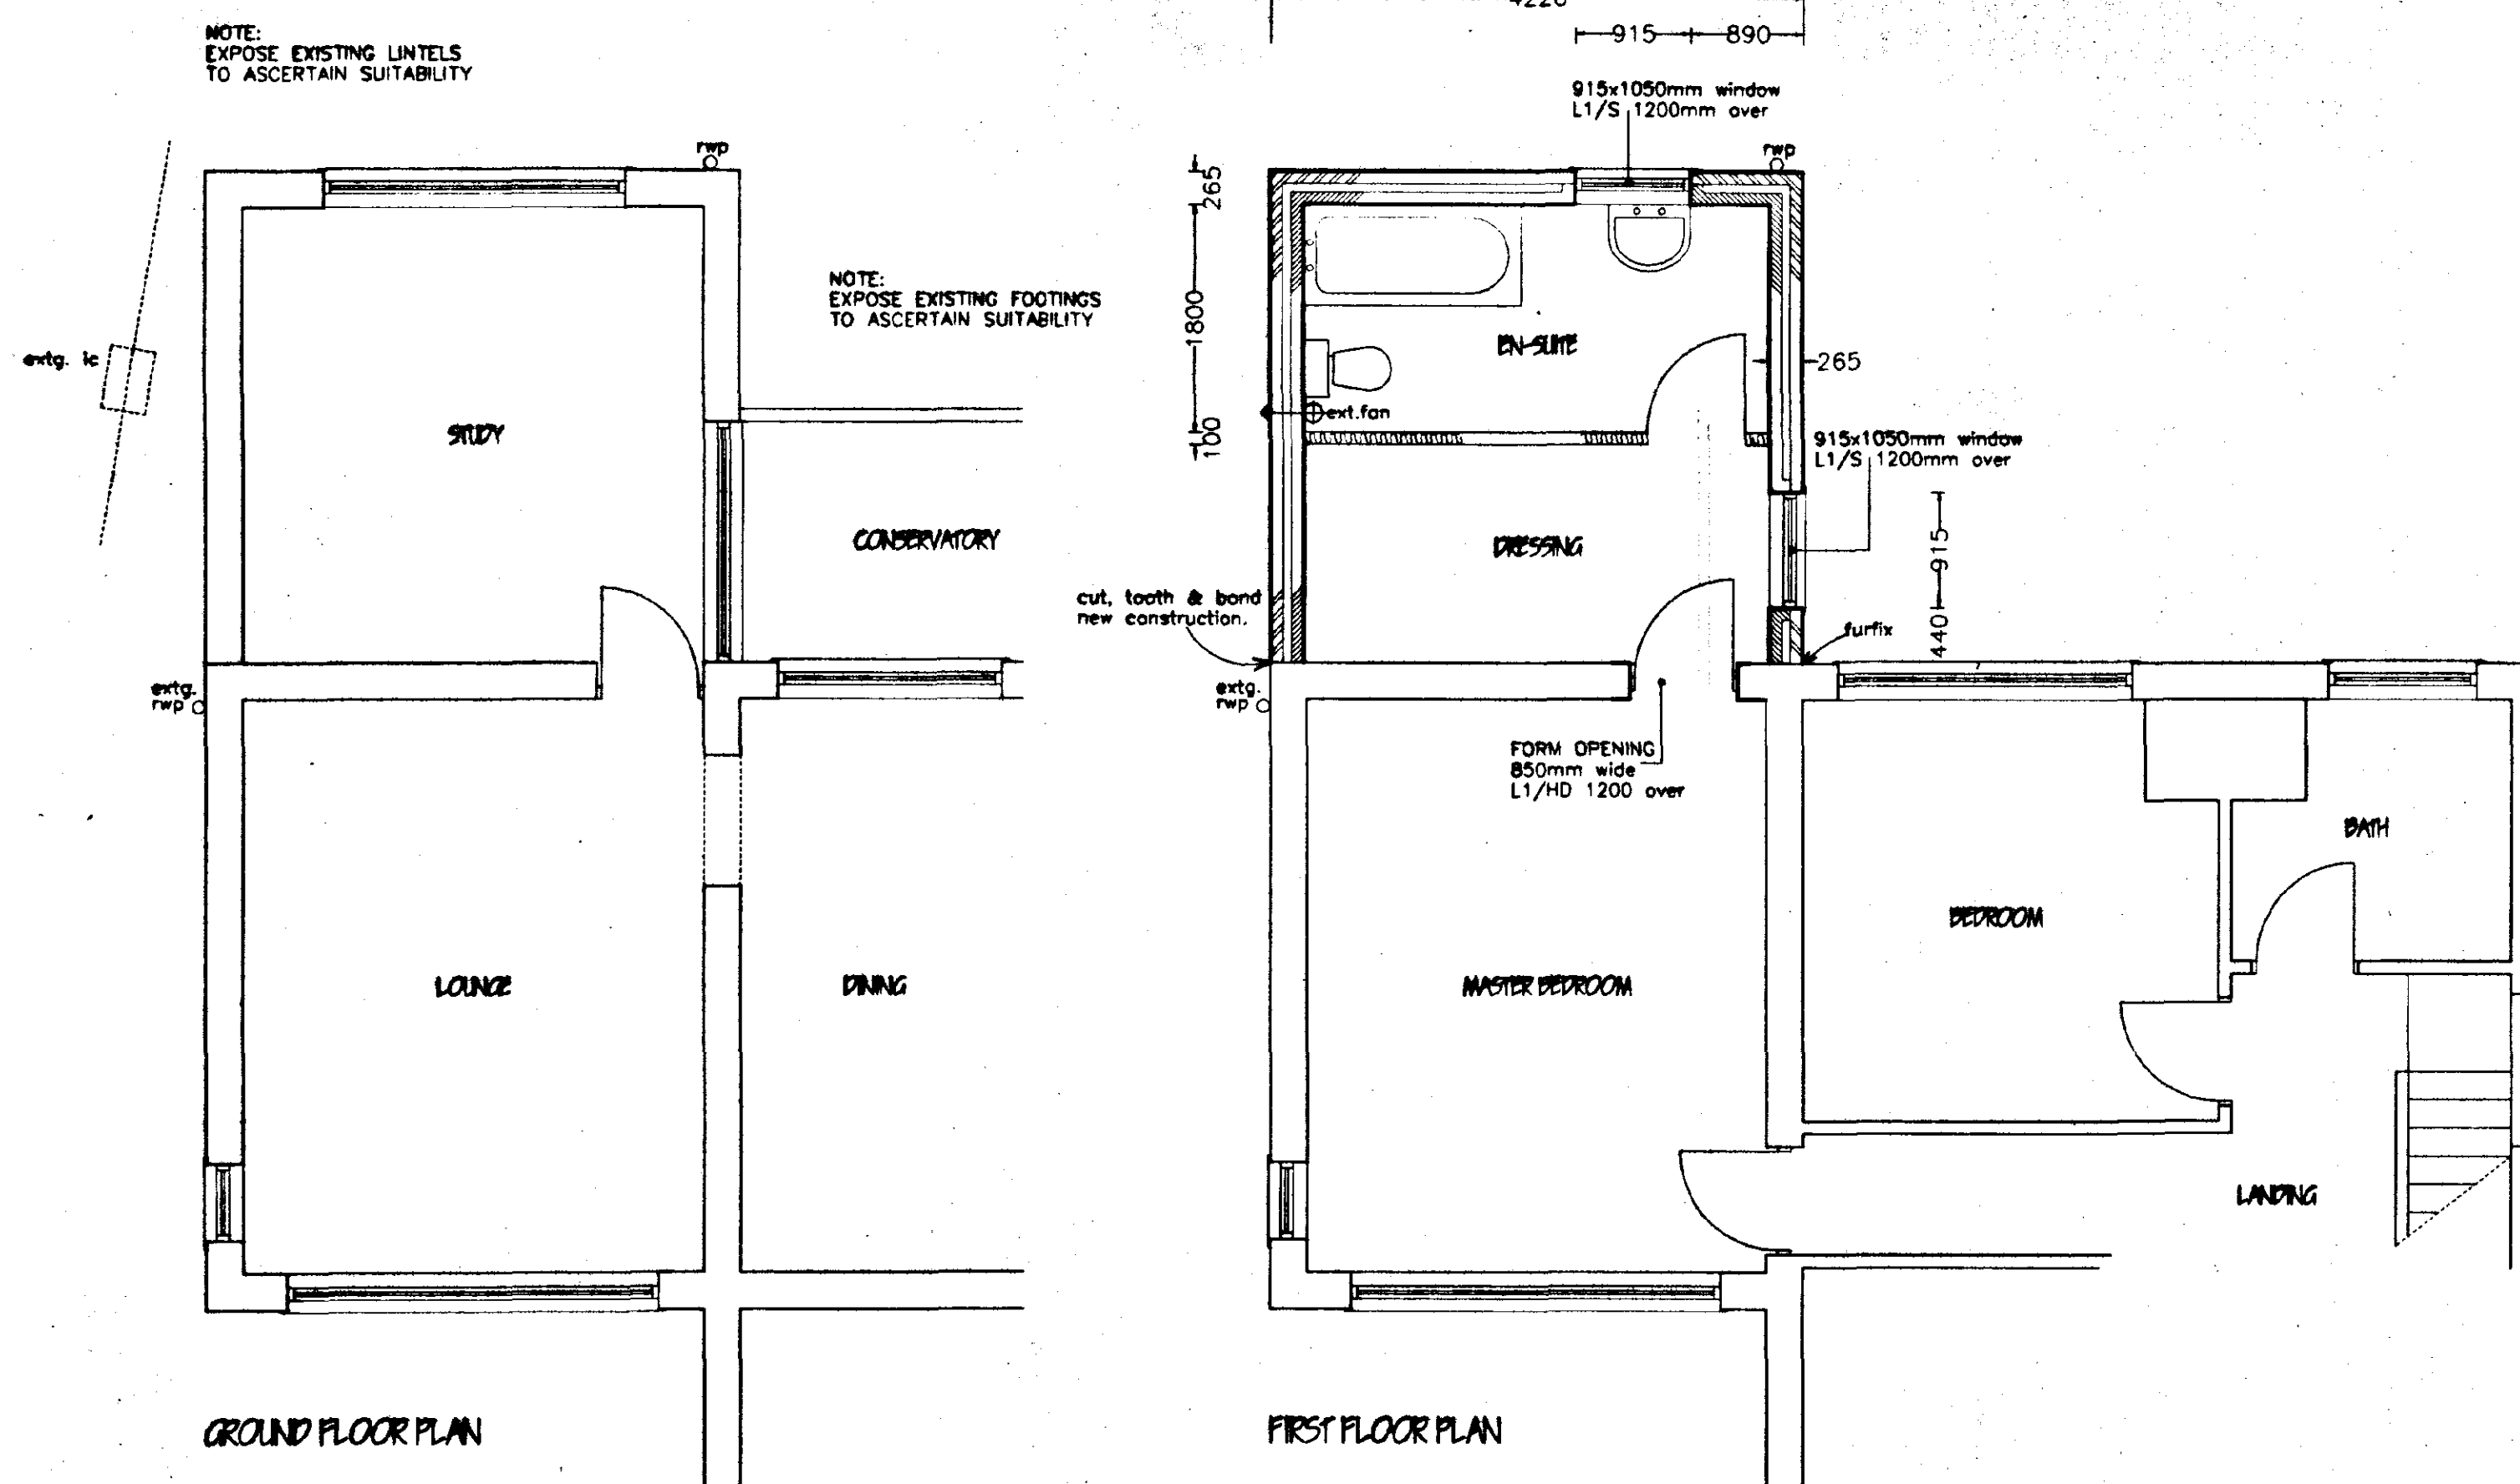
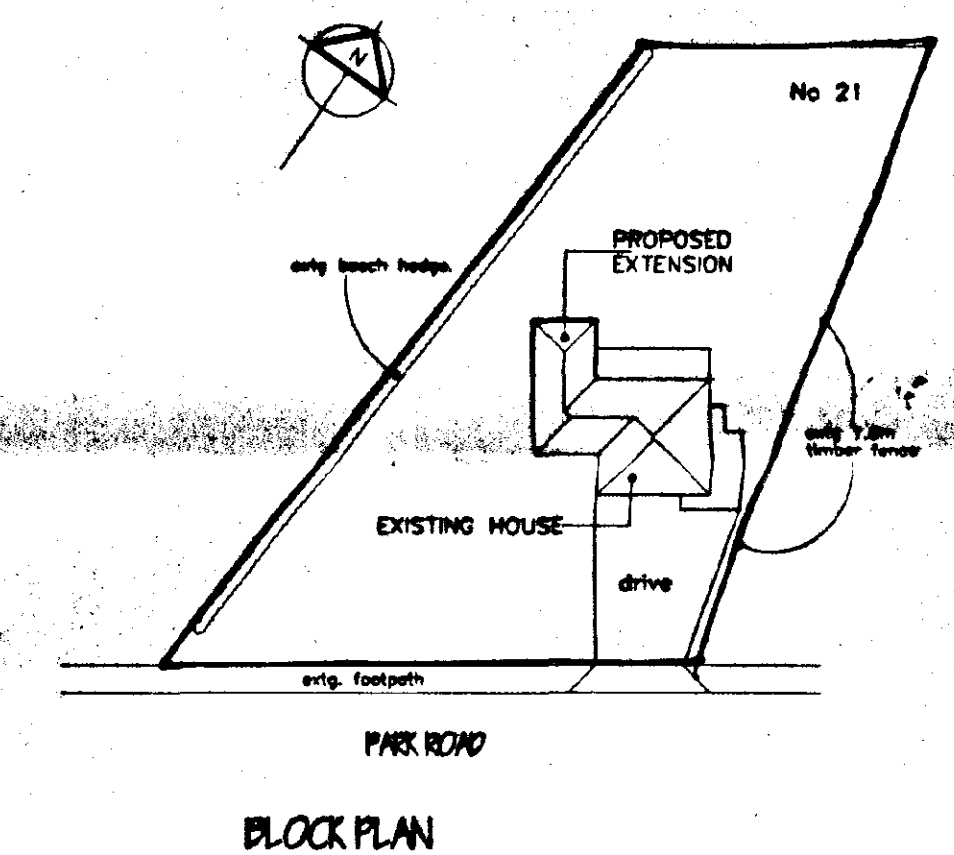
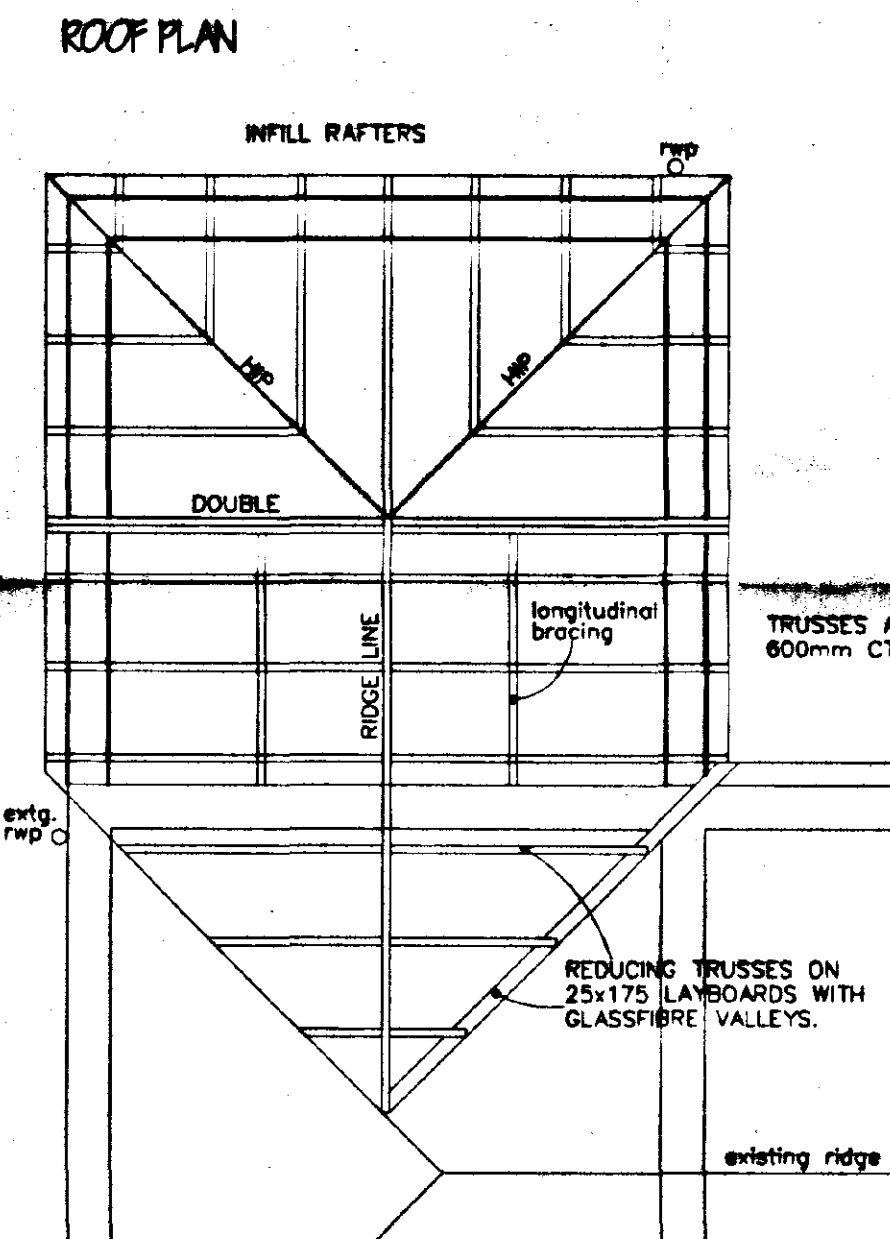
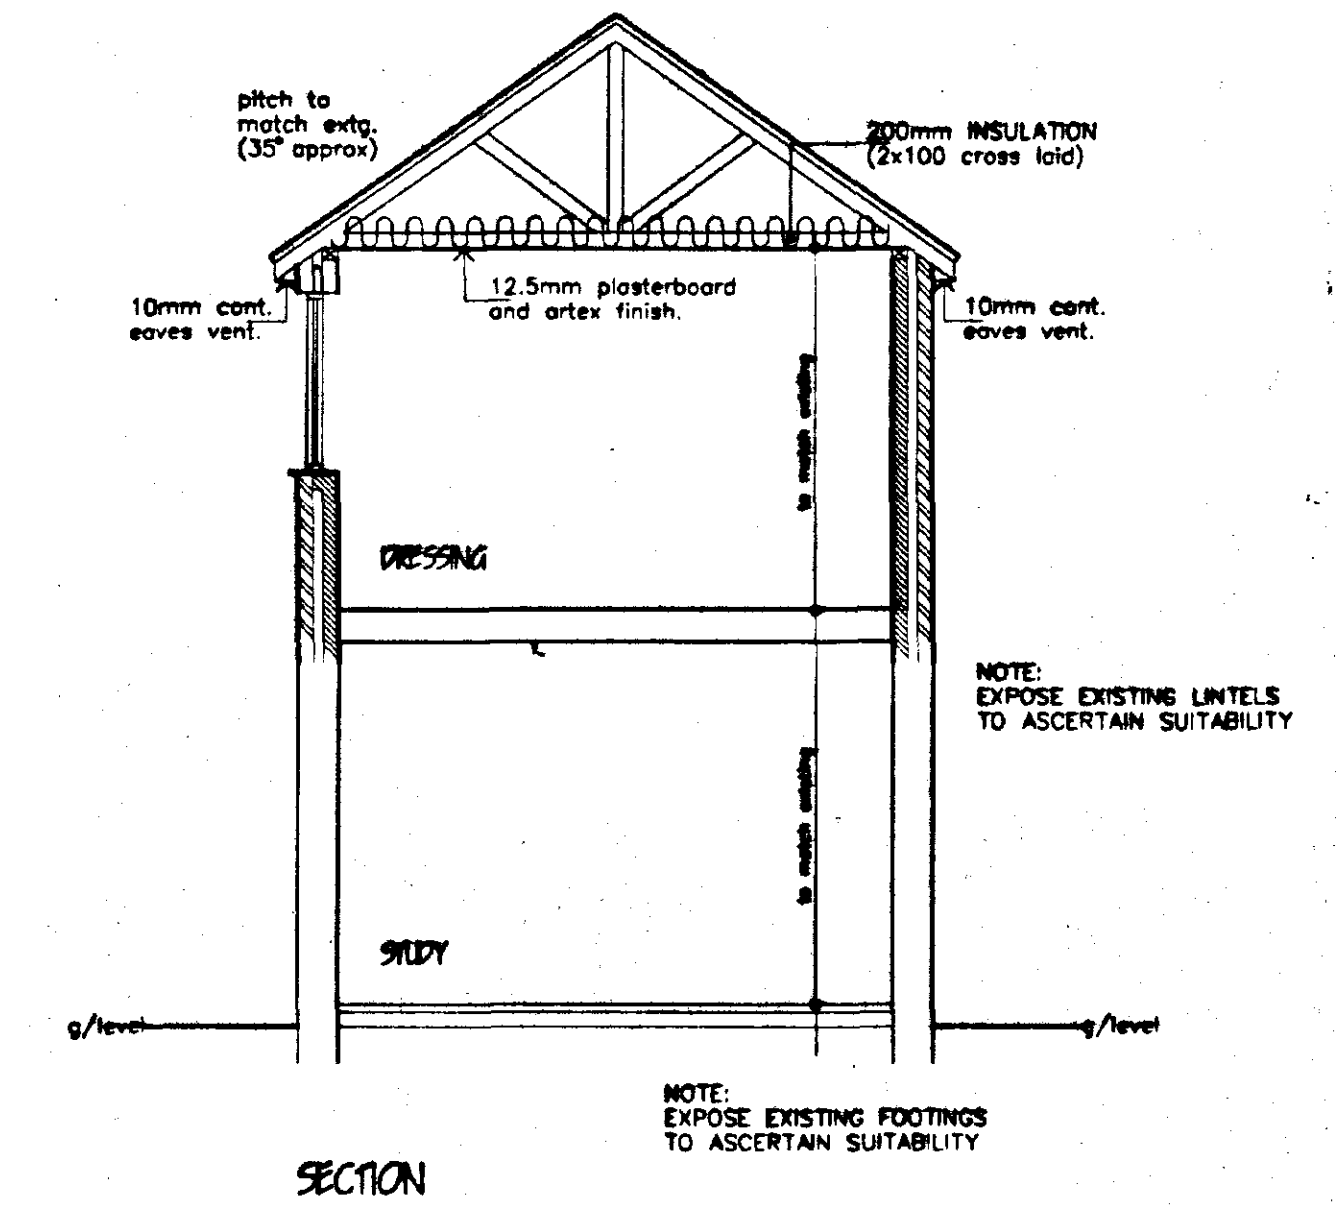


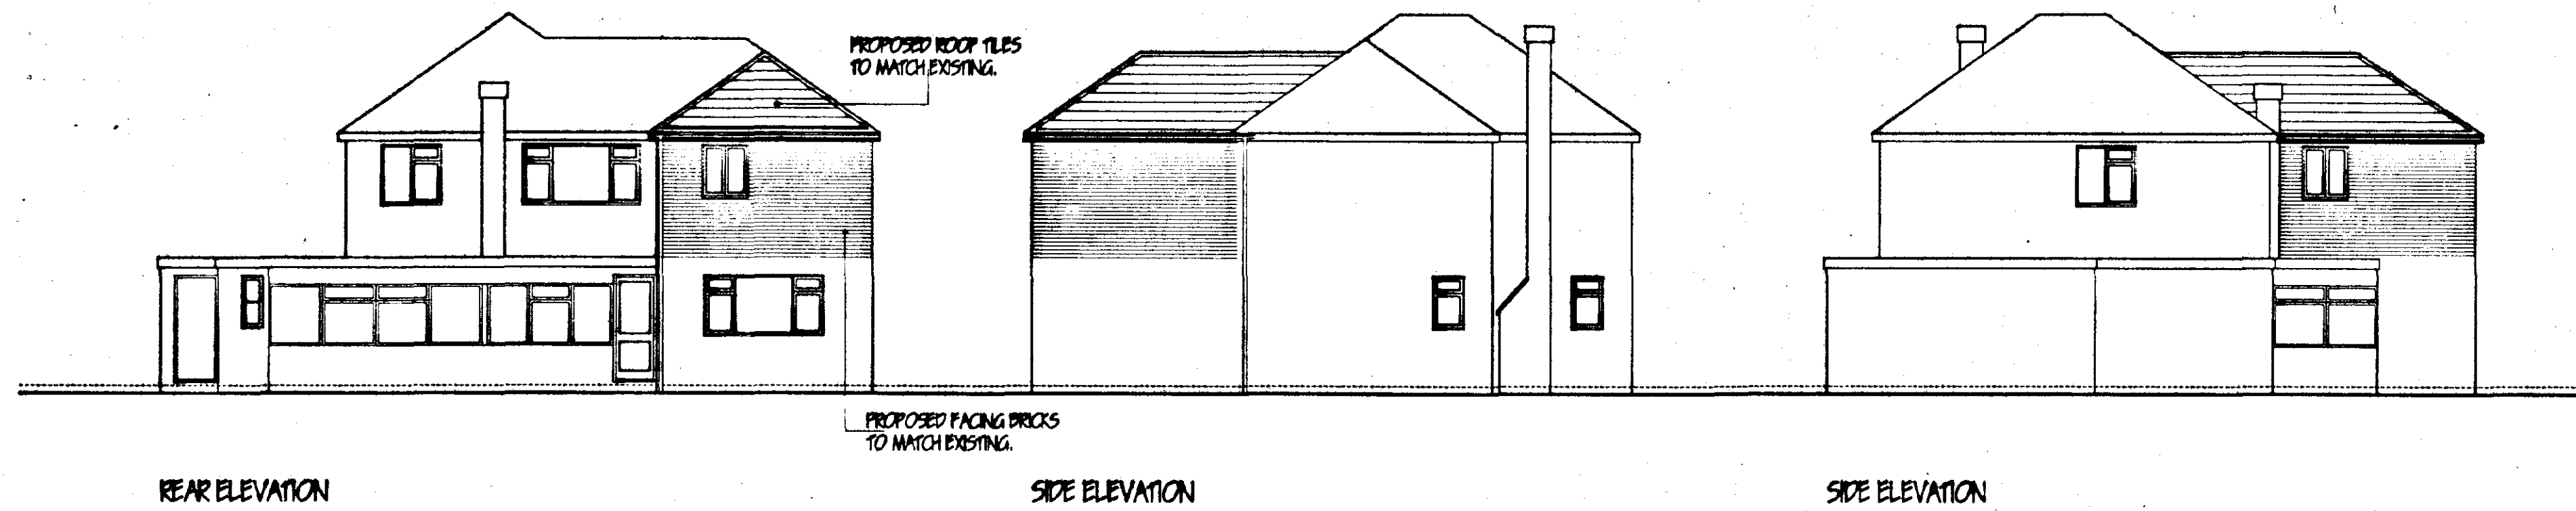

MARK DENNIS
architectural services

90 STATION ROAD - SURFLEET - SPALDING
LINCOLNSHIRE - PE11 4DB
TEL: 01775 680183 FAX: 01775 680183

PROJECT TITLE
PROPOSED FIRST FLOOR EXTENSION AT
21 PARK ROAD, LONG SUTTON,
SPALDING, Lincs.

DETERMINED
PLAN FOR MR & MRS A GRANT

SHDC
Planning
- 4 MAR 2002
Ref 0253/02

PLANS, ELEVATIONS, SECTION & BLOCK PLAN.

REV	DESCRIPTION	DATE	BY

SCALE 1:100, 1:50

DRAWN MD

DATE FEB 02

DRAWING No. 02.002/01