



Ref:	Revision:	Date:
------	-----------	-------

WENMAN DESIGN SOLUTIONS Ltd.

2 Austendyke Road
Weston Hills
Spalding
Lincs. PE12 6BX
Tel : 01775 724171
Fax : 01775 720445
Mobile : 0784 128457
enquiries@wenmanbuildingdesign.co.uk



PROPOSED EXTENSIONS

Client: MR. W. RIGGS
23 STATION ROAD
LONG SUTTON
LINCS.

DRAWING: EXISTING GROUND FLOOR PLAN
EXISTING FIRST FLOOR PLAN
EXISTING ELEVATIONS


DRAWING N°: WEN/1420/11/00	DATE: MARCH 2011
-------------------------------	---------------------

DRAWN BY:	SCALES:
RW	1:50 1:100 1:1250

[illegible]

HEALTH & SAFETY
The client is to ensure that the appointed contractor is familiar with and complies with Health & Safety for Building Sites and Work Places.

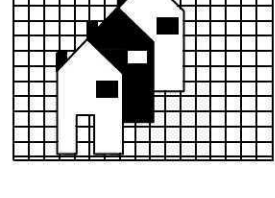

Ref:		Revision:		Date:
WENMAN DESIGN SOLUTIONS Ltd. 2 Astonway Road Weston Hills Spalding Lincs. PE12 6BX Tel : 01775 72471 Fax : 01775 720445 Mobile: 0784 1718457 enquiries@wenmanbuildingdesign.co.uk				
				
Project:				
PROPOSED EXTENSIONS				
Client: MR. W. RIGGS 23 STATION ROAD LONG SUTTON LINGS.				
DRAWING: PROPOSED GROUND FLOOR PLAN PROPOSED FIRST FLOOR PLAN PROPOSED ELEVATIONS				
DRAWING NO: WEN/1420/11/01				
DATE: MARCH 2011				
DRAWN BY: RW				
SCALES: 1:50 1:100 1:250				
Copies of these drawings must not be traced, drawn or altered for any purpose other than that for which they are issued without written permission from WENMAN DESIGN. THESE DRAWINGS ARE PROVIDED ONLY FOR THE PURPOSE OF OBTAINING PLANNING OR BUILDING REGULATIONS APPROVAL AND DO NOT CONSTITUTE A FULL SPECIFICATION FOR THE PROPOSED WORKS. THE PROPOSED WORK WILL NOT BE SUPERSEDED/AFFECTED BY WENMAN BUILDING DESIGN (Sales) signed elsewhere in writing by the above. THEREFORE IT IS THE CLIENT'S OWN RESPONSIBILITY AND SOLELY RESPONSIBILITY TO CONTROL WORKMANSHIP/MATERIALS A SPECIFICATION AND ANY VARIATIONS TO THE CONTRACT. IT IS NEEDED PRACTICE, OR REASONABLE TO SHOW ALL RELEVANT MATERIALS ON THE DRAWING. THE NOT THE MATERIALS ARE NOT PROVIDED COULD BE ALLEGED THE BUILDING/CONSTRUCTION FROM INCOMPETENCE OF WORKMANSHIP OR COULD BE THE WORK. WORKERS AND MATERIALS TO BE FITTED AND RECALLED TO THE MANUFACTURERS INSTRUCTIONS AND COMPLY WITH THE MANUALS AND APPROVED DOCUMENTS OF THE BUILDING REGULATIONS AND CURRENT WENMAN BUILDING DESIGN CODES OF PRACTICE. INITIALS/STAMPED OR OTHERWISE CODED. ALL MEASUREMENTS ON THIS DRAWING ARE NOT TO BE USED FOR CONSTRUCTION/WORKING PURPOSES. ALL MEASUREMENTS FOR SETTING OUT OF THE WORK AS SHOWN ON THE DRAWING TO BE CHECKED BY THE SUBCONTRACTOR PRIOR TO COMMENCEMENT OF WORK AND ANY DISCREPANCIES REPORTED IMMEDIATELY TO THE ARCHITECT. THE CLIENT'S RESPONSIBILITY TO OBTAIN THE NECESSARY APPROVALS AND NOT PROCEED WITHOUT IT IS REITERATED THAT A LACK OF SUCH SUPPORT IS UNACCEPTABLE. PERMISSION BY ARCHITECT. THE ACTUAL PERFORMANCE OF EXISTING SERVICES (PIPE, ELECTRICAL, CABLES) ARE NOT GENERALLY SHOWN THE ACTUAL PERFORMANCE OF APPROVED MUST BE CONSULTED BY THE BUILDING/CONTRACTOR PRIOR TO COMMENCEMENT OF WORK AND PERMISSION TO START THE WORKING. SURVEYORS INSTALLATION RECOMMENDATIONS.				
ISSUED & SIGNED The client is to ensure that the appointed contractor is familiar with and complies with Health & Safety for Building Sites and Work Places.				