






Front Elevation

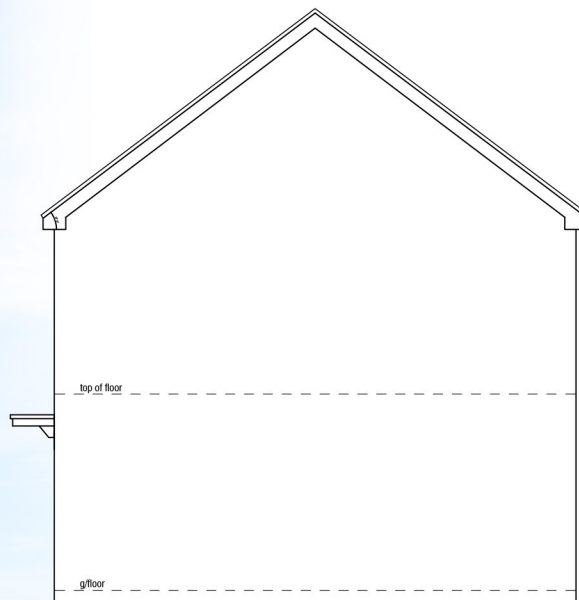


Right Side Elevation

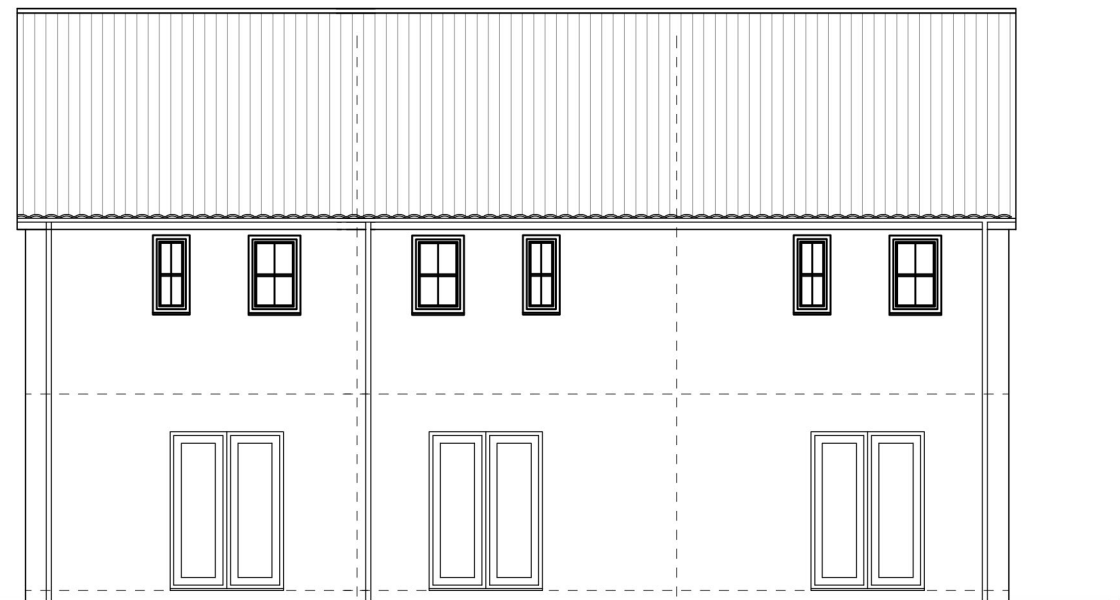


Rear Elevation

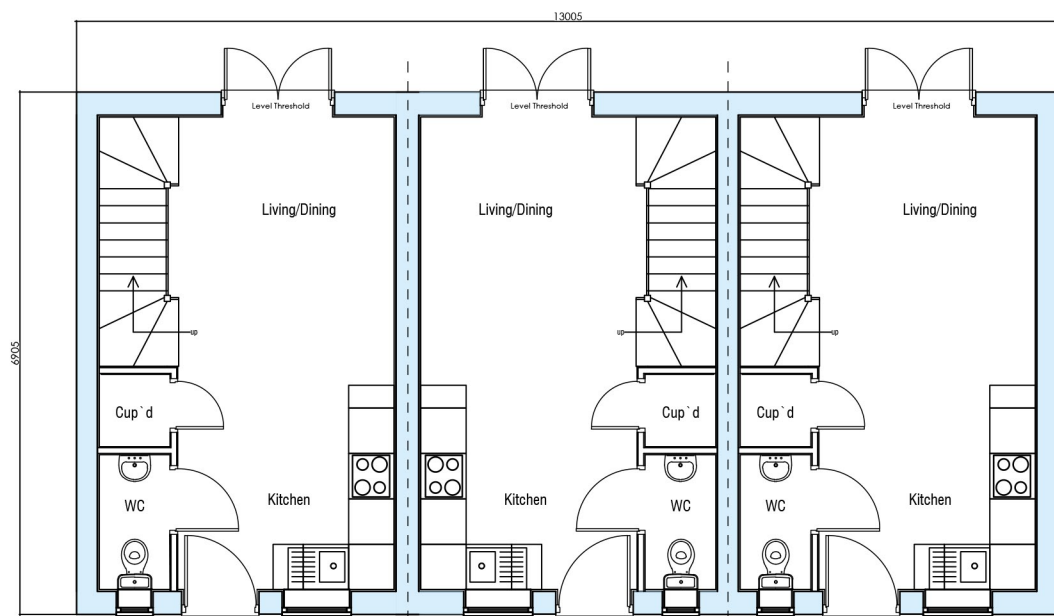

Ground Floor Plan

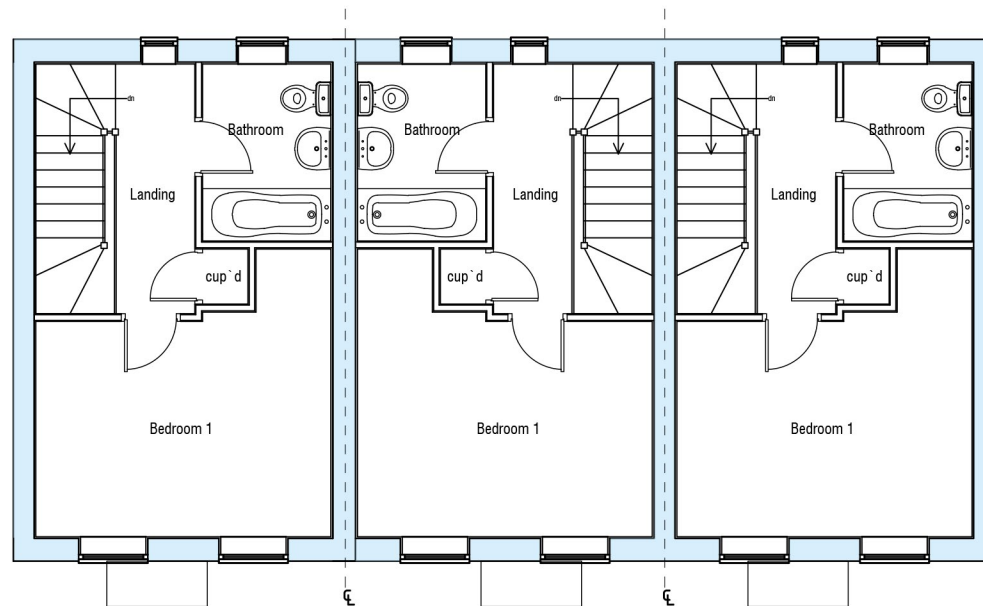

First Floor Plan

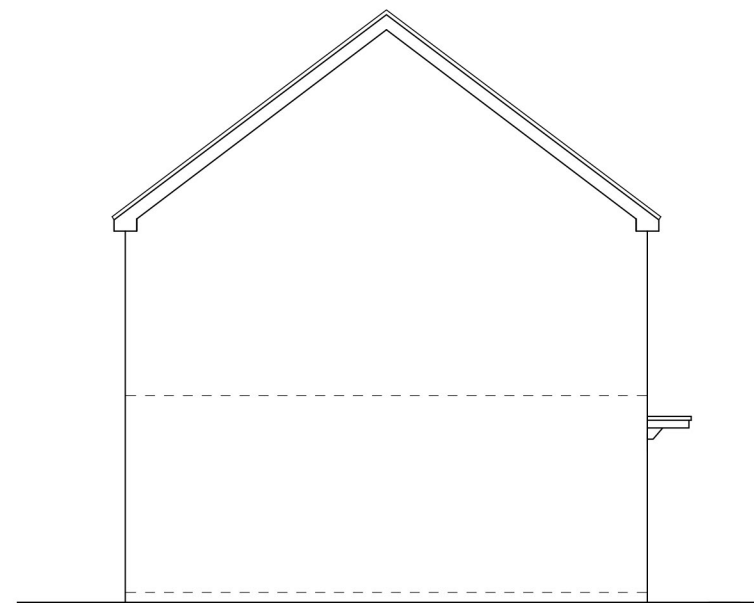

Left Side Elevation

House Type S153 V2 (3 Terrace)

Floor Plans & Elevations

S153 V2 - 02 - Plans & Elevations 1:100 @A3 Jan 2024 WK

Images are for illustration purposes only. Refer to Material Distribution Plan for details of materials & Chimney positions.

