



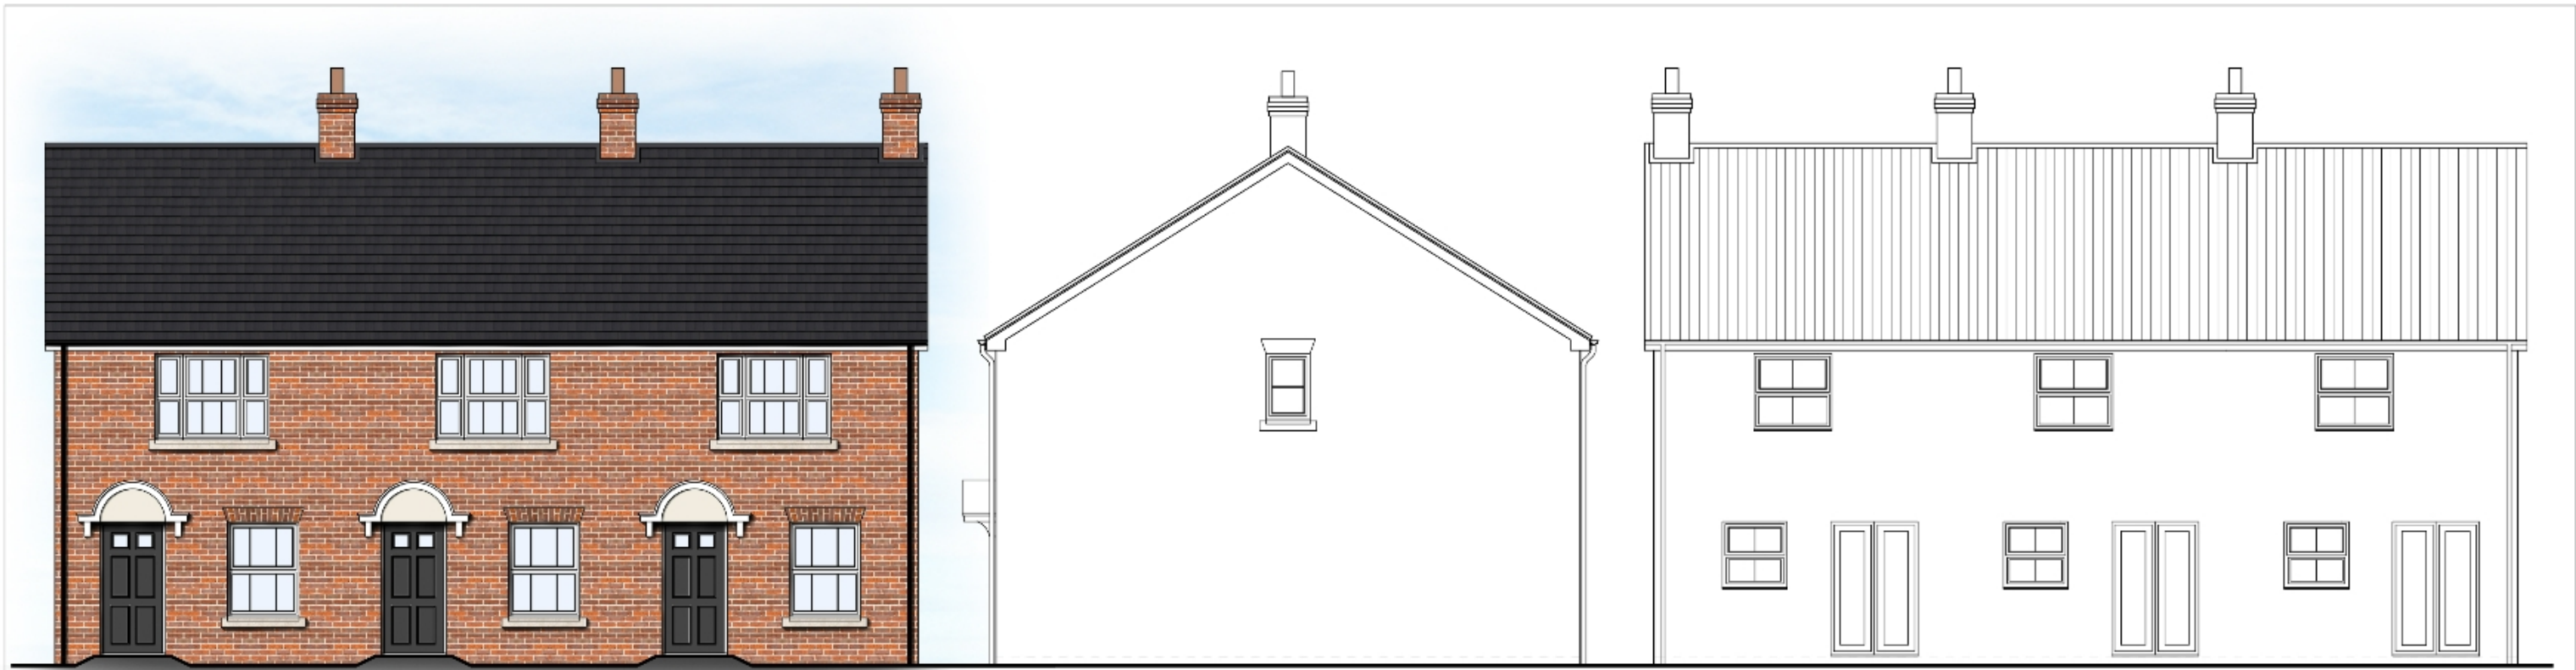

Front Elevation


Right Side Elevation

Rear Elevation

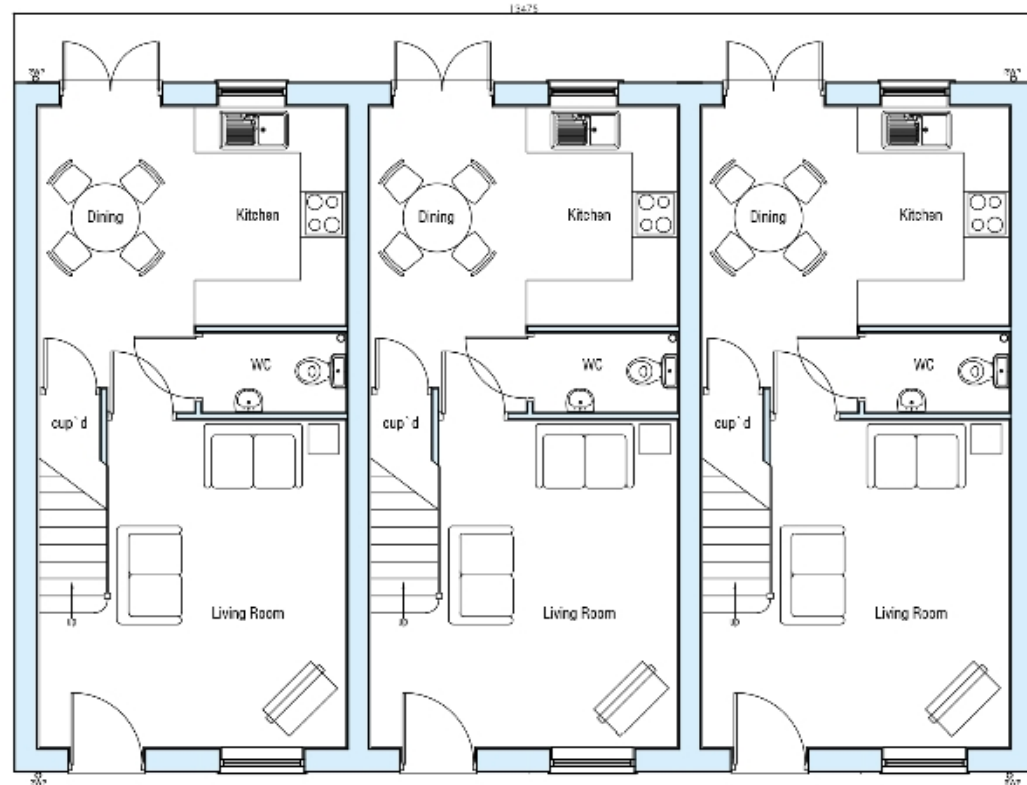


Ground Floor Plan

Total Floor Area - 69.94 m² / 752.84 ft²

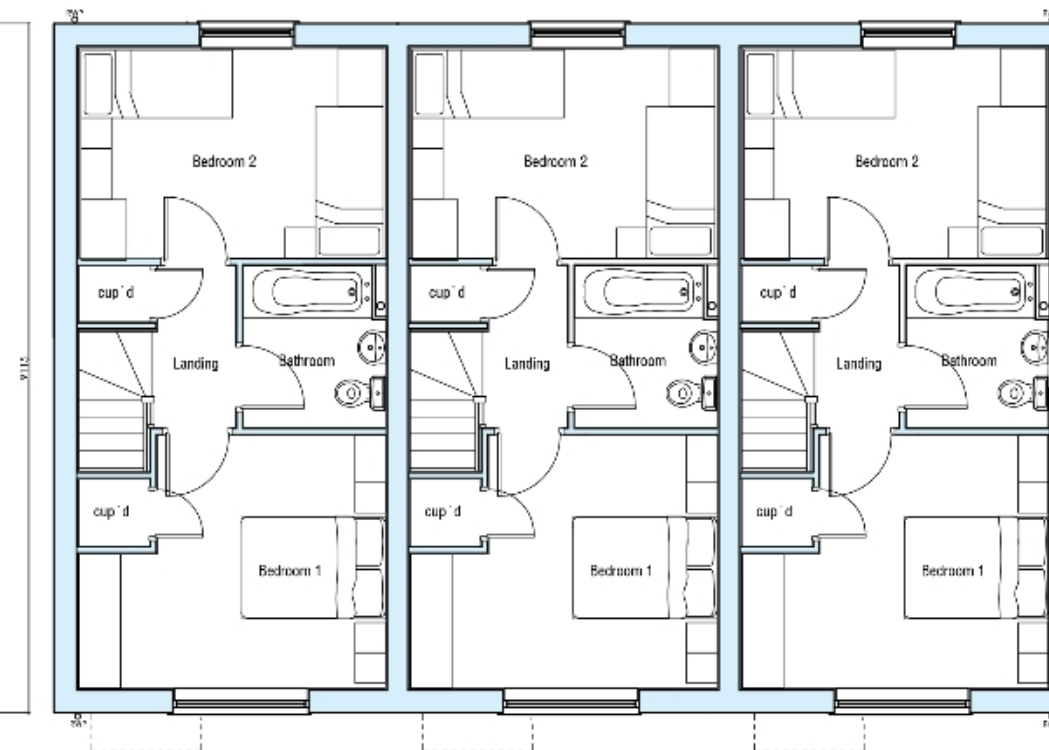

First Floor Plan

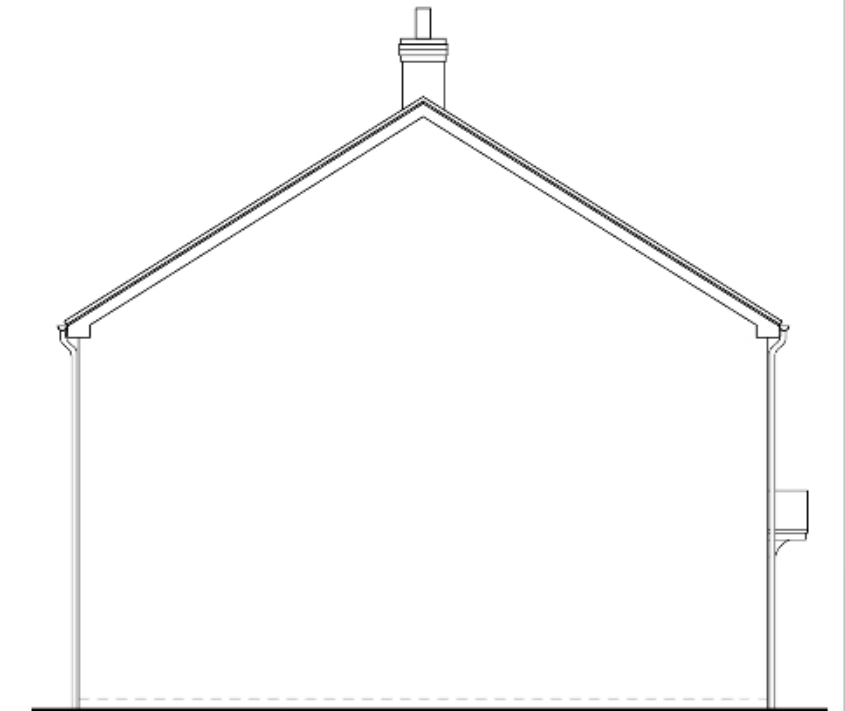

Left Side Elevation

House Type S213 V3 (Terrace)

Floor Plans & Elevations **Rev: A**

S213V3- 01 - Plans & Elevations (Terrace Version) 1:100 @A3 November 2023 APS