






Front Elevation

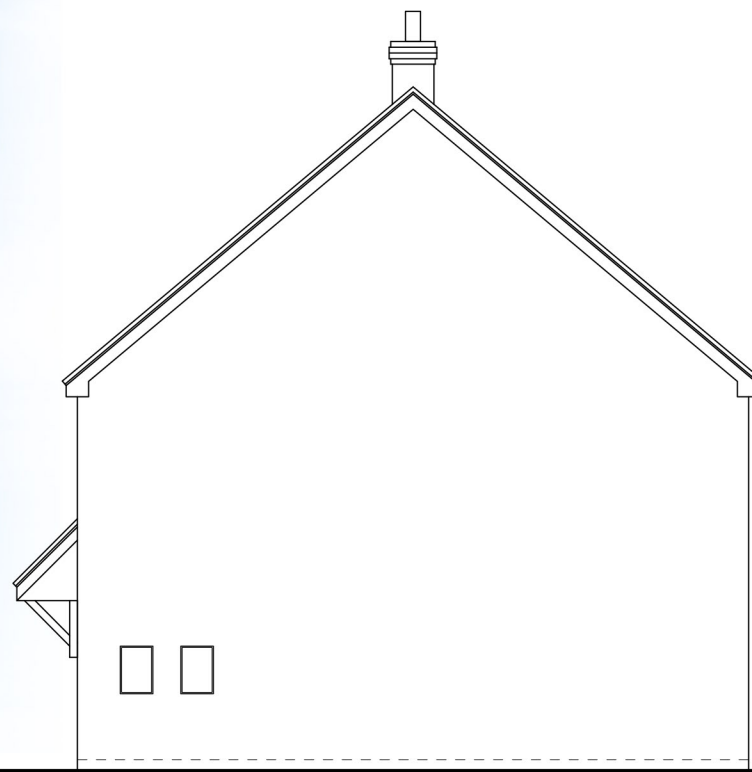


Side Elevation

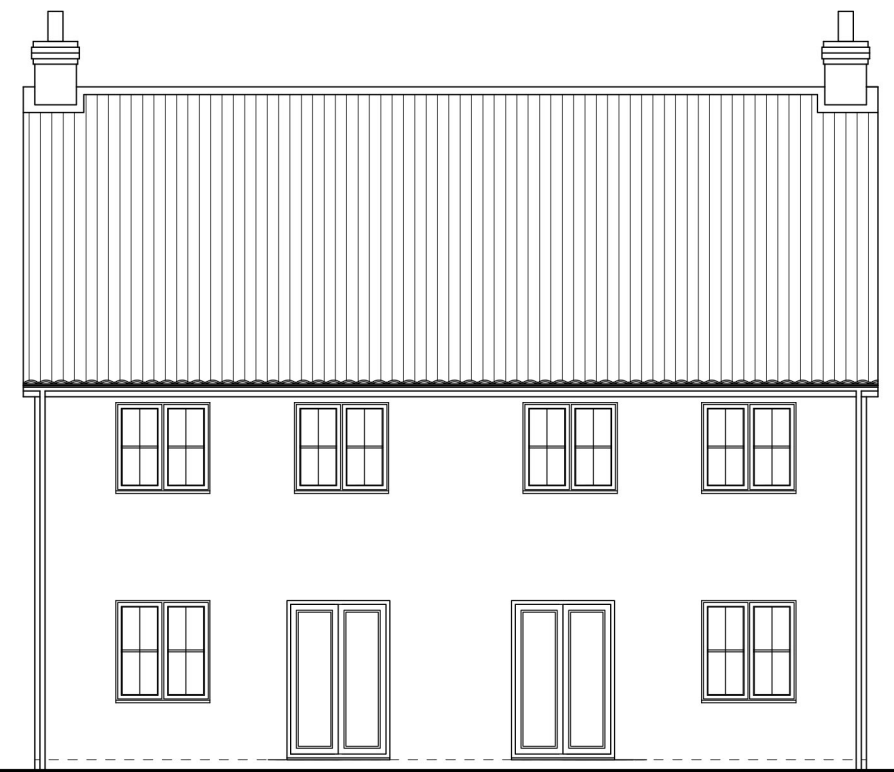


Rear Elevation

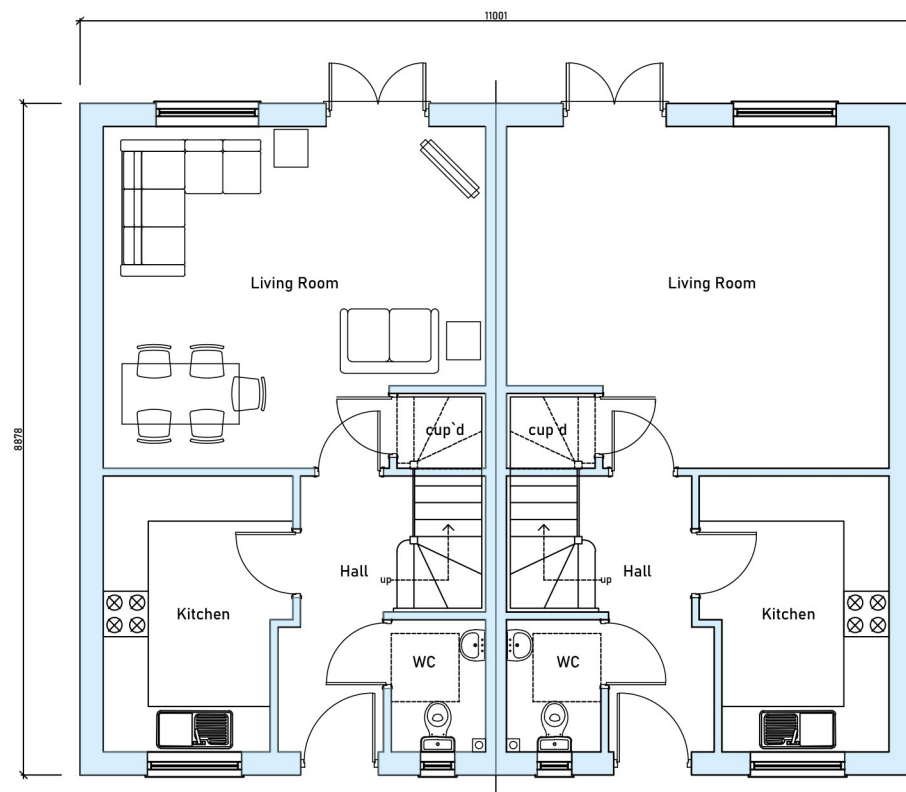

Ground floor plan
(83.71m² / 901.08ft²)

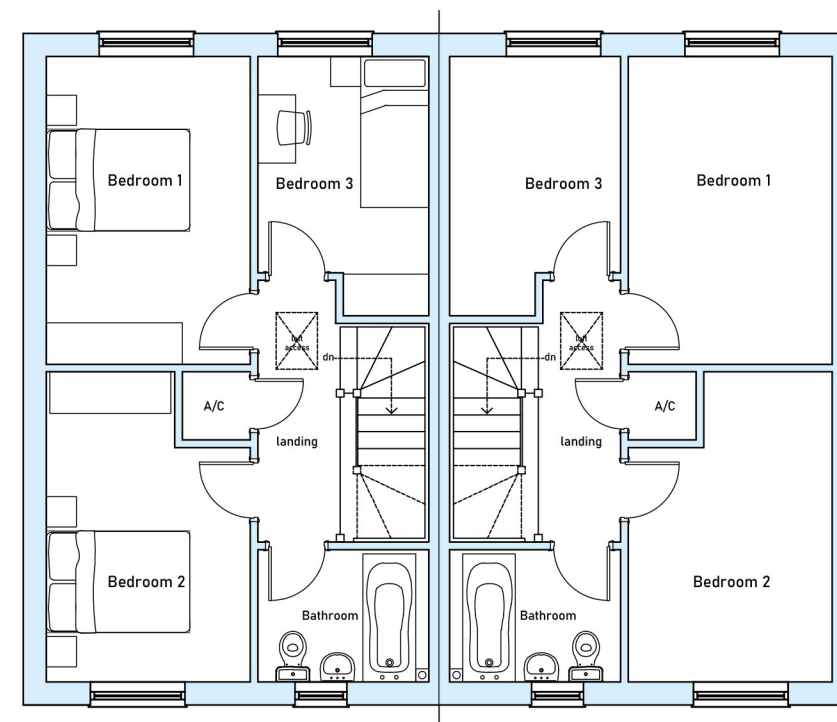

First floor plan

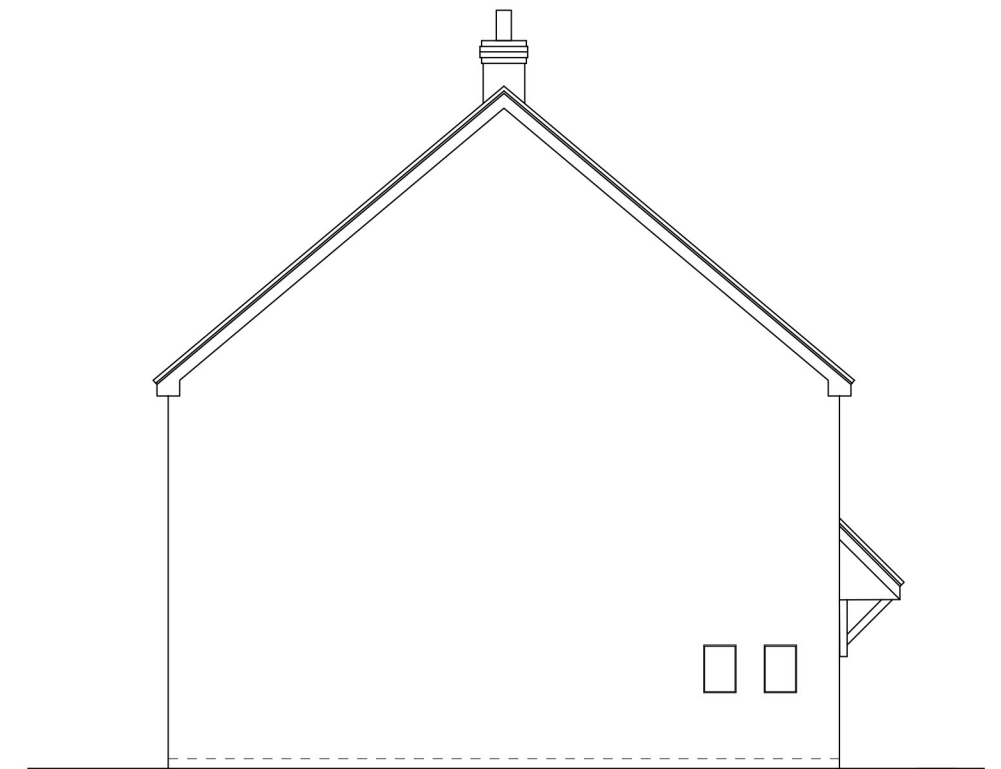

Side Elevation

House Type - S303V4

Floor Plans & Elevations

Images are for illustration purposes only. Refer to Material Distribution Plan for details of materials & Chimney positions.