
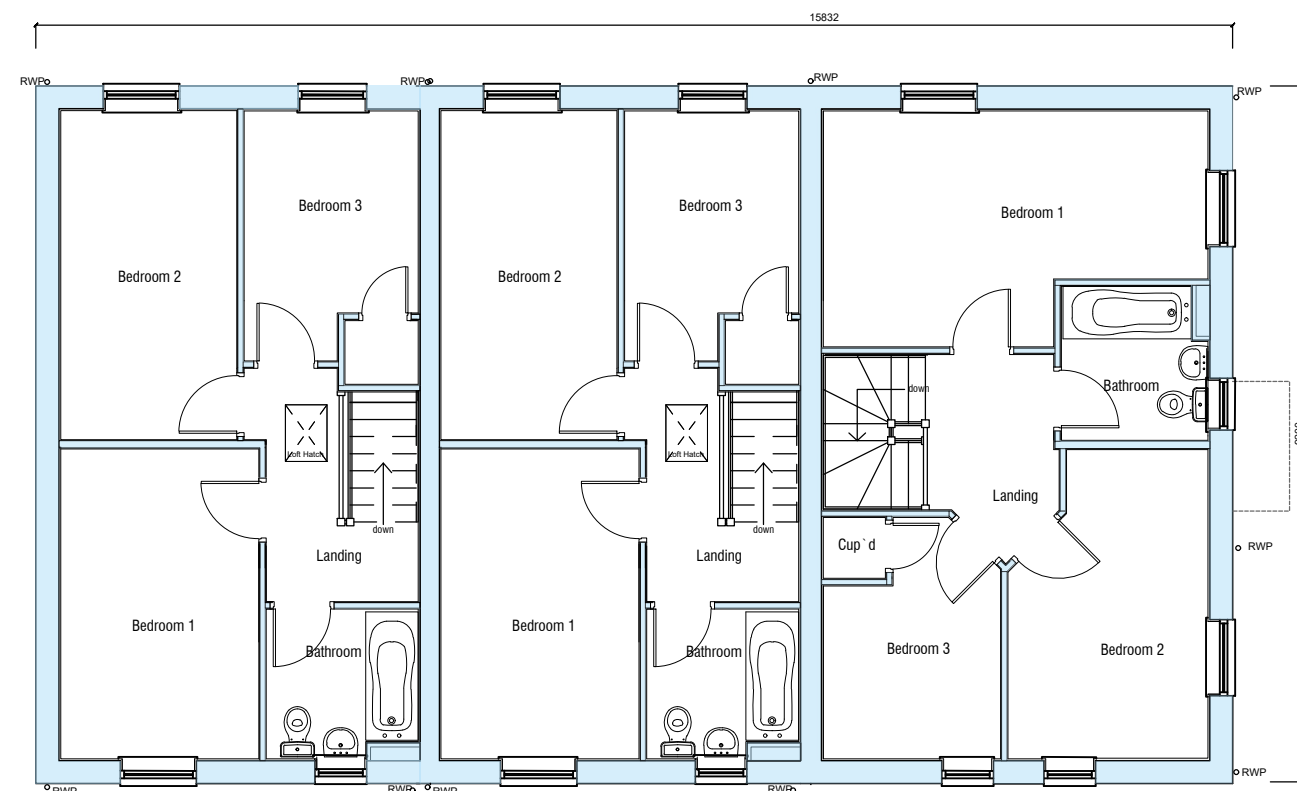


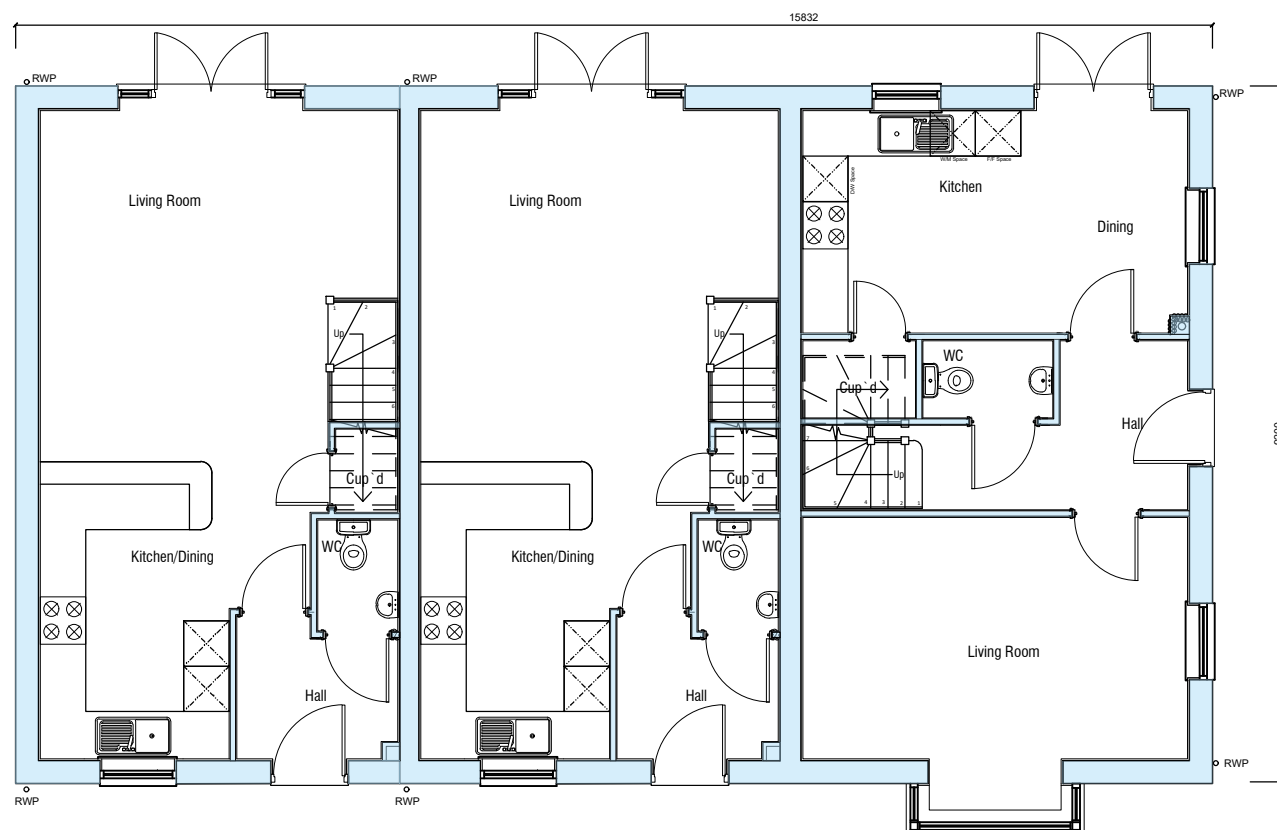

House Type S318V2, S318V2 & S319V2

Floor Plans