






Front Elevation



Right Side Elevation



Rear Elevation

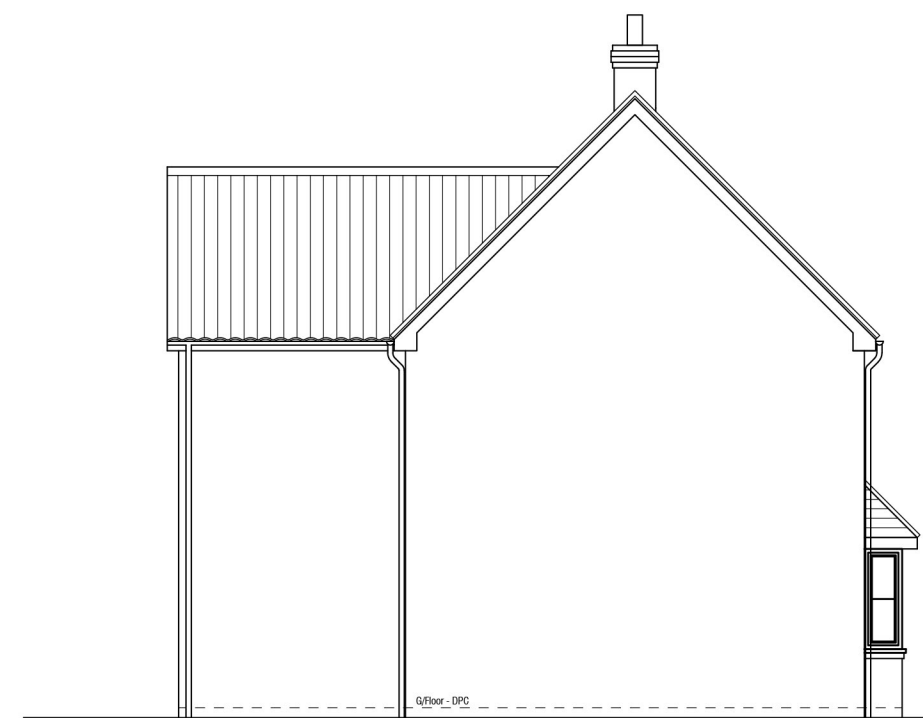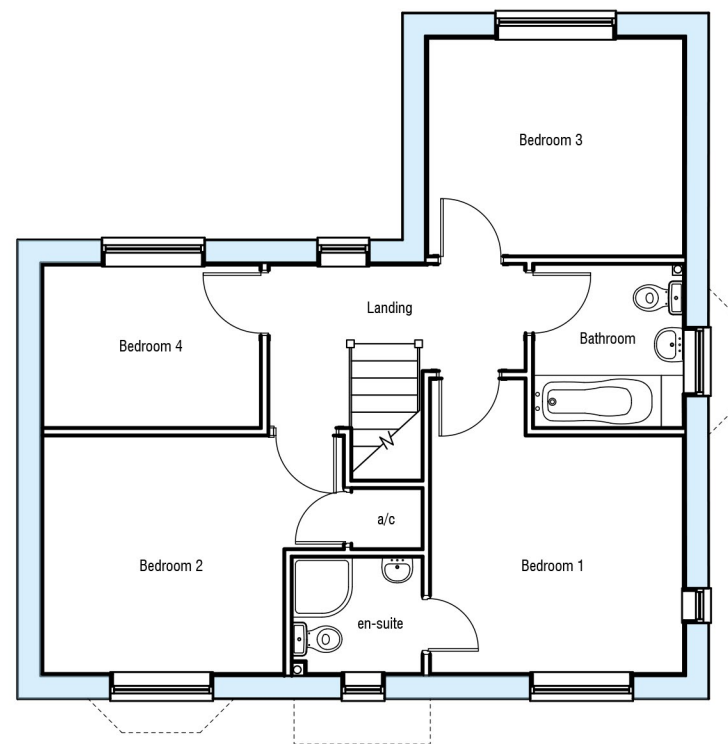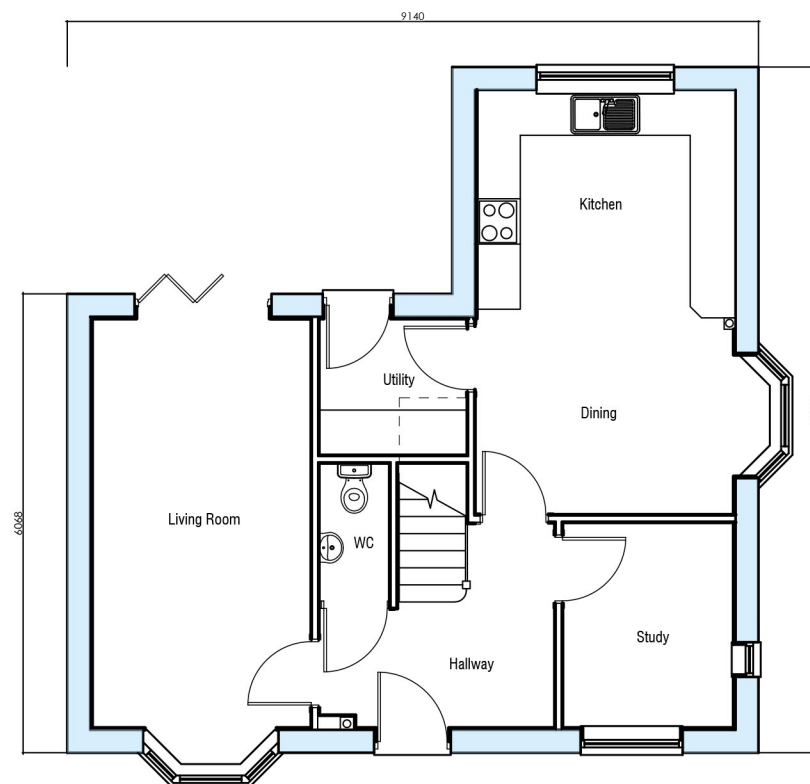

Left Side Elevation

Images are for illustration purposes only. Refer to Material Distribution Plan for details of materials & Chimney positions.

S409 V2- Floor Plans & Elevations

S409 V2 - 01 B - Plans & Elevations

1:100 @A3

Dec 2022

MD

B- Design Amends 31.3.23

PLANNING


SEAGATE
HOMES