


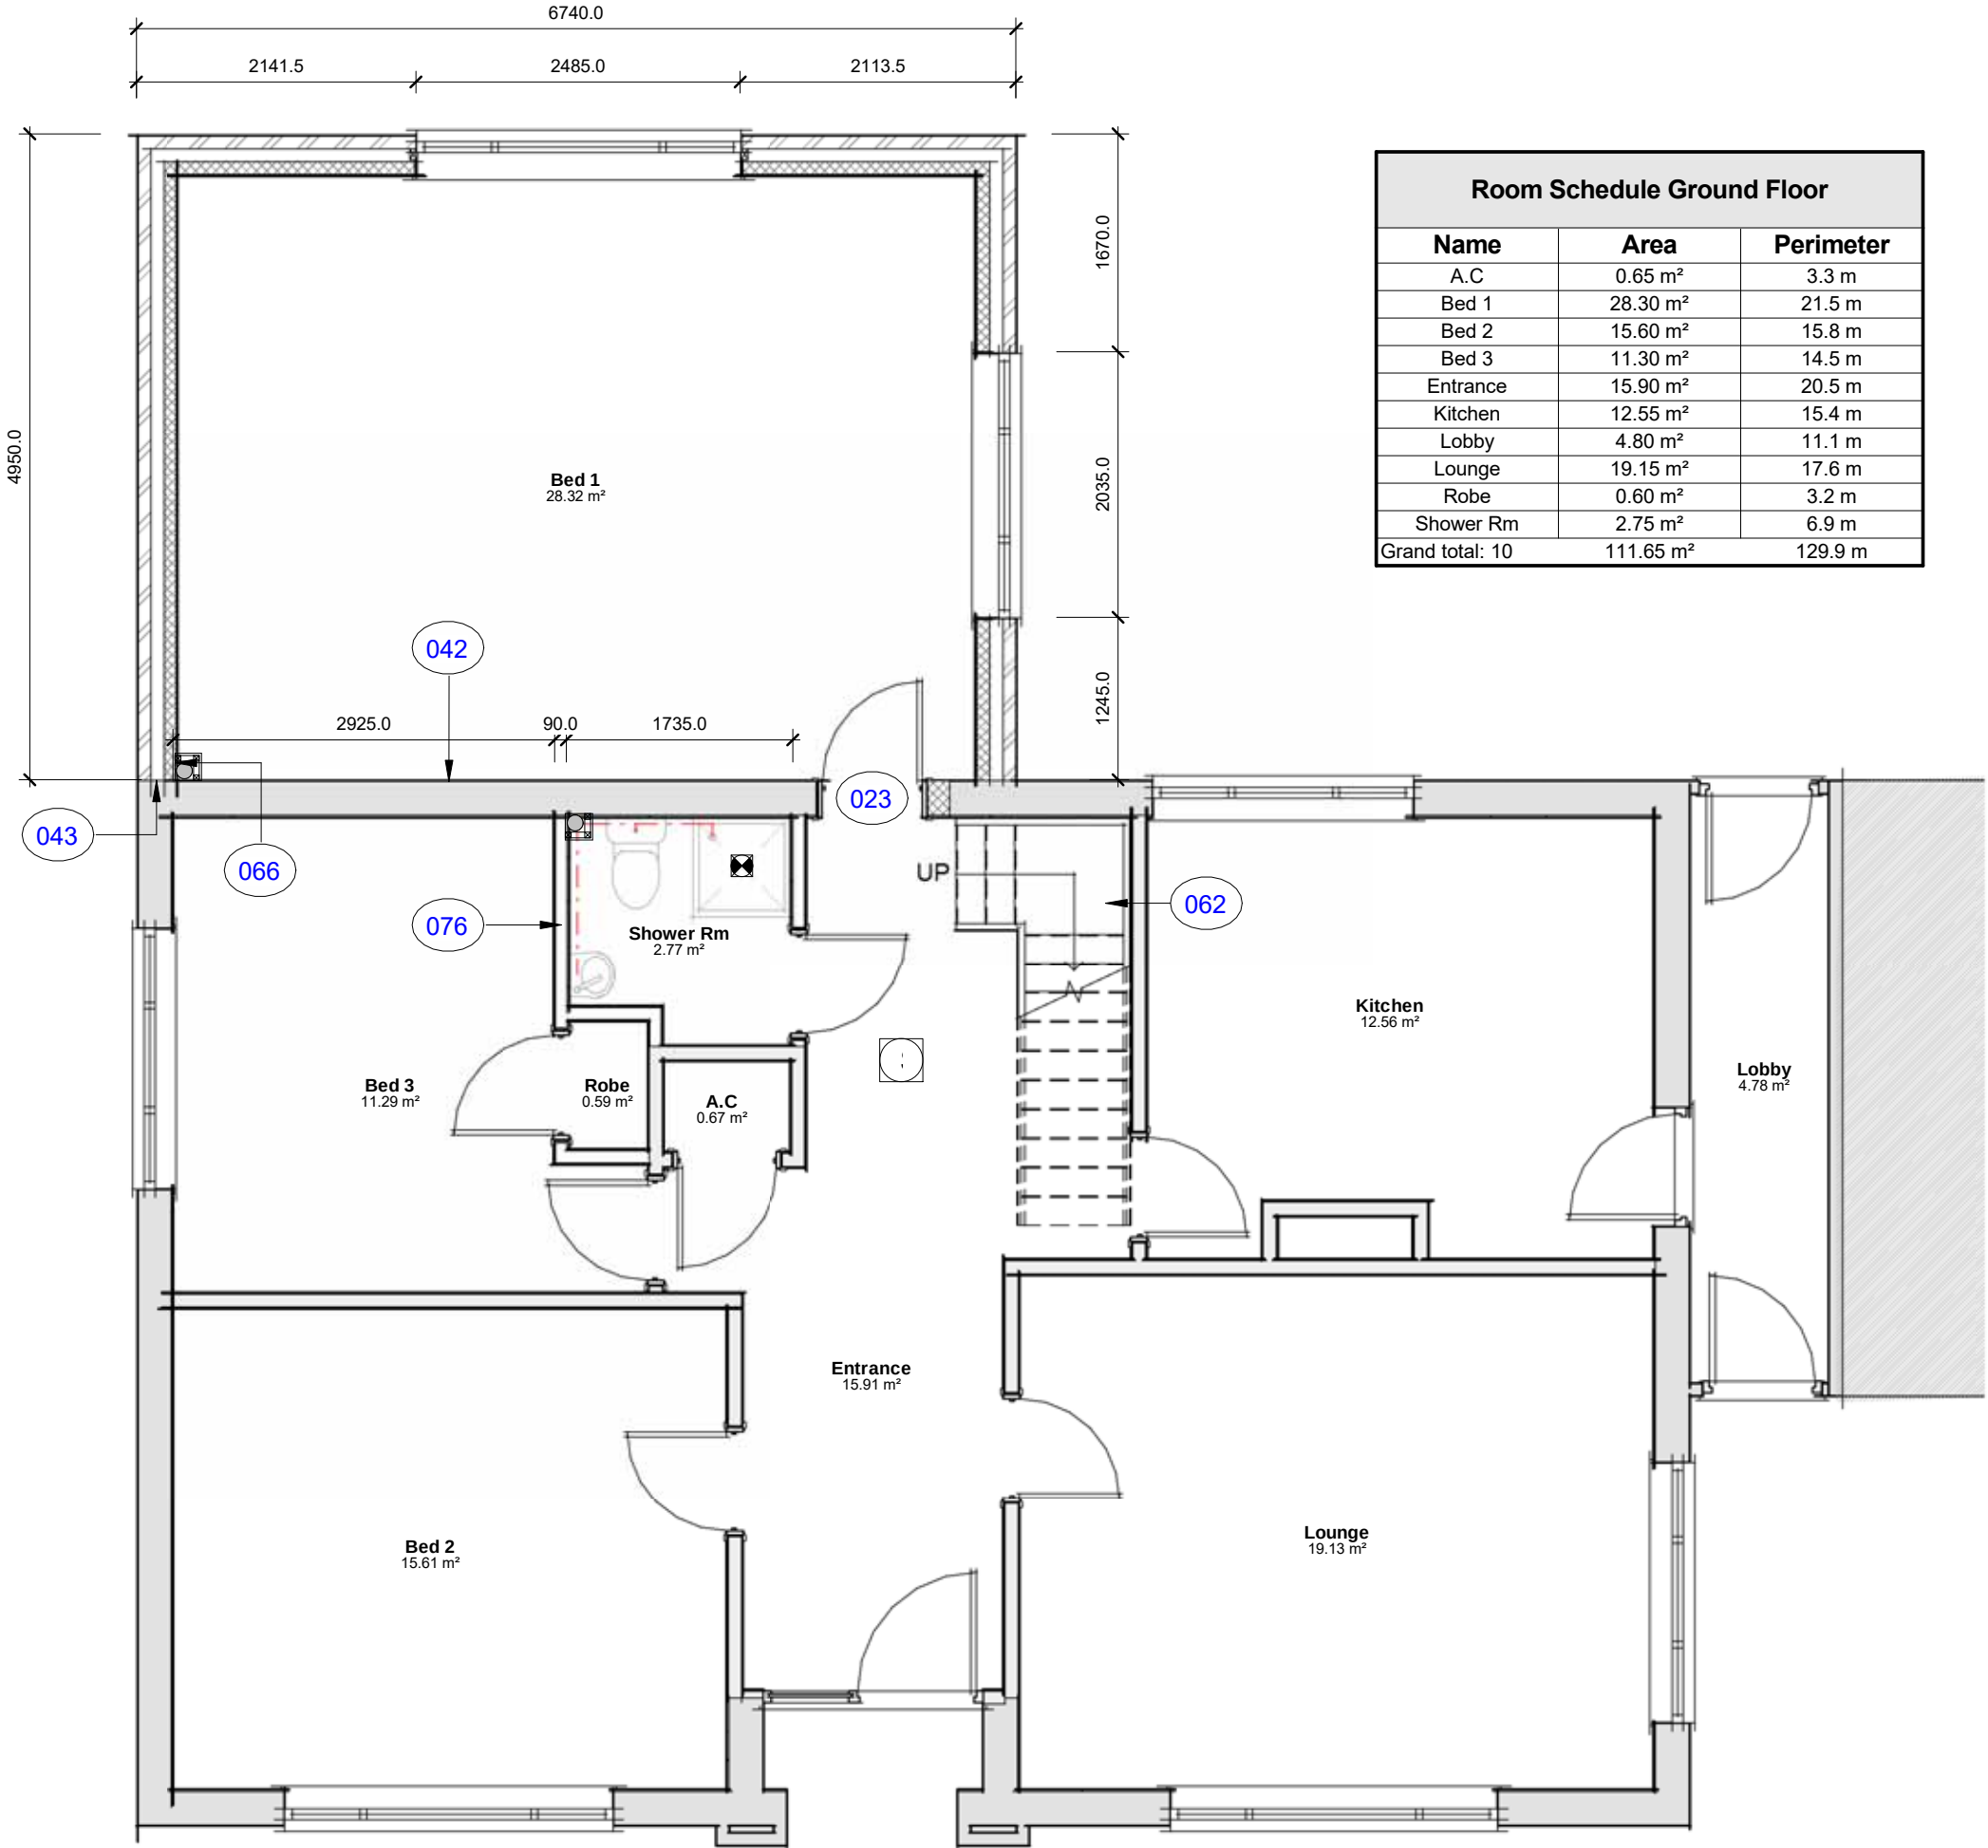

01 - Ground Floor Plan
N.T.S