


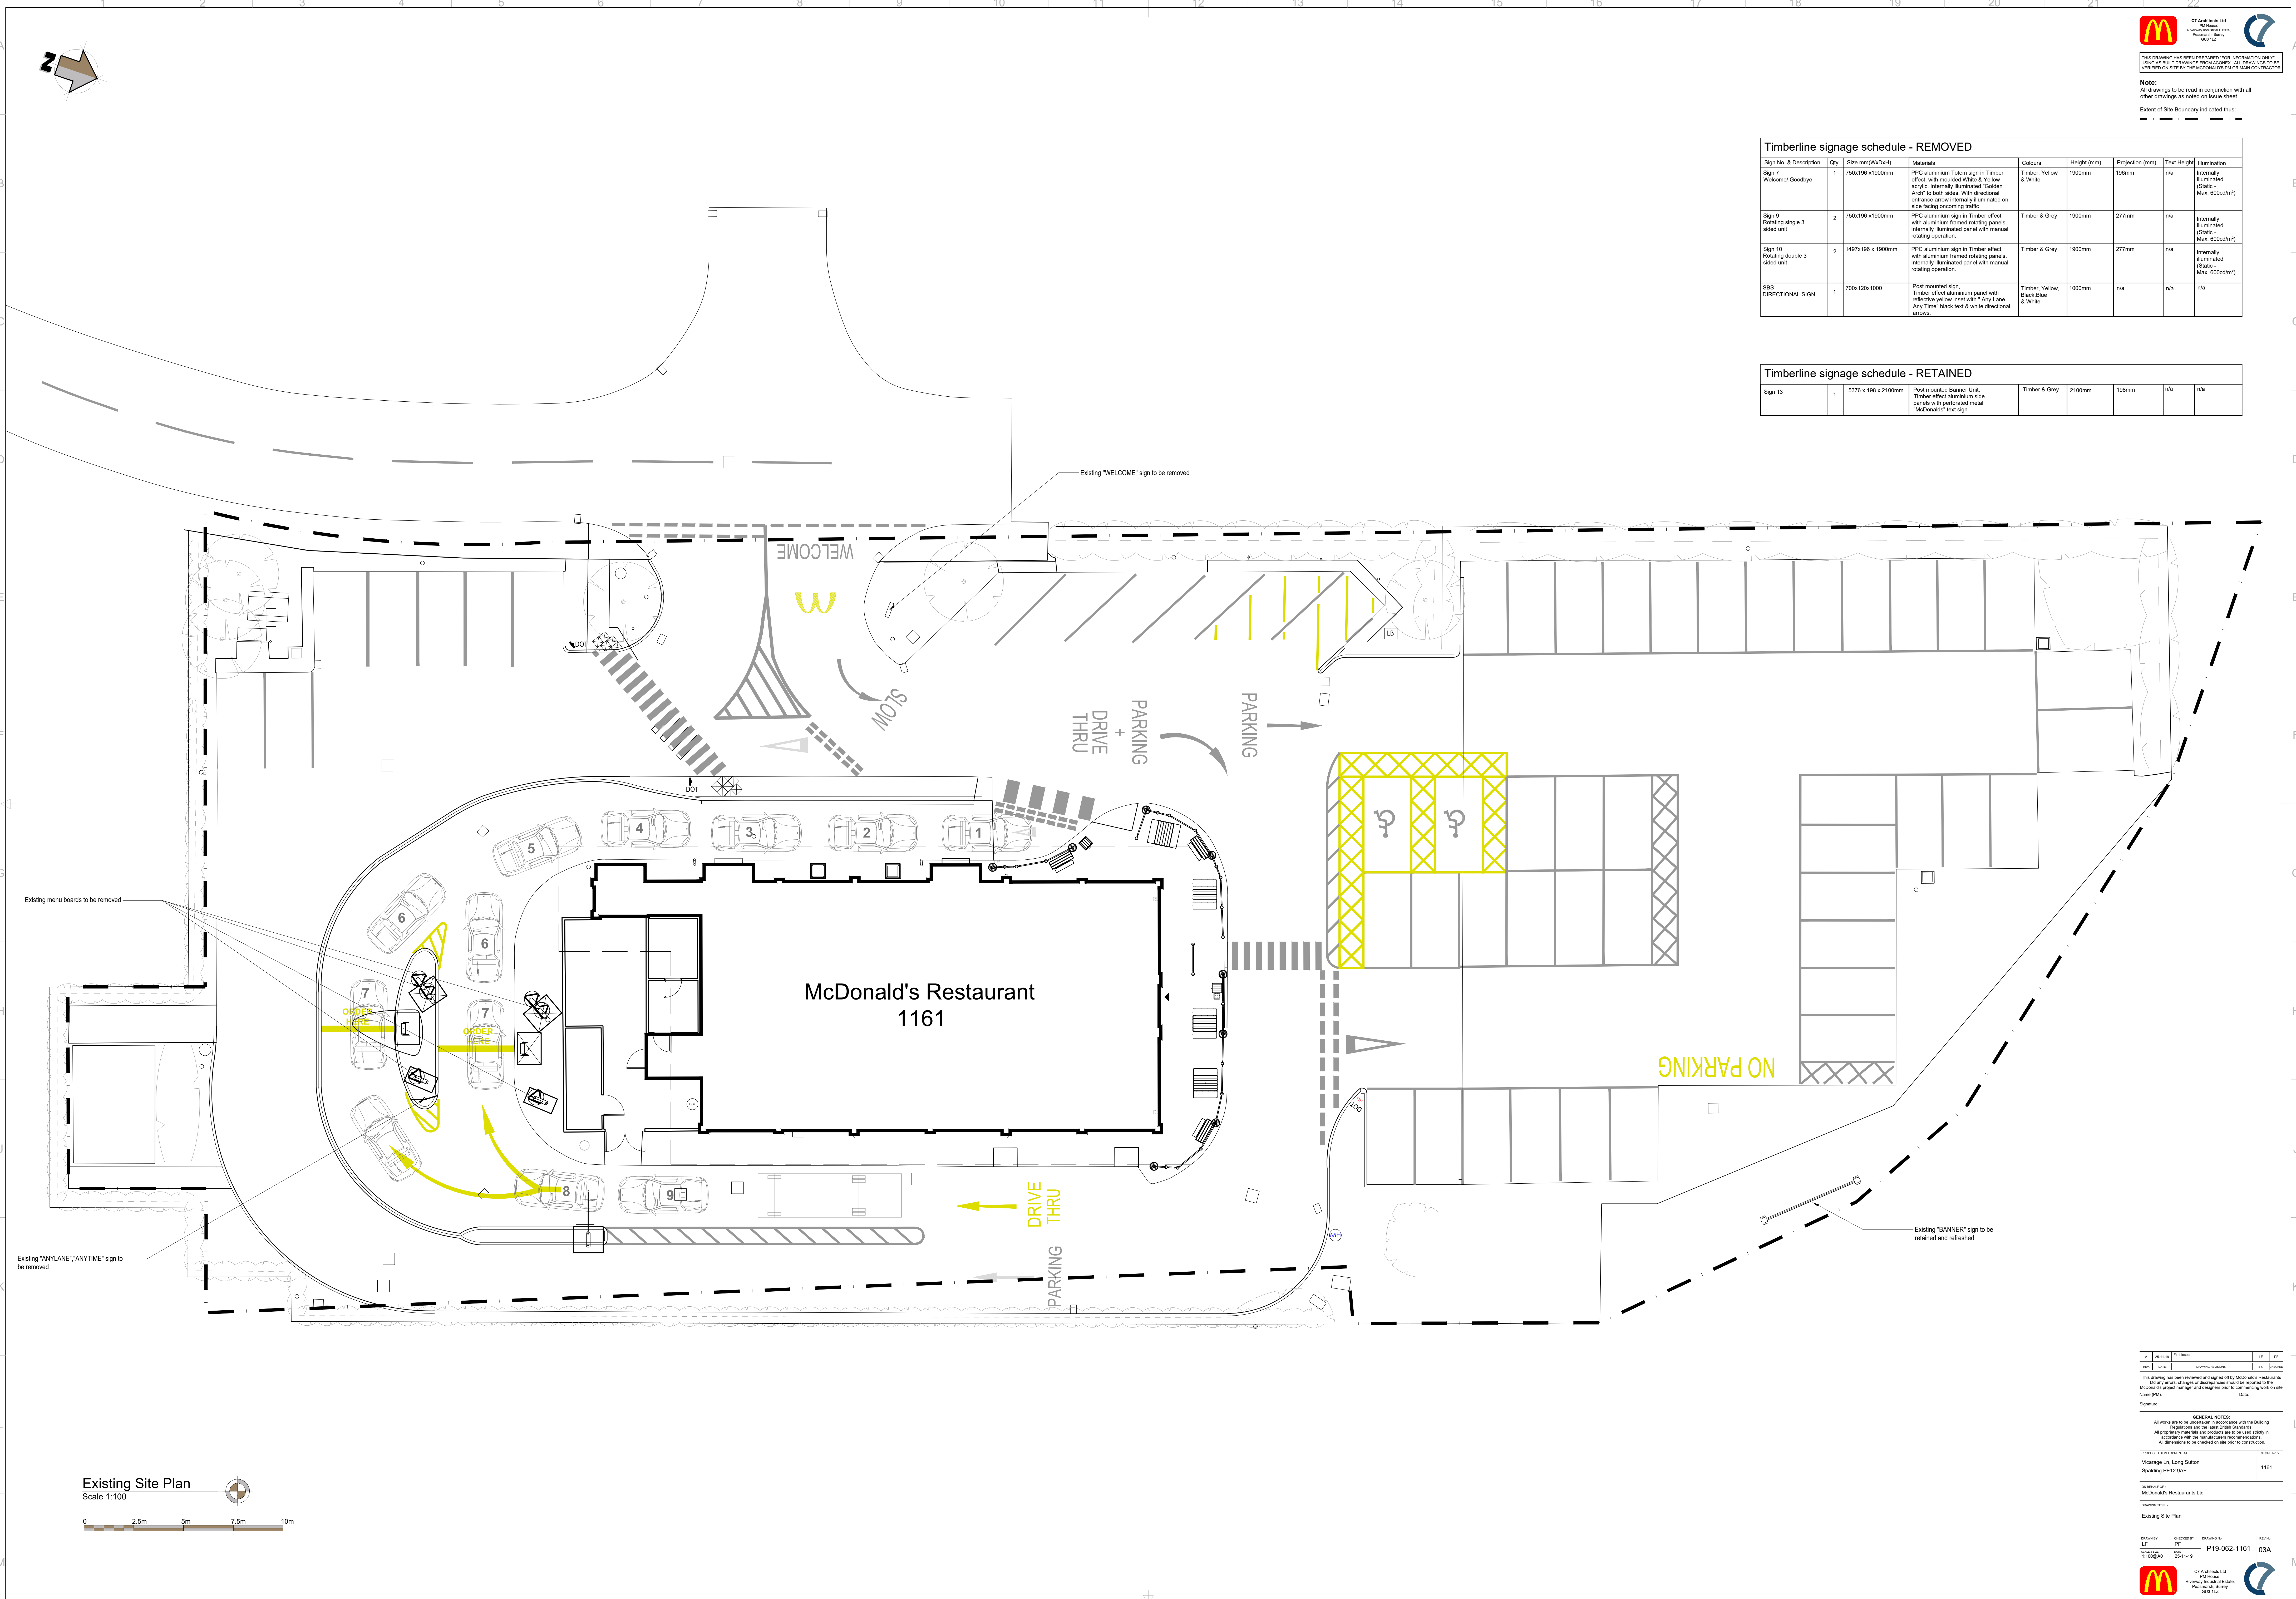

| Timberline signage schedule - REMOVED   |     |                   |   |                                    |             |                 |             |                                                 |  |
|-----------------------------------------|-----|-------------------|---|------------------------------------|-------------|-----------------|-------------|-------------------------------------------------|--|
| Sign No. & Description                  | Qty | Size mm(WxDxH)    | Materials   | Colours                            | Height (mm) | Projection (mm) | Text Height | Illumination                                    |  |
| Sign 7<br>Welcome/ Goodbye              | 1   | 750x196 x1900mm   | PPC aluminium Totem sign in Timber effect, with moulded White & Yellow acrylic. Internally illuminated "Golden Arch" to both sides. With directional entrance arrow internally illuminated on side facing oncoming traffic. | Timber, Yellow & White             | 1900mm      | 196mm           | n/a         | Internally Illuminated (Static - Max. 600cd/m²) |  |
| Sign 9<br>Rotating angle 3 sided unit   | 2   | 750x196 x1900mm   | PPC aluminium sign in Timber effect, with aluminium framed rotating panels. Internally illuminated panel with manual rotating operation.                                                                                    | Timber & Grey                      | 1900mm      | 277mm           | n/a         | Internally Illuminated (Static - Max. 600cd/m²) |  |
| Sign 10<br>Rotating double 3 sided unit | 2   | 1497x196 x 1900mm | PPC aluminium sign in Timber effect, with aluminium framed rotating panels. Internally illuminated panel with manual rotating operation.                                                                                    | Timber & Grey                      | 1900mm      | 277mm           | n/a         | Internally Illuminated (Static - Max. 600cd/m²) |  |
| SBS DIRECTIONAL SIGN                    | 1   | 700x120x1000      | Post mounted sign. Timber-effect aluminium panel with reflective yellow inset with "Any Lane Any Time" black text & white directional arrows.                                                                               | Timber, Yellow, Black/Blue & White | 1000mm      | n/a             | n/a         | n/a                                             |  |

| Timberline signage schedule - RETAINED |   |                     |   |               |        |       |     |     |  |
|----------------------------------------|---|---------------------|---|---------------|--------|-------|-----|-----|--|
| Sign 13                                | 1 | 5376 x 198 x 2100mm | Post mounted Banner Unit, Timber-effect aluminium side panels with perforated metal "McDonald's" text sign. | Timber & Grey | 2100mm | 198mm | n/a | n/a |  |