


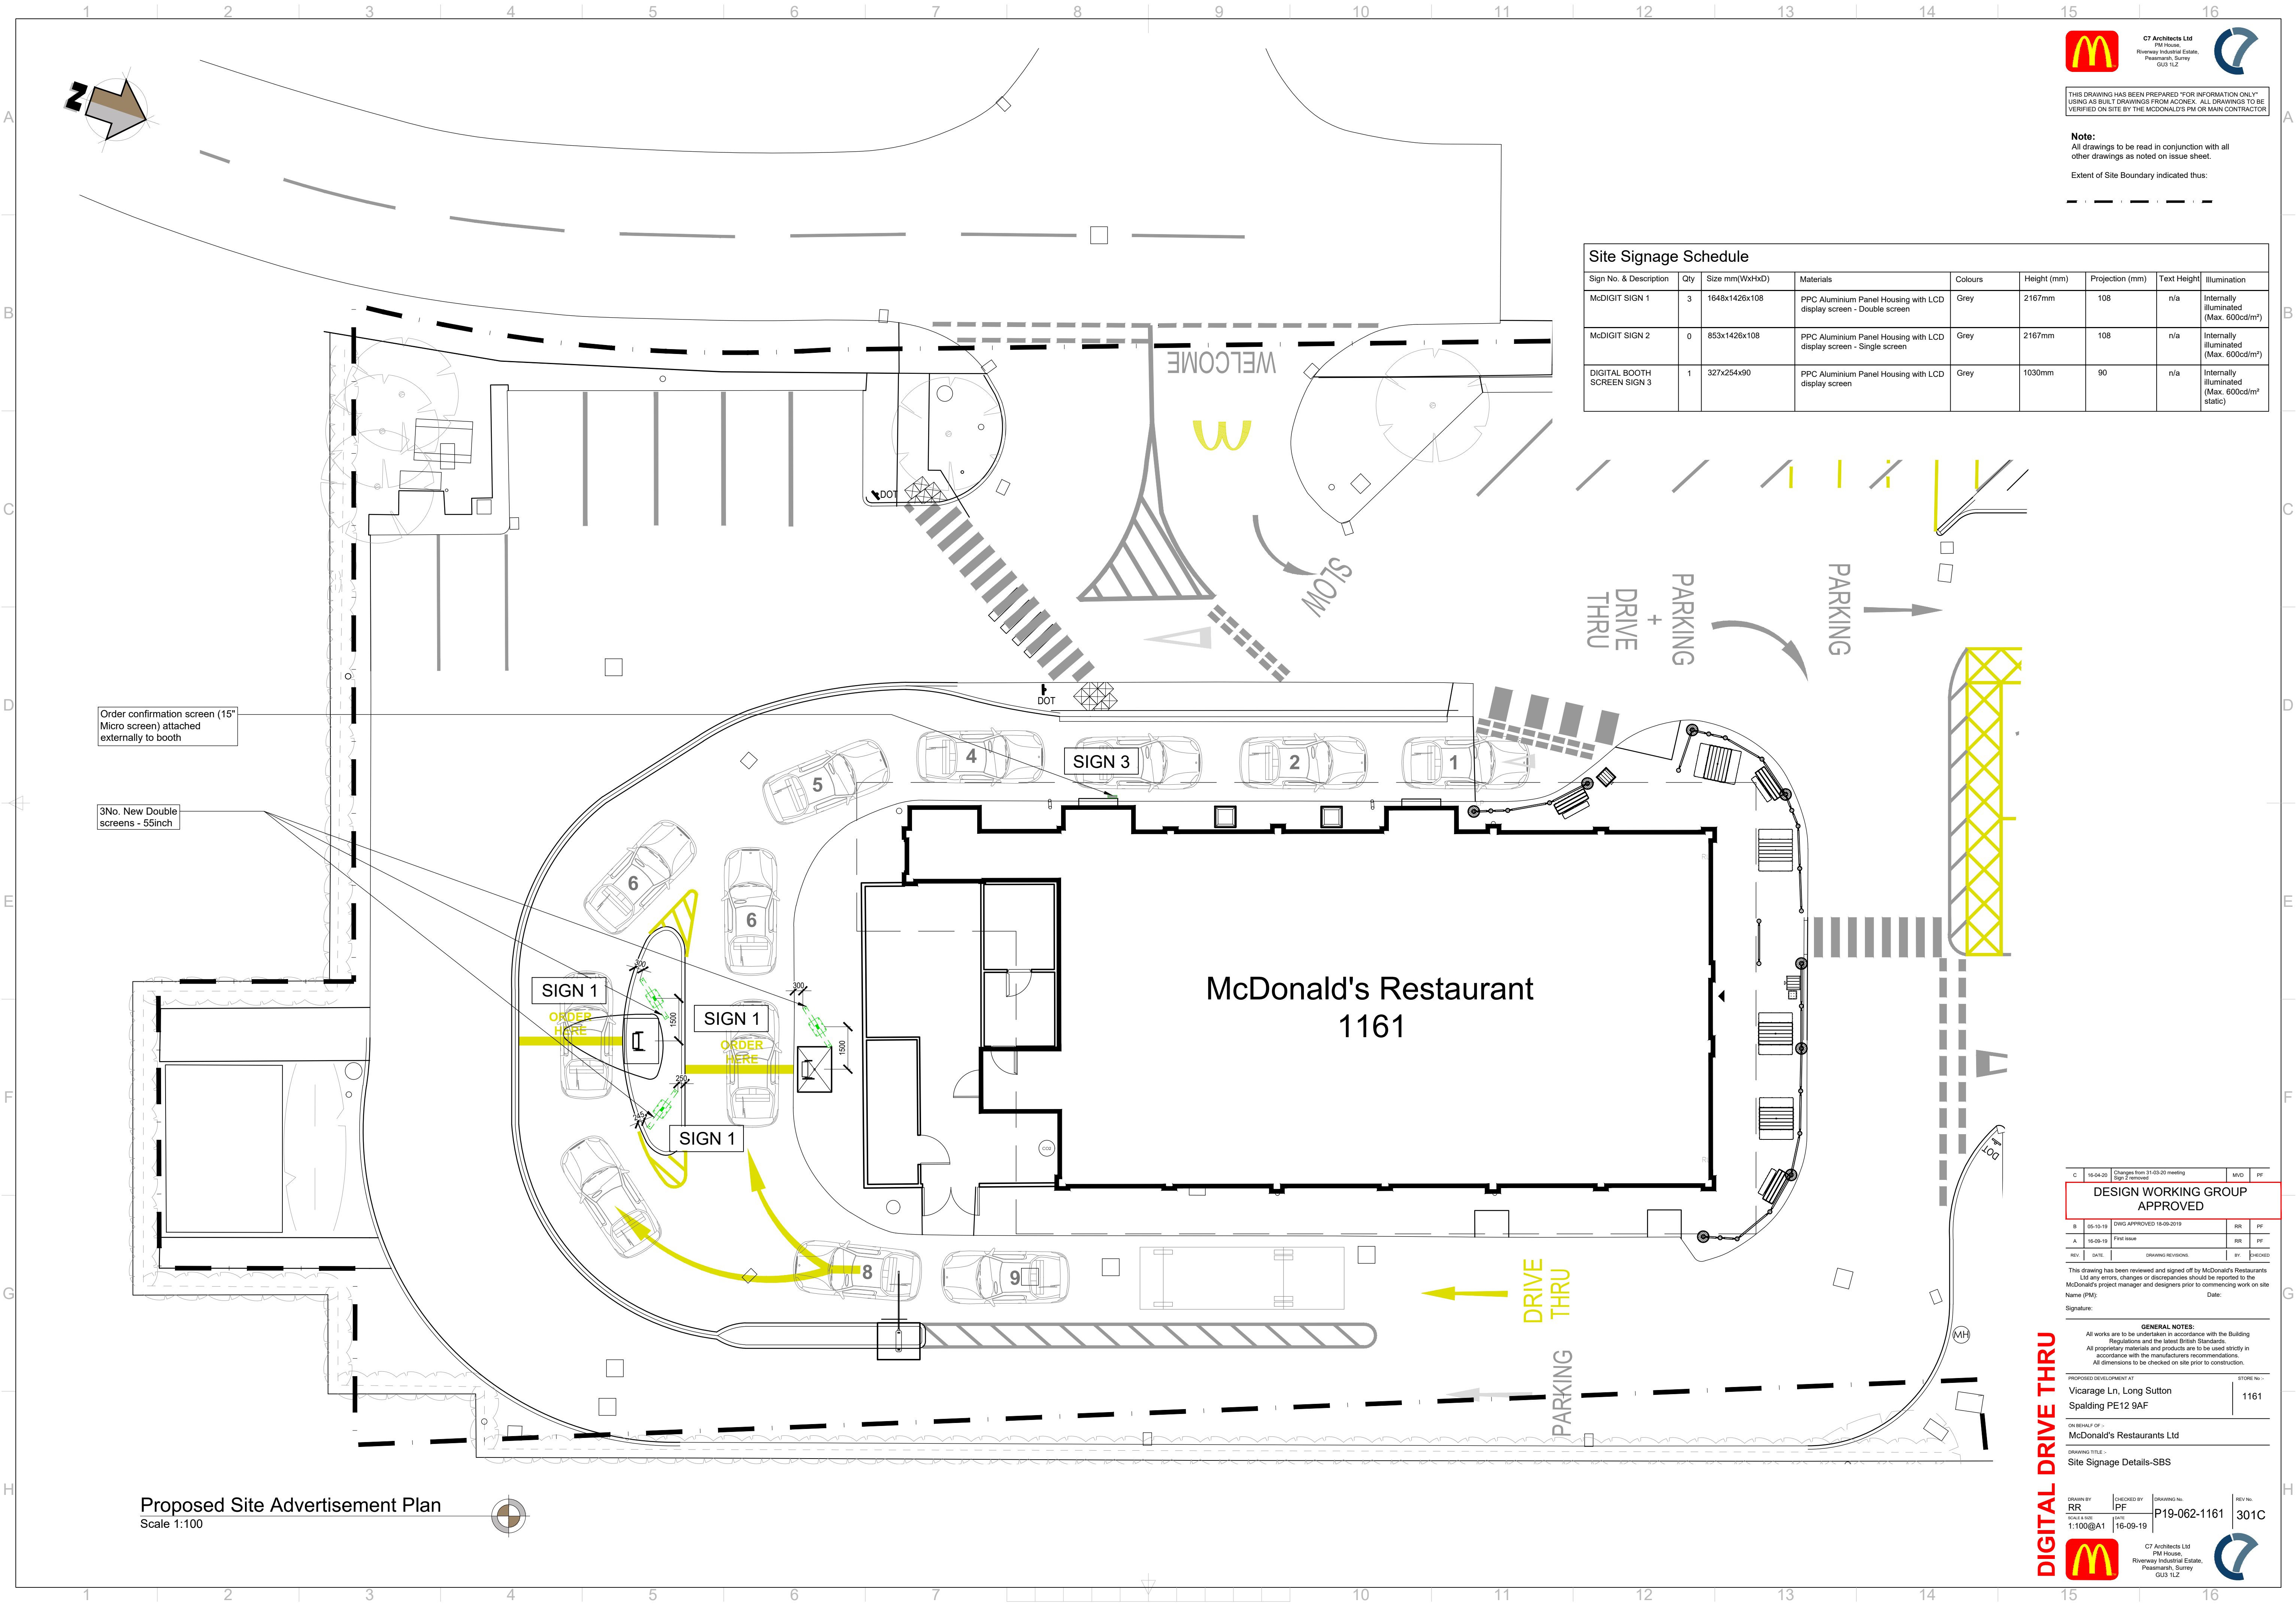

C7 Architects Ltd
P44 House,
Riverside Industrial Estate,
Peasmarsh, Surrey
GU3 1LZ



THIS DRAWING HAS BEEN PREPARED "FOR INFORMATION ONLY".
USING AS BUILT DRAWINGS FROM A/CHECK. ALL DRAWINGS TO BE
VERIFIED ON SITE BY THE MCDONALD'S PM OR MAIN CONTRACTOR

Note:
All drawings to be read in conjunction with all
other drawings as noted on issue sheet.

Extent of Site Boundary indicated thus:



Site Signage Schedule									
Sign No. & Description	Qty	Size mm(WxHxD)	Materials	Colours	Height (mm)	Projection (mm)	Text Height	Illumination	
McDIGIT SIGN 1	3	1648x1426x108	PPC Aluminium Panel Housing with LCD display screen - Double screen	Grey	2167mm	108	n/a	Internally illuminated (Max. 600cd/m²)	
McDIGIT SIGN 2	0	853x1426x108	PPC Aluminium Panel Housing with LCD display screen - Single screen	Grey	2167mm	108	n/a	Internally illuminated (Max. 600cd/m²)	
DIGITAL BOOTH SCREEN SIGN 3	1	327x254x90	PPC Aluminium Panel Housing with LCD display screen	Grey	1030mm	90	n/a	Internally illuminated (Max. 600cd/m² static)	

Order confirmation screen (15" Micro screen) attached externally to booth

3No. New Double screens - 55inch

McDonald's Restaurant
1161

DESIGN WORKING GROUP
APPROVED

REV	DATE	DRAWING REVISIONS	BY	CHECKED
A	16-09-19	FIRST ISSUE	RR	PF

This drawing has been reviewed and signed off by McDonald's Restaurants Ltd any errors, changes or discrepancies should be reported to the McDonald's project manager and designers prior to commencing work on site

Name (PM): _____ Date: _____

Signature: _____

GENERAL NOTES:
All works are to be undertaken in accordance with the Building Regulations and the latest British Standards.
All proprietary materials and products are to be used strictly in accordance with the manufacturers recommendations.
All dimensions to be checked on site prior to construction.

PROPOSED DEVELOPMENT AT
Vicarage Ln, Long Sutton
Spalding PE12 9AF

ON BEHALF OF:
McDonald's Restaurants Ltd

DRAWING TITLE:
Site Signage Details-SBS

DRAWN BY	CHECKED BY	DRAWING No.	REV No.
RR	PF	P19-062-1161	301C



C7 Architects Ltd
P44 House,
Riverside Industrial Estate,
Peasmarsh, Surrey
GU3 1LZ

