




LEGEND

Existing Chain Link Fence & Gates

Proposed Signage

Hardcore and road planings to create additional parking area

Proposed Site Layout
Scale 1:200

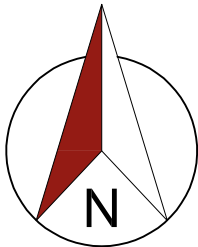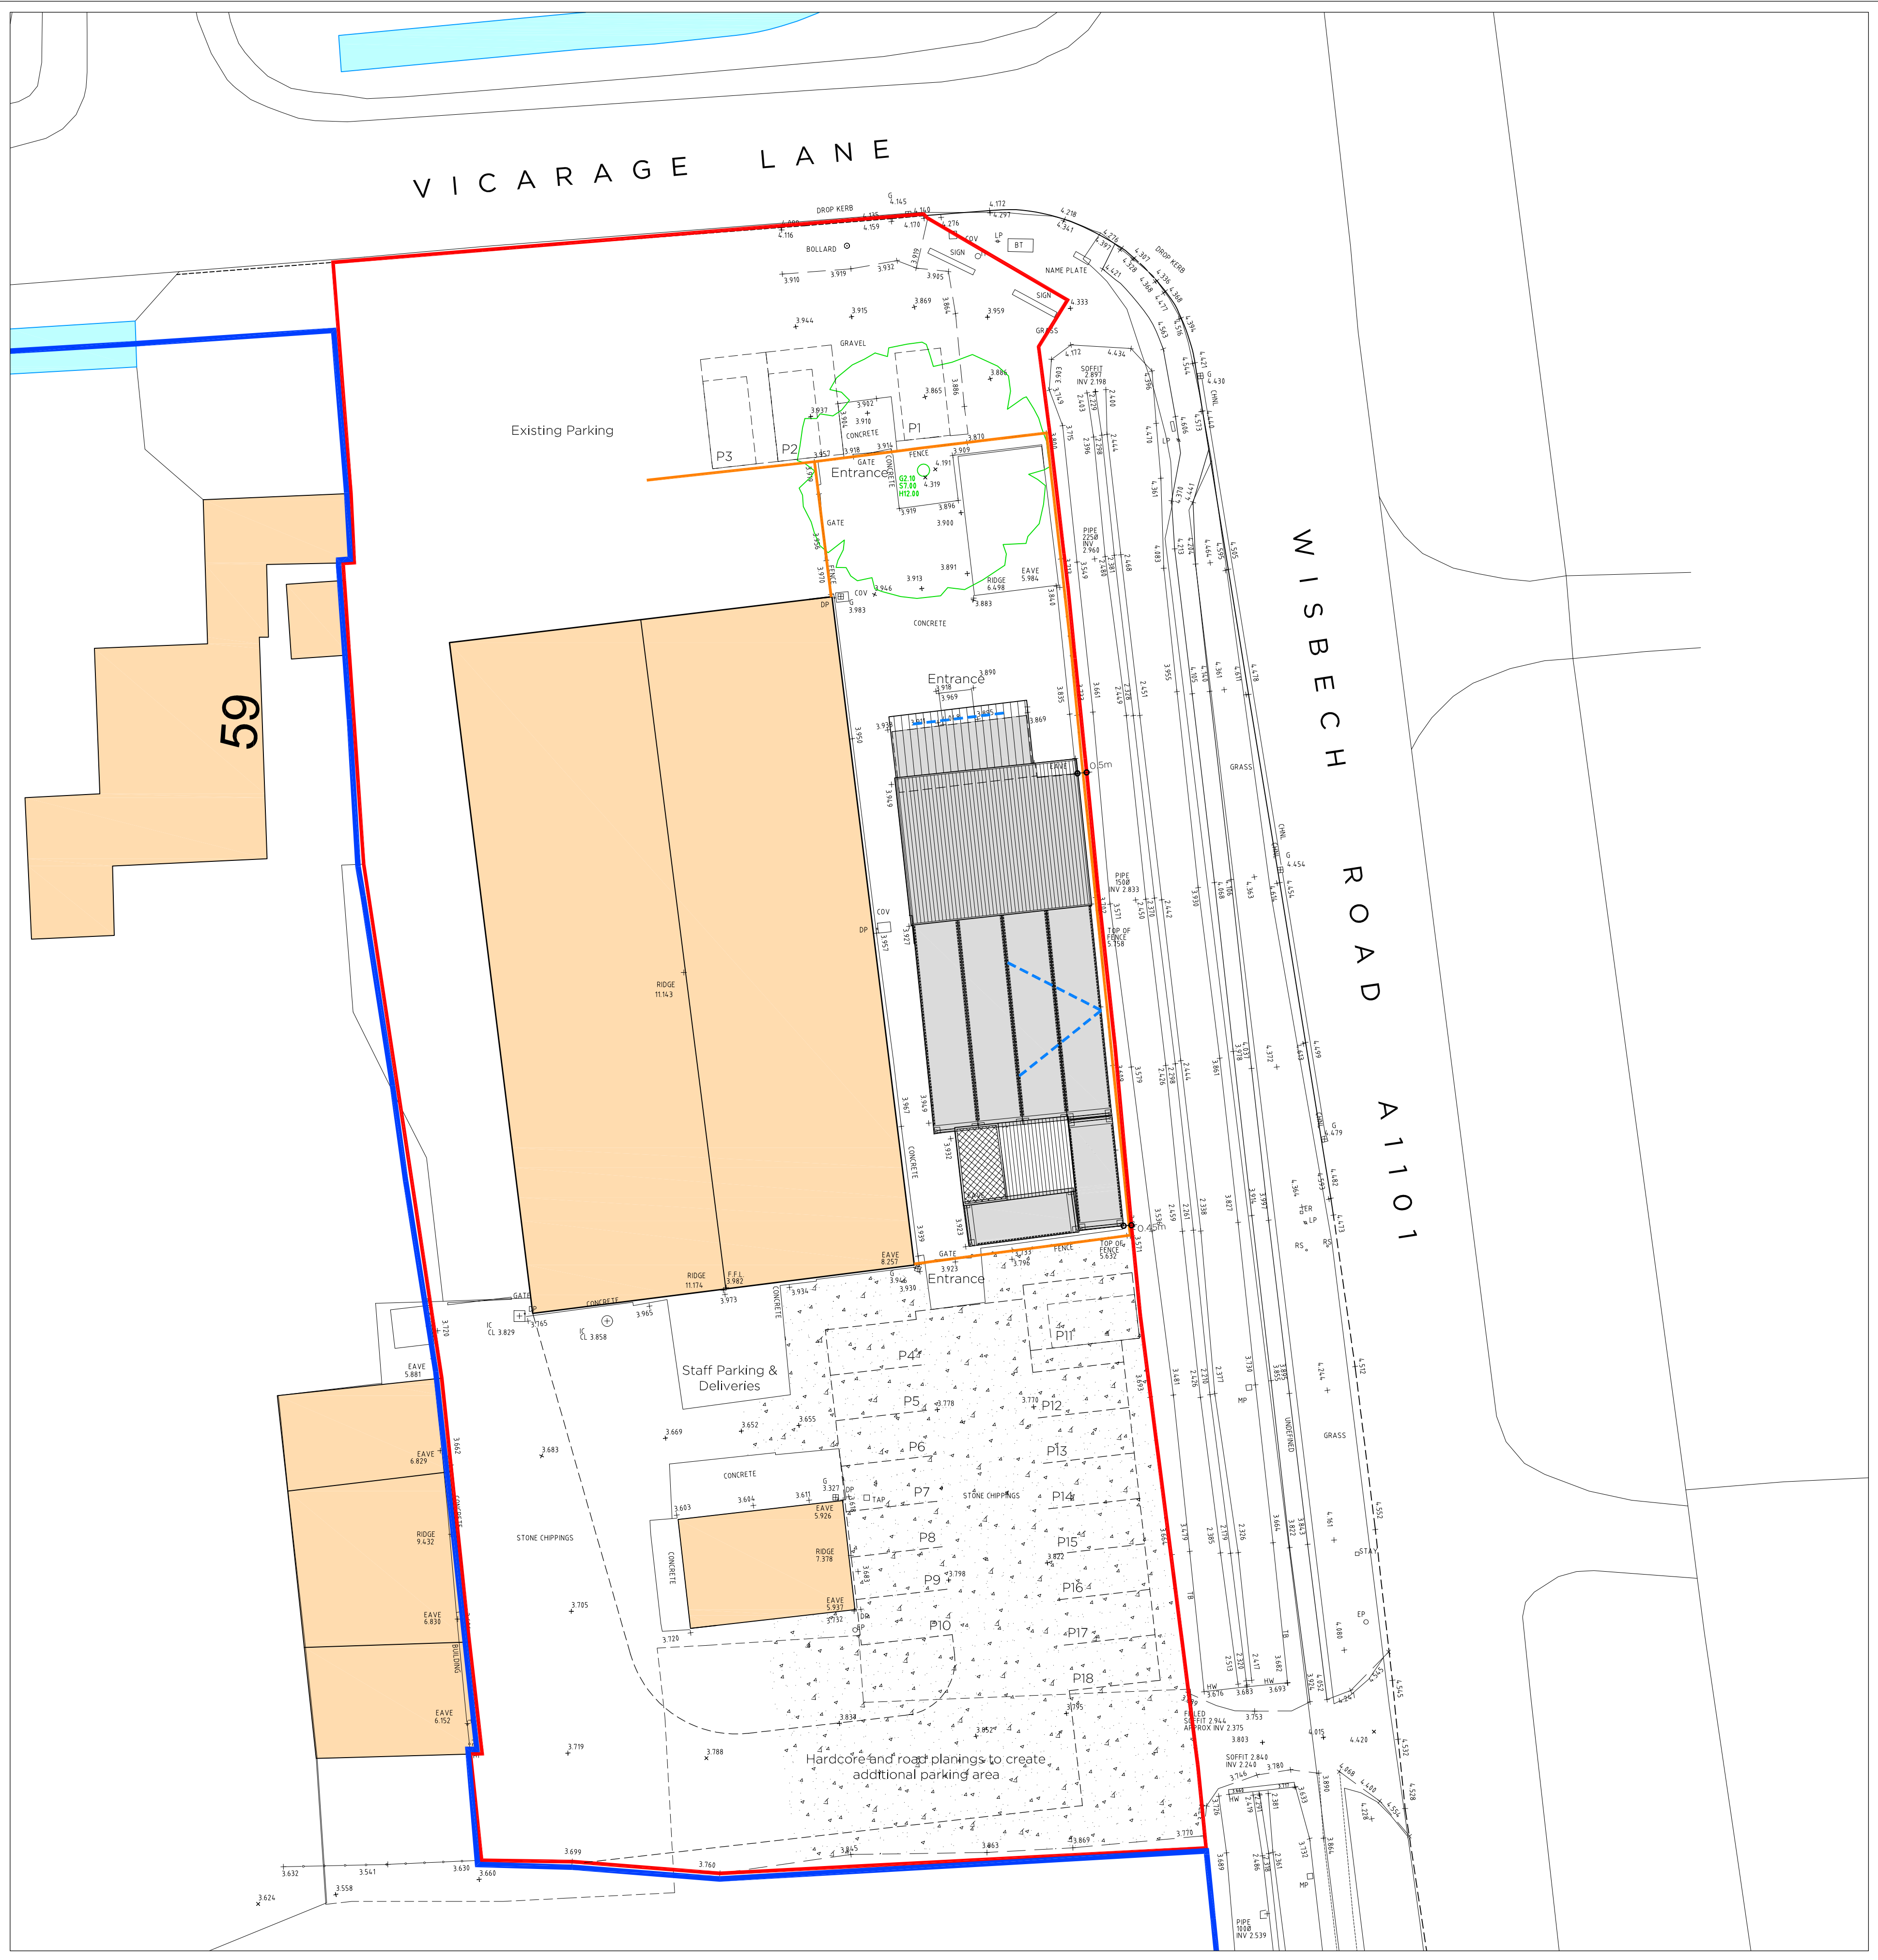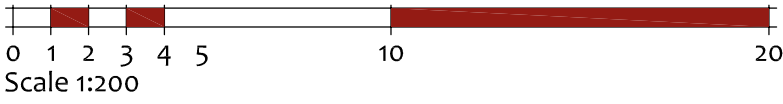

seven22
ARCHITECTURE LTD

22 SHORE VIEW, PETERBOROUGH
CAMBRIDGESHIRE, PE7 8FS
E:info@seven22.co.uk - T:07799 585277

PROJECT
PROPOSED RETAIL UNIT, LAND TO SIDE OF
LONG SUTTON EMPORIUM
VICARAGE LANE
LONG SUTTON
PE12 9AF

CLIENT
Mr F WHITE

TITLE
PROPOSED SITE LAYOUT

DRAWING No.
108 P01

SCALE 1:200 @ A1	DATE MARCH 2025	REV
---------------------	--------------------	-----