

MATERIALS





Containers & cladding external wall surfaces to be finished Light Green



Timber clad entrance building, external wall finishes to be stained black

UPVC Doors, Windows Fascias, colour; white

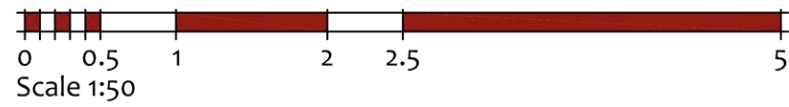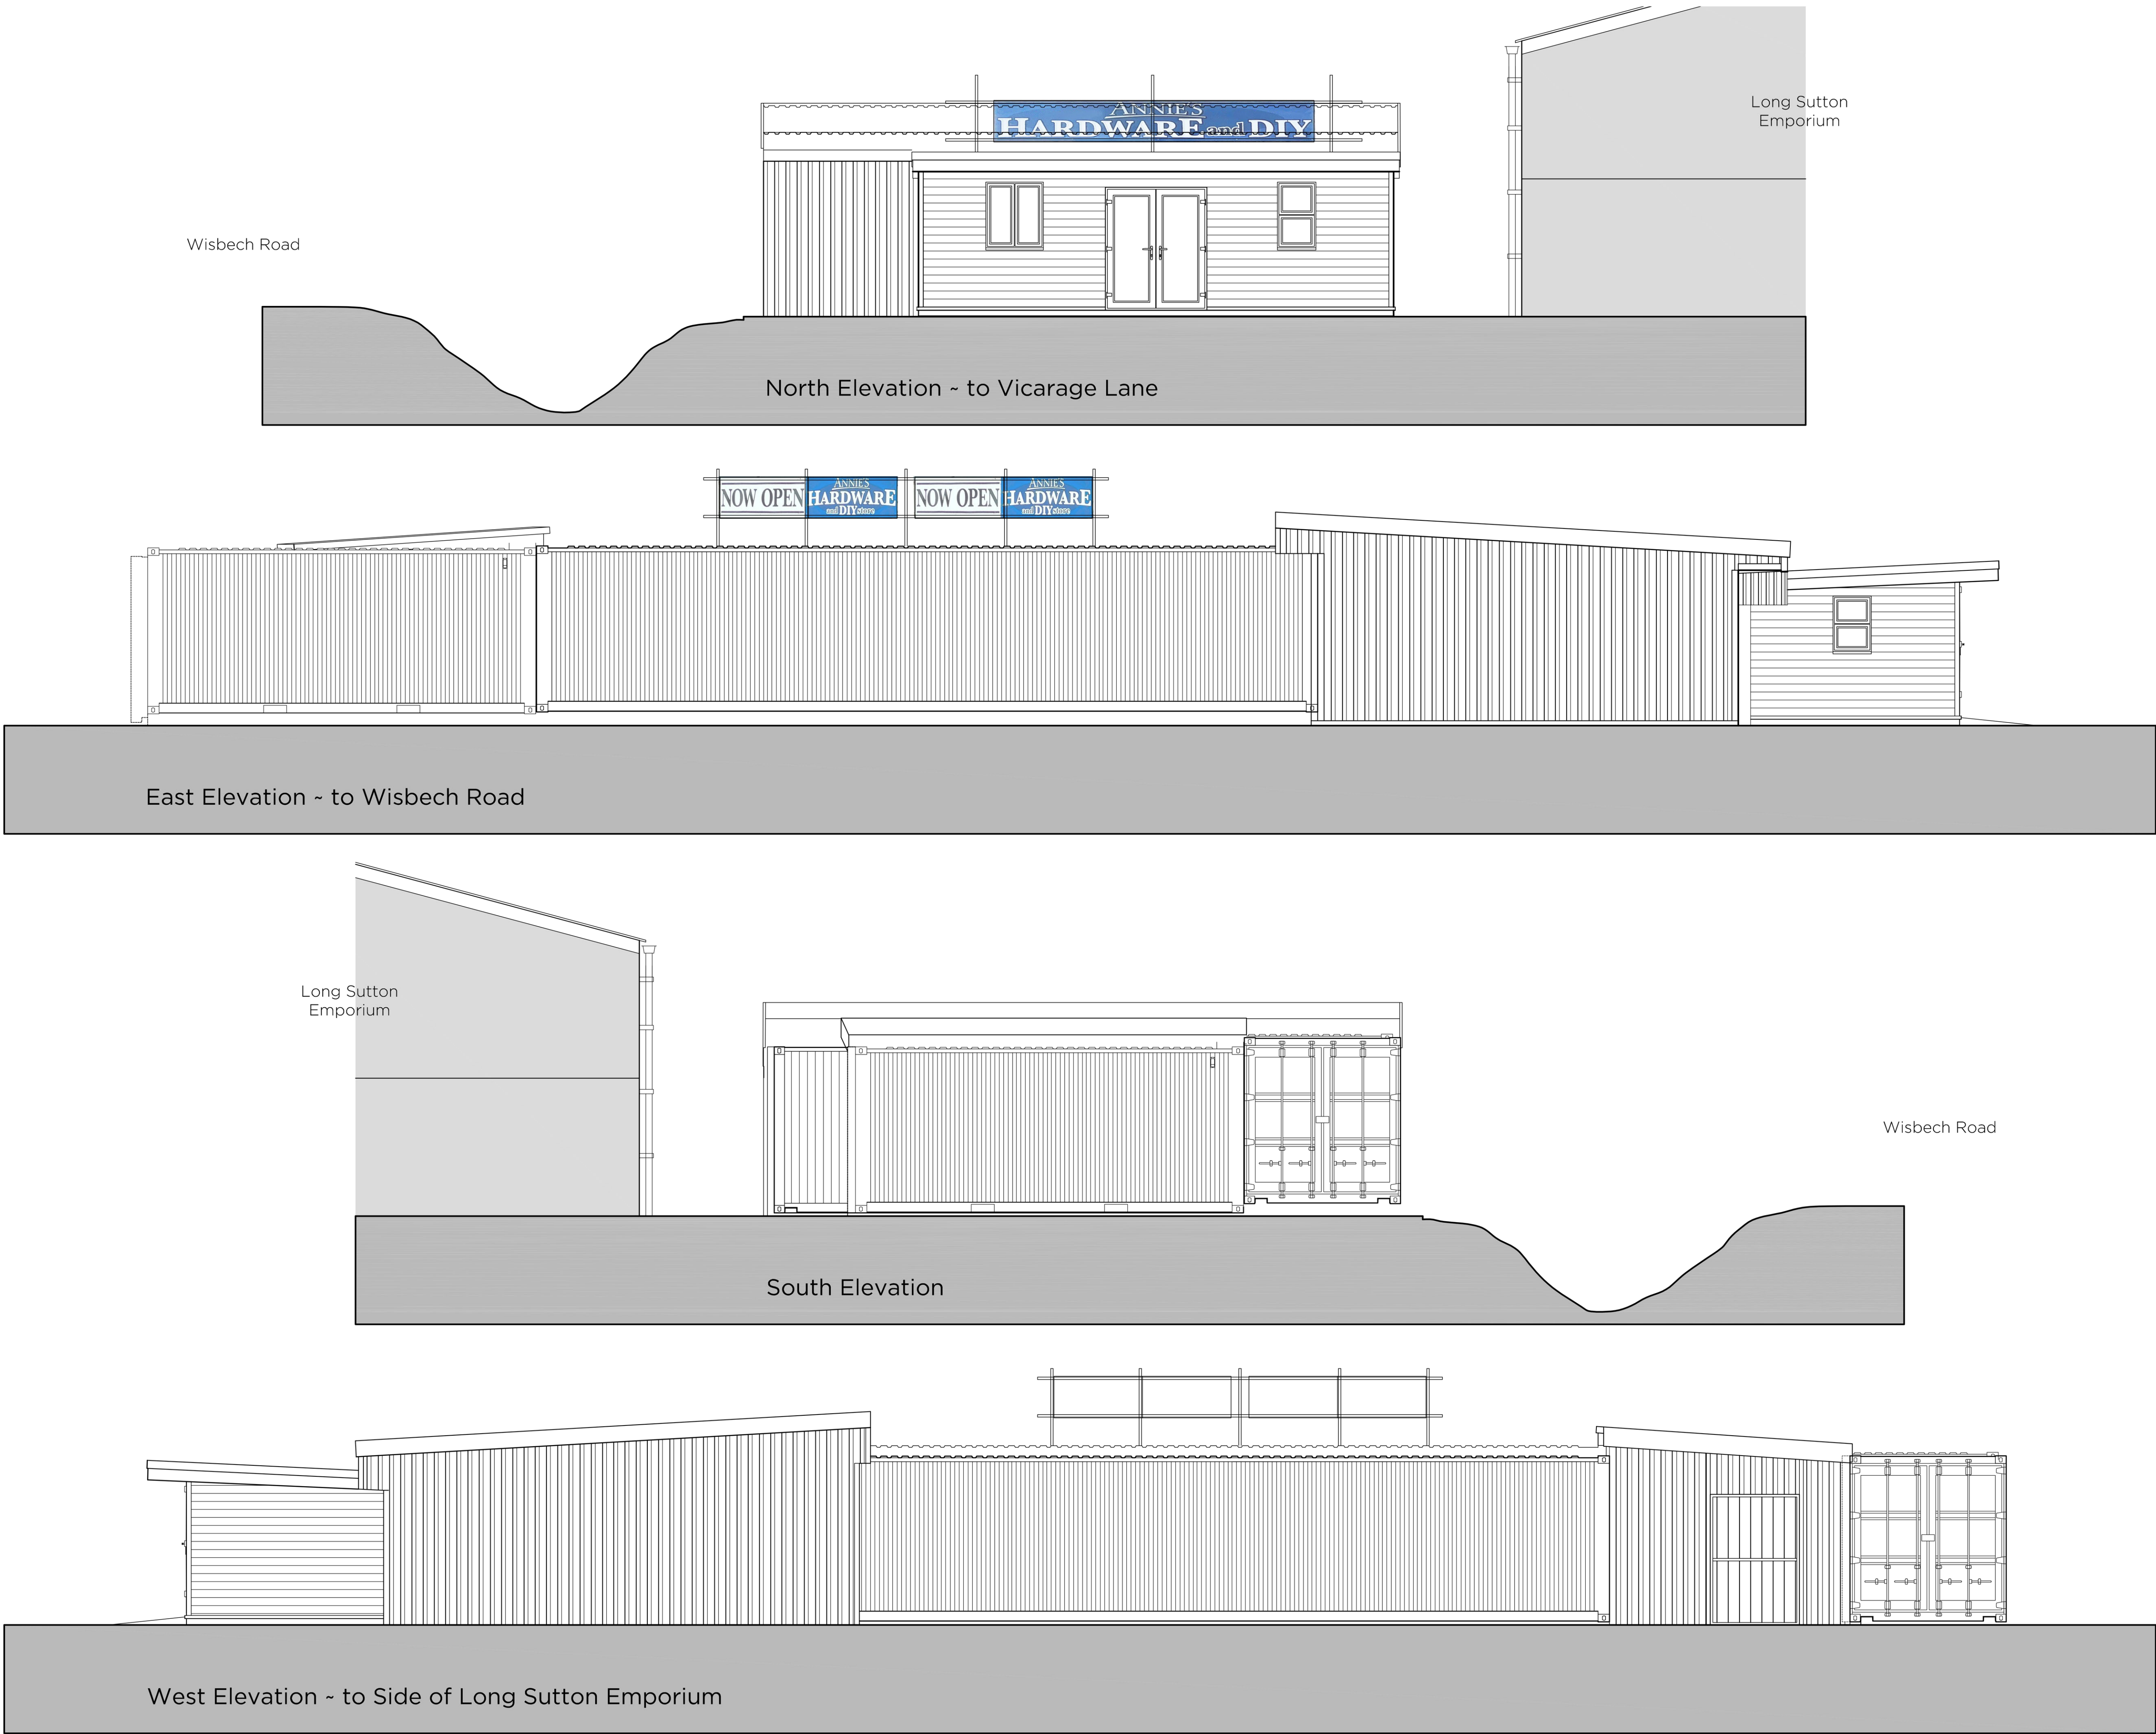

seven22
ARCHITECTURE LTD

22 SHORE VIEW, PETERBOROUGH
CAMBRIDGESHIRE, PE7 8FS
E:info@seven22.co.uk - T:07799 585277

PROJECT
PROPOSED RETAIL UNIT, LAND TO SIDE OF
LONG SUTTON EMPORIUM
VICARAGE LANE
LONG SUTTON
PE12 9AF

CLIENT
Mr F WHITE

TITLE
PROPOSED ELEVATIONS

DRAWING No.
107 P03

SCALE	DATE	REV
1:50 @ A1	MARCH 2025	