

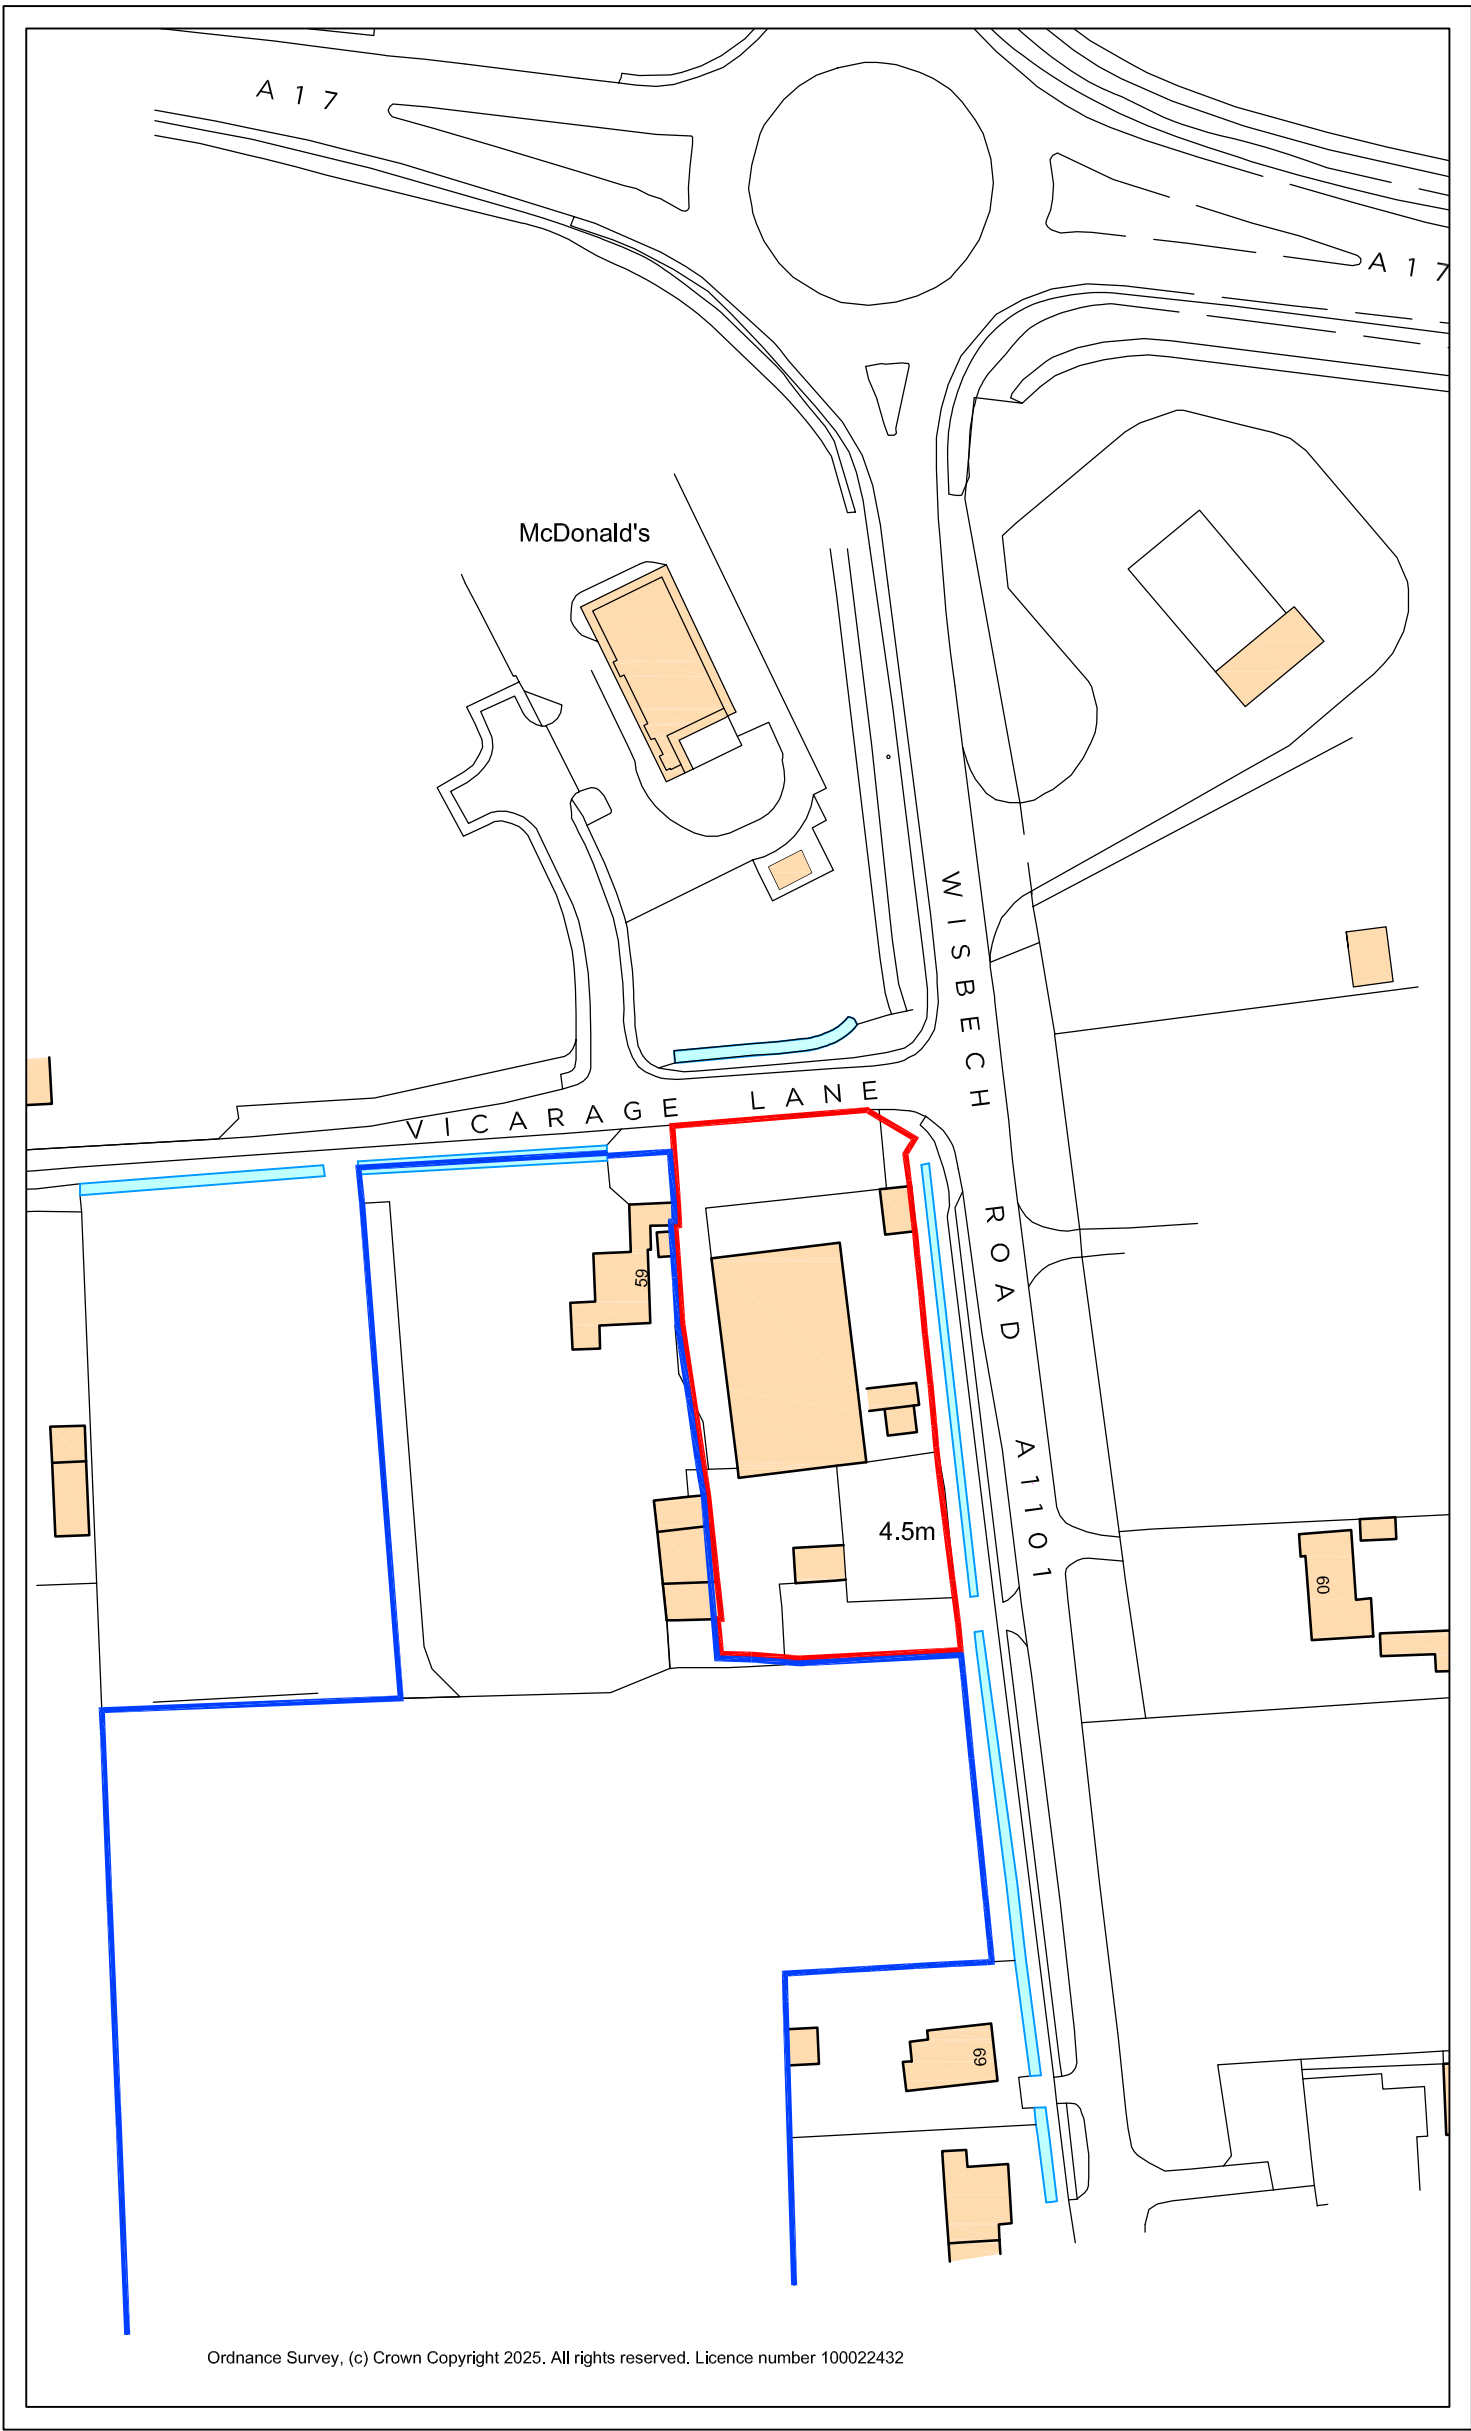
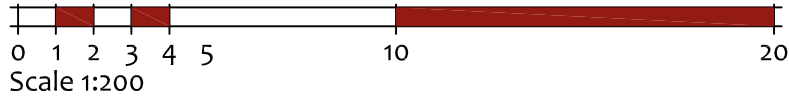
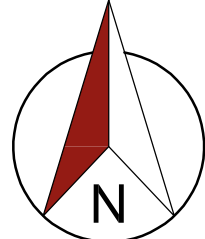


Existing Site Layout
Scale 1:200

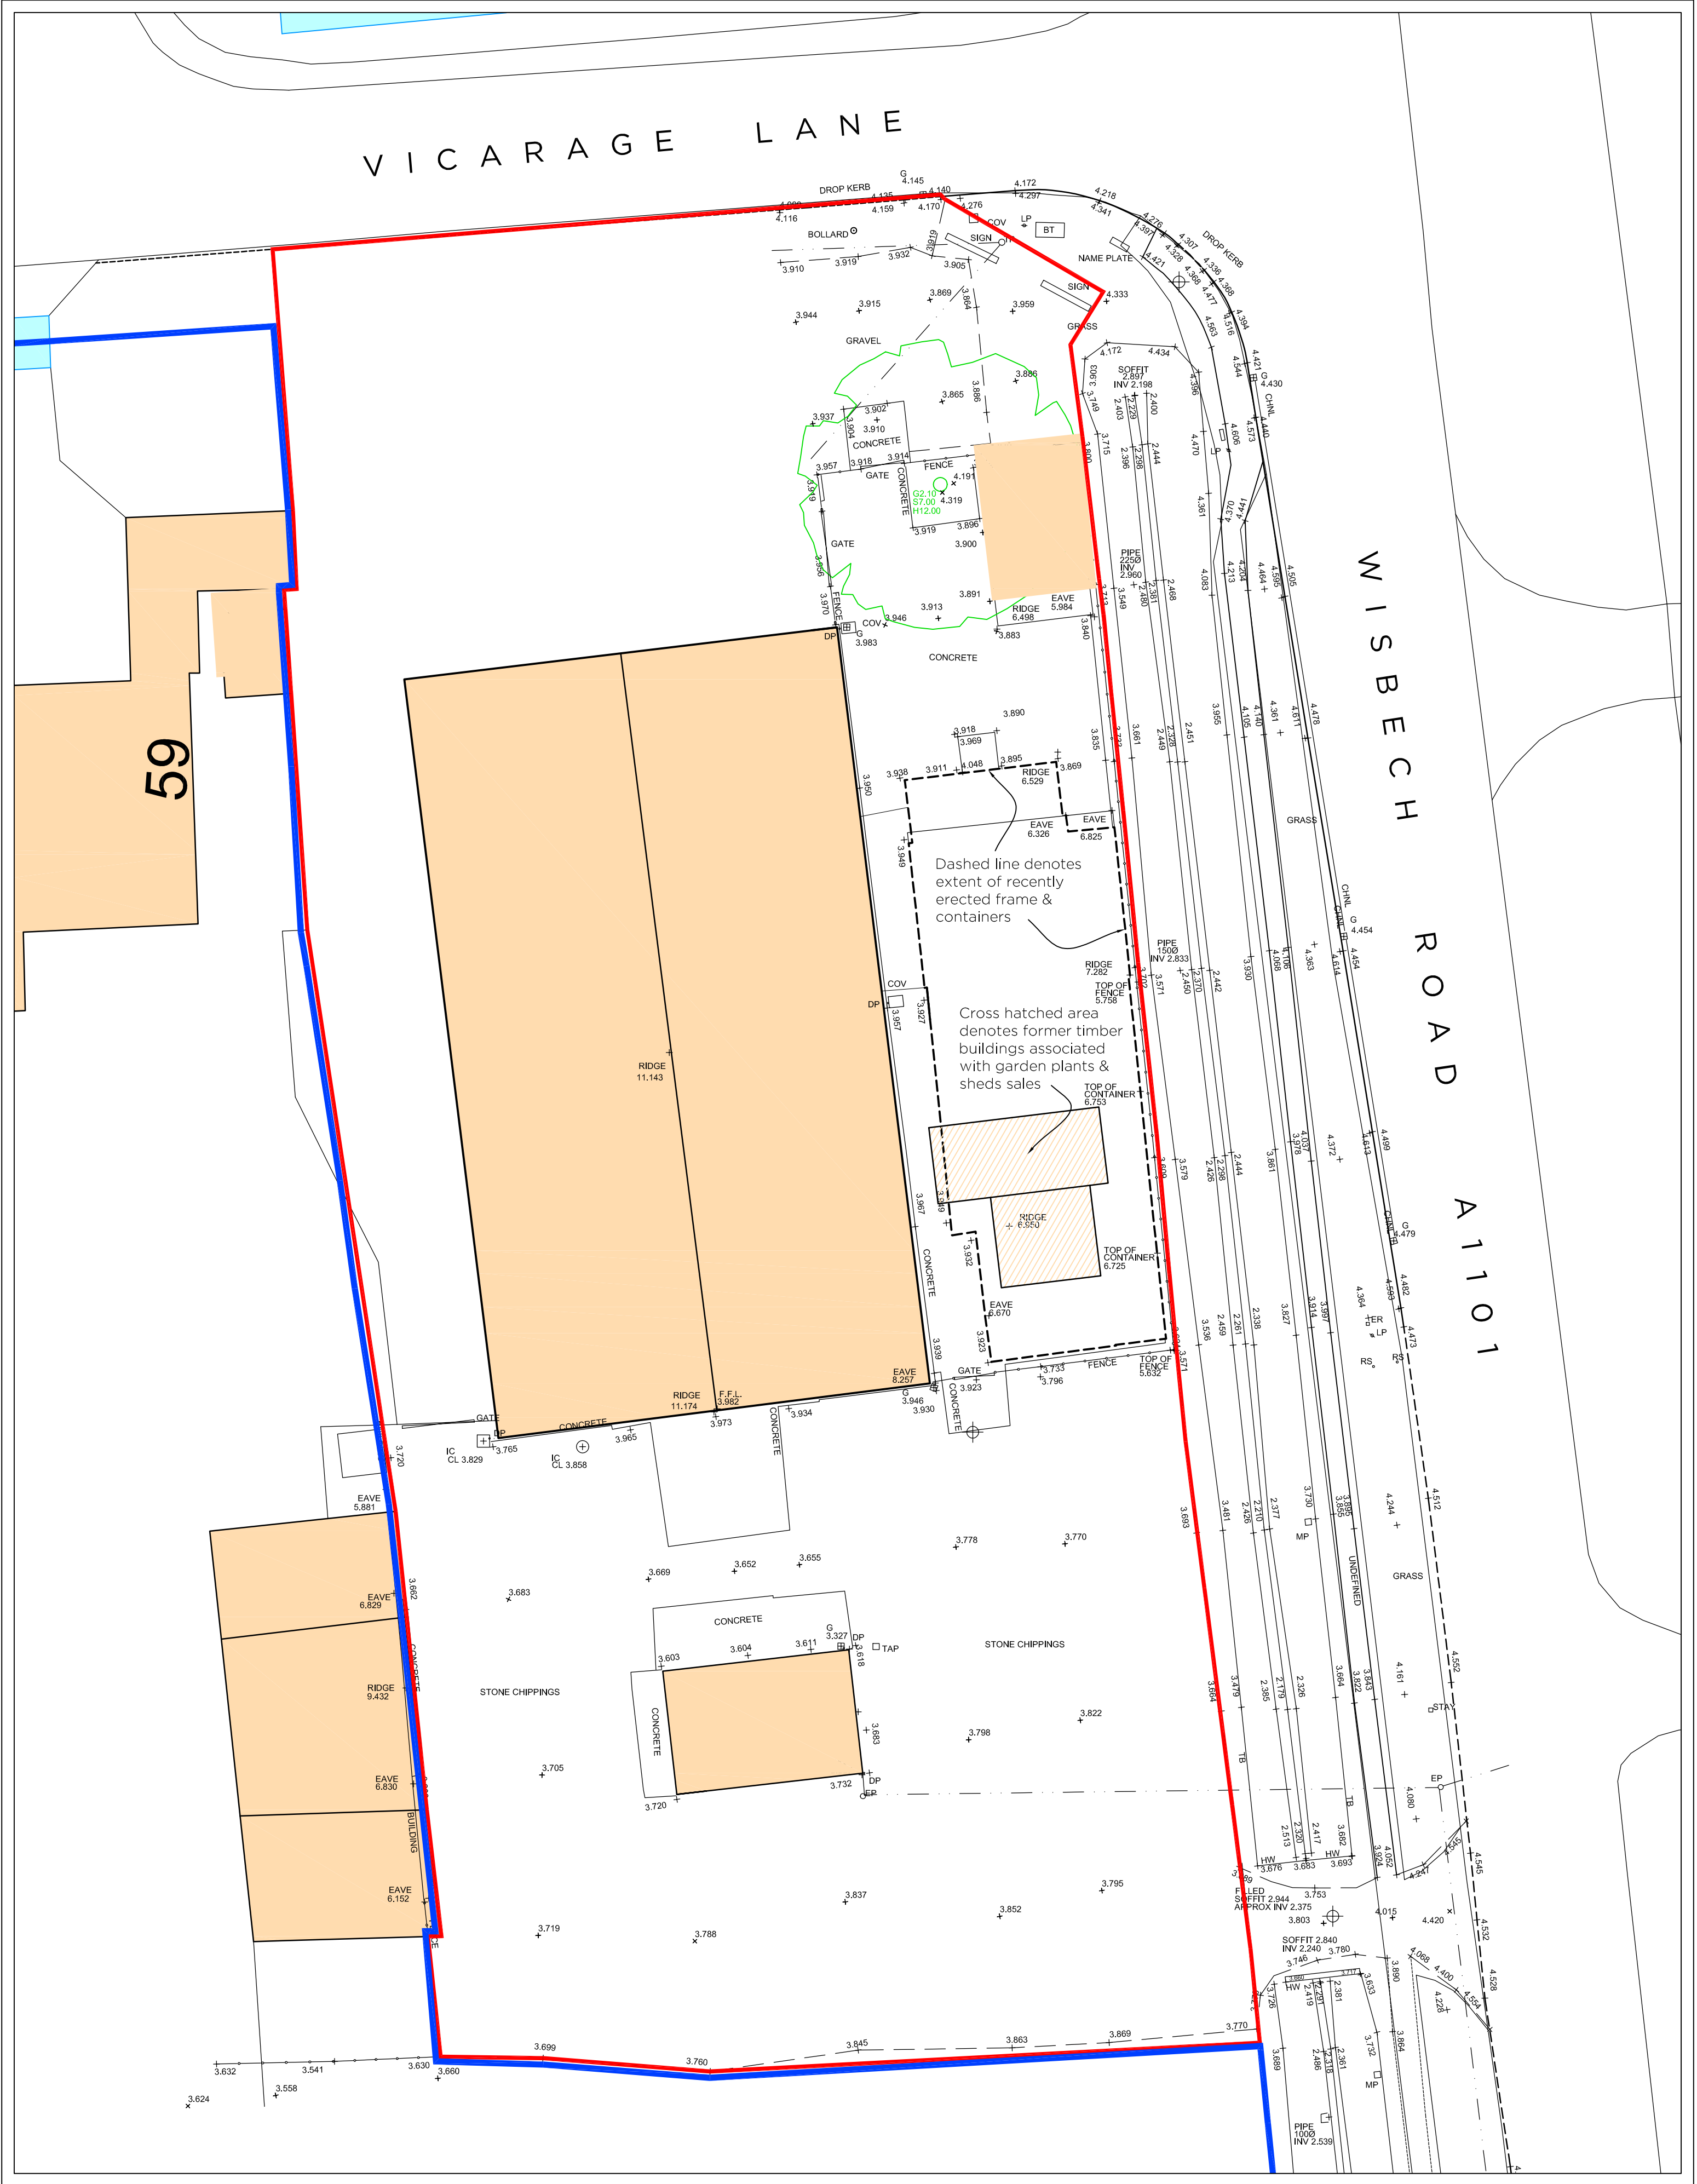

Site Location Plan
Scale 1:1250

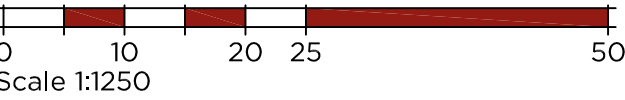

seven22
ARCHITECTURE LTD

22 SHORE VIEW, PETERBOROUGH
CAMBRIDGESHIRE, PE7 8FS
E.info@seven22.co.uk T.07799 585277

PROJECT
PROPOSED RETAIL UNIT, LAND TO SIDE OF
LONG SUTTON EMPORIUM
VICARAGE LANE
LONG SUTTON
PE12 9AF

CLIENT
Mr F WHITE

TITLE
SITE LOCATION &
EXISTING SITE LAYOUT (FORMER)

DRAWING No.
108 S01

SCALE 1:1250 & 1:200 @ A1	DATE MARCH 2025	REV
------------------------------	--------------------	-----