




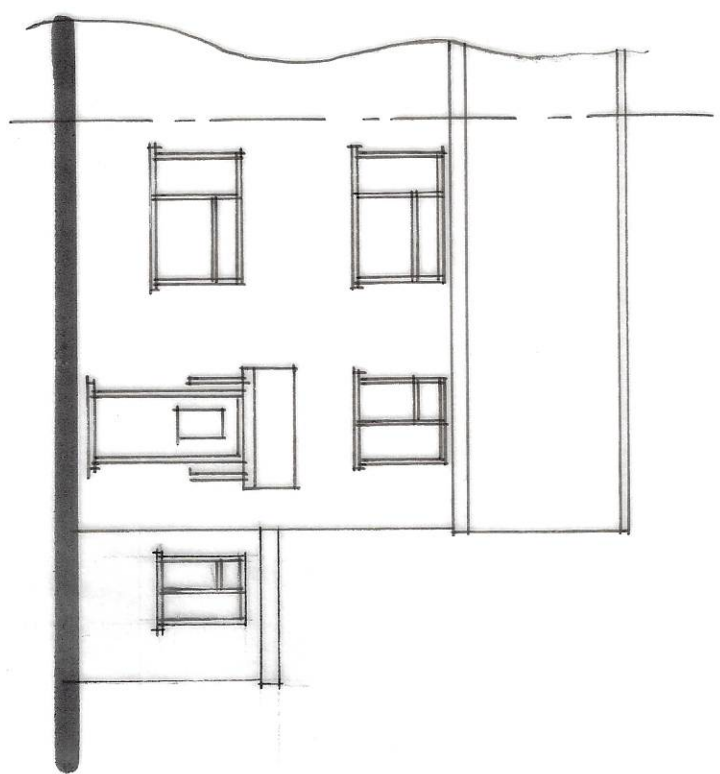


FRONT

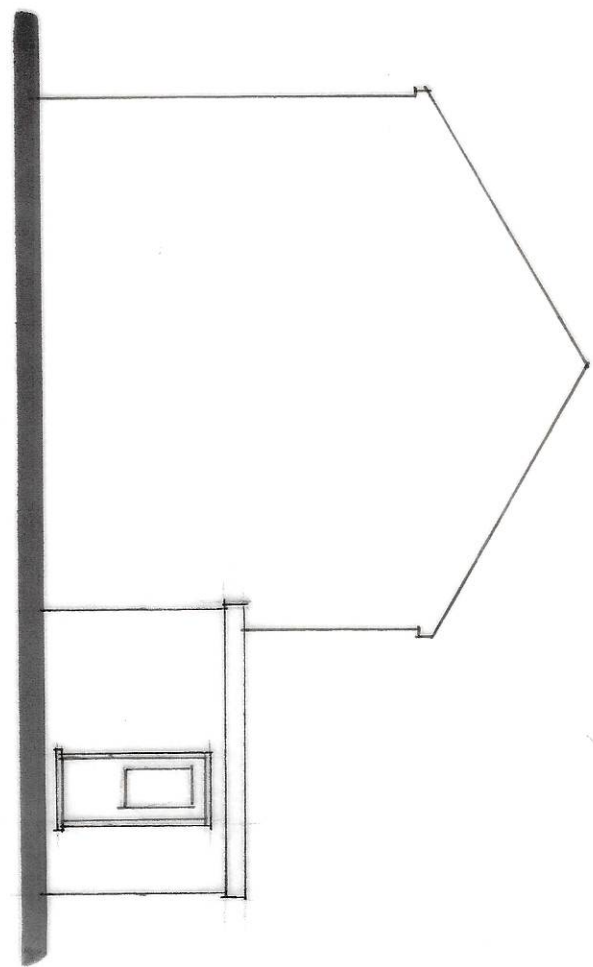


SIDE

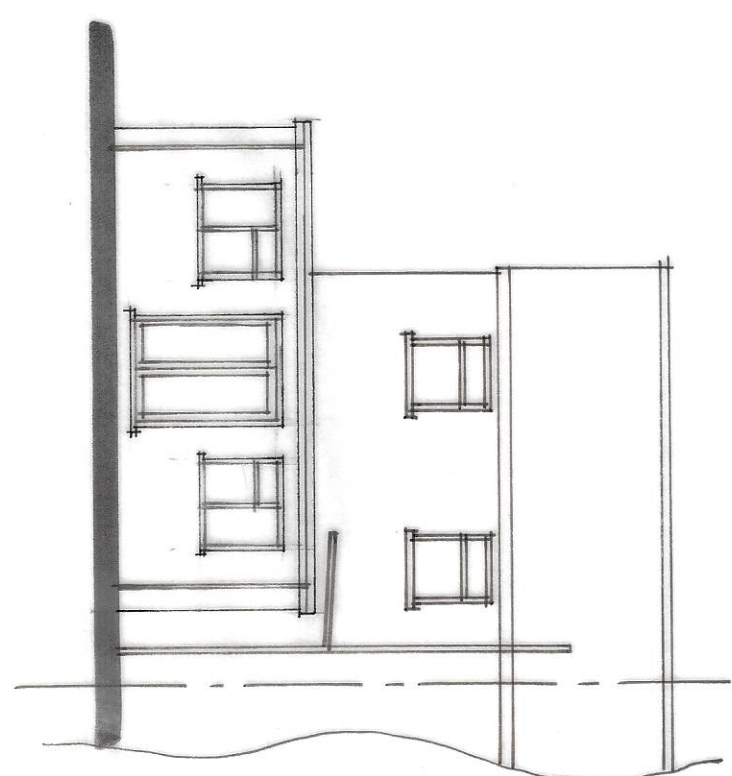

REAR

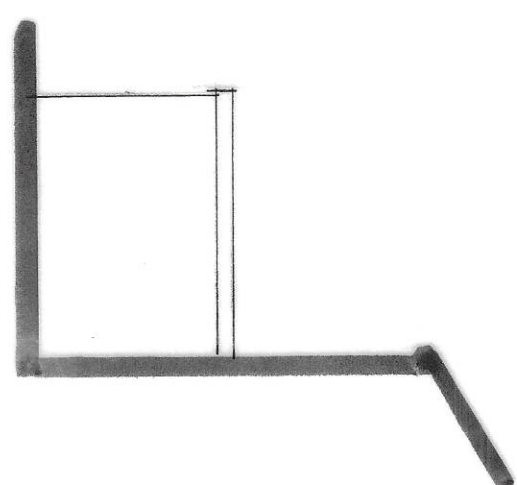

SIDE

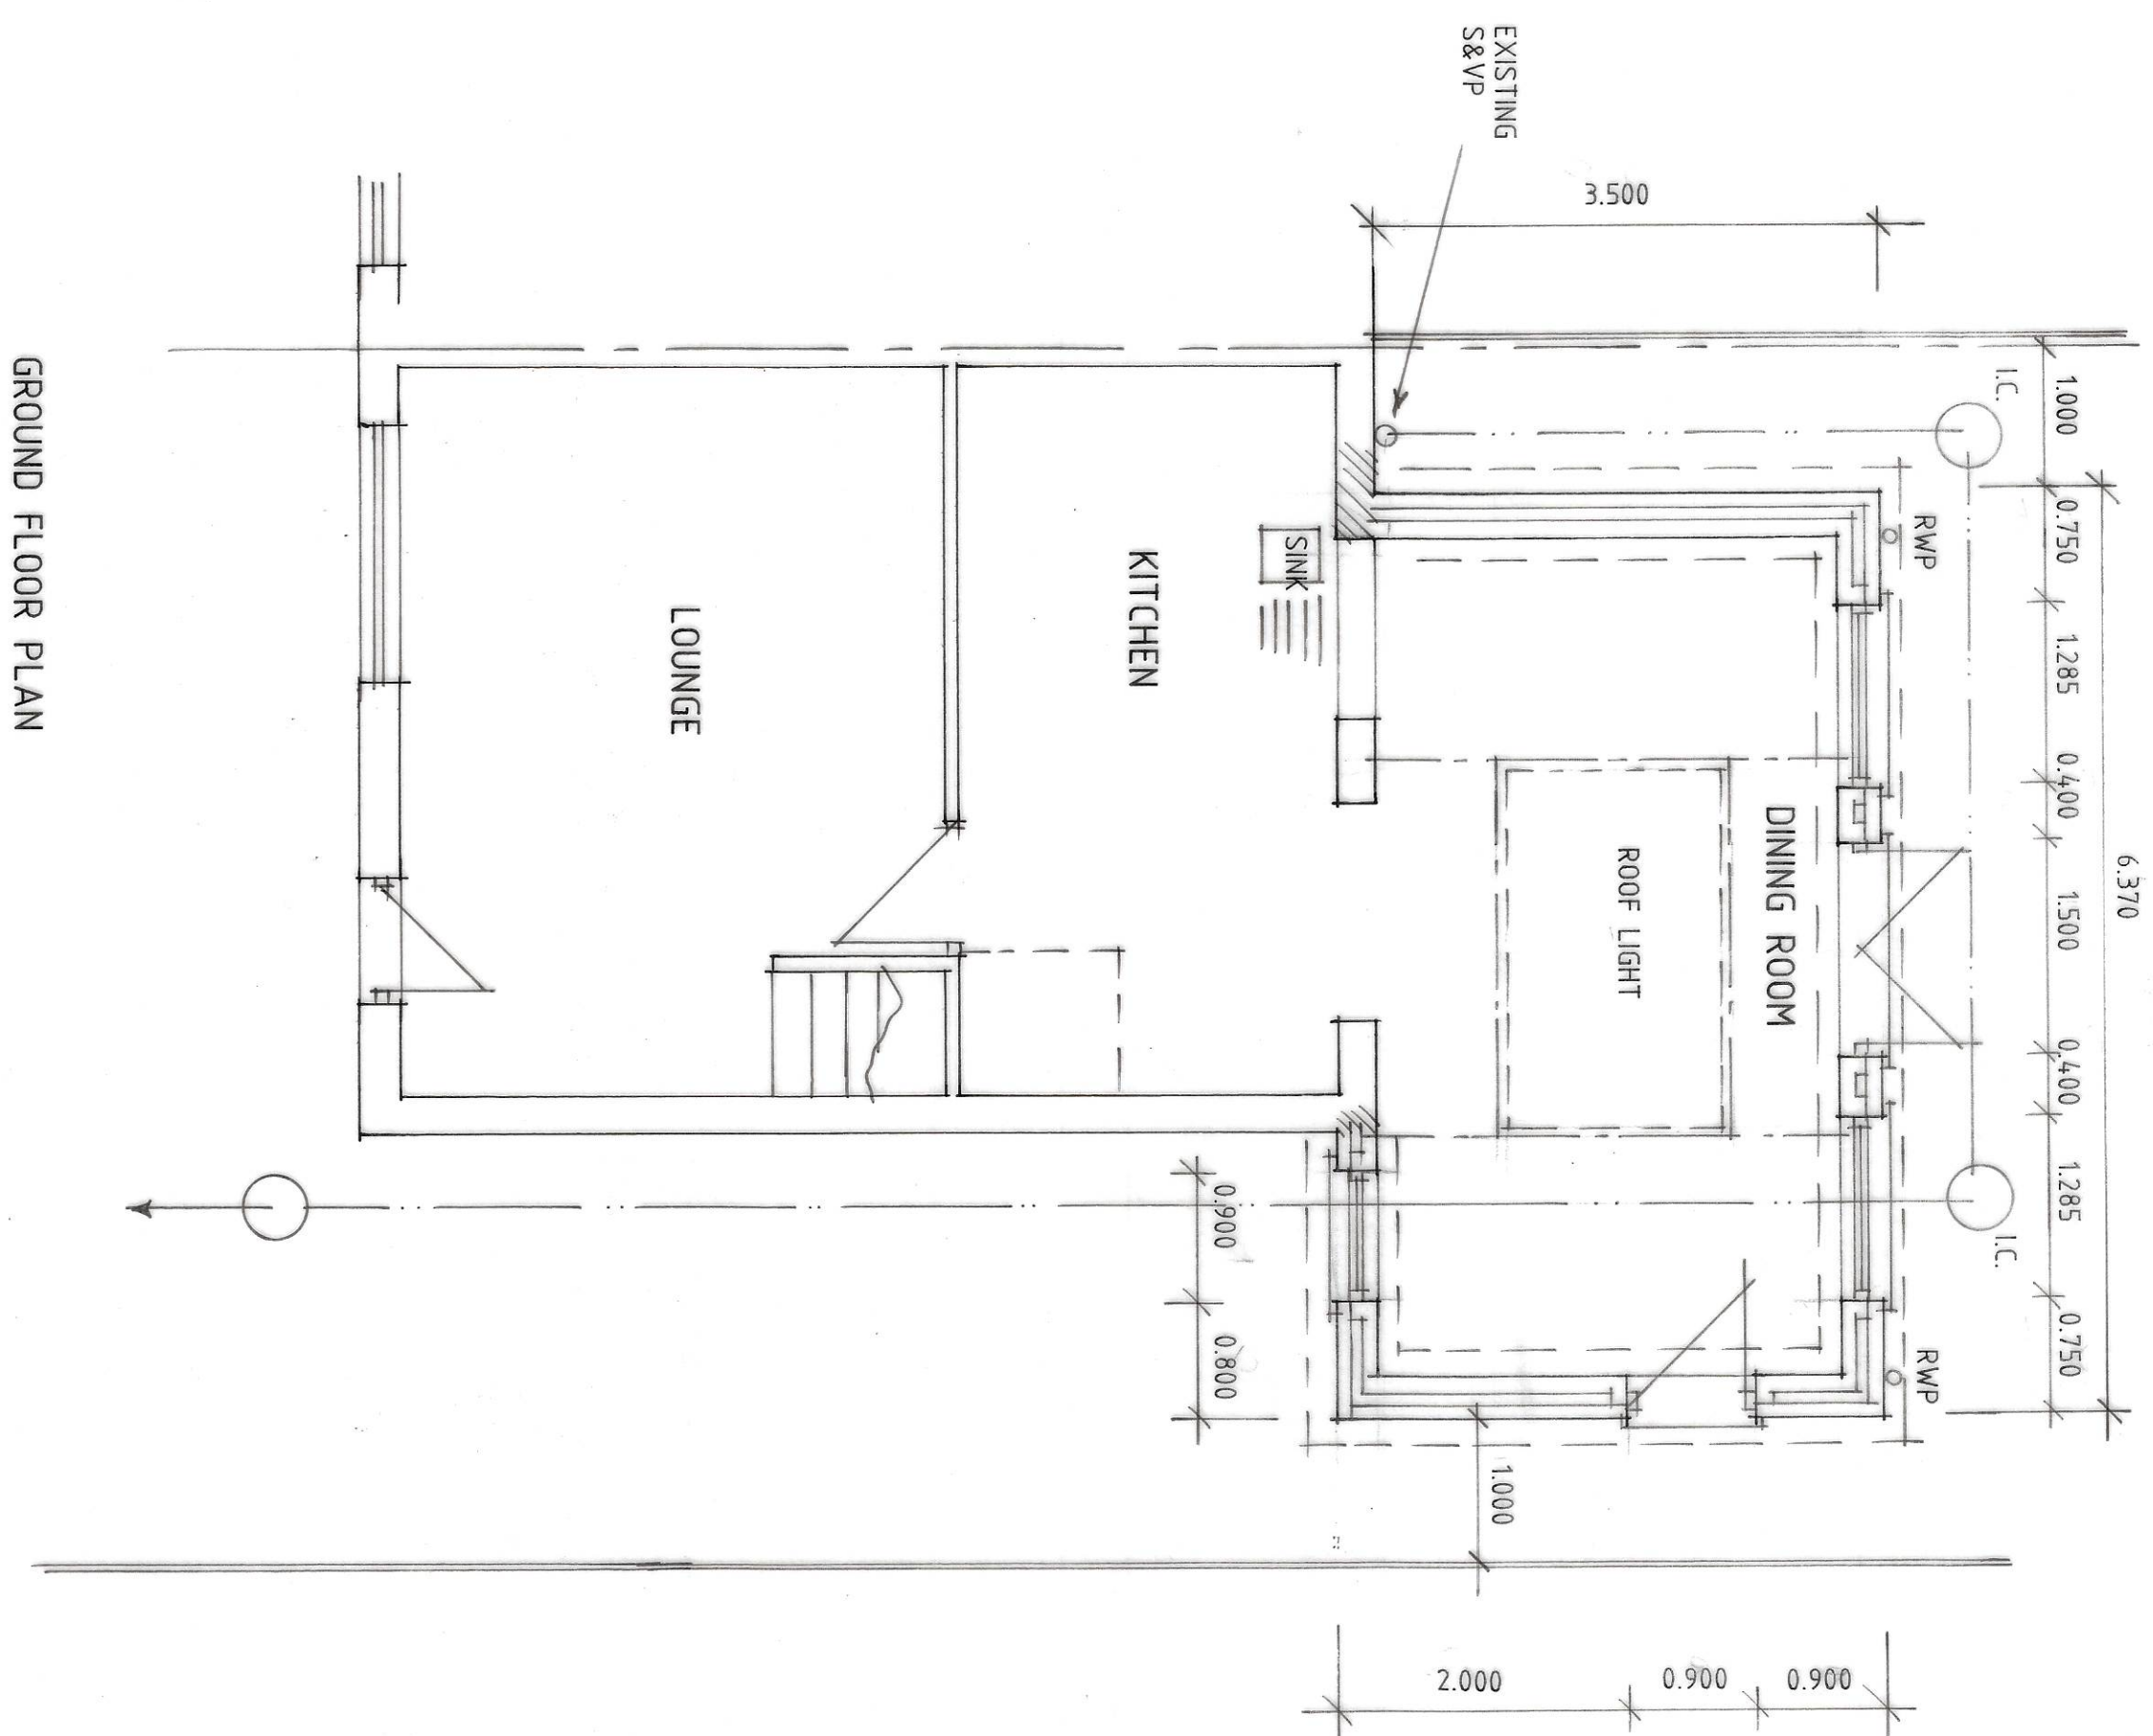

Status
DESIGN
CONSULTANTS IN ARCHITECTURE & PLANNING

PROPOSED EXTENSION AT
102 WOODLANDS, LONG
SUTTON
FOR

MR. J. VERE.

PLAN AS PROPOSED

1:50 1:100 SD22-005/2

FEB-22 B. GILHAM.

2, Kildborough Road, Southwark,
Surrey, Surrey, Surrey, Surrey
Tel: 01888 424343 Fax: 01888 450102