

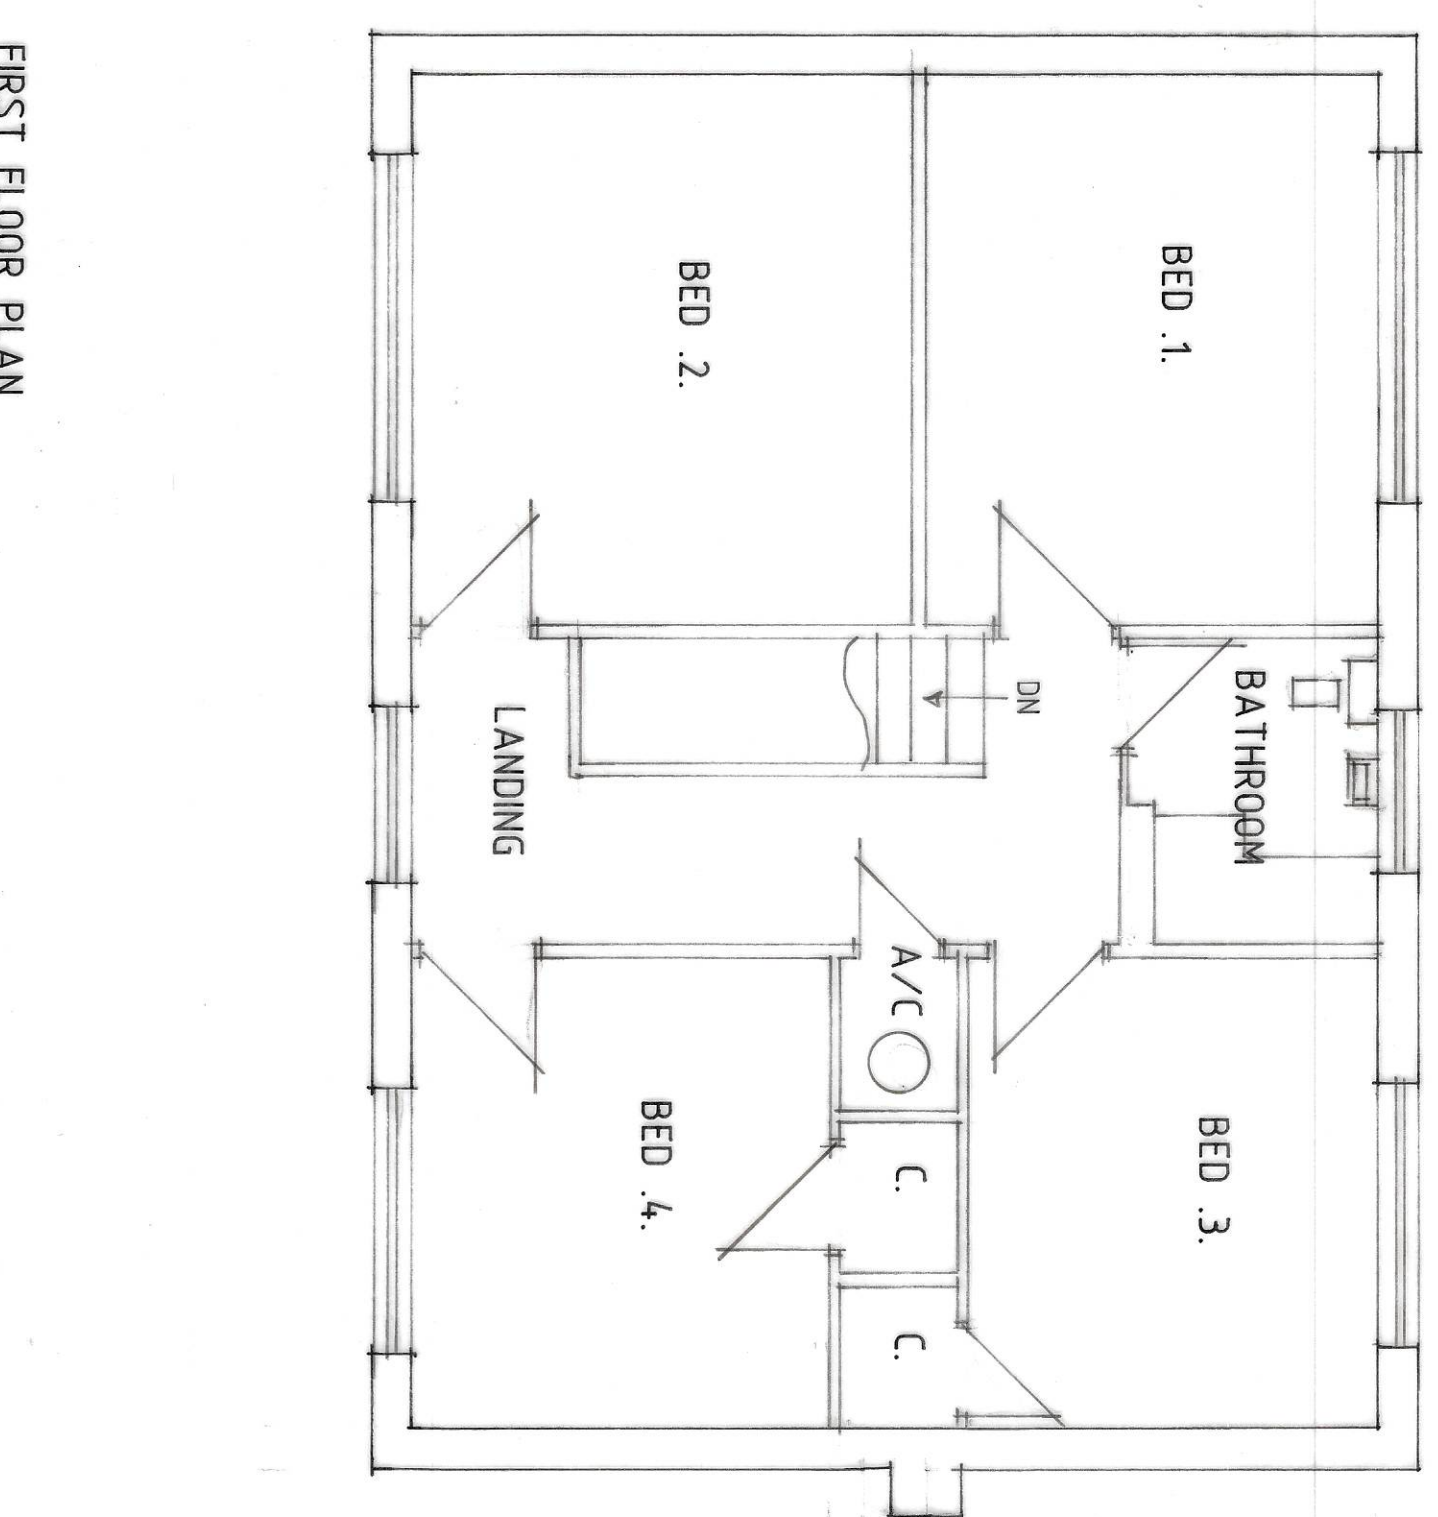


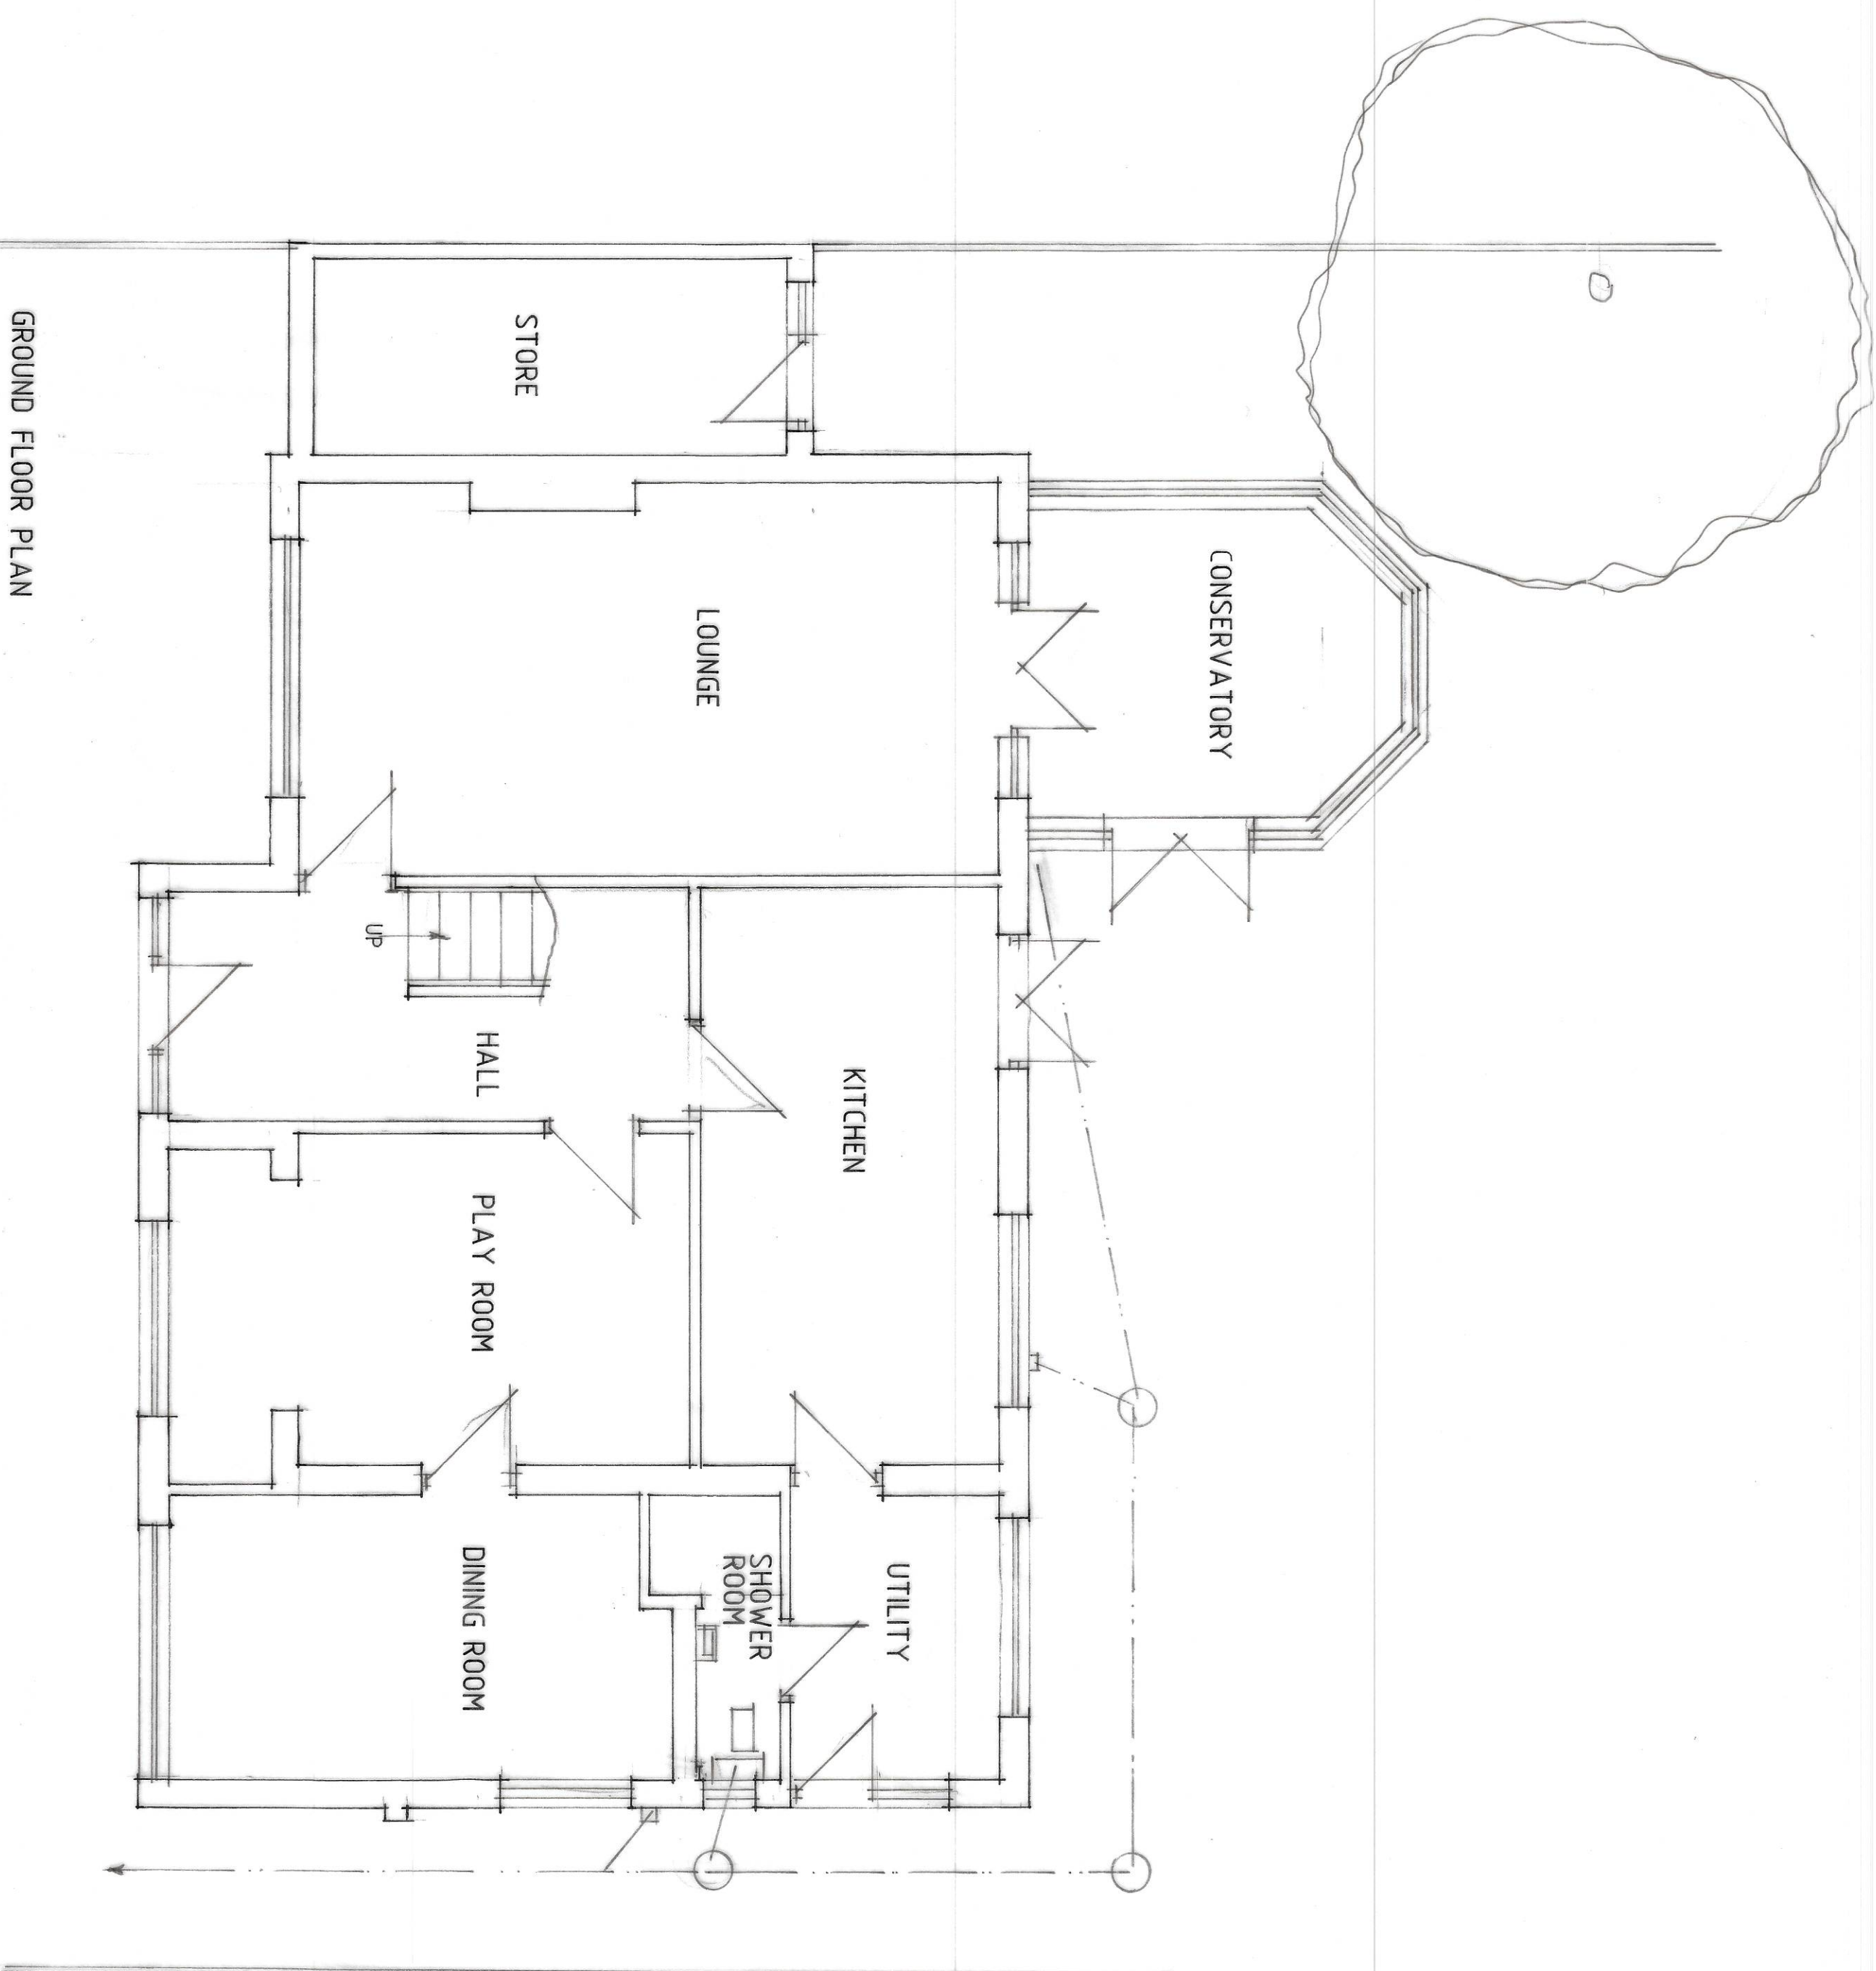


GROUND FLOOR PLAN


FIRST FLOOR PLAN

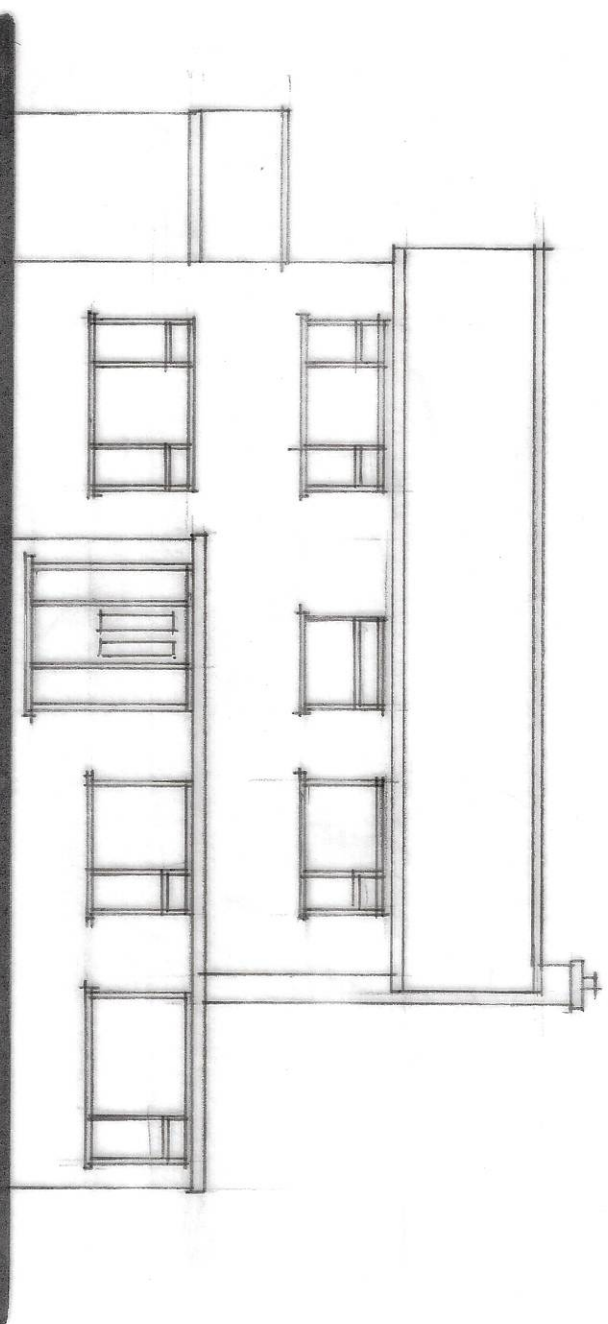


FRONT

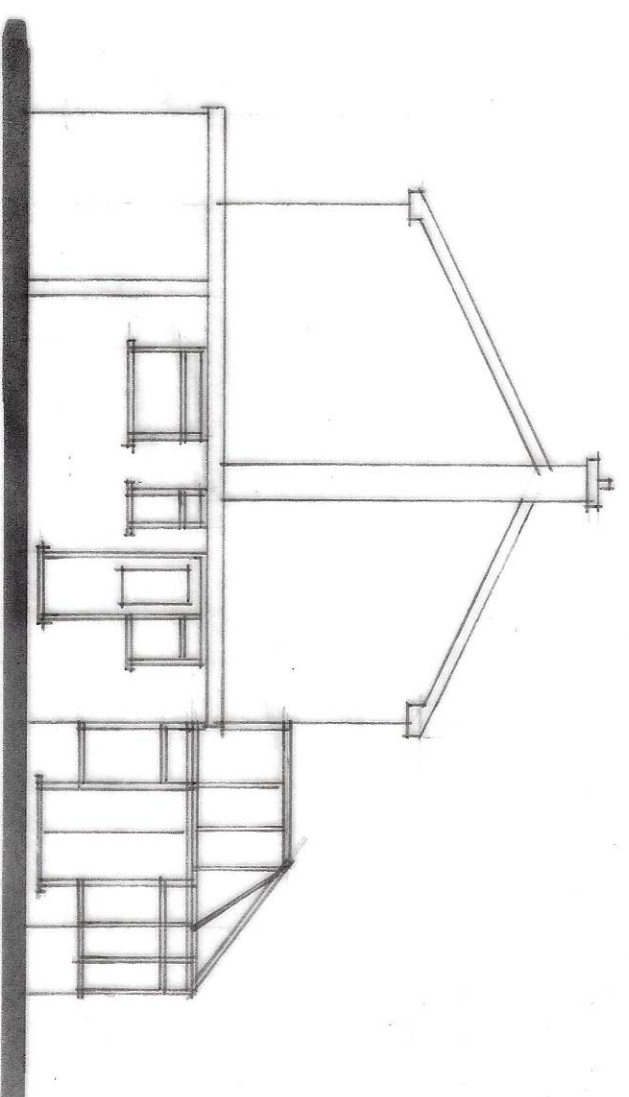

SIDE

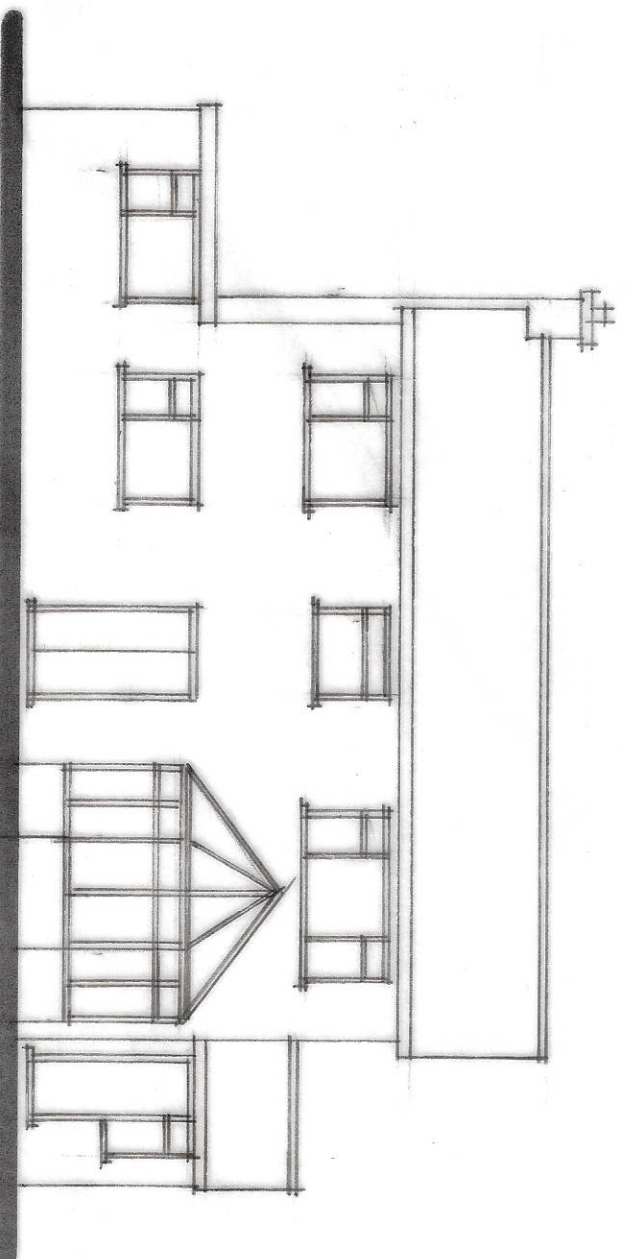

REAR

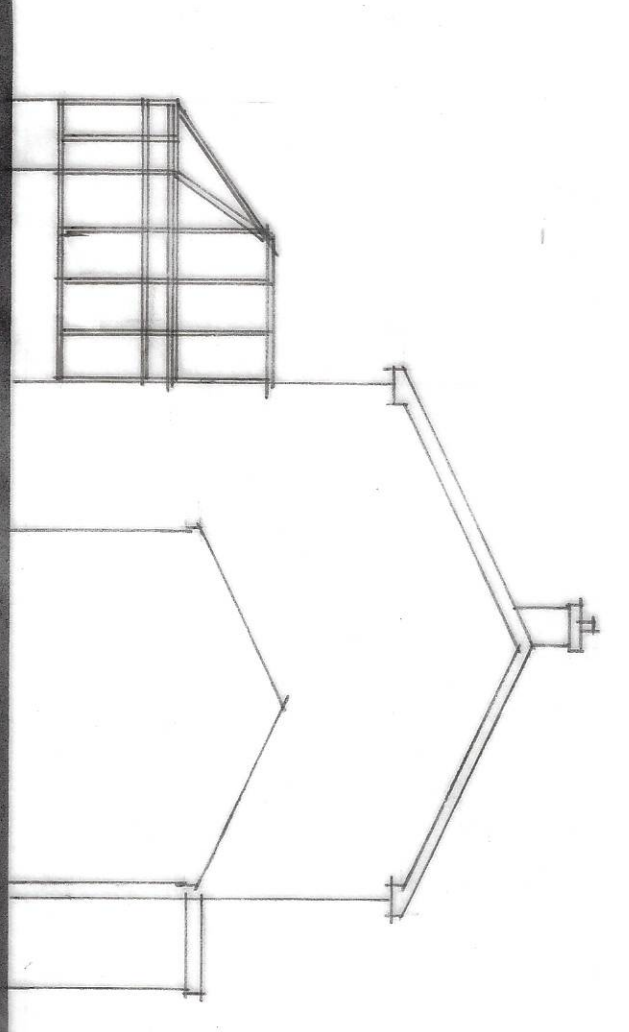

SIDE

Status
DESIGN
CONSULTANTS IN ARCHITECTURE & PLANNING

A - ALTS - 2112.23

PROPOSED EXTENSIONS AT
17 DICK TURPIN WAY,
LONG SUITON

MRS. C. CRESSWELL

PLAN AS EXISTING

1:50 1:100 SD22-038/1
JAN-23 B.GILHAM

2 Edinburgh Walk, Huddersfield,
West Yorkshire, HD1 1JF
Tel: 01484 425353 Fax: 01484 459702

