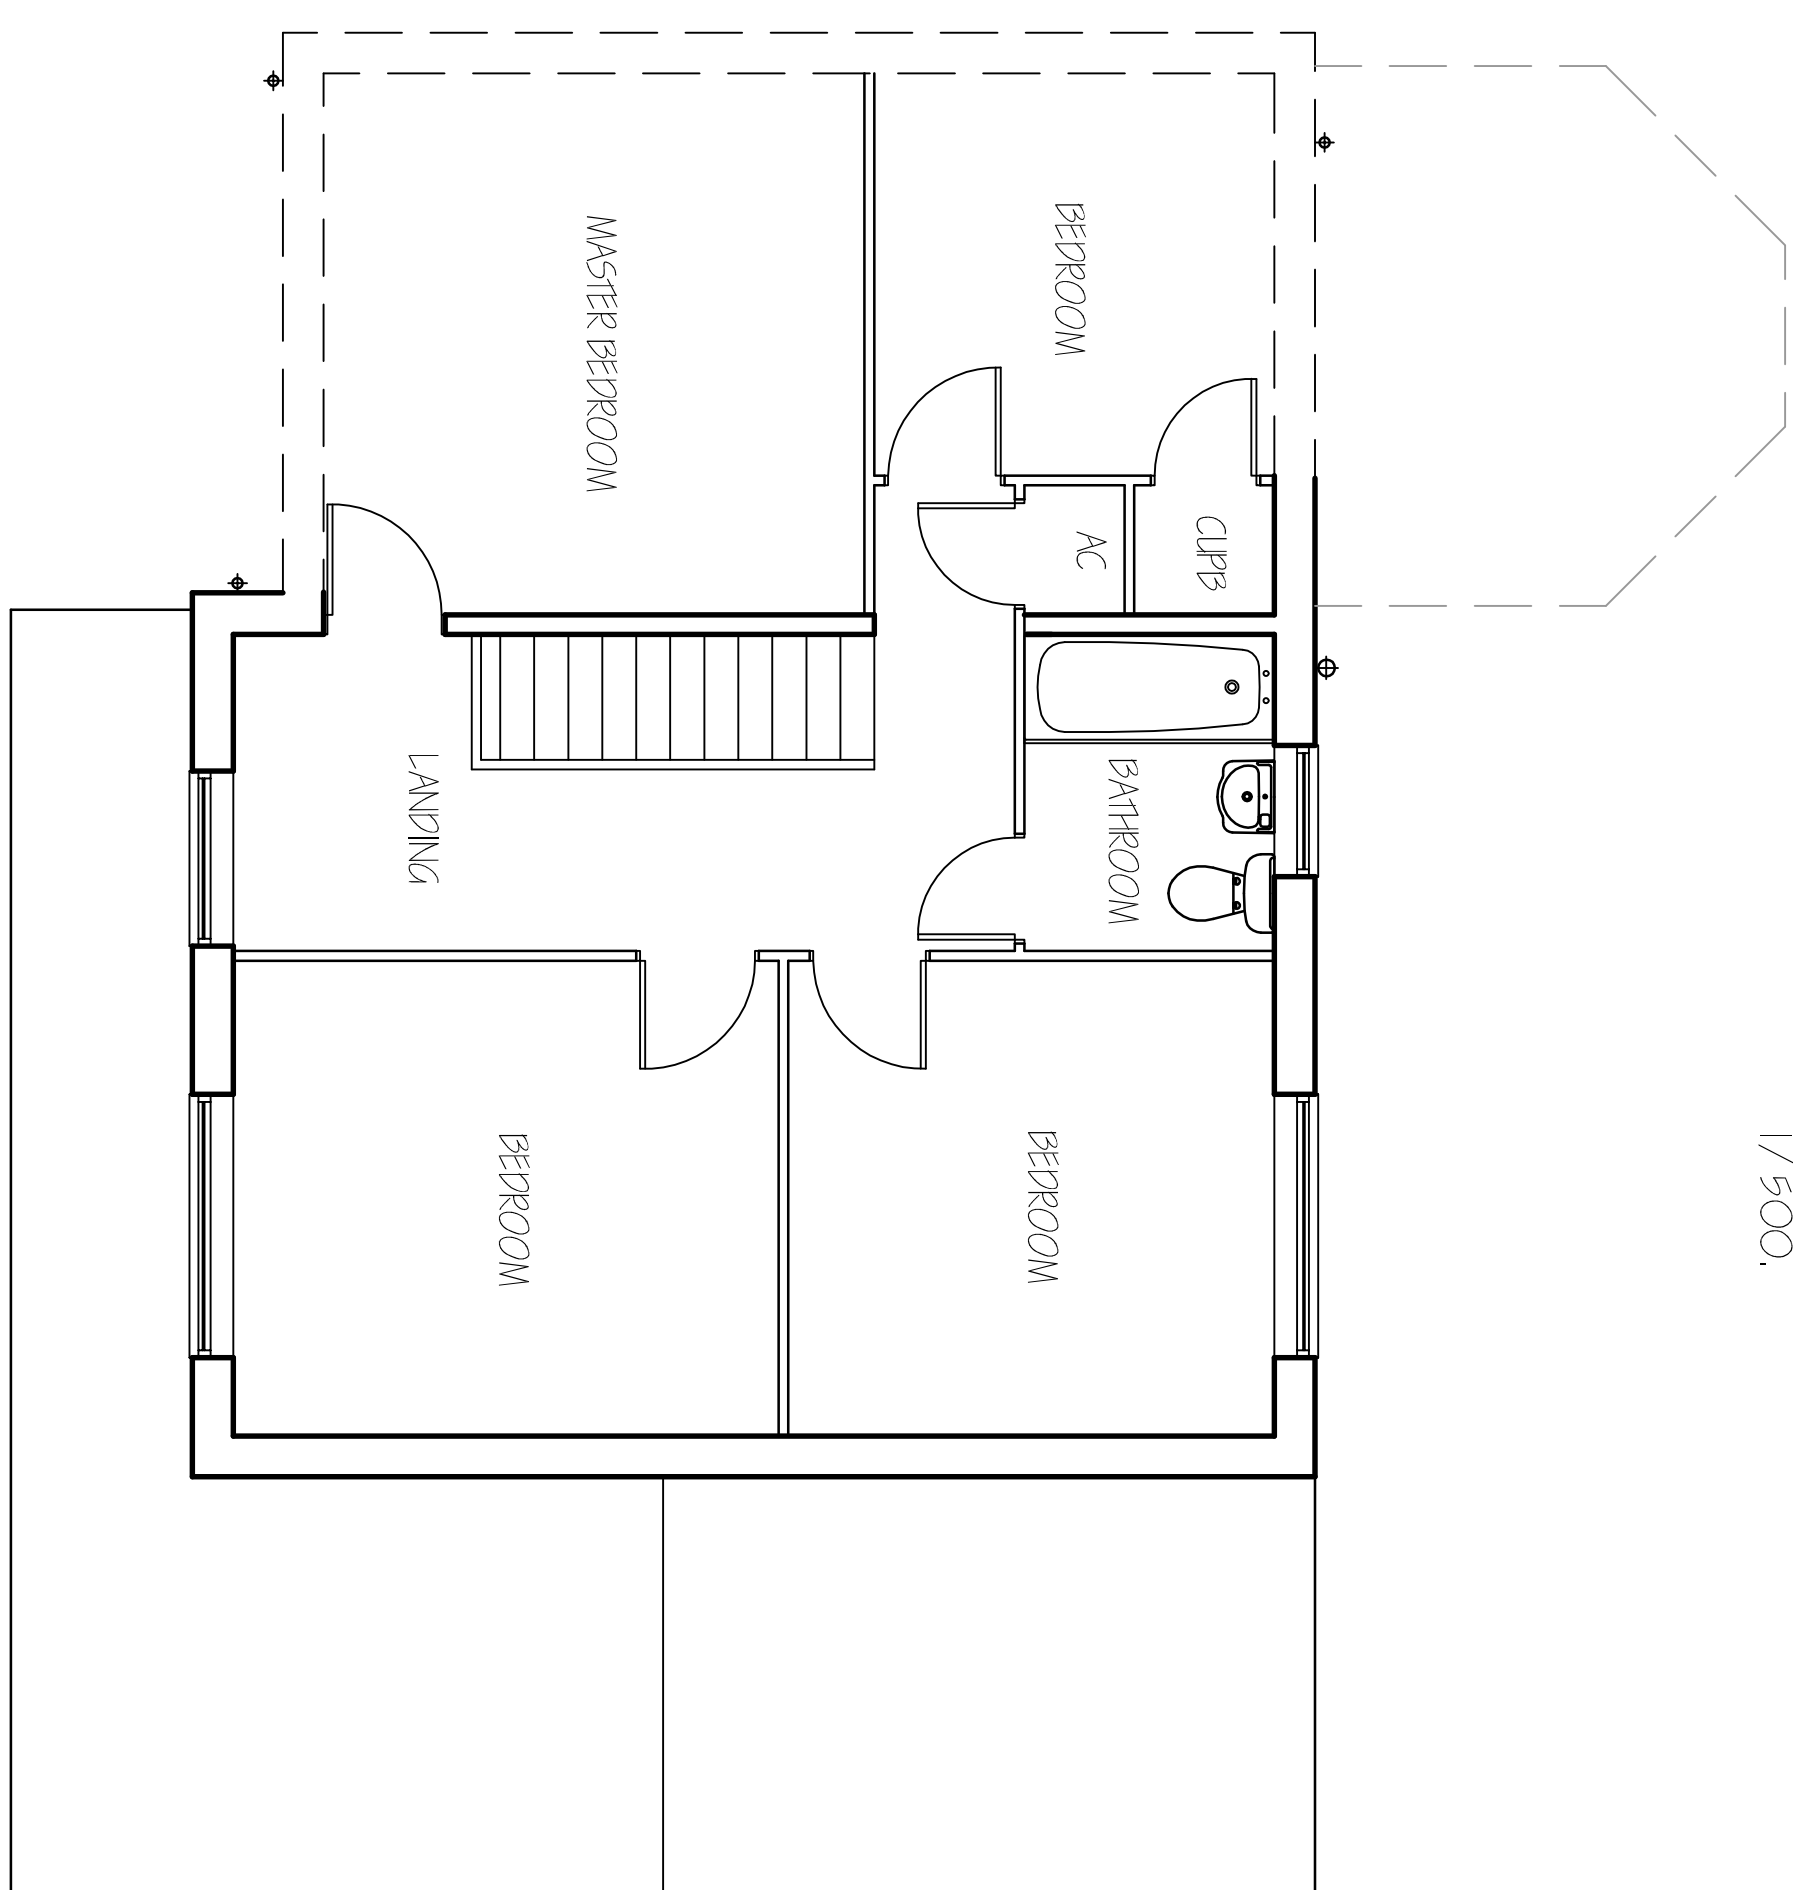
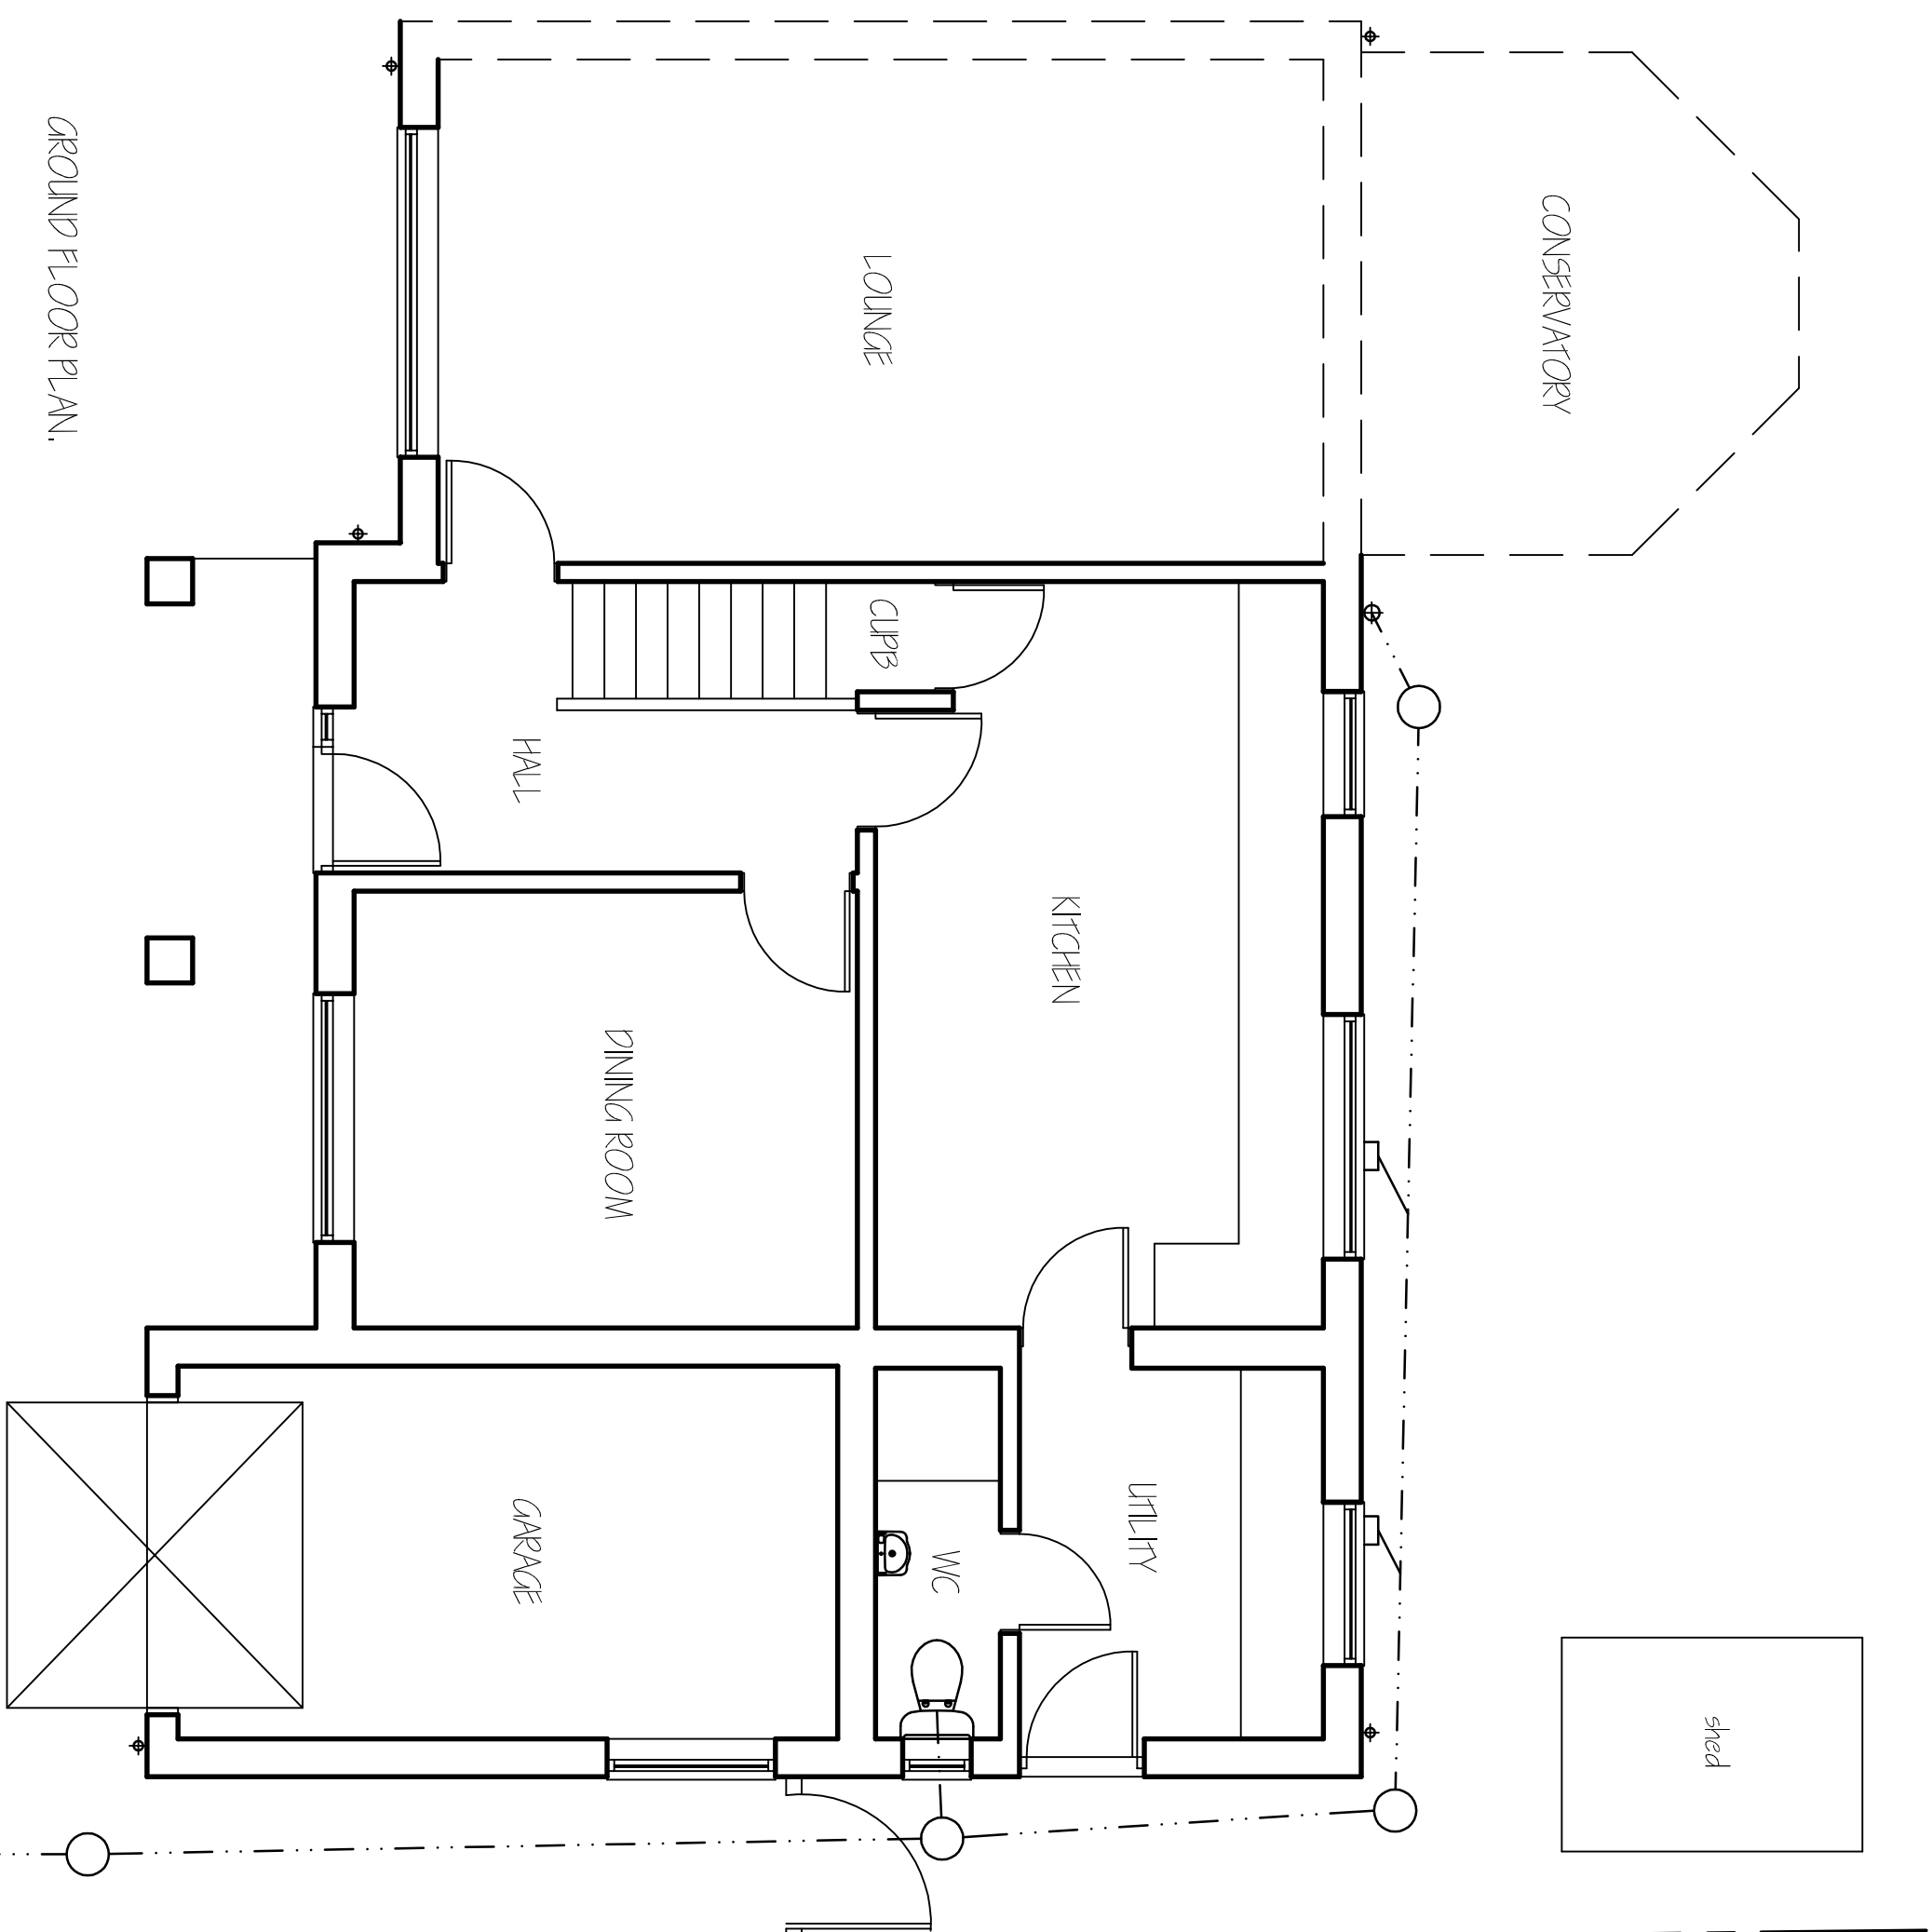
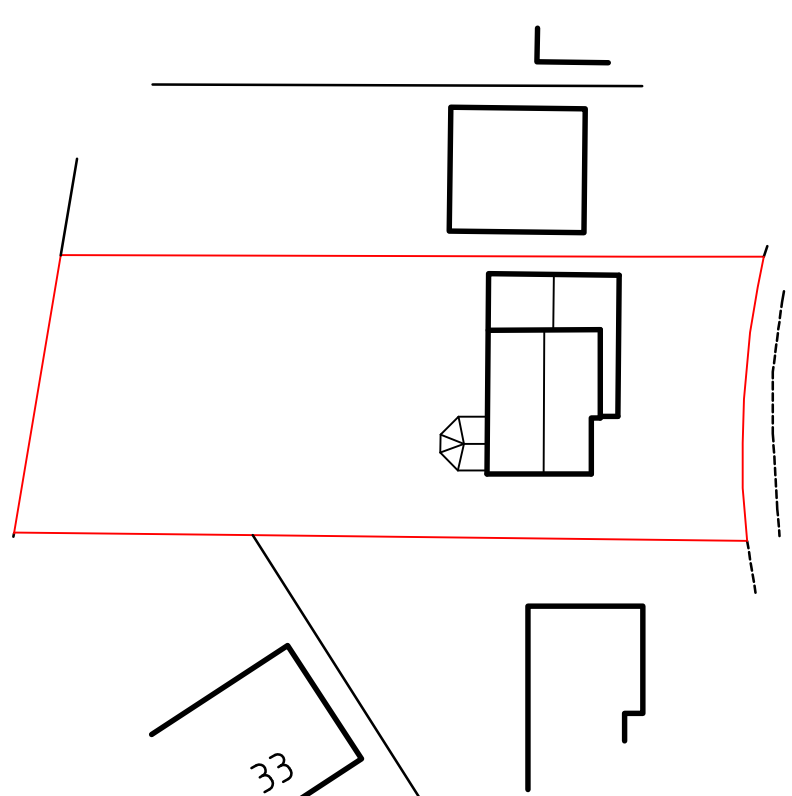
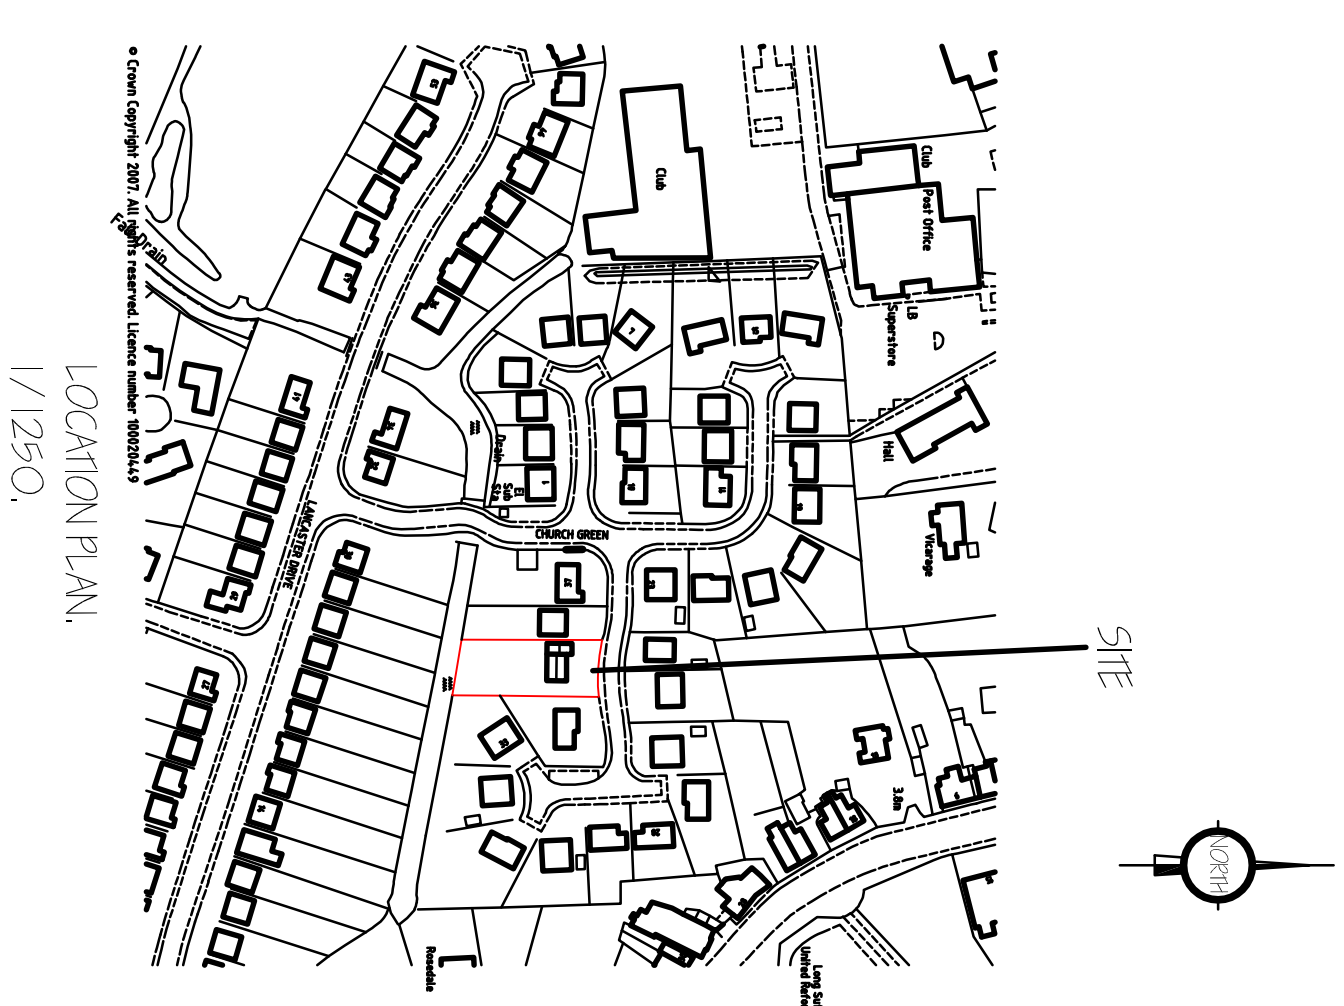
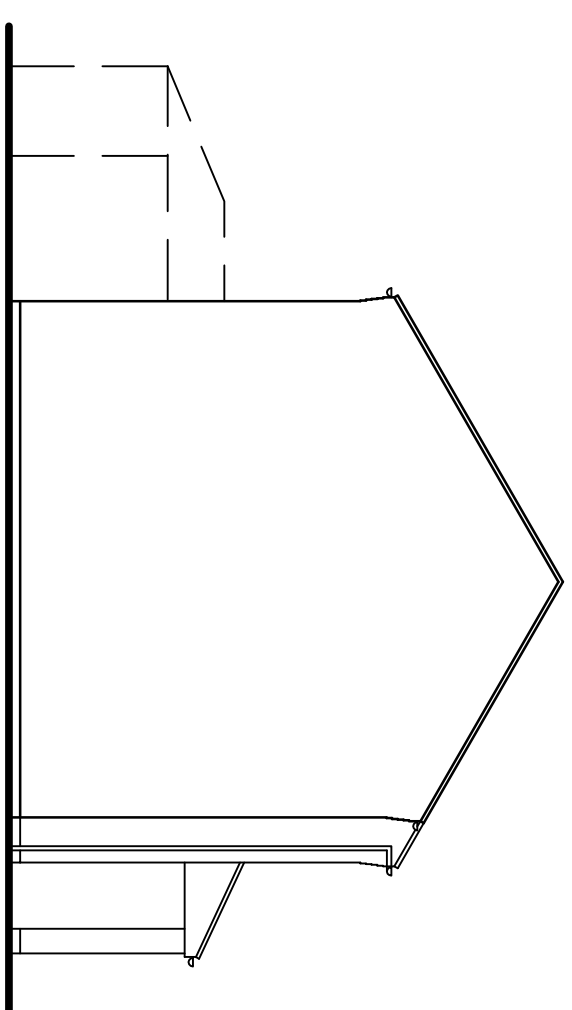
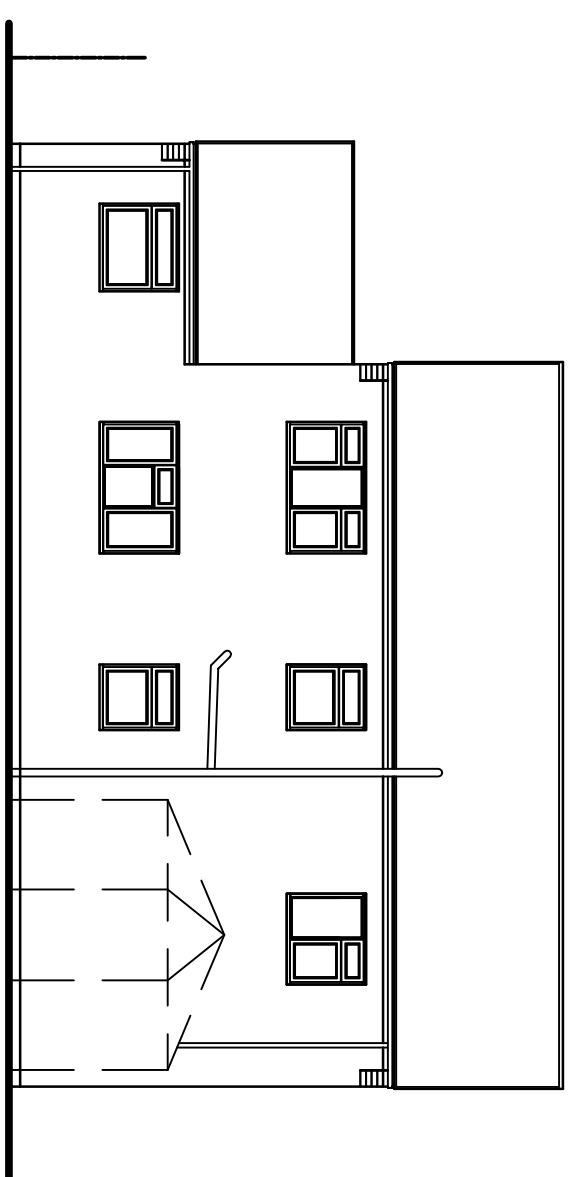
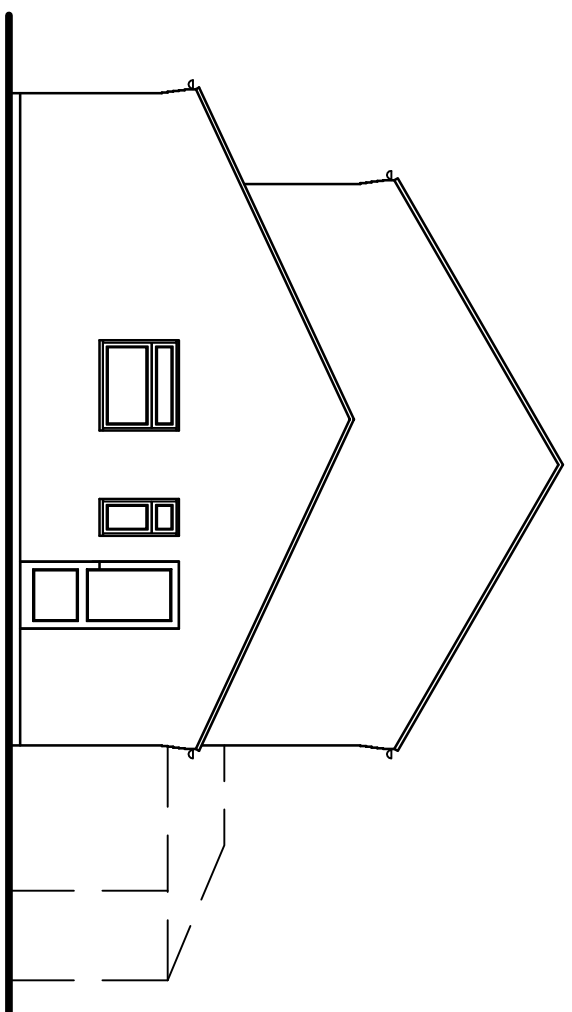
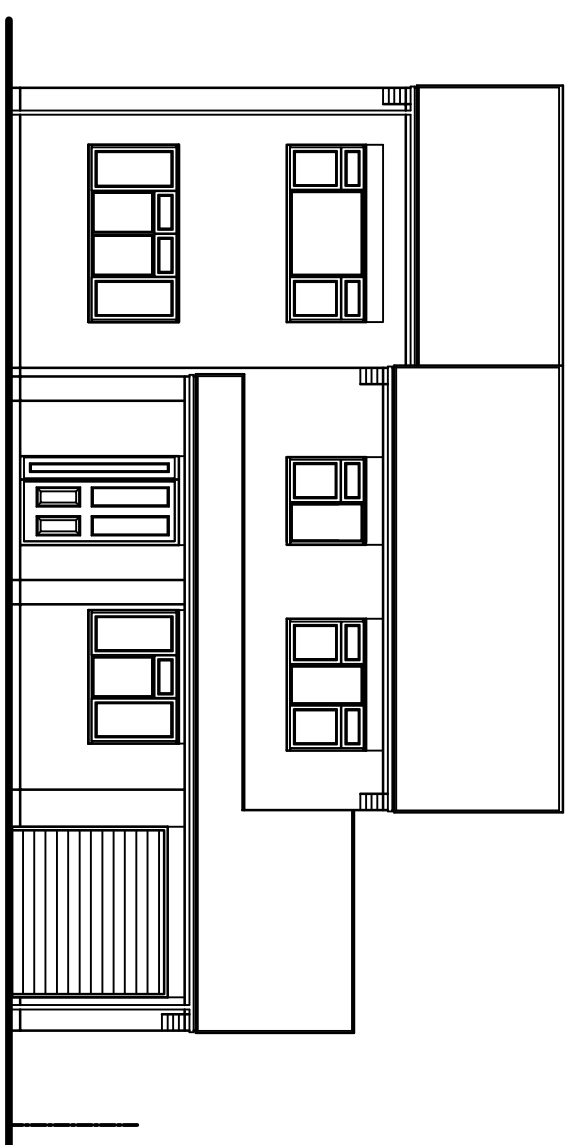


[illegible]

G. R. MERCHANT LTD.
I.ENG AMICE FIMO
ARCHITECTURAL, STRUCTURAL
AND LAND DRAINAGE
CONSULTANTS

4 Wrights Mews
12A Park Road, Holbeach,
Spalding, Lincs. PE12 7EE
Tel: 01406 490800
Fax: 01406 425744
E-Mail: gr.merchant@btconnect.com

FIRST FLOOR EXTENSION & ALTERATIONS,
35 CHURCH GREEN
LONG SLITTON
SPALDING, Lincs. PE12 9BQ.

MRS R. MAY

FLOOR PLANS & ELEVATIONS - EXISTING
LOCATION & SITE PLANS.

--	--

APRIL 2017

1/50 1/100 [indiac@kcomvira.ct.ac.ad]