



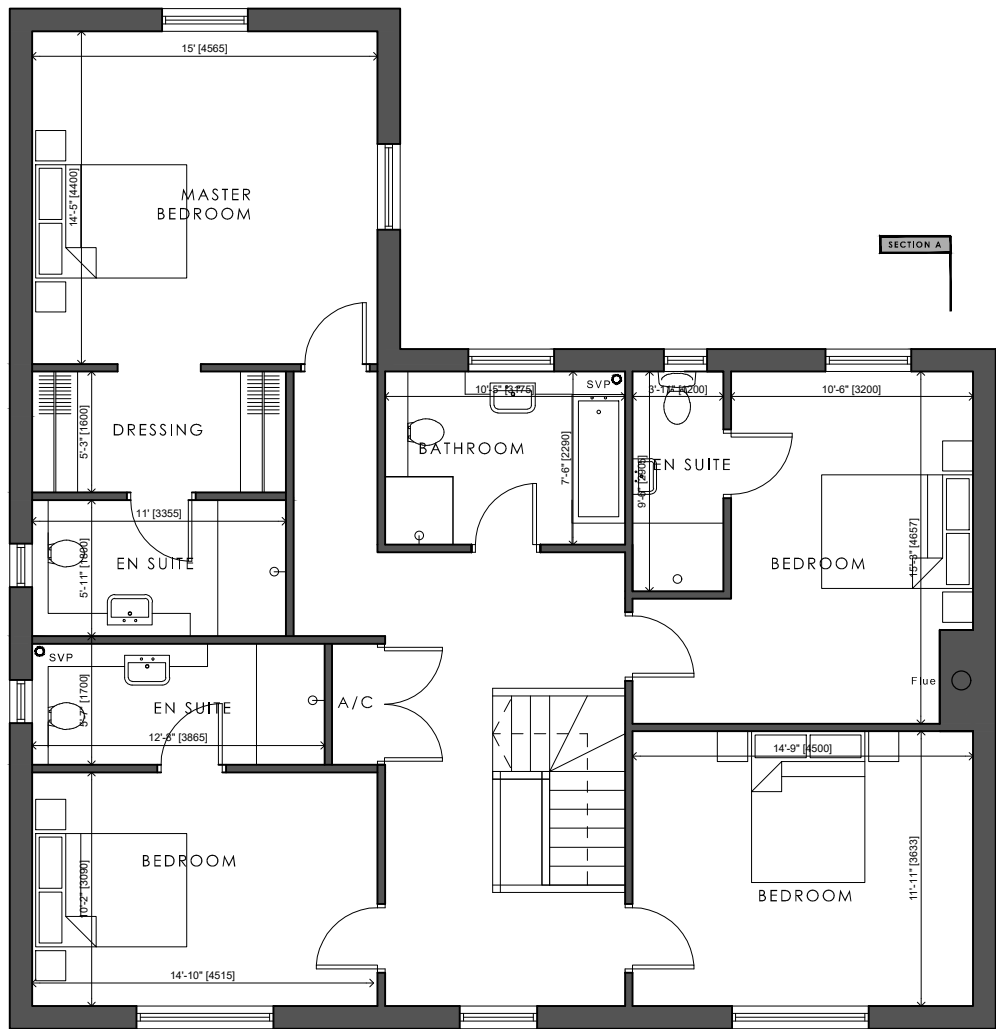

FIRST FLOOR PLAN
F.A. - 125 m²

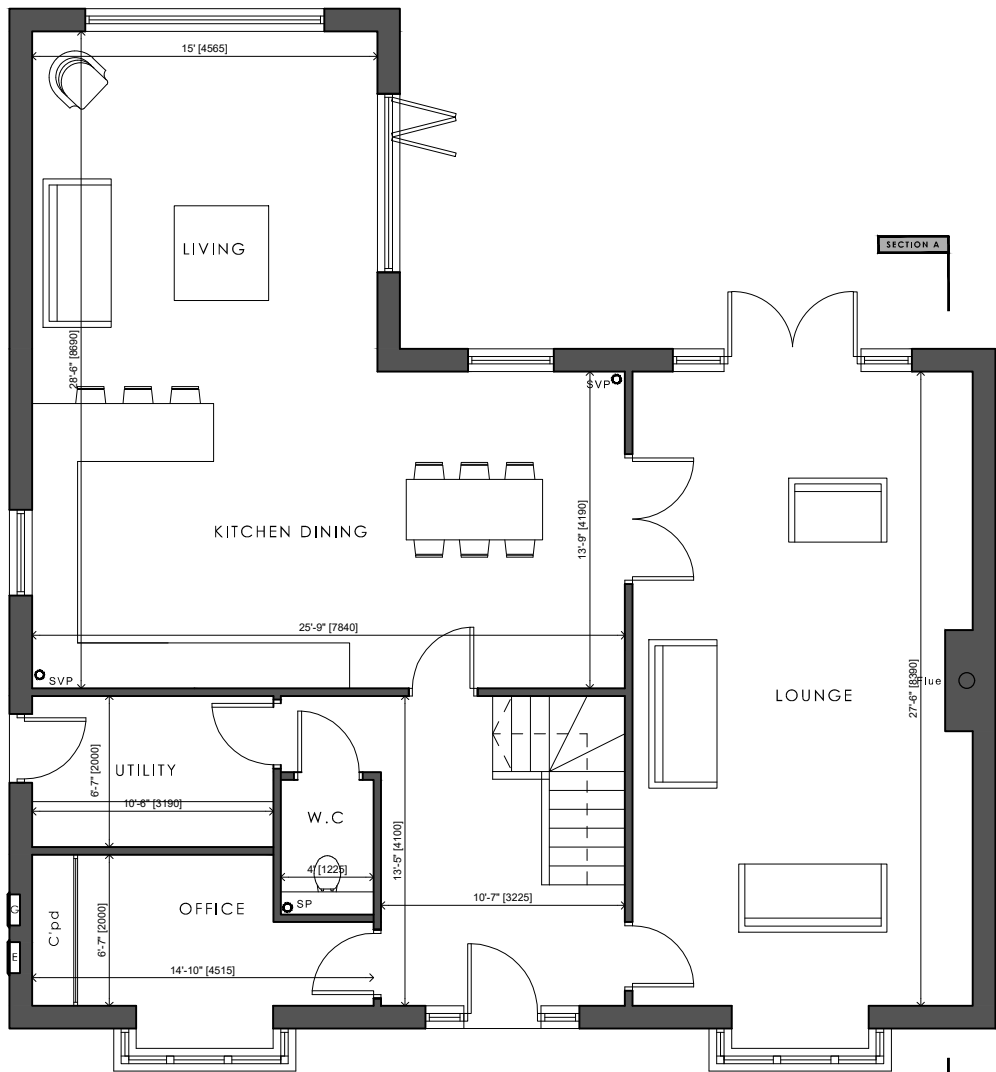

GROUND FLOOR PLAN
F.A. - 125 m²

Total - 250 m²



FRONT ELEVATION



SIDE ELEVATION


BUILDING MATERIAL NOTES (all choices to be confirmed)	
EXTERNAL WALLS	Red Facing Brick (type: fbc) above DPC, w/ darker red brick flush quoins
ROOF	Slate (type: fbc)
WINDOWS	Timber (colour: fbc) & Red brick heads
DOORS	Timber Composite (colour: fbc)
RAINWATER GOODS	Brett Martin Heritage system or similar (colour: black)
EAVES	Corbel brickwork with gutter on raise & fall brackets




REAR ELEVATION



SIDE ELEVATION

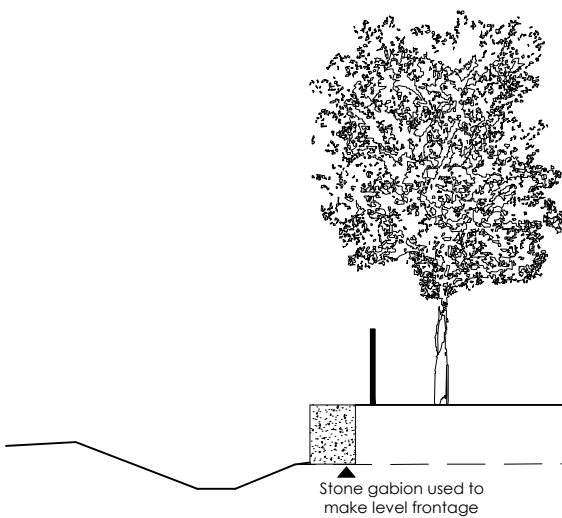

SITE SECTION

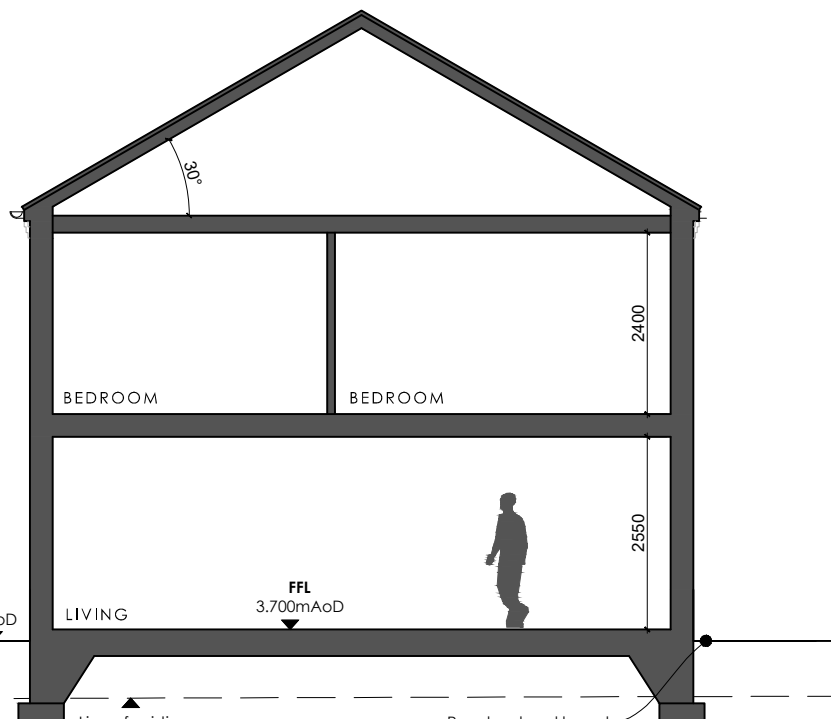

SECTION A-A

PLANNING ISSUE

C Meter positions and SVPS noted 06/04/22
B Revised to client comments 09/08/21
A Revised to client comments 02/06/21

DRAWING ISSUES AND REVISIONS

Lincs Design Consultancy | 12 Vickers Lane | Louth
Lincolnshire | LN11 9PJ
T | 01507 611155 E | admin@lincsdesignconsultancy.co.uk



PROJECT | Residential Development,
Seagate Road,
Long Sutton,
Lincolnshire

DATE | May 2021
TITLE | Plot 7, Plans, Elevations,
& Section

SCALE | 1:100
ORIGINAL SIZE | A2 (Landscape)
DRAWING NUMBER | ldc-3598-PL-07 C

This drawing is the copyright of Lincs Design Consultancy and must not be reproduced without written consent. The contractor is responsible for taking and checking all dimensions on site prior to commencement and reporting back to the architectural consultant any discrepancies. All materials specified on this drawing are to be used in strict accordance with manufacturers written instructions and current codes of practice.
All Details and Specification on this drawing and in relation to this specific project should be adhered to. If any deviations occur the contractor / client should inform Lincs Design Consultancy immediately as we cannot be held responsible for errors resulting from undeclared detail and specification changes.