



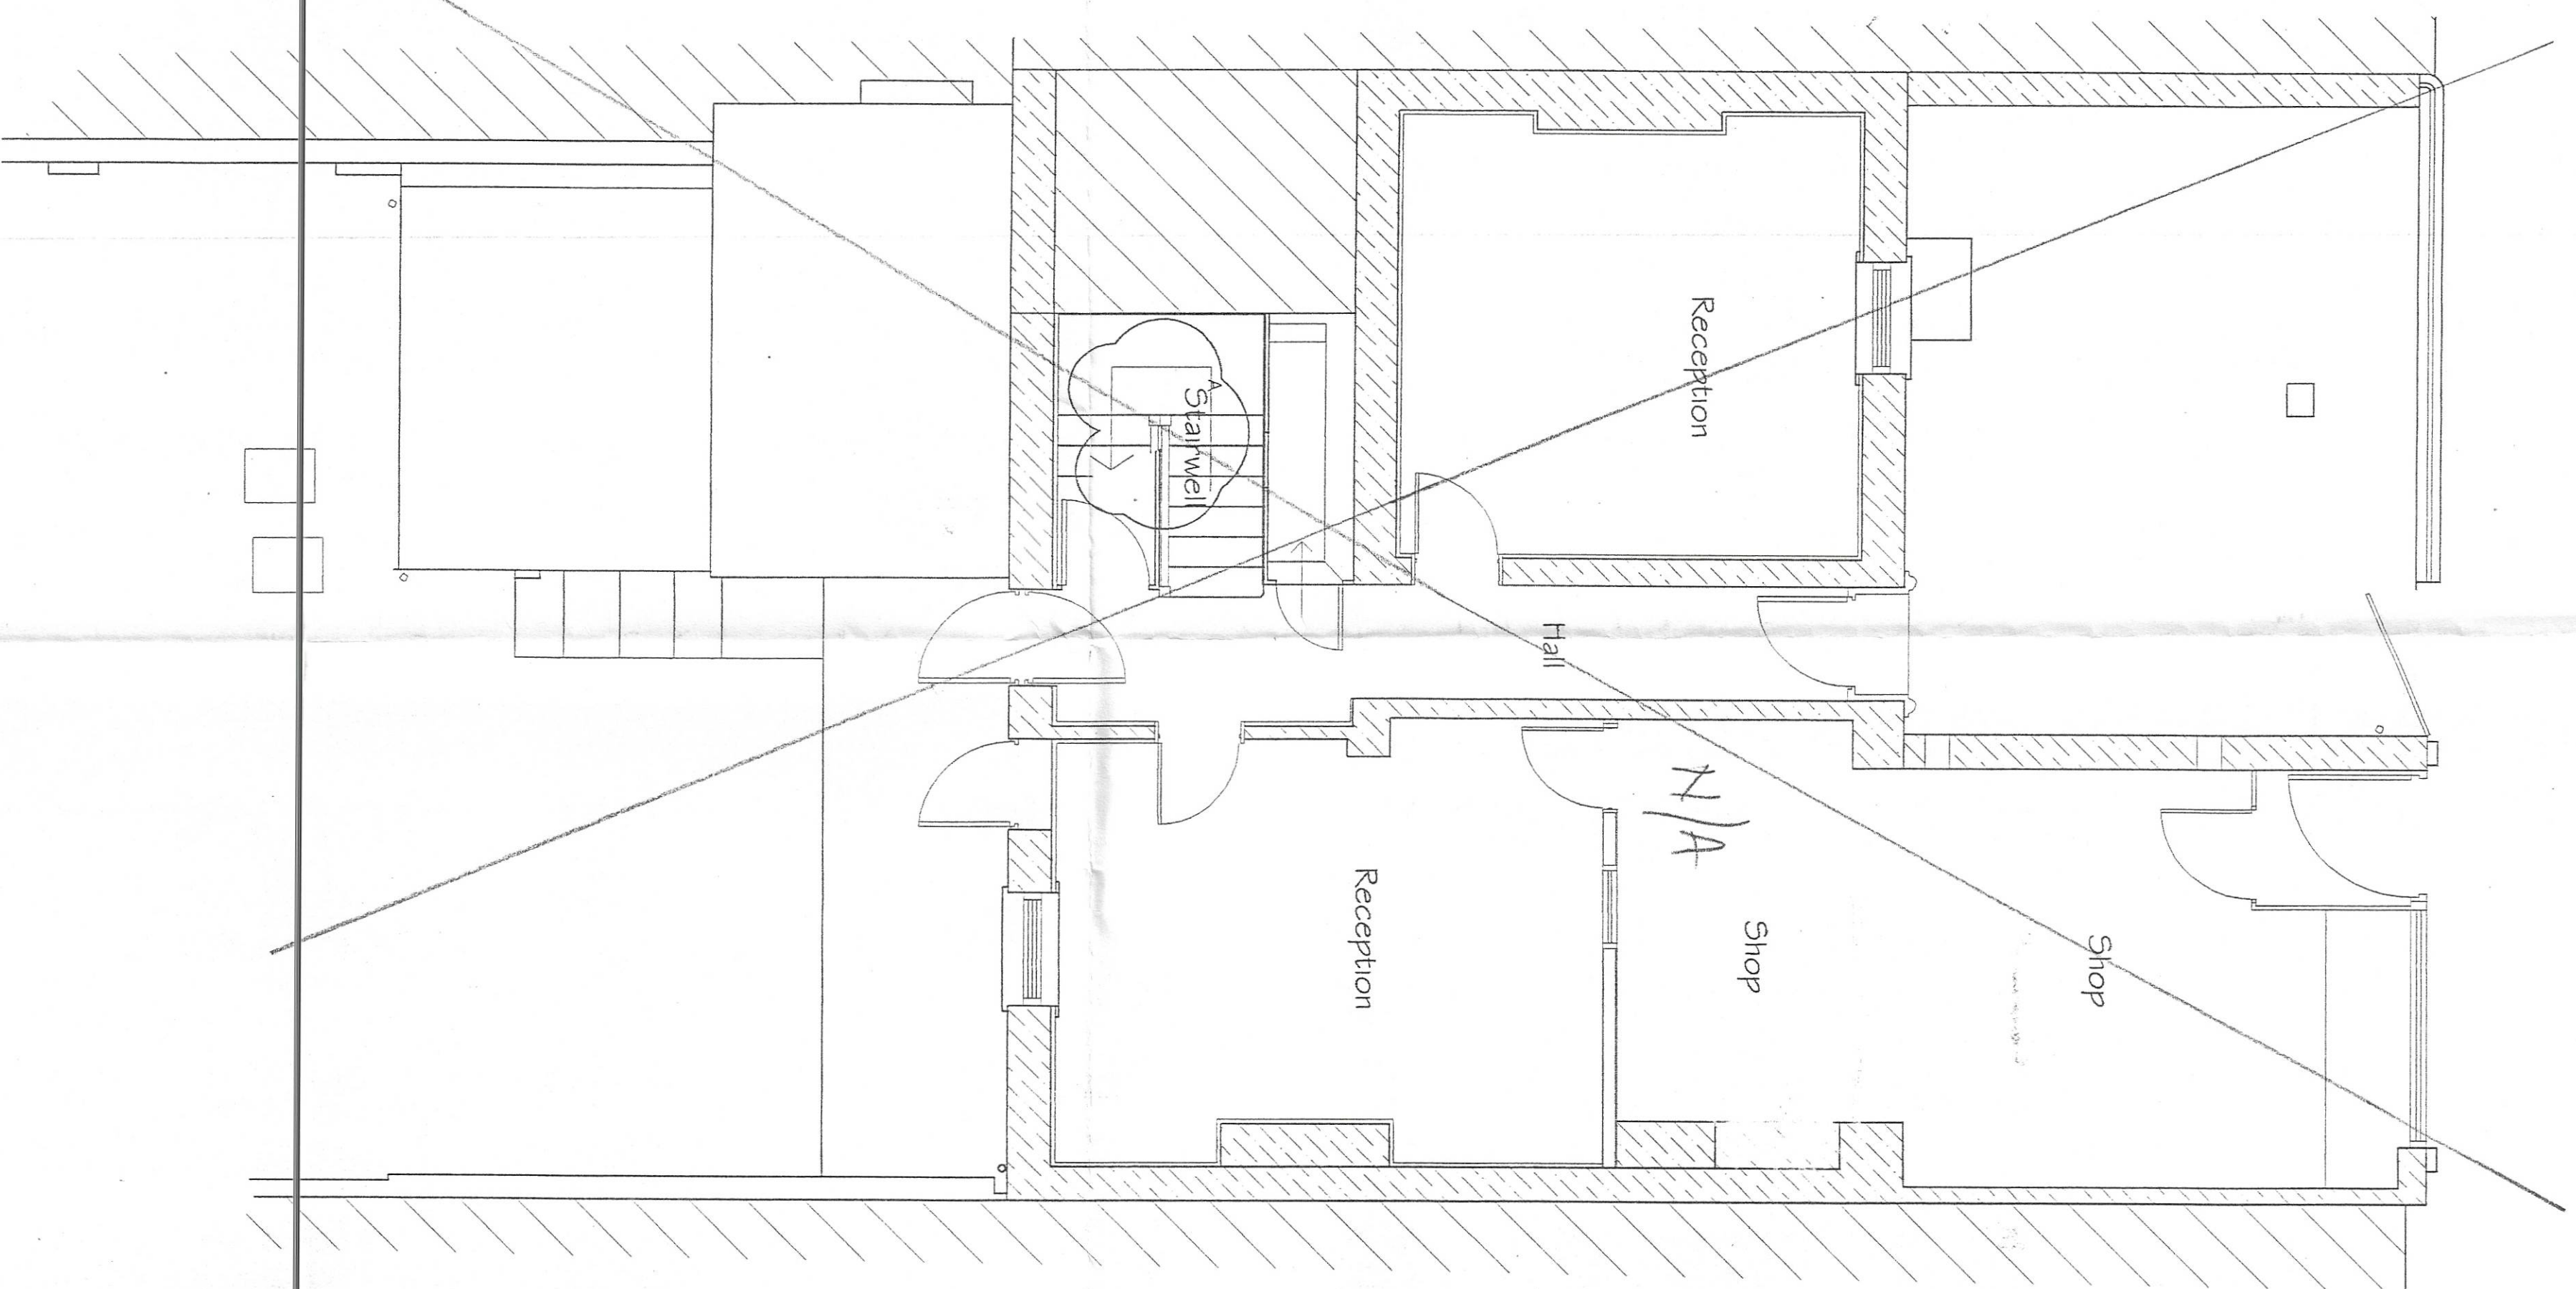


Existing Ground Floor Plan

N/A

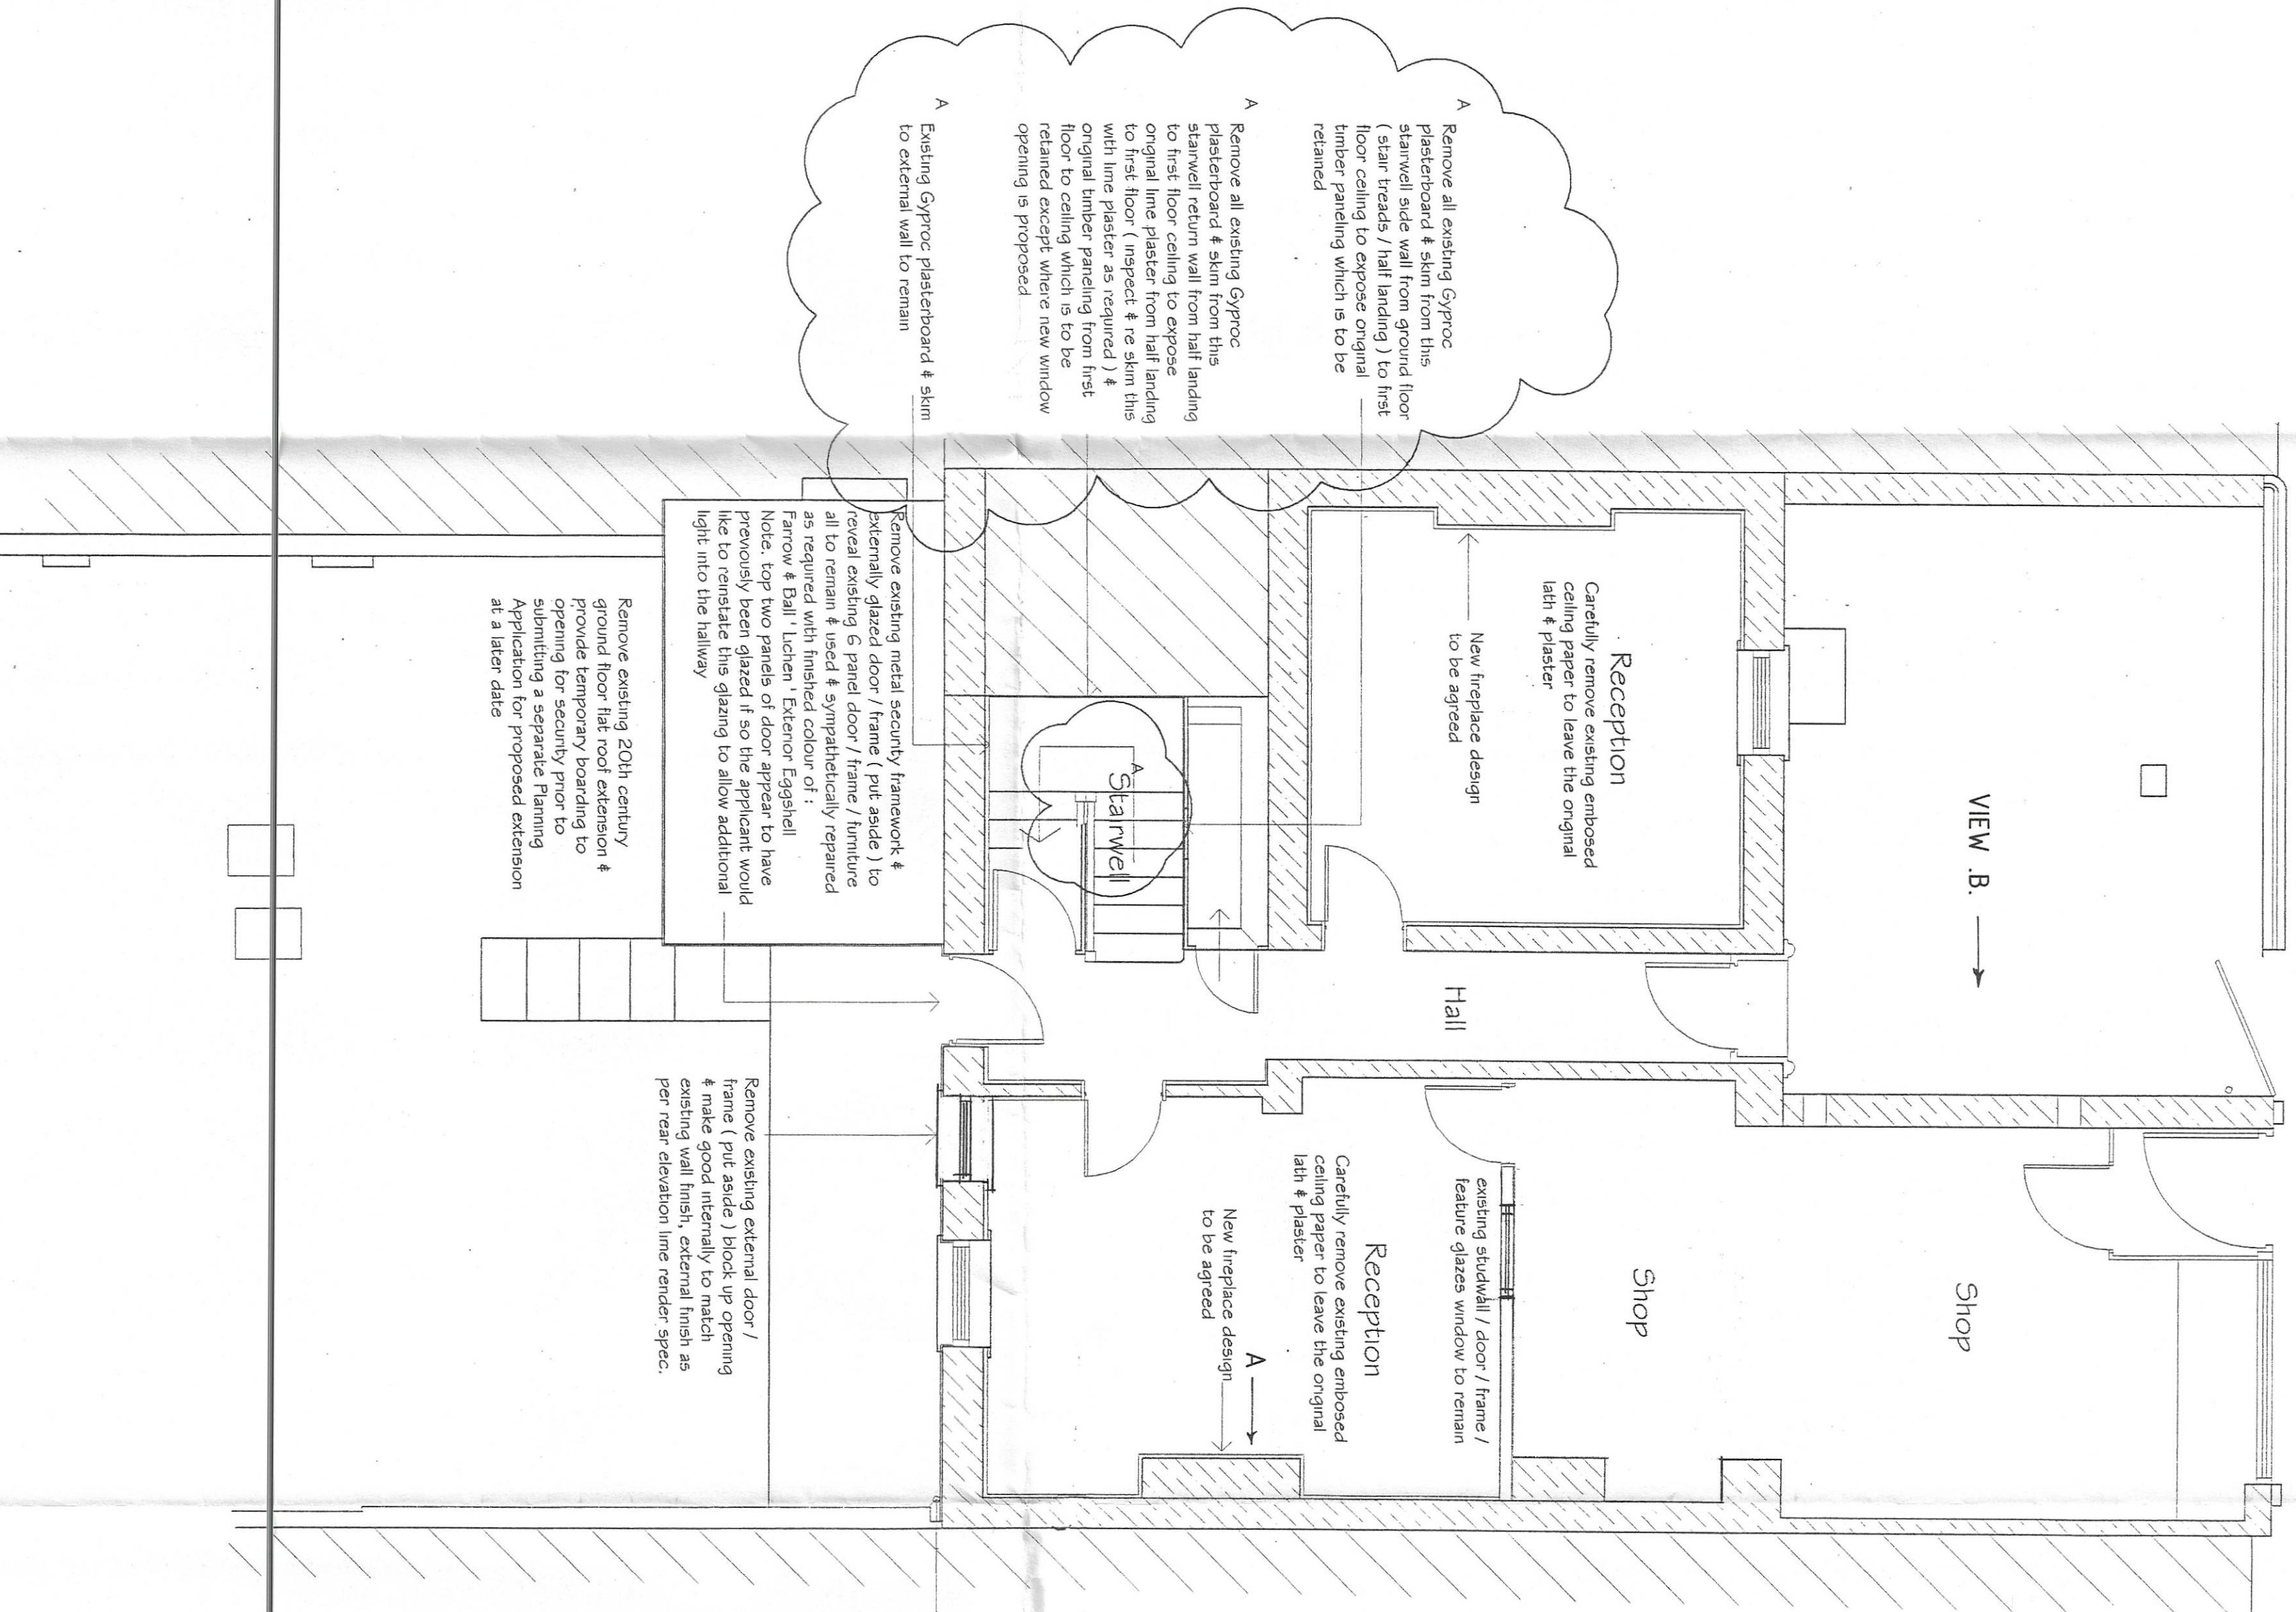

Proposed Ground Floor Plan

AS EXISTING

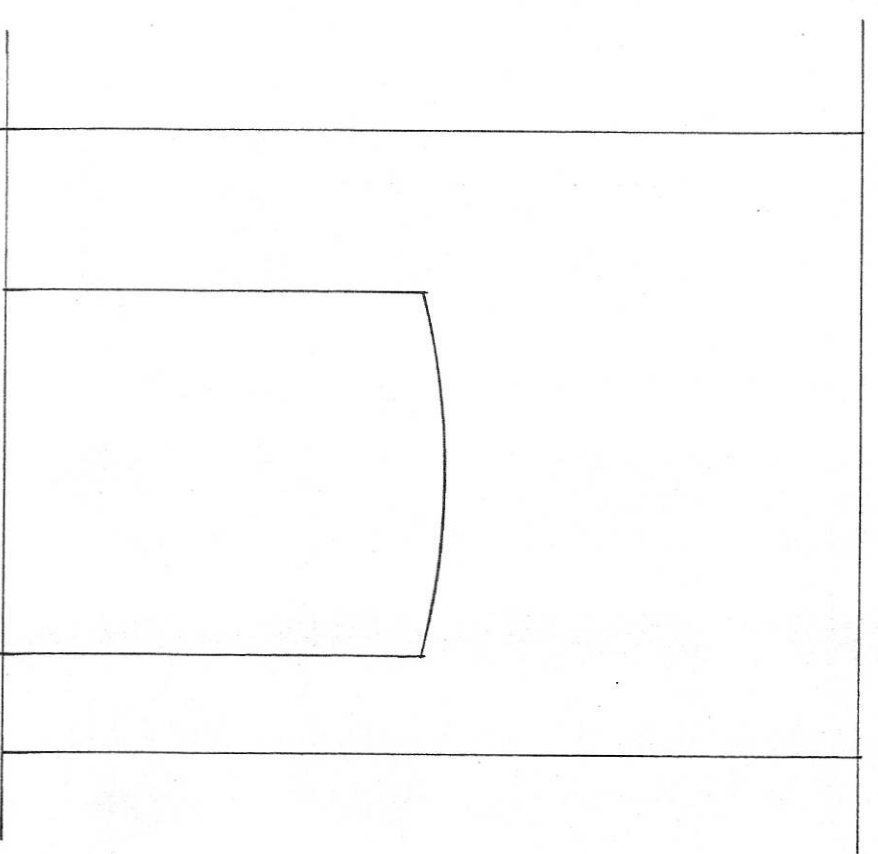

EXISTING VIEW OF FIREPLACE . A.

Existing metal rwp to remain Re-paint new colour either : Farrow & Ball 'Lichen' Exterior Eggshell or Rose of Lenclo 'Lichen'

A Wall finish notes added to mgw 15/11/13 Proposed Stairwell

REVISIONS	BY	DATE
DRAWN	MW	14/9/12
SCALE	1 / 50	CHECKED
CLIENT	Mrs. S. J. Thomas Ingleborough Mill Mill Road Wetherby Leeds LS23 7EU	

PROJECT
Proposed internal alterations to existing dwelling @ 15 High Street, Leeds LS2 9DB
PE 14 7EU

APPROVED AS EXISTING

by SHDC Planning
Only 18/3/13

DRWG No. 354/3/2012A

15 HIGH STREET / LONG STATION

File Copy