


Elevation

- 3 No traditional bespoke flush casement windows
 A with rebated meeting stiles
 Window size shown to be confirmed prior to constructing
 when dormer framework completed
 All to have finished colour of : Farrow & Ball ' Lichen @ Exterior Eggshell

Section

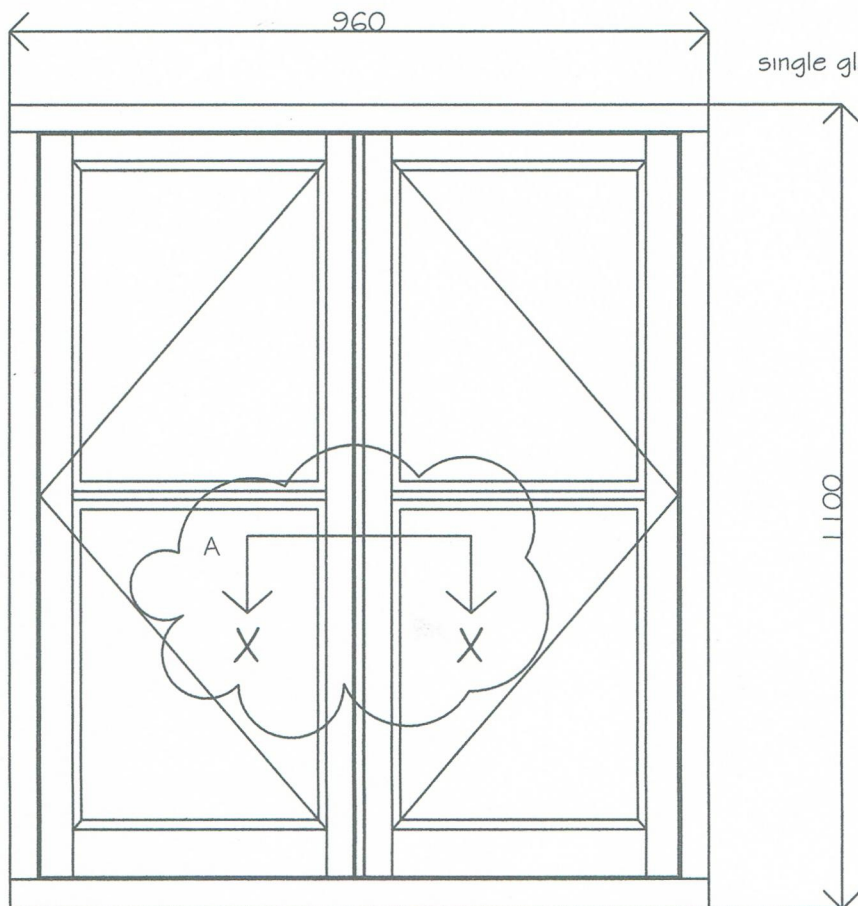

A Flying mullion replaced
 with rebated meeting stiles
 & cill extended
 REVISIONS BY DATE

DRAWN	MJW	DATE	24/2/2013
SCALE	1/10	CHECKED	

CLIENT Mrs. S. J. Thomas
 Ingleborough Mill
 Mill Road
 West Walton
 Wisbech Cambs PE14 7EU

PROJECT
 Proposed internal & external alterations to
 existing dwelling @ 15 High Street
 Long Sutton Spalding Lincs PE12 9DB

APPROVED
 by APC Planning (Listed Buildings & Conservation)
 Ref: 0405-13 only 8/7/13 mjw

Malcolm Watson

architectural - detailing services
 Residential - Commercial - Industrial - Agricultural
 Planning & Building Regulations Submissions

13 Wimberley Way, Pinchbeck, Spalding, Lincs. PE11 3RY.
 Tel/Fax : 01775 767650
 email : mjw.13@btinternet.com