



LIME WALK - LONG SUTTON

NOTES:
The details depicted on this drawing are the copyright to Seagate Homes and may not be reproduced without permission. This drawing must not be re-issued, loaned or copied without the consent. Errors omissions and discrepancies should be reported to the originator immediately.
All dimensions to be checked on site prior to construction or off-site fabrication by the Contractor, his Sub-contractor or Supplier.
Do not scale plans - use figure or grid dimensions where given.
Any deviation from the drawing is to be reported to the originator immediately.
IF IN DOUBT ASK !

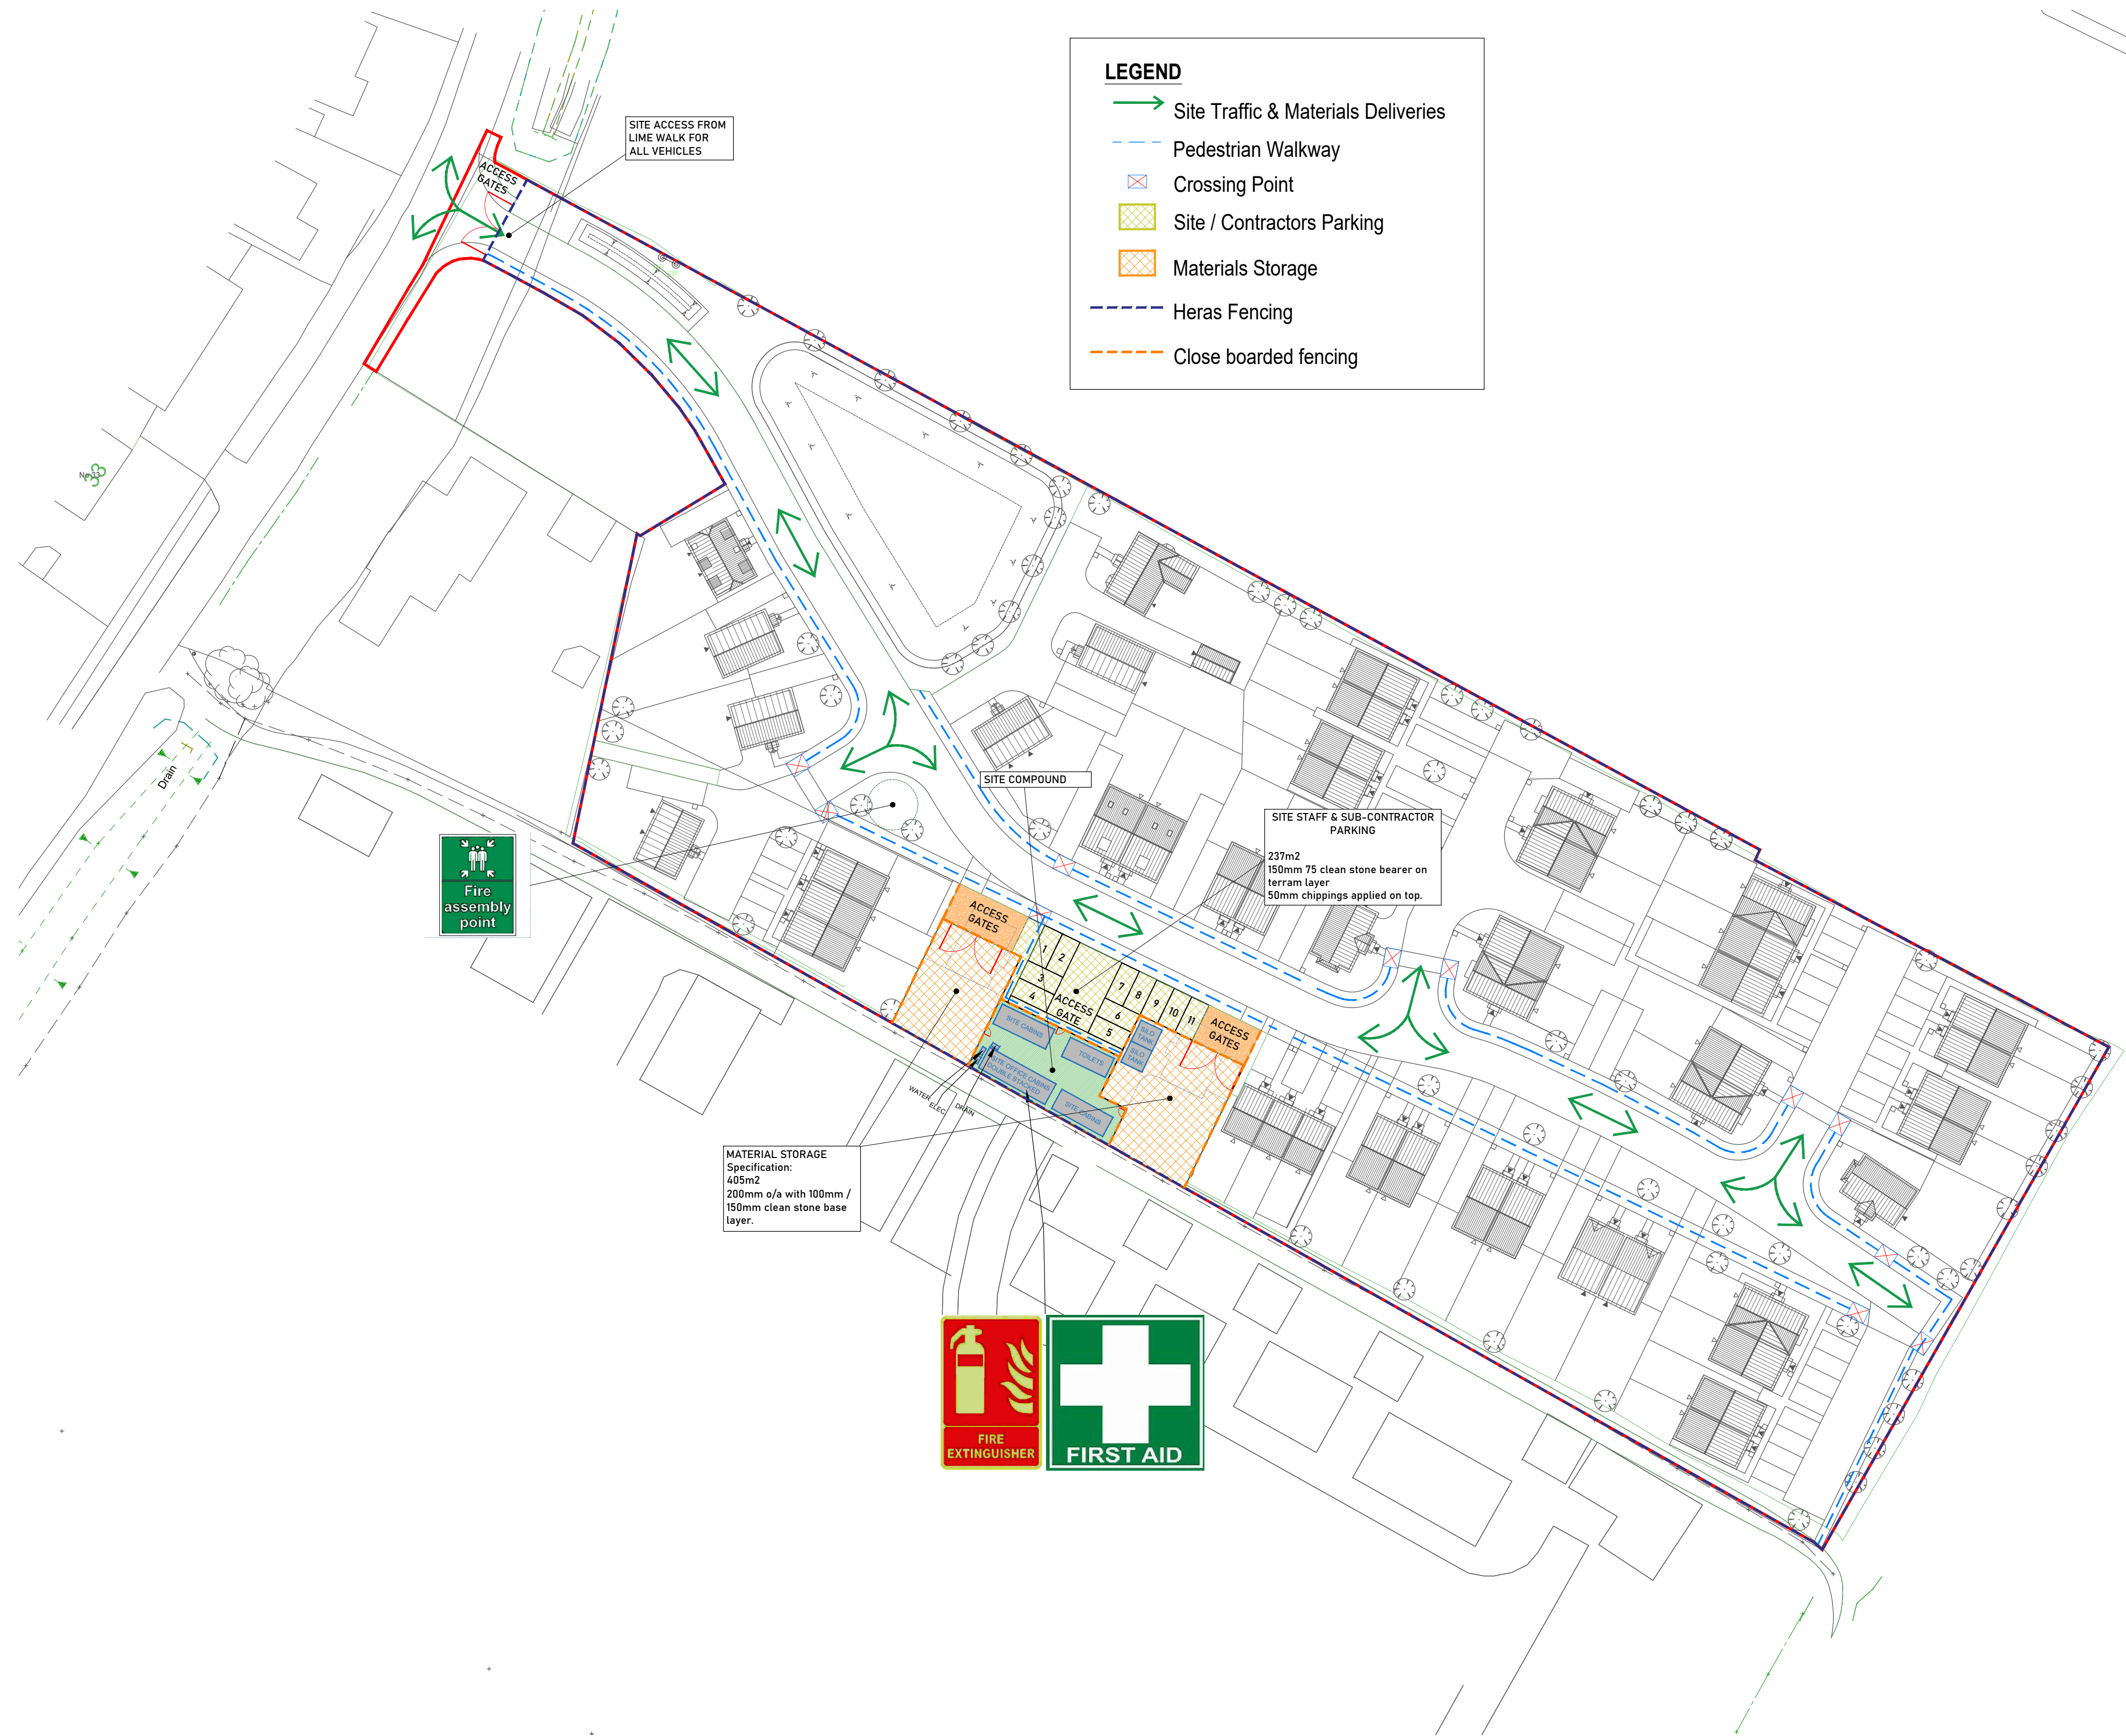

Rev	Notes	Date	By

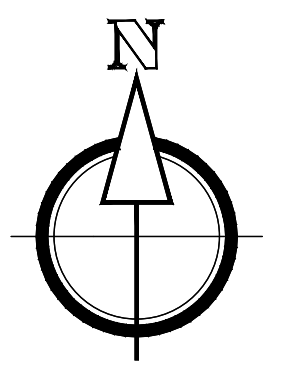

Project:	PROPOSED RESIDENTIAL DEVELOPMENT, LAND OFF LIME WALK, LONG SUTTON. PE12 9HG		
Drawing:	CONSTRUCTION MANAGEMENT PLAN		
Drawn: DL	Date:	29.04.25	
Status: PLANNING	Scale:	1:500 @A1	
Drawing Number:	LWLS-SH-PD-CMP-1020		

