




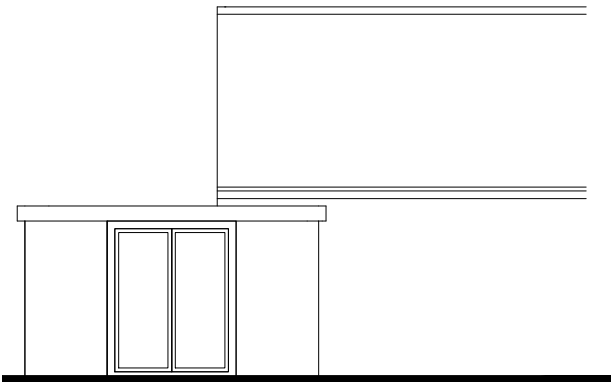


Front Elevation

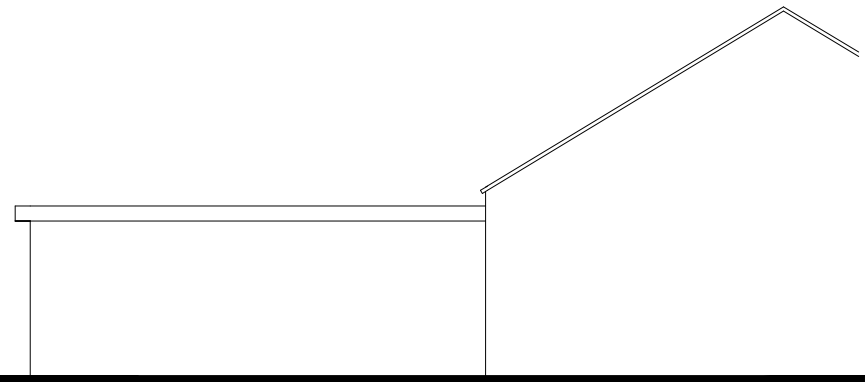


Side Elevation

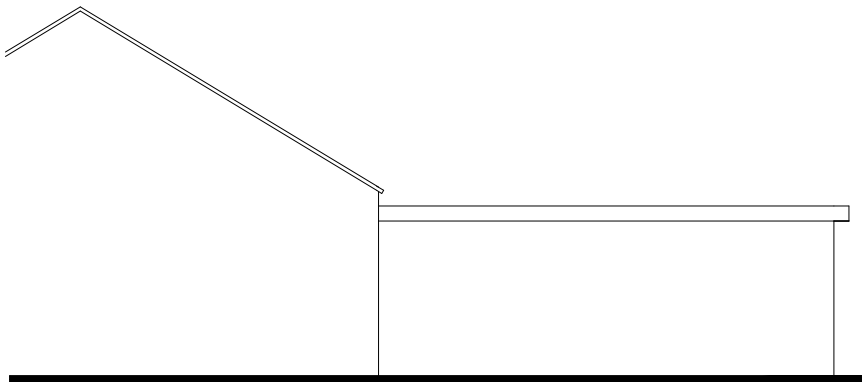


Side Elevation

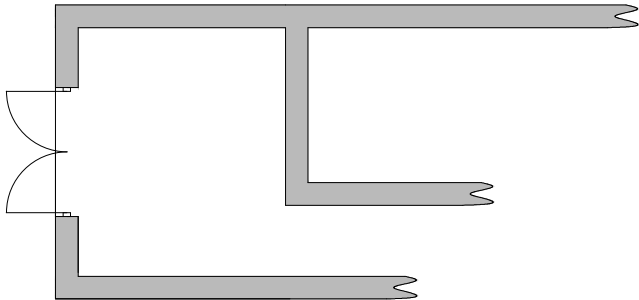

Partial Ground Floor Plan

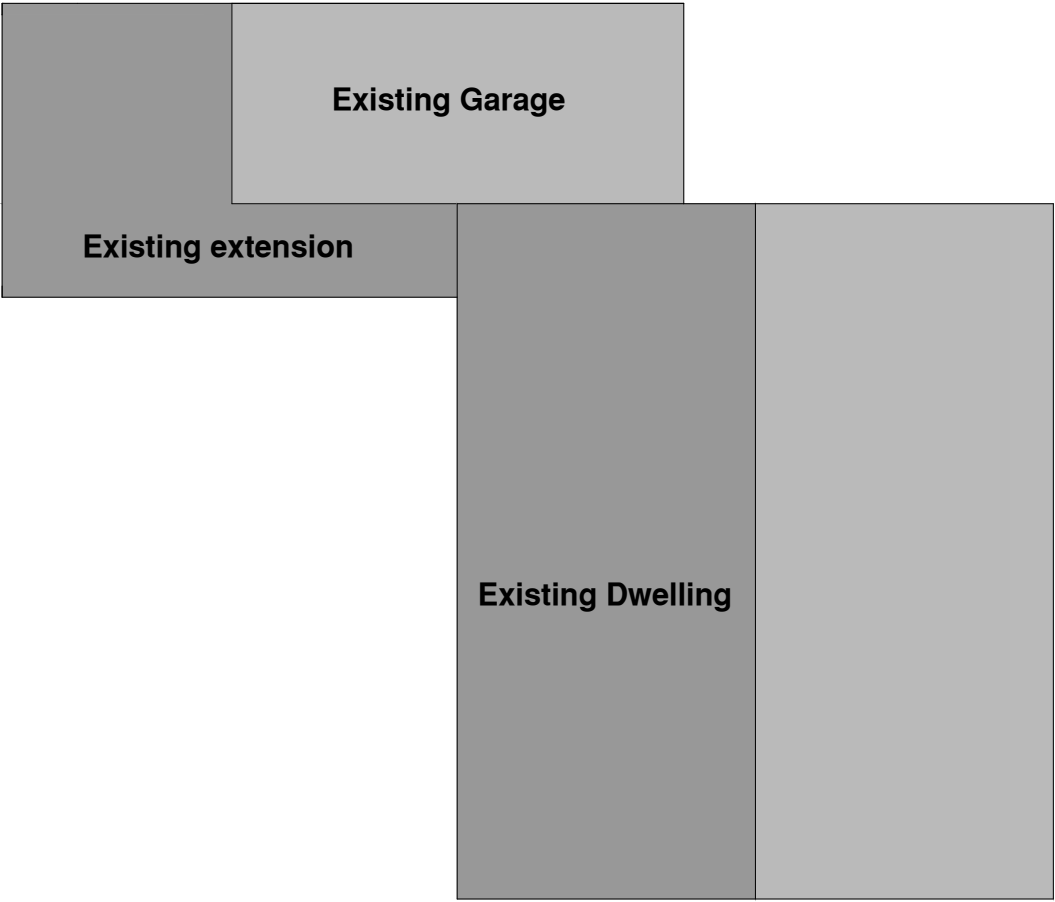

Roof Plan

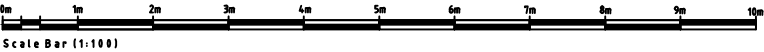

Notes

All dimensions must be checked on site and not scaled from this drawing, any discrepancies to be reported to the office below.

The Contractor shall make a survey of the site and shall be responsible for obtaining all dimensions and levels necessary for the proper construction of works as indicated.

Client

PATTERN

Job Title

29 STURTON WAY
LONG SUTTON
SPALDING
LINCS
PE12 9BZ

Drawing Title

SURVEY DRAWING

©Copyright

ELEVATION

ELEVATION DESIGN LTD

DESIGN - CONSTRUCTION
PROJECT MANAGEMENT

16 Wright Street Hull HU2 8JU

Telephone 01482 221155
Fax 01482 221105
Email forename@elevationdesign.org.uk

Revisions	Date	Description	DR	CH

Status

EXISTING SCHEME

Scale

A3- 1:100

Date

26/04/2017

Drawn By

KS

Checked

Approved

Drawing No.

1001/191/01

Rev