




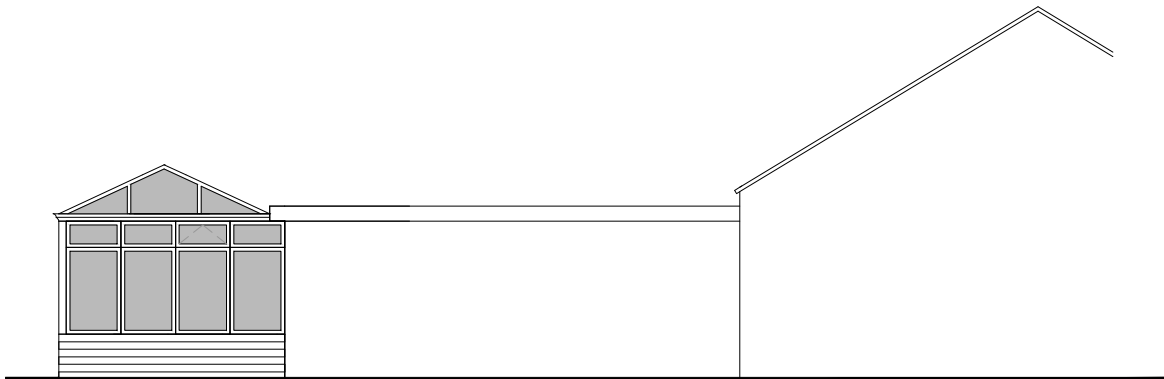


Side Elevation

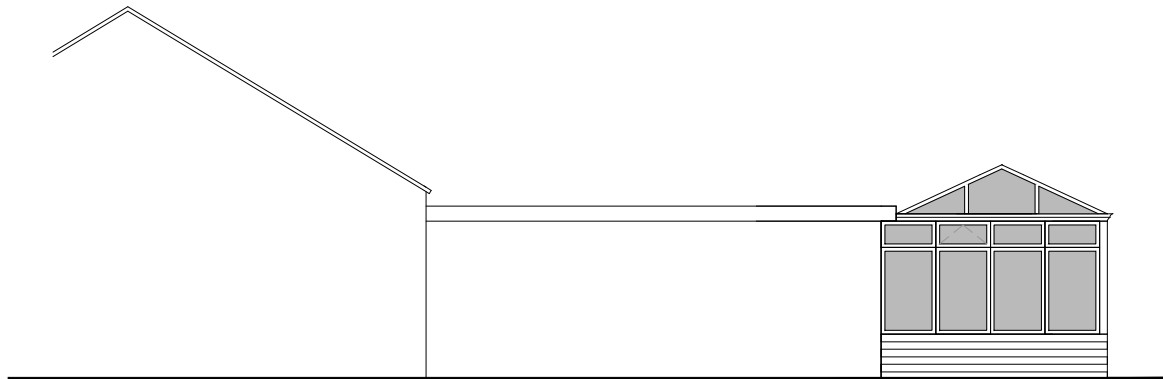


Side Elevation

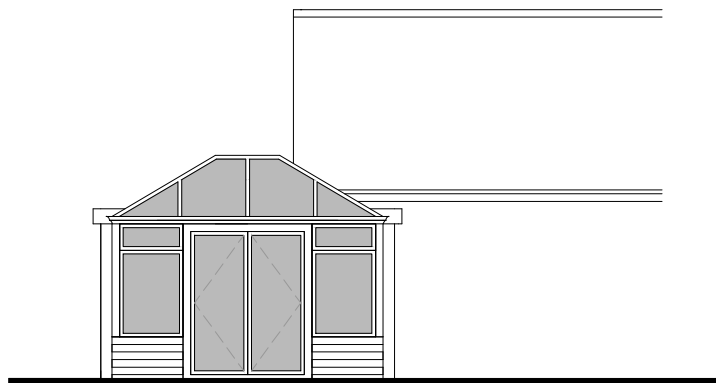


Front Elevation

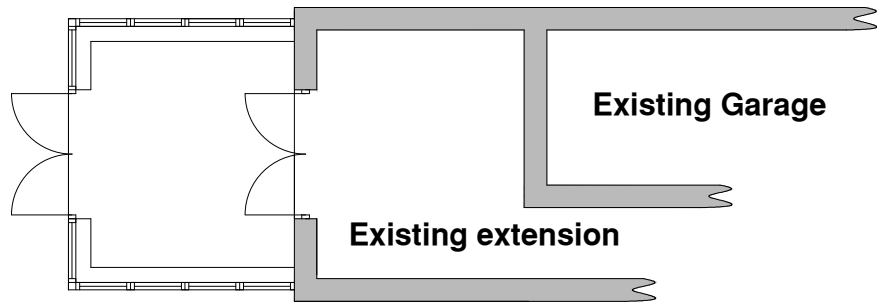

Partial Ground Floor Plan

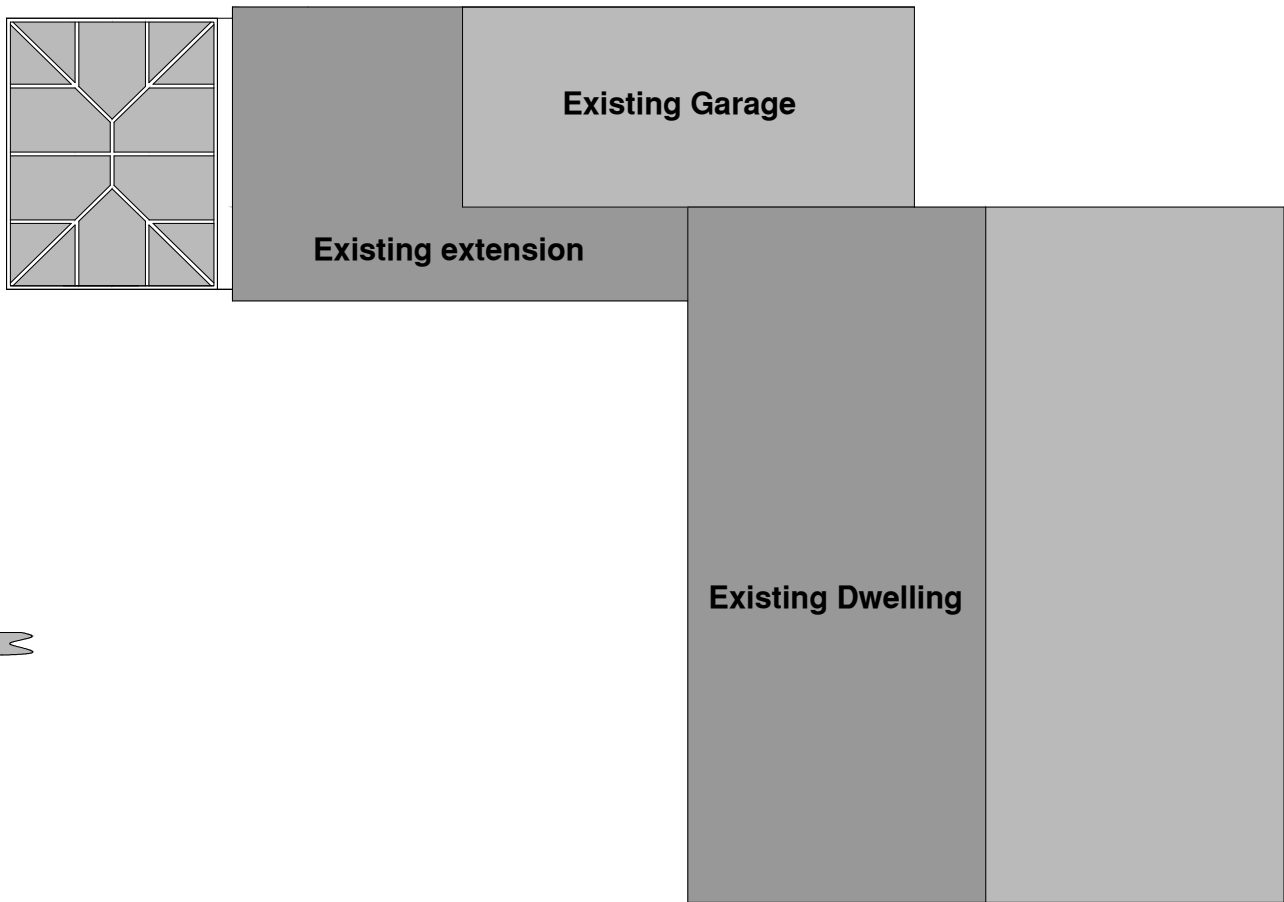

Roof Plan

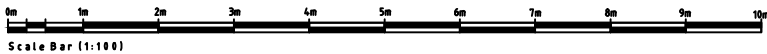

Notes

All dimensions must be checked on site and not scaled from this drawing, any discrepancies to be reported to the office below.

The Contractor shall make a survey of the site and shall be responsible for obtaining all dimensions and levels necessary for the proper construction of works

Client

PATTERN

Job Title

**29 STURTON WAY
LONG RISTON
SPALDING
Lincs
PE12 9BZ**

Drawing Title

PROPOSED SCHEME

©Copyright

ELEVATION

ELEVATION DESIGN LTD

DESIGN - CONSTRUCTION
PROJECT MANAGEMENT

16 Wright Street Hull HU2 8JU

Telephone 01482 221155
Fax 01482 221105
forename@elevationdesign.org.uk

Revisions	Date	Description	DR	CH
-----------	------	-------------	----	----

Status

PROPOSED SCHEME

Scale	A3- 1:100	Date	26/04/2017
-------	-----------	------	------------

Drawn By	KS	Checked	Approved
----------	----	---------	----------

Drawing No.	1001/191/02
-------------	-------------

Rev