

**FLOOD RISK ASSESSMENT
FOR PROPOSED RESIDENTIAL DEVELOPMENT
AT SWAPCOAT LANE,
LONG SUTTON, Lincs.**

FINAL REPORT

GEOFF BEEL CONSULTANCY

APRIL 2015

GCB/STATUS DESIGN

DISCLAIMER

This document has been prepared solely as a Flood Risk Assessment in support of a planning application for proposed Residential Development at Swapcoat Lane, Long Sutton, Lincolnshire. "Geoff Beel Consultancy" accepts no responsibility or liability whatsoever for any use made of this document other than by the client "Mr C J Bradford" for the purposes it was originally commissioned and prepared. All comments and opinions made are based upon information available to "Geoff Beel Consultancy" during the necessary investigative process, and the conclusions and recommendations could therefore, differ in the event of material subsequently being found erroneous, incomplete or misleading. "Geoff Beel Consultancy" therefore, accepts no liability should this prove to be the case.

CONTENTS

- 1.0 INTRODUCTION
- 2.0 LOCATION
- 3.0 THE SITE AND SEQUENTIAL TEST
- 4.0 EXISTING FLOOD ALLEVIATION MEASURES
- 5.0 POTENTIAL SOURCE OF FLOODING
- 6.0 EXTENT OF KNOWN FLOODING
- 7.0 PROBABILITIES AND TRENDS OF FLOODING
- 8.0 IMPACTS OF FLOODING
- 9.0 RESIDUAL RISKS – EXTREME EVENTS
- 10.0 CONCLUSIONS AND RECOMMENDATIONS

- Fig 1 - Location Plan – OS Map
- Fig 2 - Indicative Site Layout Plan –
Status Design drg. no. SD08-052/1
- Fig 3 - Topographical Survey –
Sidebottom Richardson Cheng Ltd drg. no. 14815/01
- Fig 4 - Environment Agency Flood Zone Map
- Fig 5 - South Holland District Council Strategic Flood Risk
Assessment Map – Residual Depth of Flooding 2115
- Fig 6 - Environment Agency Tidal Hazard Mapping 1 in 200 &
1 in 1000 year events (2115) – CCN/2013/34978
- Fig 7 - South Holland Internal Drainage Board District Plan

1.0 INTRODUCTION

- 1.1 A full planning application is to be submitted by Status Design on behalf of Mr C J Bradford for proposed residential development at Swapcoat Lane Long Sutton, Lincs.
- 1.2 A Flood Risk Assessment is required to accompany the planning application and meet the requirements and general principles of Paragraph 9 of the Technical Guidance to the National Planning Policy Framework (NPPF) and for approval by the Environment Agency.

The site, as situated, is located within Flood Zone 3, of the Environment Agency's Flood Zone Maps. The latest Agency Flood Maps have been created as a tool to raise awareness of flood risk with the public and our partner organisations, such as Local Authorities, Emergency Services and Drainage Authorities. The Maps do not take into account any flood defences.

The site is also shown in fluvial Flood Zone 1 of the South Holland District Council's Strategic Flood Risk Assessment Maps.

The site is also located in the South Holland IDB drainage district.

- 1.3 Geoff Beel Consultancy was appointed on 30th March 2015 to undertake a Flood Risk Assessment.

2.0 LOCATION

- 2.1 The development site is located at Swapcoat Lane Long Sutton. The National Grid Reference of the central point of the development is TF 42852315.
- 2.2 The position and extent of the site is shown on Fig 1 – Location Plan and Fig 2 – Indicative Site Layout Plan at the end of the document.
- 2.3 The site, located within the South Holland Internal Drainage Board district is shown within Flood Zone 3 as detailed on the Environment Agency Flood Zone Maps and in fluvial Flood Zone 1 of the Council's Strategic Flood Risk Assessment Map as defended by the Internal Drainage Board system.

3.0 THE SITE AND SEQUENTIAL TEST

- 3.1 The site is currently waste land after fire damage to the original commercial building.
- 3.2 The area of development is approximately 0.073 hectare.
- 3.3 The proposed site layout consists the construction of three 2-storey terraced houses and a single storey bungalow.

- 3.4 The Sequential Test and Exception Test will require to be applied by the Local Planning Authority but the development may be permitted as the site is protected against both the 1 in 200 year return period tidal event and the 1 in 100 year return period fluvial event and located in fluvial Flood Zone 1 of the Council's Strategic Flood Risk Assessment Map – hence the Sequential Test is met.
- 3.5 Flood mitigation measures have been incorporated into the design and construction of the development by raising finished floor levels above existing ground level to safeguard against the risk of flooding as result of a breach to the River Nene tidal defences and to ensure the proposals pass Part 2 of the Exception Test with an adequate water exclusion strategy for the design flood and breach event.

4.0 EXISTING FLOOD ALLEVIATION MEASURES

- 4.1 The site is within a defended floodplain, as defined in Appendix 1 of the Environment Agency's 'Policy for the Protection of Floodplains' and is considered to be passive until such time as a flood greater than that for which the defences were designed occurs. The likelihood of flooding due to overtopping or failure of a flood defence embankment is considered to be small.

The South Holland Internal Drainage Board is protected by a combination of the River Welland tidal defences downstream of Spalding, the River Welland fluvial embankments as well as the River Nene tidal defences downstream of Foul Anchor.

- 4.2 The site and the surrounding land drains to existing sewerage and hence via IDB main drains and hence to the Lutton Leam Outfall Sluice. Land level at the site varies between 2.70 and 3.20m aOD.
- 4.3 The existing standard of drainage for the South Holland Internal Drainage Board is 1 in 50 years return period, compatible with the Department of the Environment, Food and Rural Affairs target level of service for rural drainage and flood defence works. Freeboard of 900mm is provided to the lowest land levels.
- 4.4 Current maintenance standards within the South Holland Internal Drainage Board and of the Environment Agency defences are generally very good.

During the operation and maintenance of its pumping stations, associated structures and channel systems, particularly those that could affect property, the Board seeks to maintain a general standard capable of providing flood protection to its district. A routine maintenance programme is in place to ensure that the Boards assets are commensurate with the standard of protection that is sought. However, bank slips, blocked culverts etc may occur from time to time and these matters are usually dealt with promptly.

5.0 POTENTIAL SOURCES OF FLOODING

5.1 Four potential sources of flooding have been identified as a result of this assessment:

- a) local blockages to IDB main drain system.
- b) storm return period of 1 in 50 years being exceeded
- c) failure of Lutton Leam Outfall Sluice
- d) overtopping and breaching of defences of the tidal River Nene

5.2 The probability of flooding from source a) is low due to the maintenance standards already achieved and managed by the IDB.

The probability of flooding from b) is also low due to the South Holland IDB main drain design standard incorporating a minimum 900mm freeboard to the lowest land level which provides adequate storage in events greater than 1 in 50 years.

Previous historic rainfall events of 1968 and 1978, estimated to be greater than 1 in 100 year events, caused no flooding to any residential properties at the time and the Boards policy is to provide a standard of drainage which satisfies (NPPF) requirements of a 1 in 100 year return period for fluvial protection inclusive of the effects of climate change and developments to the arterial system enables a flexible approach to be adopted and meet the criteria for "sustainable urban drainage".

5.3 Failure of Lutton Leam Outfall Sluice may occur due to long term mechanical breakdown or power supply being disrupted. However, in these circumstances, if conditions were such as to put properties and land at risk of flooding, the Internal Drainage Board would take emergency action to maintain the drainage level of service by utilising temporary pumping equipment. The probability of such an occurrence is also considered to be low.

5.4 The flood embankments to the tidal River Nene provide a 1 in 200 year return period level of protection.

The Environment Agency has recently published The Wash Shoreline Management Plan 2 from Gibraltar Point to Old Hunstanton. The summary of the plan between Gibraltar Point and Wolferton Creek is as follows:

The intent of management for this Policy Development Zone (PDZ) is to sustain flood defence for the communities and their hinterland on the low-lying areas around The Wash. This includes an increase of management as needed to sustain the current level of flood risk in the face of climate change.

- 5.5 The proposed drainage system is to soakaways within the development site which will accommodate the 1 in 100 year rainfall event inclusive of climate change. The drainage system will be designed to BRE365 requirements.

- 5.6 More recent hydraulic modelling work carried out by consulting engineers on behalf of the Environment Agency has produced Tidal Hazard Mapping.

The Environment Agency has confirmed that the site could be affected by floodwaters of up to 1.00m as a result of breaching and/or overtopping of the tidal defences to the Wash and River Nene in year 2115. The site is located some 6.00kms from the nearest point of any tidal defence.

It is therefore necessary to mitigate against such risks and flood resilient construction should be incorporated into the proposed development with floor levels raised 1.00m above existing ground level at 4.20m aOD with flood resistant construction incorporated.

6.0 EXTENT OF KNOWN FLOODING

- 6.1 During the preparation of this assessment, no evidence was discovered of the site being flooded or of any adjoining properties.

7.0 PROBABILITIES AND TRENDS OF FLOODING

- 7.1 The probability of this development flooding from localised drainage systems is very low.

- 7.2 The probability of the site flooding with water from any South Holland IDB main drain is less than 1% because of the standards of the existing flood defence systems, storage within existing drainage channels and the location of the site.

- 7.3 The probability of the site flooding with fluvial waters from any main river system is less than 1% because of the standards of the existing flood defences and the location of the site.

- 7.4 If under very extreme events, levels of floodwater from the South Holland IDB main drains or arterial systems rose to such an extent that the site was affected, the situation would not be sudden. It is very probable that sufficient time would be available to take precautionary actions to limit the extent and potential impact of flooding.

- 7.5 The water levels in the drainage channels will tend to rise as a result of the impacts of climate change. However the existing systems and defences together with the floor levels 1.00m above existing ground level and flood resilient construction incorporated will be acceptable for the design life of the development (i.e. 100 years).

8.0 IMPACTS OF FLOODING

- 8.1 No significant impacts of flooding are anticipated.
- 8.2 Floor levels of the development will be at 4.20m aOD and 1.00m above highest existing ground levels which together with the flood resilient construction and the proposed drainage system will offer additional protection against impacts arising from any extreme short duration, localised events.
- 8.3 The general location of the site within the catchment is such that if flooding occurred from any of the South Holland IDB main drain systems, then probably 2 to 3 days warning time would be available.
- 8.4 No displacement of water from the site will affect any adjoining properties. The site will have a soakaway drainage system designed to BRE365 requirements.
- 8.5 The developer will ensure that the eventual occupiers of the dwellings are sufficiently aware of the risk of flooding, and the standard of the existing defences. The Environment Agency provides a Flood Warning Service which includes Flood Warnings Codes and uses direct warning methods where the risks and impacts of flooding are high. Indirect warnings are provided to all flood risk areas, even those at low risk of flooding. The main method is media broadcasts via local radio and also by television.

In addition to direct and indirect flood warnings the Environment Agency operates a 24 hour a day Floodline Service providing advice and information on flooding, contact tel. no. 0845 988 1188 and the occupiers of each property should register with the Floodline Direct Warnings Service to receive any future flood warnings.

9.0 RESIDUAL RISK – EXTREME EVENTS

- 9.1 The residual risk from extreme events is very low on this site, because of its location, within the South Holland IDB area and its location 6.00kms from the River Nene tidal defences.
- 9.2 The site is within Flood Zone 1 with a very low risk of flooding due to the current standards of drainage and flood defence and land levels. The site is not located within a Functional Flood Plain of any 'main river' or 'main drain'. The Environment Agency Flood Zone Maps have been produced irrespective of existing flood defences and standards of protection.
- 9.3 South Holland District Council in conjunction with the Environment Agency and the local IDB's within the Council area have carried out a Strategic Flood Risk Assessment of the whole District by appointed Consulting Engineers.

The Strategic Flood Risk Assessment has produced more definitive Flood Risk Maps than those published by the Environment Agency and at the same time has analysed flood return periods of all tidal and fluvial defences up to 2115 to account for the effects of climate change.

Breach scenarios of embankments failing and/or being overtopped have also been carried out to establish Flood Risk Zones.

- 9.4 As a result of the Strategic Flood Risk Assessment; the South Holland Main Drain and associated IDB main drains have been determined as providing protection against a 1 in 100 year return period event up to 2115 inclusive of the effects of climate change.
- 9.5 The development site has been identified outside of any Flood Risk Zone from the South Holland Main Drain and associated IDB main drain up to the year 2115 but could be affected by floodwaters as a result of breaching of the River Nene tidal defences.

10.0 CONCLUSIONS AND RECOMMENDATIONS

- 10.1 As a result of the assessment, the following conclusions have been reached:-

- The proposed development is not in a Functional Floodplain. It is located in the Passive Floodplain protected by River Nene tidal defences to a 1 in 100 year return period, (1.0%)
- The site is in Flood Zone 1, with the actual risk of flooding from any Environment Agency river system being very low (less than 0.5%).
- Although the site is located within an Internal Drainage District with a minimum standard of drainage of 1 in 50 years, this accords with Defra guidelines for rural development. Freeboard to design water level of 900mm to lowest land level is available for events greater than 1 in 50 years providing further storage within the drainage channels.
- On site rainwater from the development will be discharged to soakaways to BRE 365 design requirements.
- Floor levels are 1.00m above highest existing land level with flood resilient construction incorporated into the proposed development to safeguard against the risk of flooding from tidal defences being breached in year 2115.





Enter a postcode or place name:

Long Sutton, Lincolnshire



Other topics for this area...

Flood Map for Planning (Rivers and Sea)



Flood Map for Planning (Rivers and Sea)

Map legend

Click on the map to see what Flood Zone (National Planning Policy Guidance definitions) the proposed development is in.

☐ Flood Map for Planning (Rivers and Sea)

☐ Flood Zone 3

☐ Flood Zone 2


☐ Flood defences (Not all may be shown*)


☐ Areas benefiting from flood defences (Not all may be shown*)

☐ Main Rivers


River line

Long Sutton, Lincolnshire at scale 1:10,000

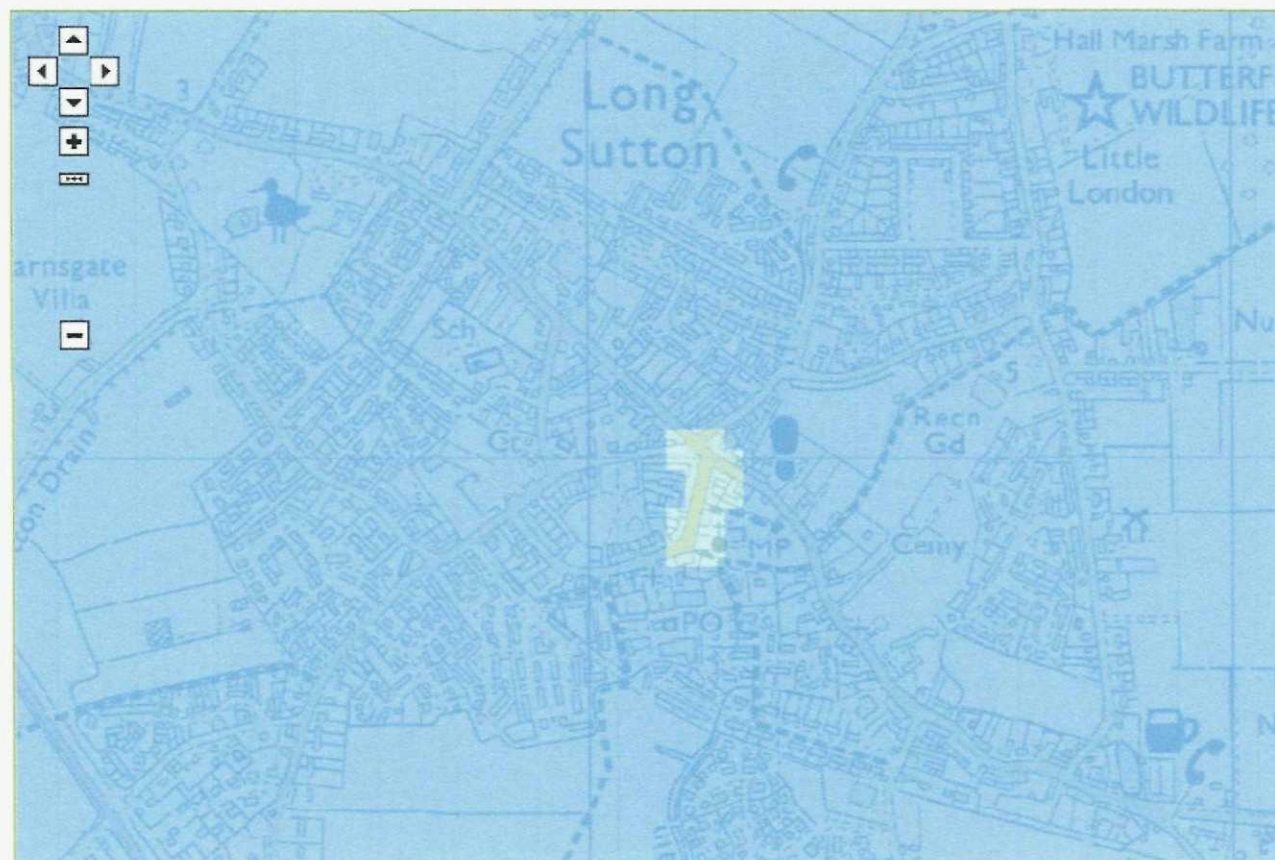[Other maps](#)[Data search](#)[Text only version](#)

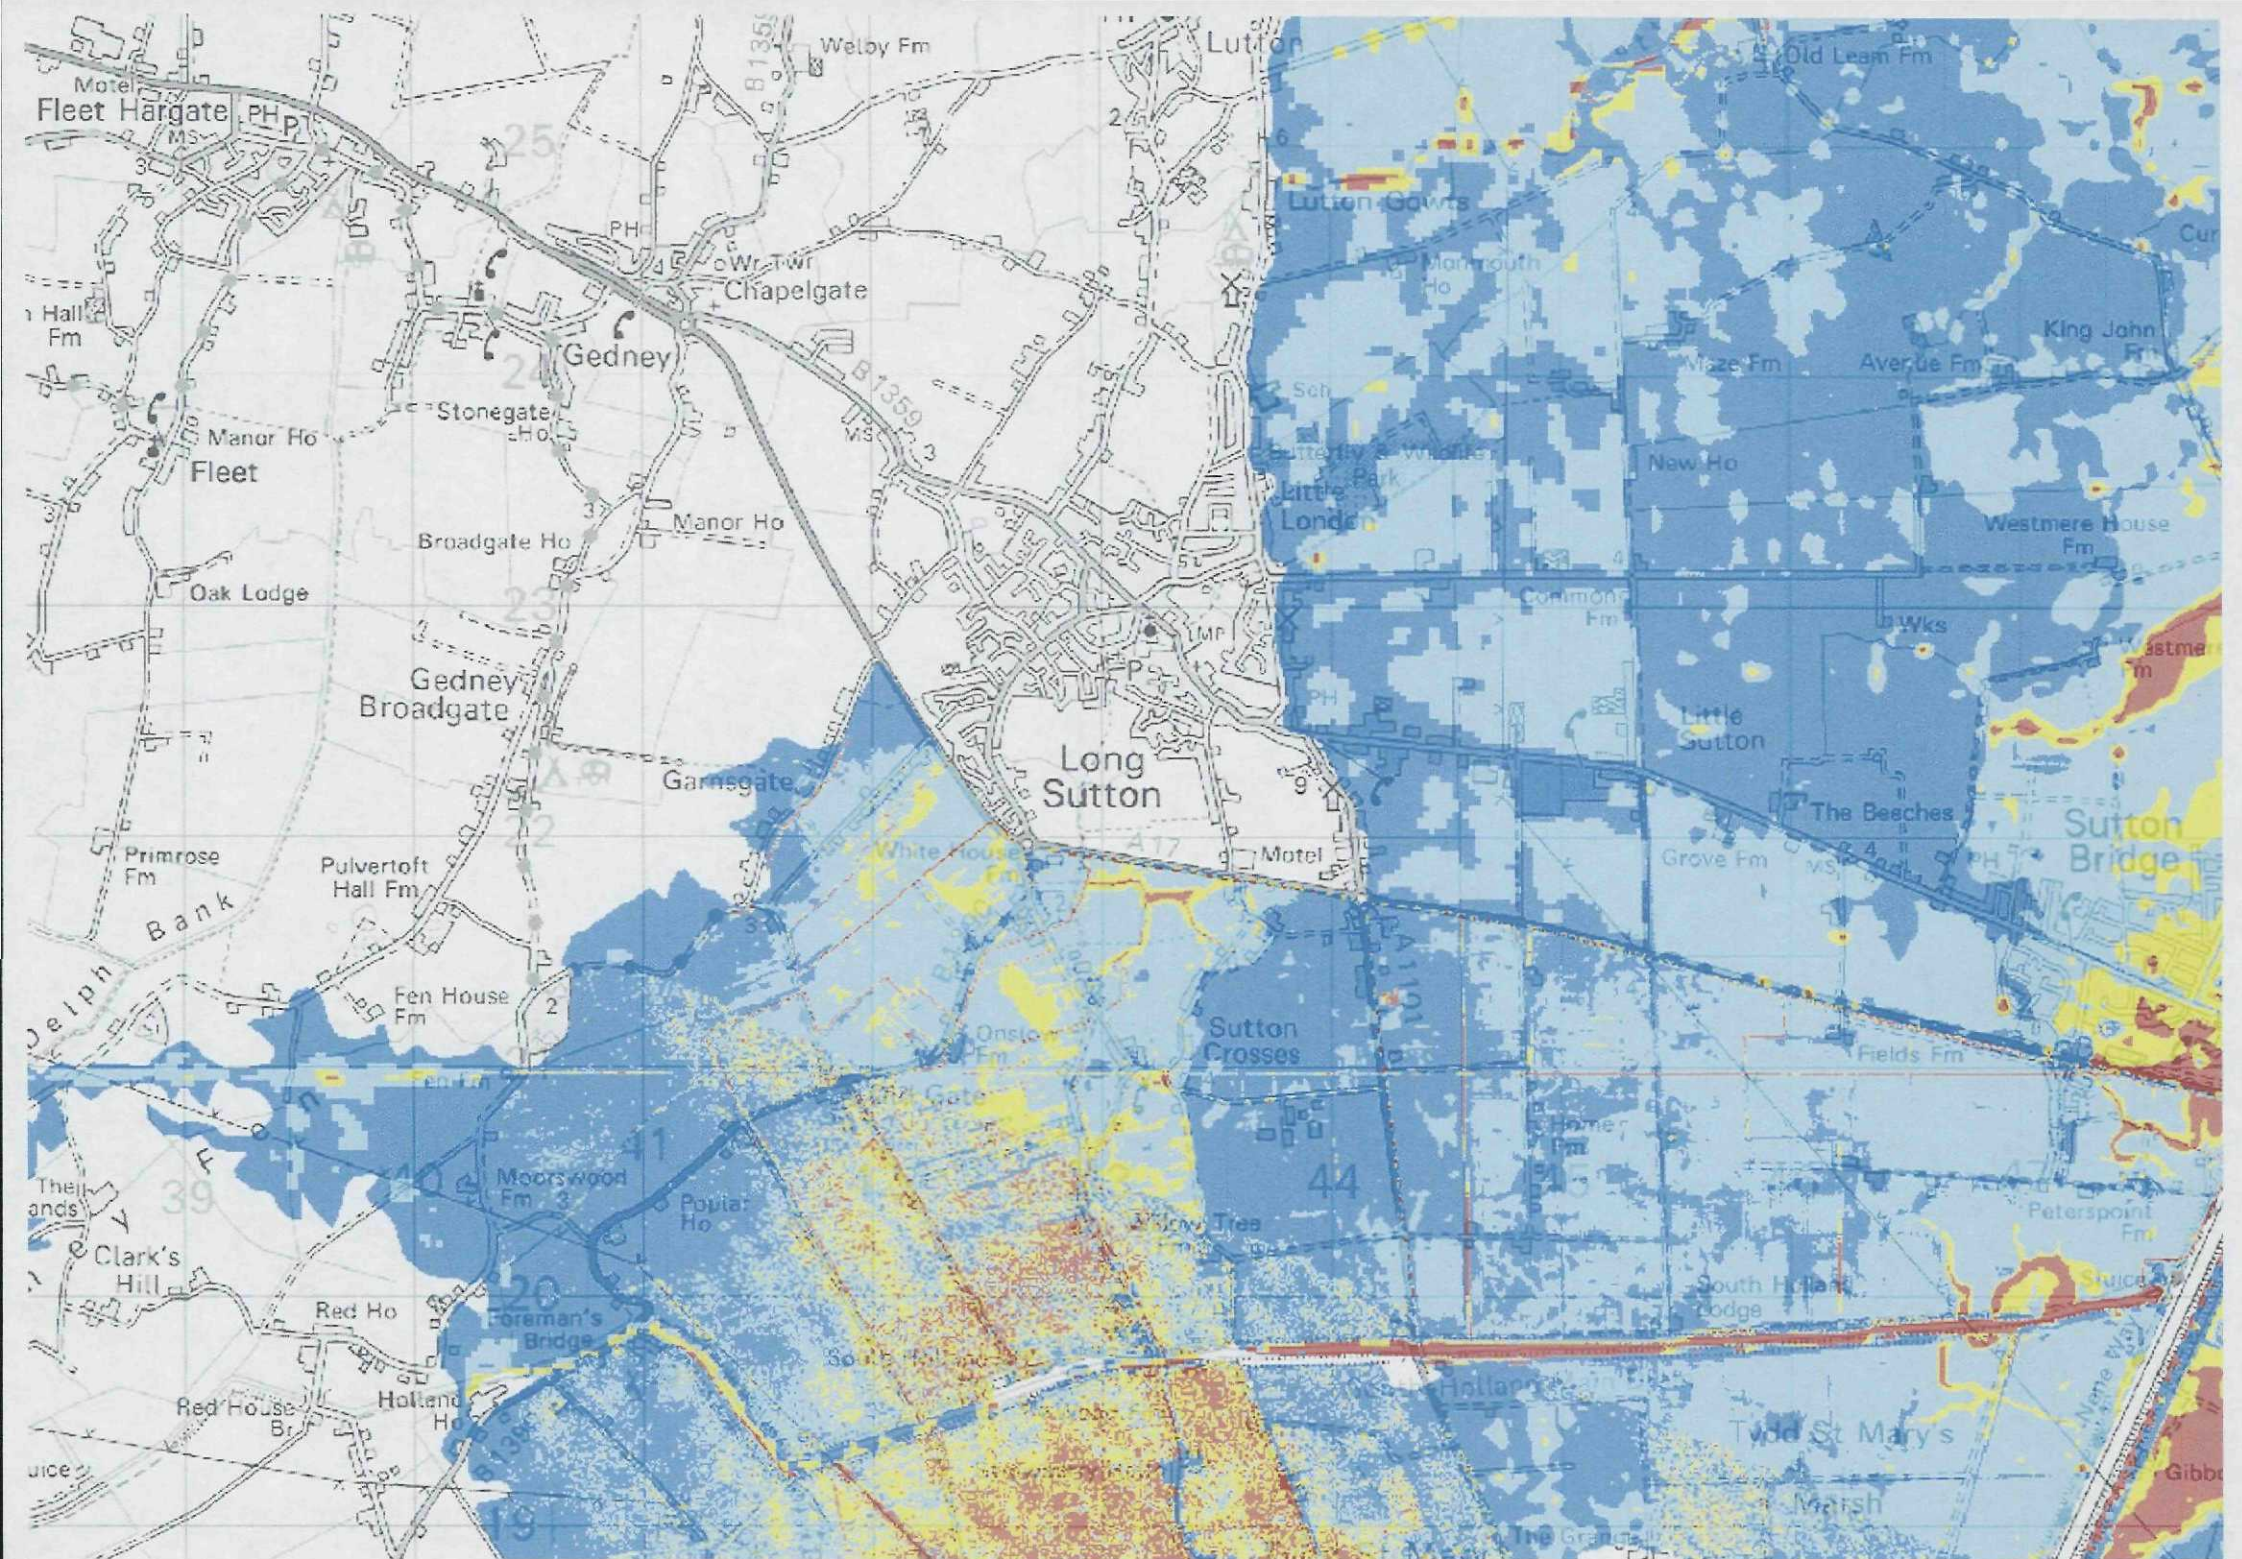

Max Depth

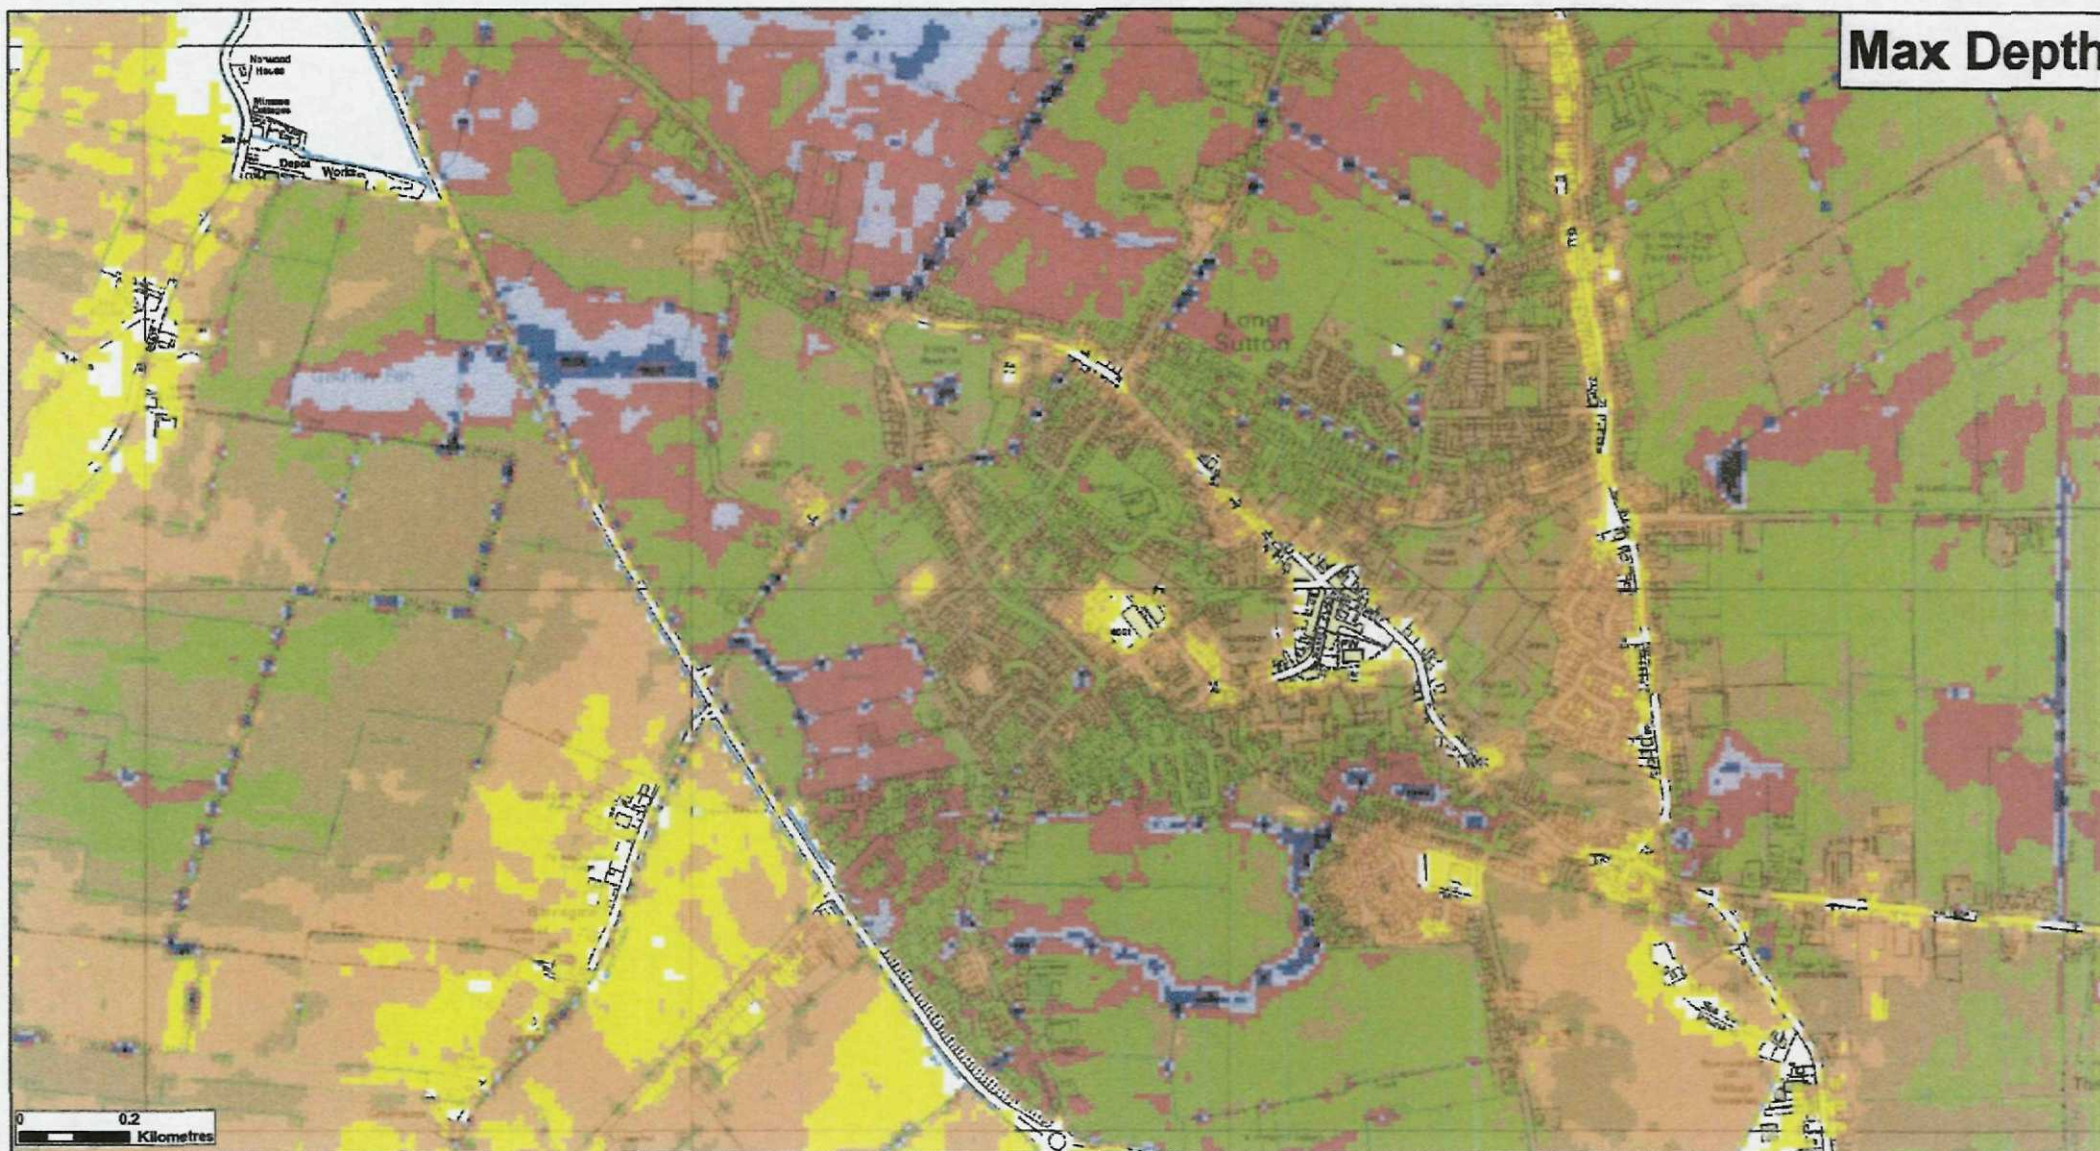

Max Depth (m)

	0 - 0.25		0.75 - 1		1.5 - 1.75
	0.25 - 0.5		1 - 1.25		1.75 - 2
	0.5 - 0.75		1.25 - 1.5		2+

This map shows the level of flood hazard to people (called a hazard rating) if our flood defences are breached at certain locations, for a range of scenarios. The hazard rating depends on the depth and velocity of floodwater, and maximum values of these are also mapped.

The map is based on computer modelling of simulated breaches at specific locations. Each breach has been modelled individually and the results combined to create this map. Multiple breaches, other combinations of breaches, different sized tidal surges or flood flows may all give different results.

The map only considers the consequences of a breach, it does not make any assumption about the likelihood of a breach occurring. The likelihood of a breach occurring will depend on a number of different factors, including the construction and condition of the defences in the area. A breach is less likely where defences are of a good standard, but a risk of breaching remains.

General Enquiries No: 03708 506 506. Weekday Daytime calls cost 5p plus up to 5p per minute from BT Weekend Unlimited. Mobile and other providers' charges may vary.



Produced by the Partnerships & Strategic Overview Team, Lincoln


Northern Area Tidal Breach Hazard Mapping

Map Centered on TF 42697 23008

This map is reproduced by permission of Ordnance Survey on behalf of The Controller of Her Majesty's Stationary Office. Crown copyright. All rights reserved. Environment Agency 100020380, 2013. Unauthorised reproduction infringes Crown copyright and may lead to prosecution or civil proceedings.

Date Printed	September 2013	Scenario year	2115	Scenario Annual Chance	0.5% (1 in 200)
--------------	----------------	---------------	------	------------------------	-----------------

Max Depth

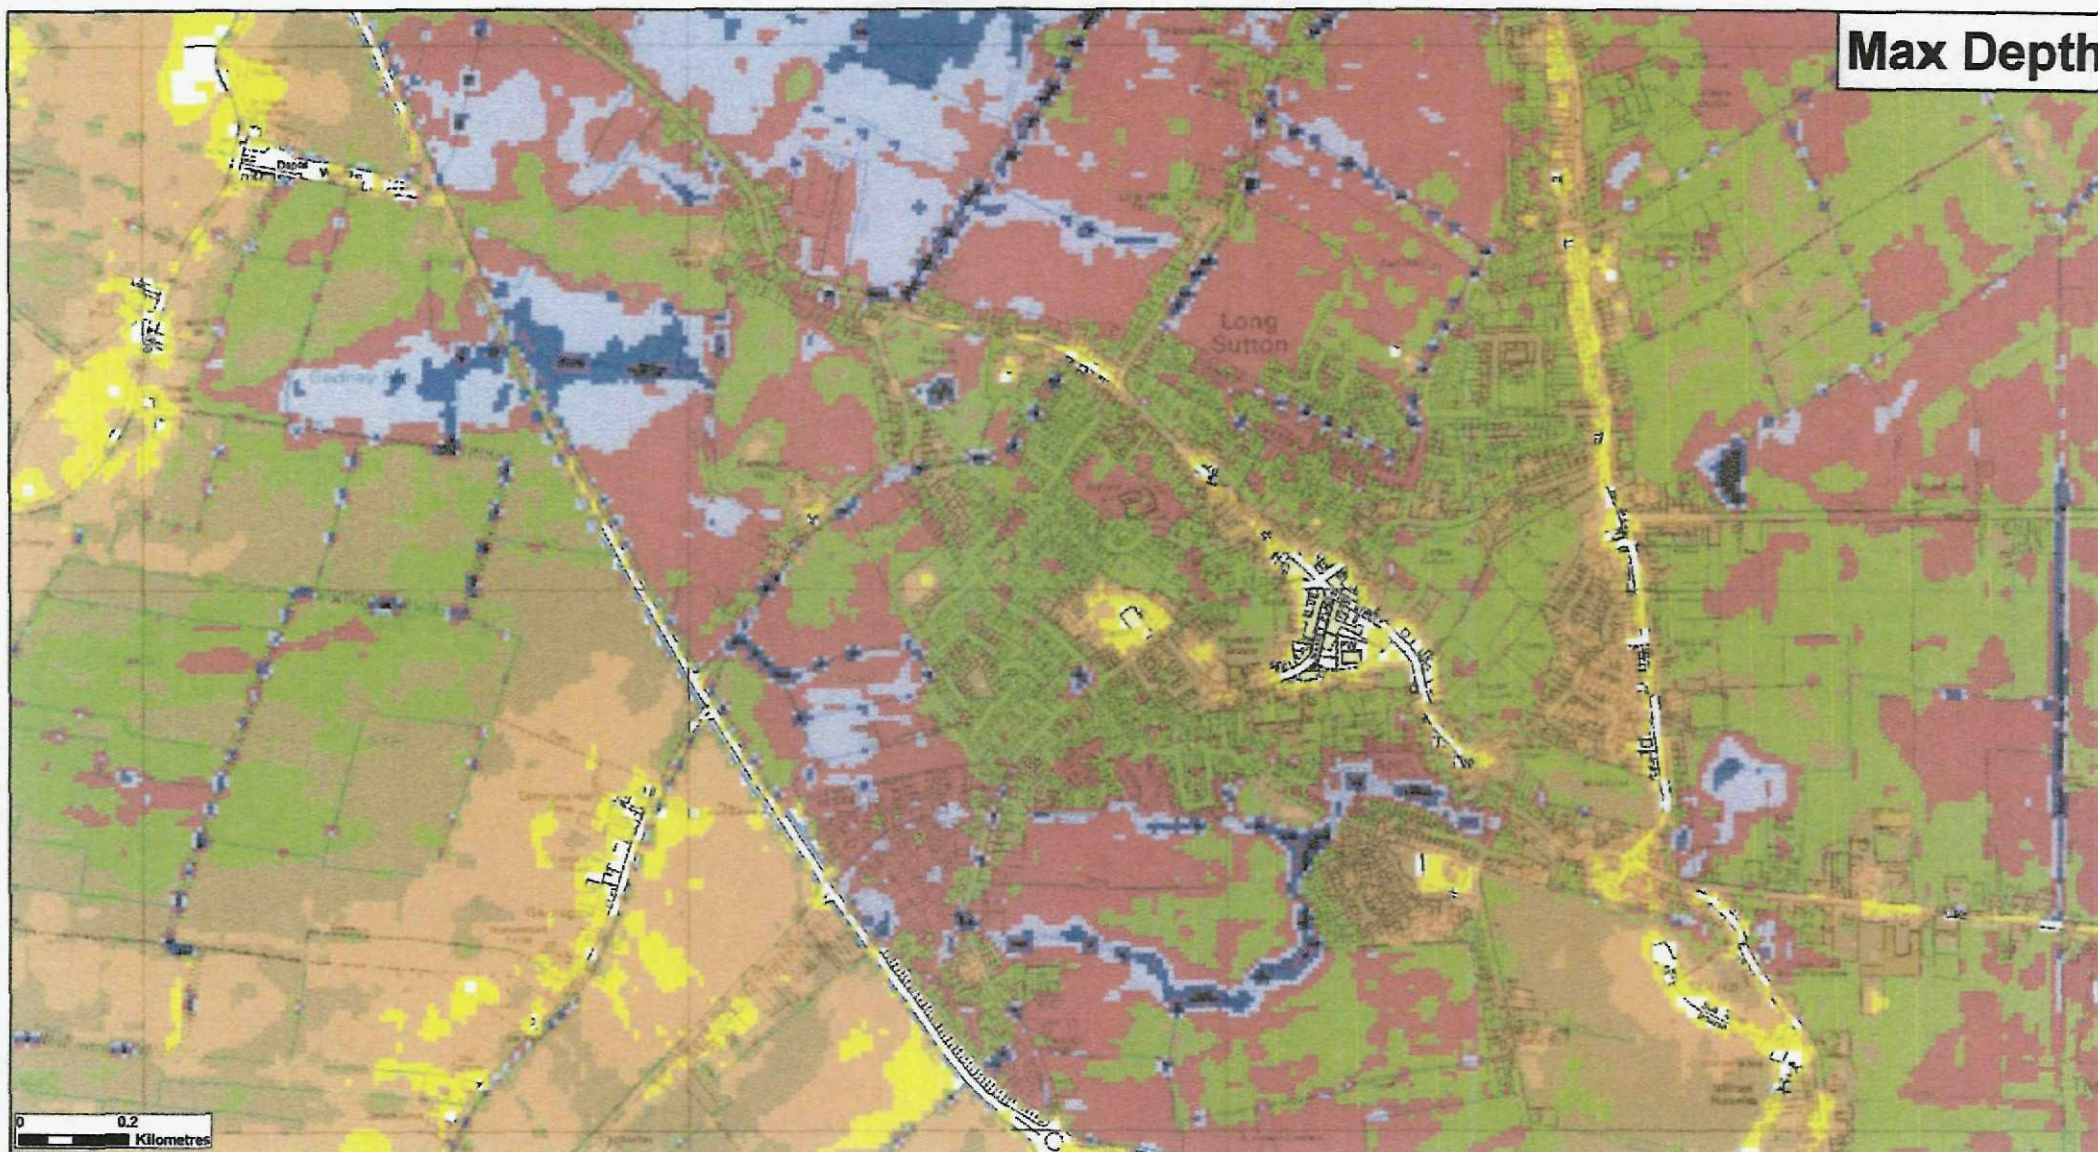

Max Depth (m)

0 - 0.25	0.75 - 1	1.5 - 1.75
0.25 - 0.5	1 - 1.25	1.75 - 2
0.5 - 0.75	1.25 - 1.5	2+

This map shows the level of flood hazard to people (called a hazard rating) if our flood defences are breached at certain locations, for a range of scenarios. The hazard rating depends on the depth and velocity of floodwater, and maximum values of these are also mapped.

The map is based on computer modelling of simulated breaches at specific locations. Each breach has been modelled individually and the results combined to create this map. Multiple breaches, other combinations of breaches, different sized tidal surges or flood flows may all give different results.

The map only considers the consequences of a breach, it does not make any assumption about the likelihood of a breach occurring. The likelihood of a breach occurring will depend on a number of different factors, including the construction and condition of the defences in the area. A breach is less likely where defences are of a good standard, but a risk of breaching remains.

General Enquiries No: 03708 508 506. Weekday Daytime calls cost 5p plus up to 5p per minute from BT Weekend Unlimited. Mobile and other providers' charges may vary




Produced by the Partnerships & Strategic Overview Team, Lincoln

Northern Area Tidal Breach Hazard Mapping

Map Centred on TF 42697 23008

This map is reproduced by permission of Ordnance Survey on behalf of The Controller of Her Majesty's Stationary Office. Crown copyright. All rights reserved. Environment Agency 100028380, 2013. Unauthorised reproduction infringes Crown copyright and may lead to prosecution or civil proceedings.

Date Printed	September 2013	Scenario year	2115	Scenario Annual Chance	0.1% (1 in 1000)
--------------	----------------	---------------	------	------------------------	------------------

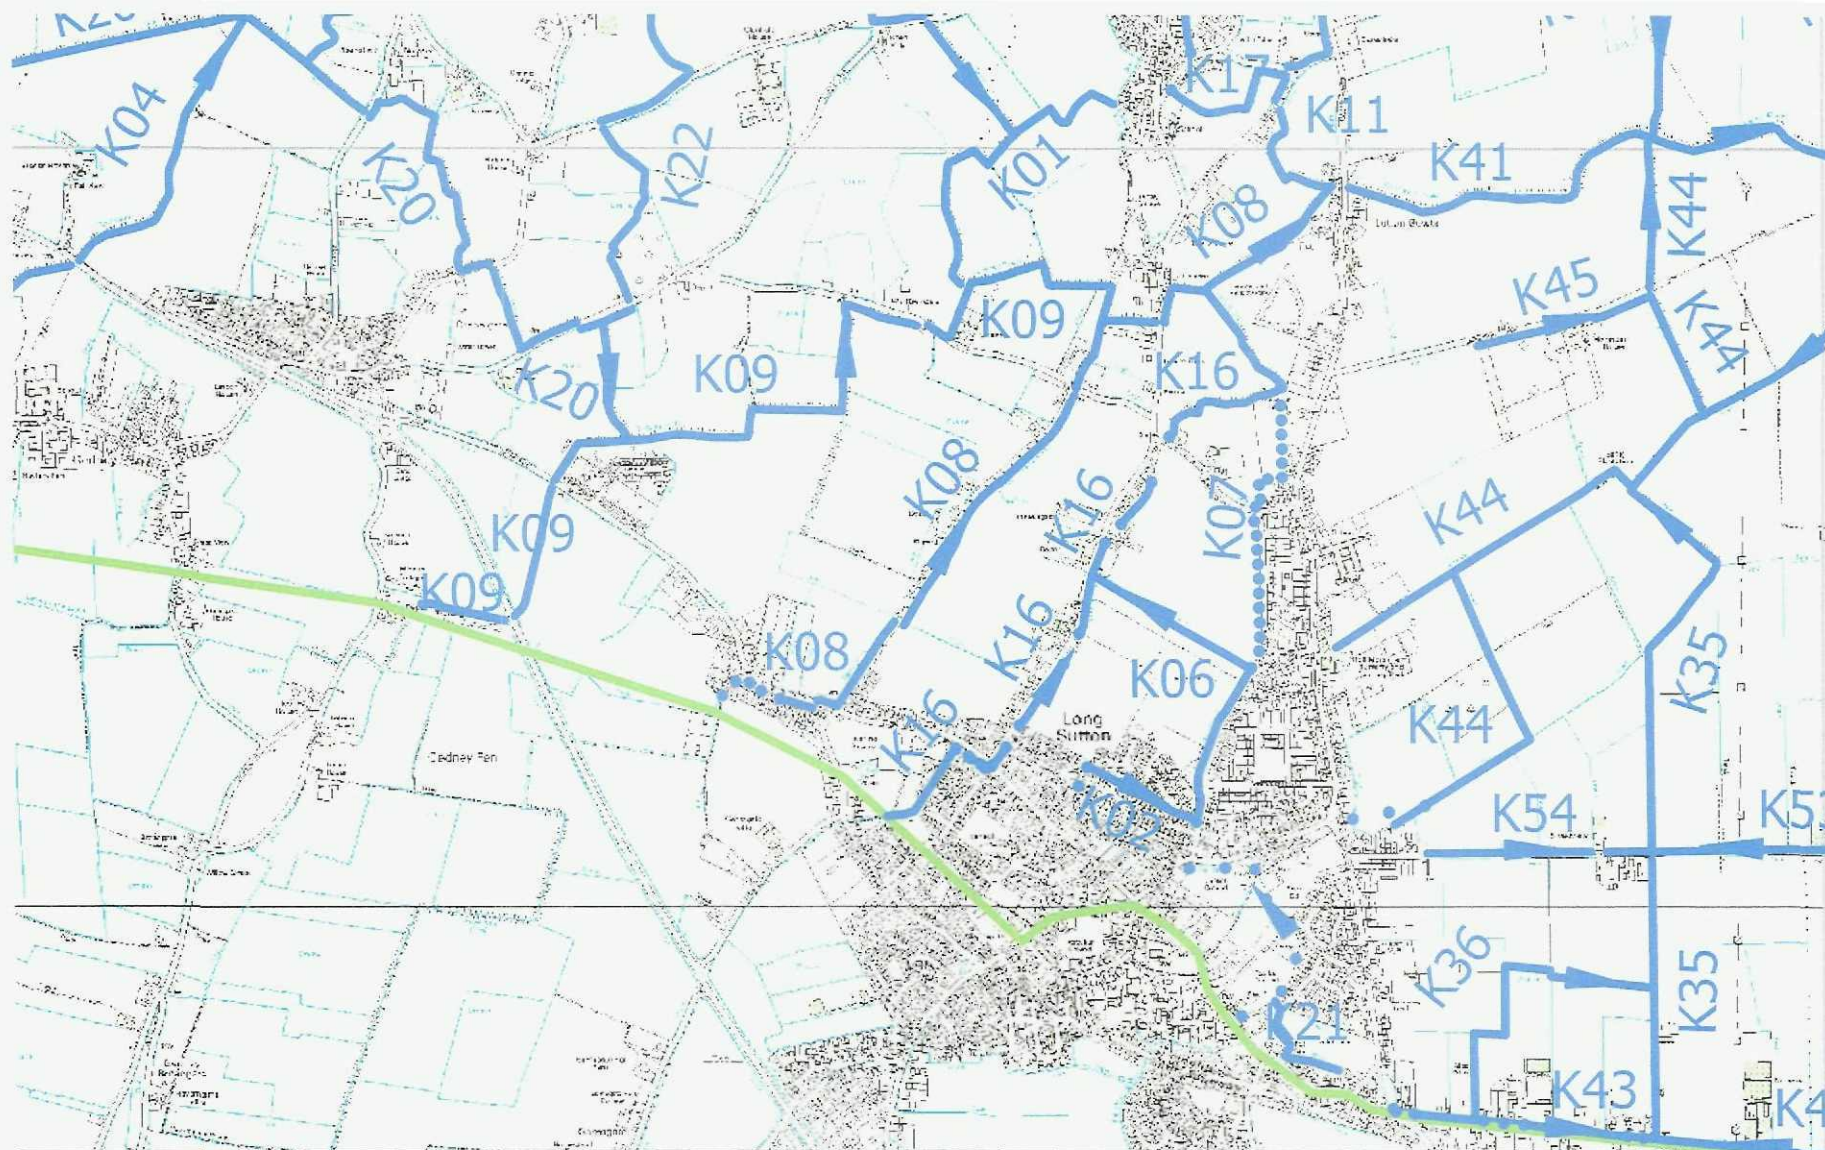

Key:

 - Catchment K Boundary

 - IDB Ordinary watercourse


 - Pumping Station

 - Tidal Sluice

 - Inland Sluice

0 0.5 1 km



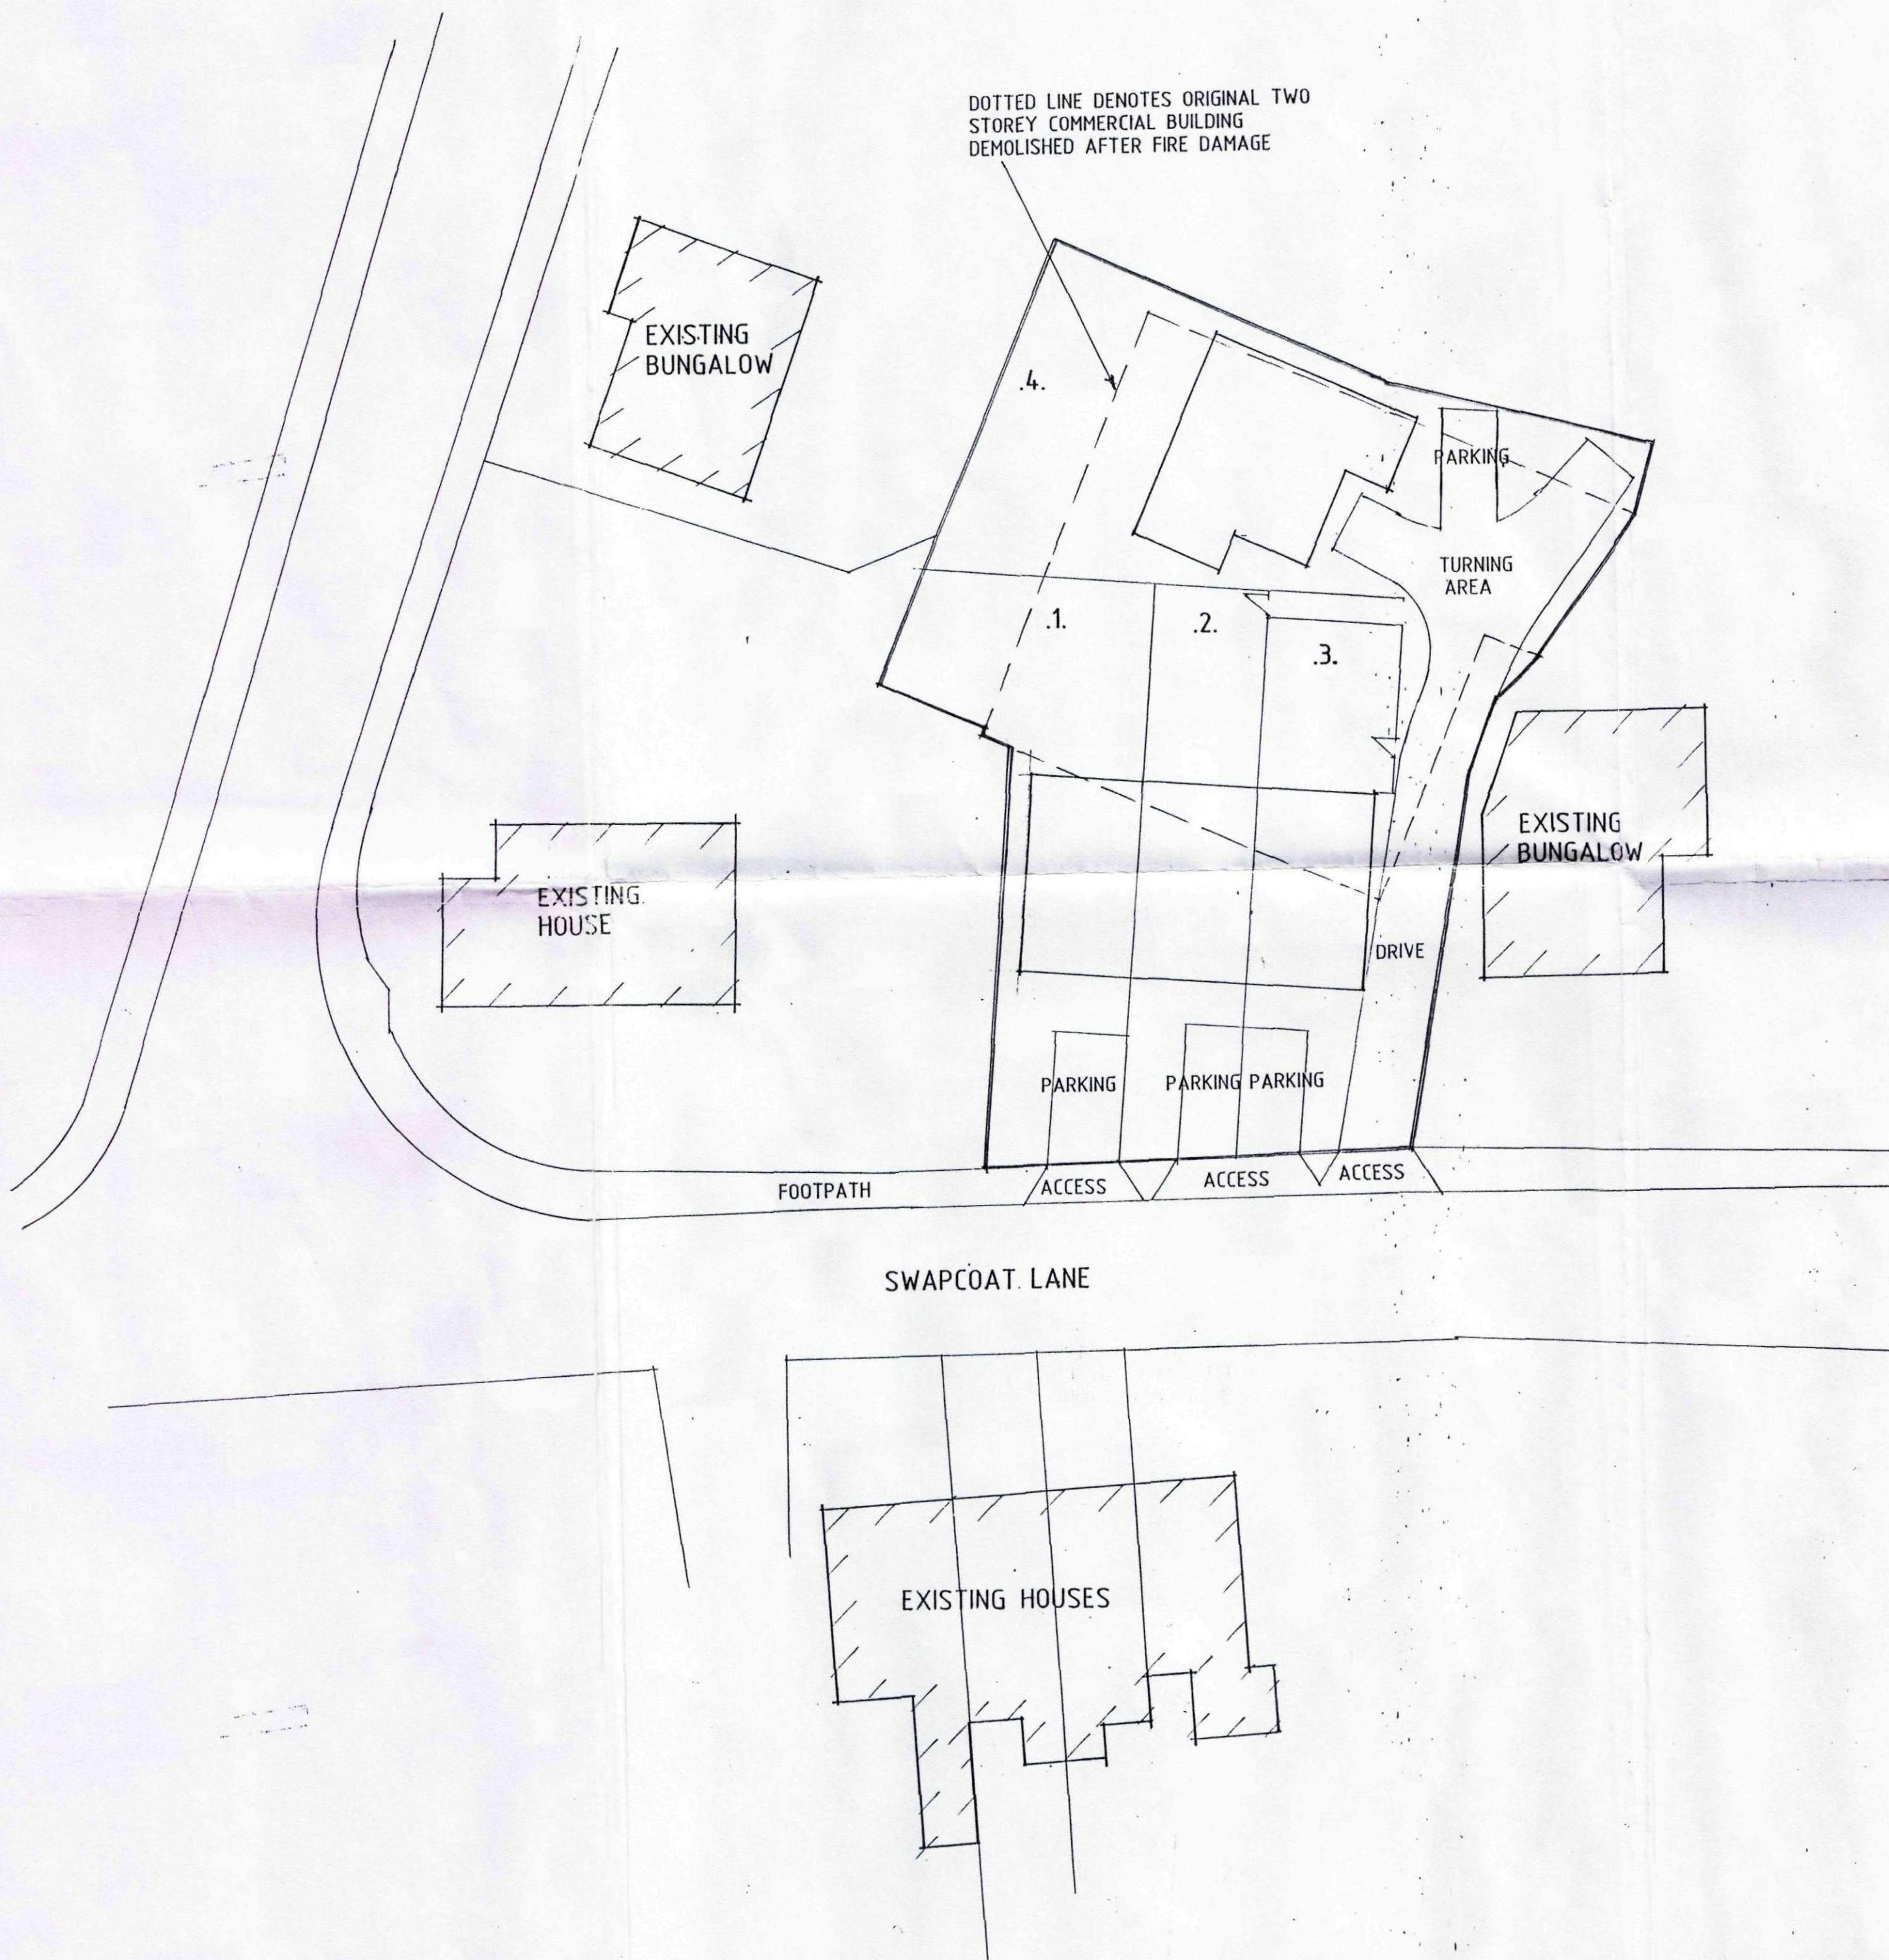

NOTE

THIS IS AN INDICATIVE LAYOUT ONLY

PLOTS 1 TO 3 TO BE TERRACED HOUSES

PLOT 4 TO BE BUNGALOW

General Notes

Do not scale from this drawing.

This drawing is copyright and may not be altered, traced, copied, photographed or used for any purpose other than that for which it is issued without written permission from Messrs Status Design.

The General Contractor is to check all dimensions on site and report discrepancies to the Architect.

All details shown on this drawing are based upon typical site conditions related to the area. No responsibility can be accepted for abnormal conditions unless reported to the Architects so that design amendments may be considered. Site and surveys are recommended in respect of foundations to establish specific site conditions before foundation work is undertaken.

Please note this drawing is not a conveyance drawing.

Proposed on-site soakaways to be maintained by the owner for the life duration of the property.

This drawing is limited in the amount of information contained and does not purport to contain a full specification of the works. It is solely for the purpose of obtaining Planning and Building Regulations approvals. This drawing must not be used as a contract document alone. The works will not be supervised or inspected by Status Design unless specifically contracted to do so. It is the client or their agent's responsibility to control workmanship, substitution of materials, adherence to specification, variations to contract, etc.

All materials to be new unless stated otherwise and all components and materials, etc. to be used, fitted and installed, etc. in strict accordance with manufacturers' instructions and relevant Code of Practice. Materials should conform to appropriate British Standard specification or BBA Certificate or European Code equivalent.

The Employer/Client shall ensure that the selected contractor is conversant with and adopts all measures necessary to achieve compliance with Health and Safety Legislation for Building Sites and Work Places. The Employer/Client is advised that should the works need to comply with the Construction Design and Management Regulations 1994 (CDM) and Health and Safety at Work, etc., Act 1974 (HSWA) an independent Planning Supervisor will be required, whom should be supplied with a set of all relevant drawings, etc.

The works shall comprise of all that shown on the drawings and information, etc. Works that may not specifically be shown but may be reasonably inferred as necessary to carry out the works shall be deemed to be included.

These notes relate to this drawing and all associated drawings.

Status
DESIGN
CONSULTANTS IN ARCHITECTURE & PLANNING

PROPOSED RESIDENTIAL
DEVELOPMENT AT SWAPCOAT
LANE, LONG SUTTON FOR

MR. C. J. BRADFORD

1:200 SD08-052/1

DEC-08 B.GILHAM.

2 Edinburgh Walk, Holbeach,
Spalding, Lincs. PE12 7AP.
Tel: 01454 131213 Fax: 01454 131214

FILE
COPY

