


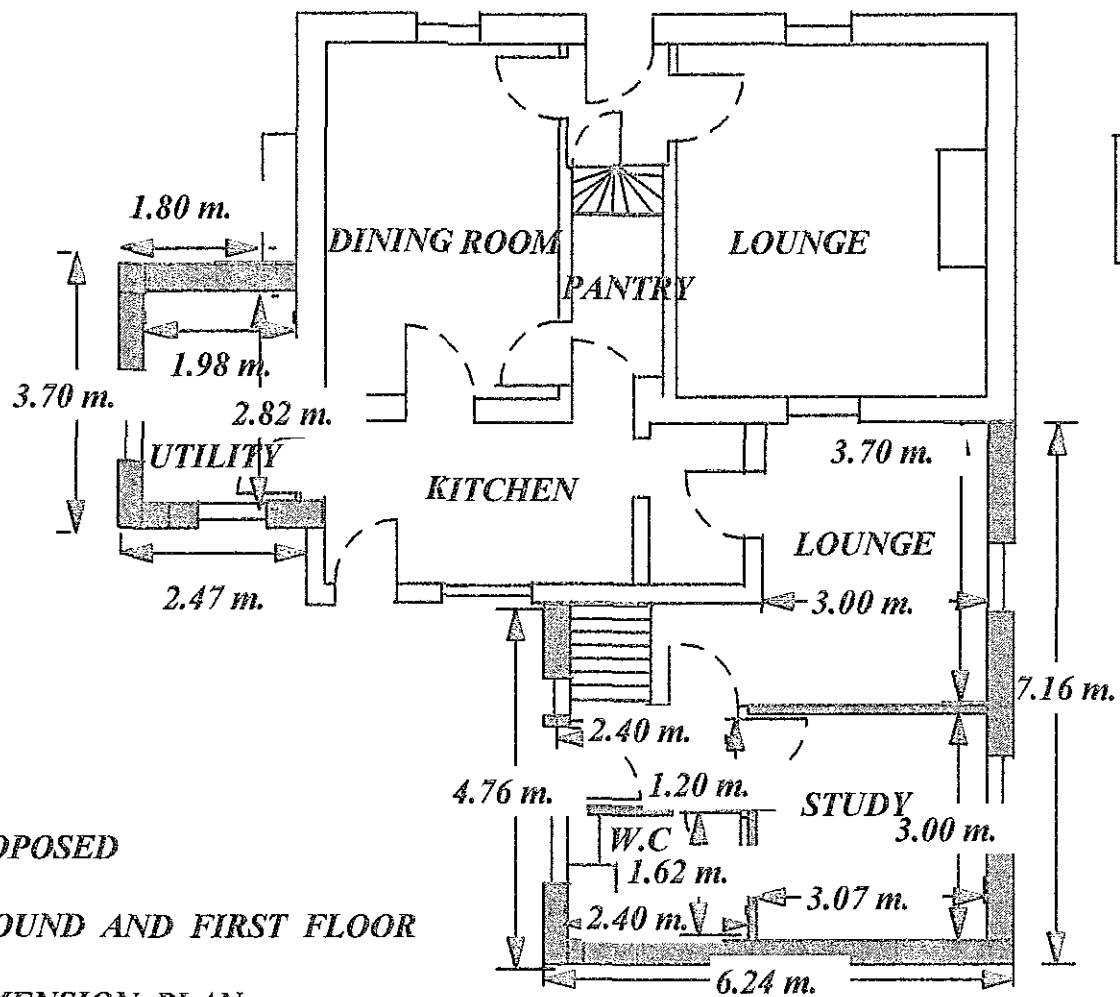

*PROPOSED*

*GROUND AND FIRST FLOOR*

*DIMENSION PLAN*

*SCALE 1:100*

