





Left Elevation

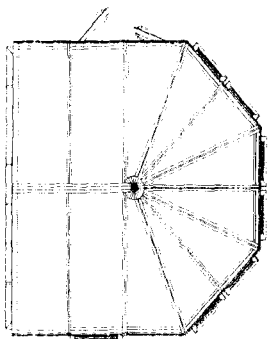

Front Elevation

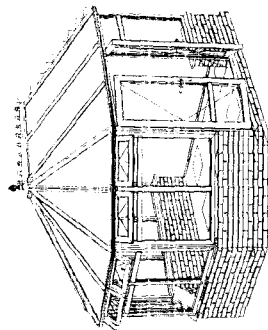

Right Elevation

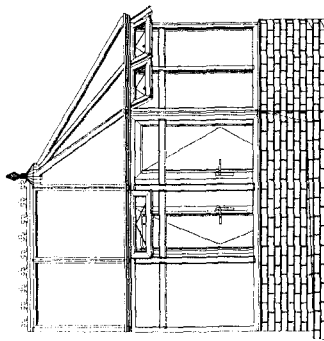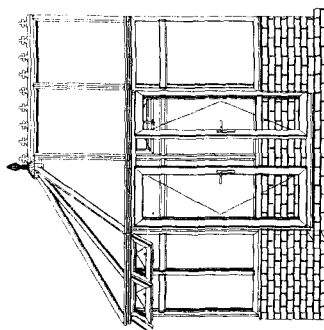

Quote No:
Our Ref:
Date:

352
JB.
12/ 5/1998

Customer Details:

WATKINS2

352
JB.
12/ 5/1998

15 MAY 1998

DETERMINED
PLAN

Ref: 0402/98

2 Pages


Prepared for:
WATKINS2

By
J & K GLASS & GLAZING

Quote No:	352
Reference:	JB
O/A Width:	3600
O/A Depth:	3600
Frame Height:	2100
Dwarf Height:	600
Roof Pitch:	30.0

LEFT VIEW

Scale: 1/20

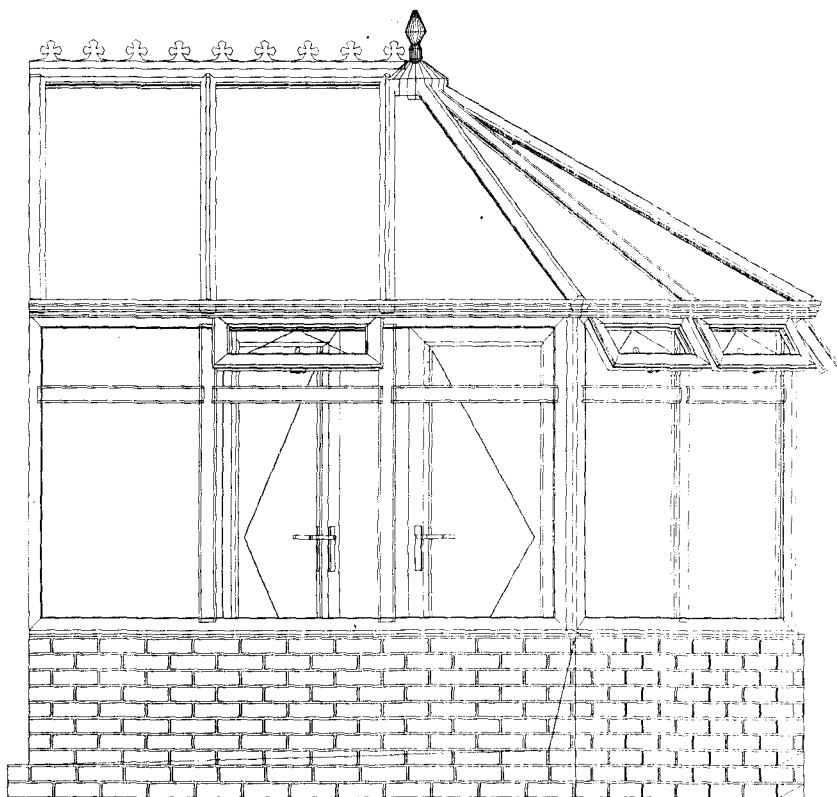




WATKINS2
By
J. & R. GLASS & GLAZING




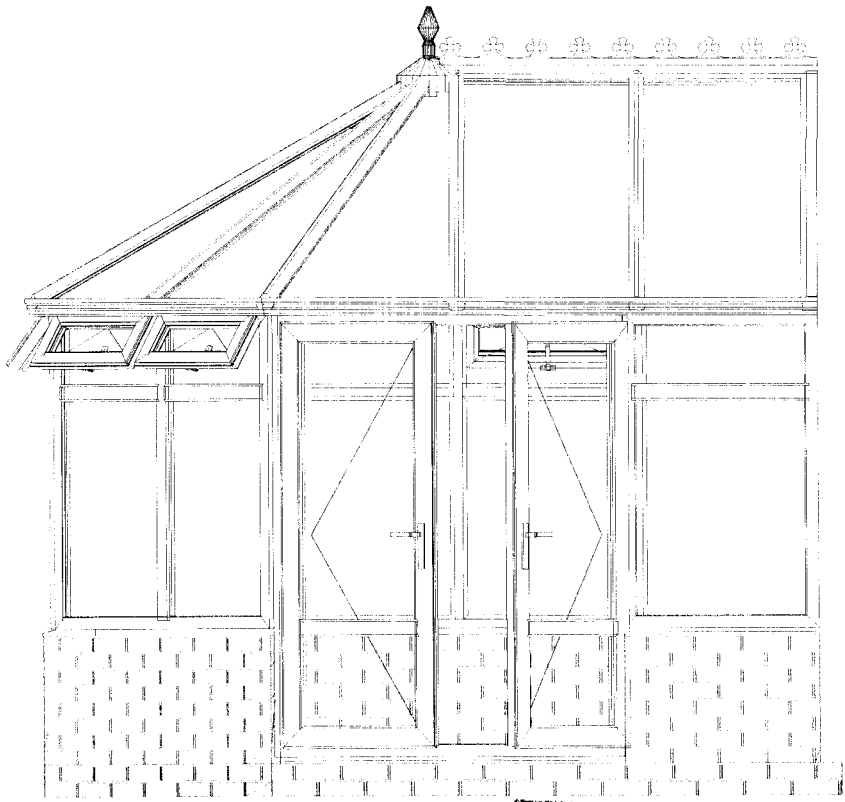

SOUTH HAVEN
HOUSING




Prepared for:
WATKINS2
By
J & K GLASS & GLAZING

Reference: J.B.
Date: 12/ 5/1998
O/A Width: 3600
O/A Depth: 3600
Frame height: 2100
Dwarf height: 600
Roof Pitch: 30.0

PERSPECTIVE VIEW SCALE 1:50



PLAN VIEW

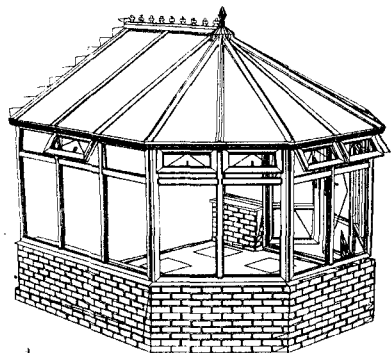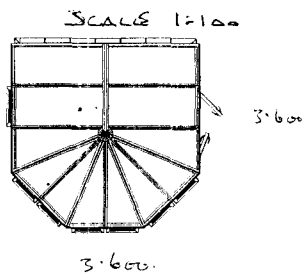

LEFT ELEVATION

FRONT ELEVATION

DETERMINED
PLAN

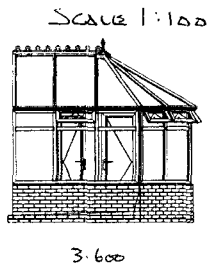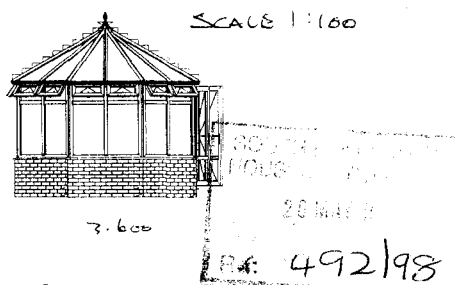

Proposed Conservation For
Mr & Mrs. J.W. WATKINS 42 DANIELS CATE
LONG BUTON.

Prepared for:
WATKINS2
Prepared By:
J & K GLASS & GLAZING


O/A Width: 3600
O/A Depth: 3600




PERSPECTIVE VIEW

Ref: 0492/98

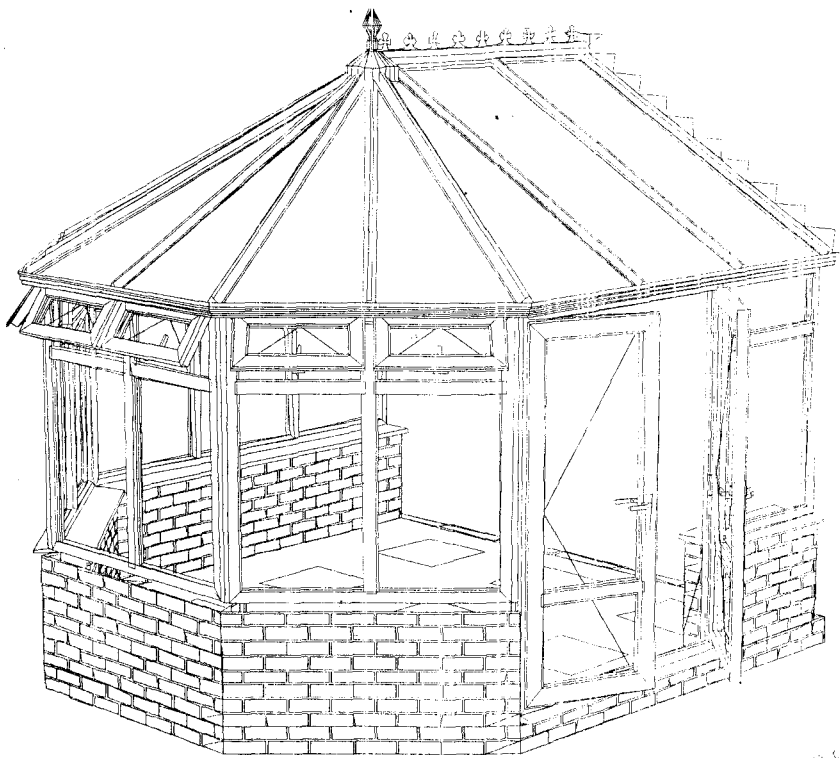


Floor area 18.9m²
G/A area 13.7m²
Cons volume 23.8

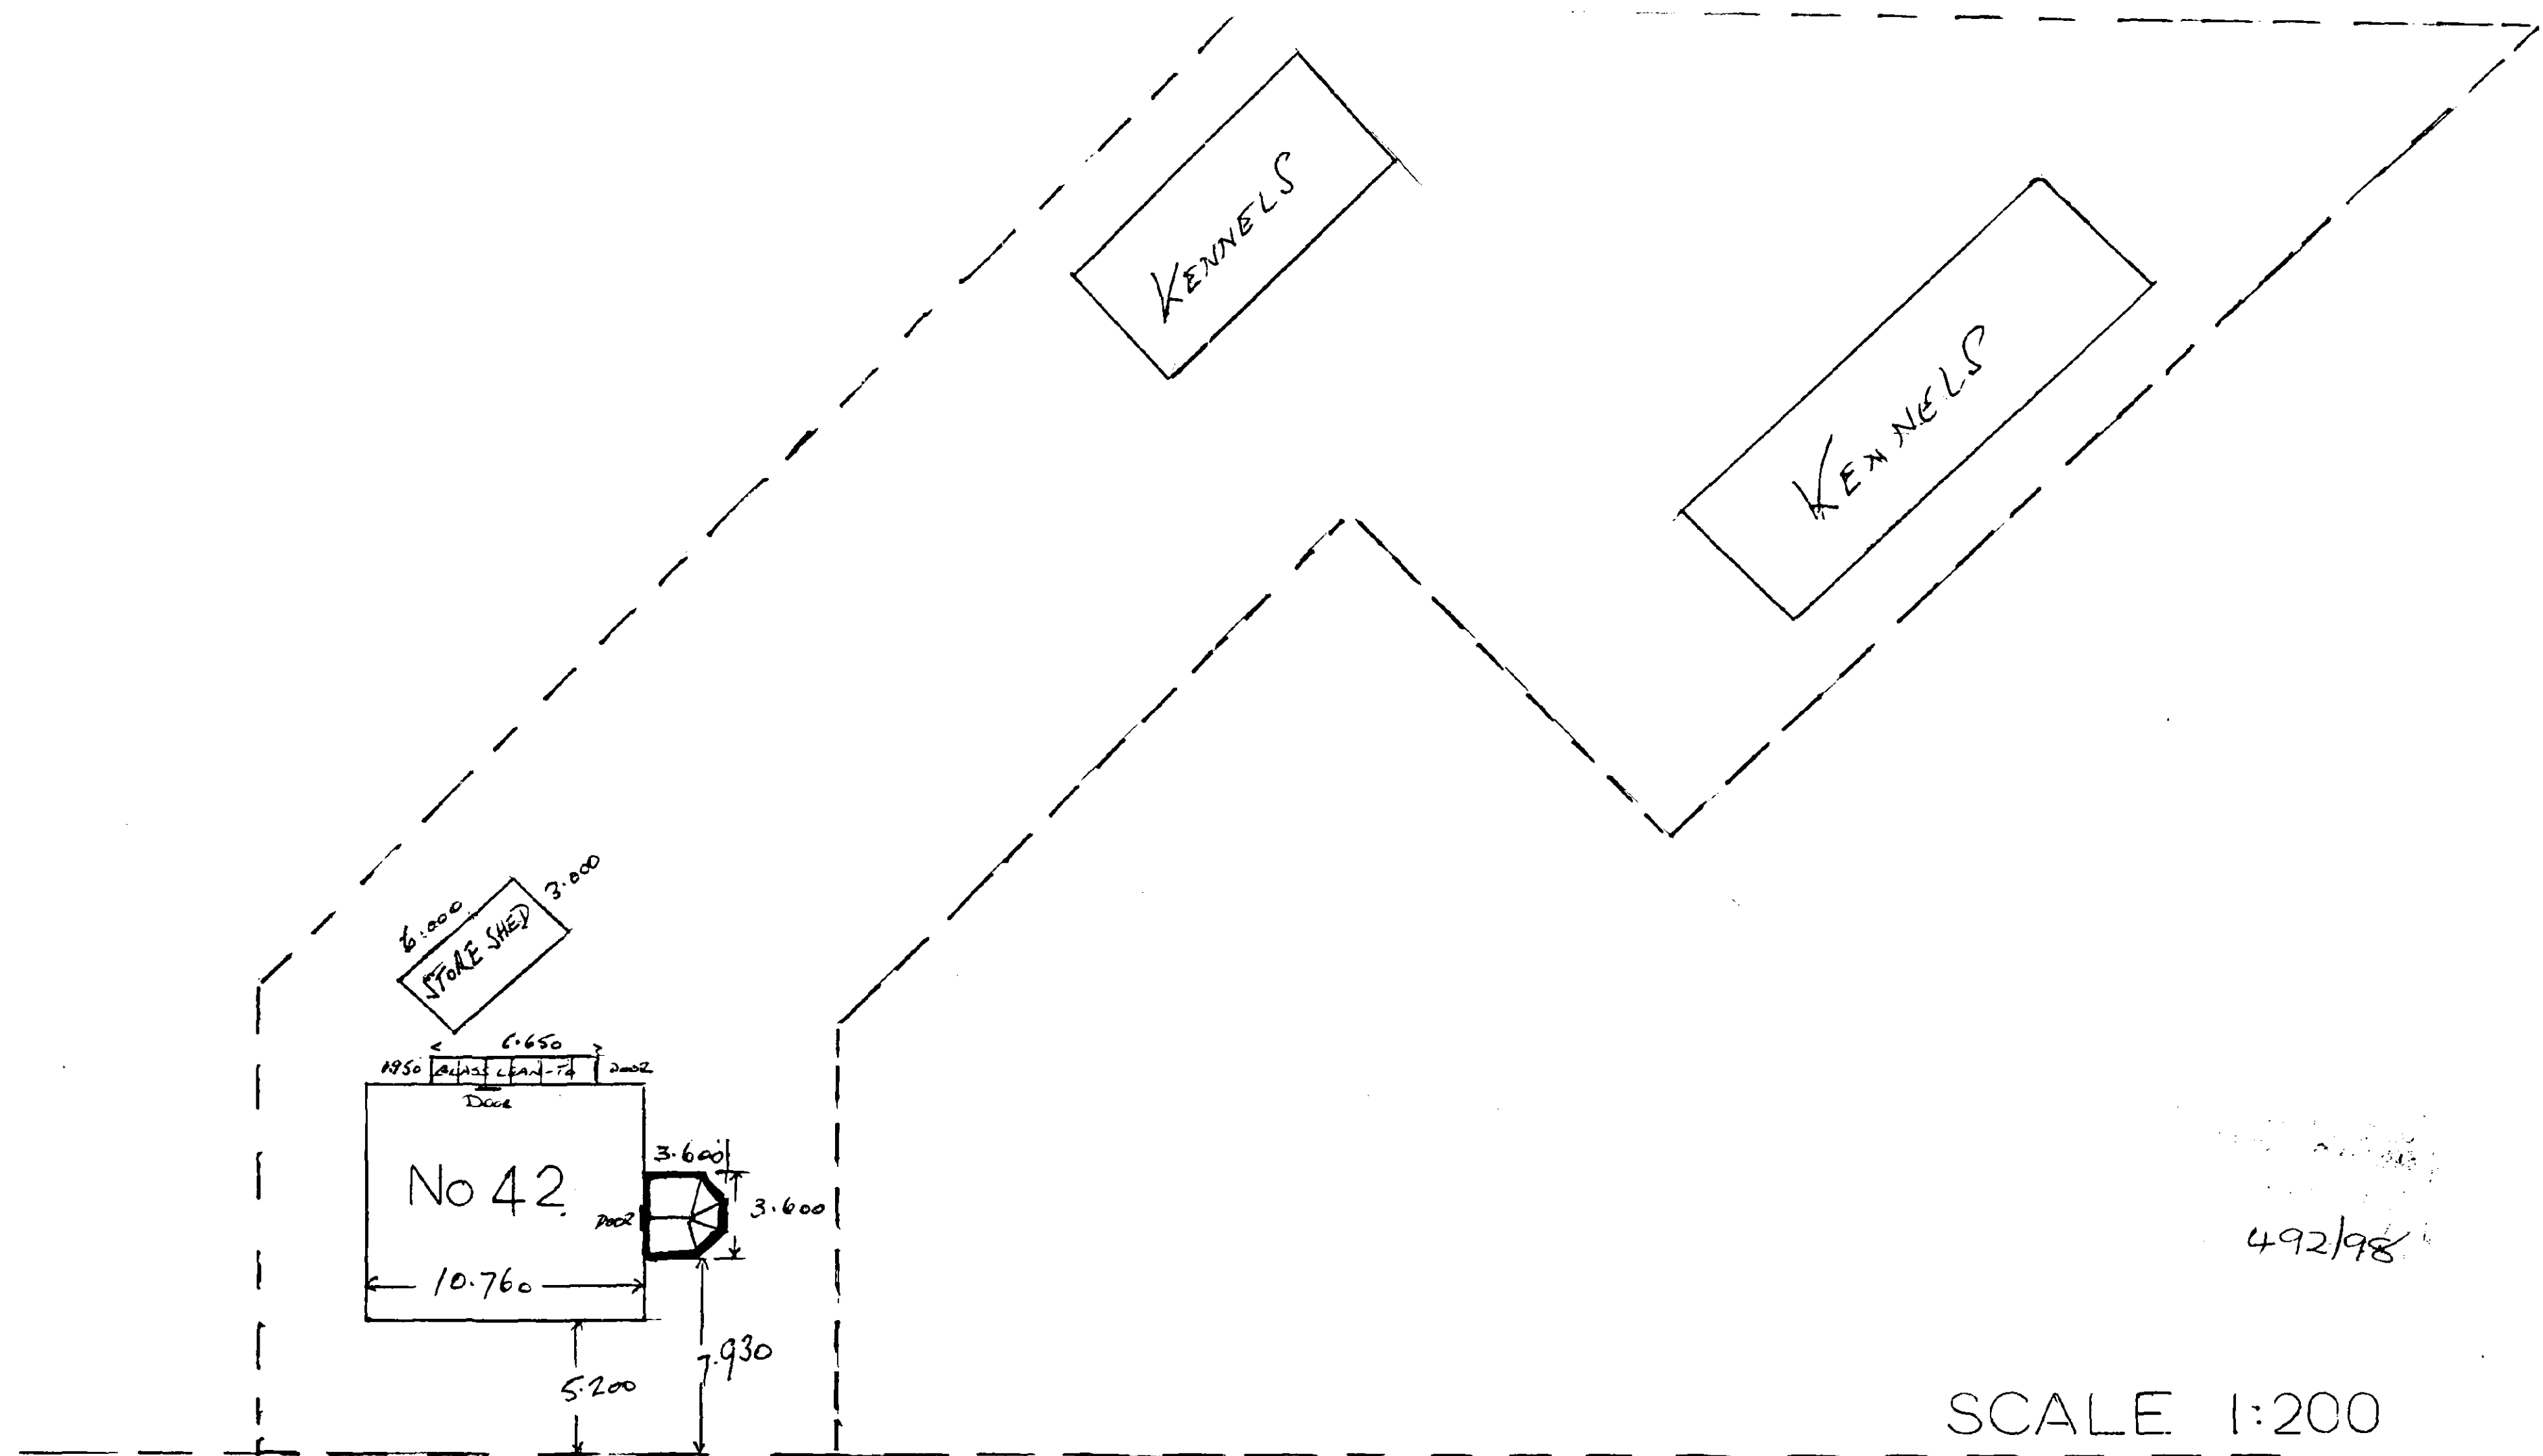

DANIELS GATE

LONG SUTTON

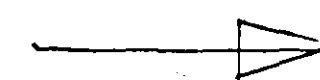

PROPOSED ADDITION OF WHITE UPVC CONSERVATORY TO
No 42 DANIELS GATE, LONG SUTTON, FOR Mr. & Mrs. J.W. WATKIN.

DETERMINED
PLAN

Billson