



FRONT


DUMMY WINDOWS WITH BRICKWORK
RECESSED 100mm & CILLS & BRICK ARCHES
TO MATCH



REAR


GAS & ELECTRIC STANDARD
METER BOXES

GAS BOILER FLUES
BLACK S&VP

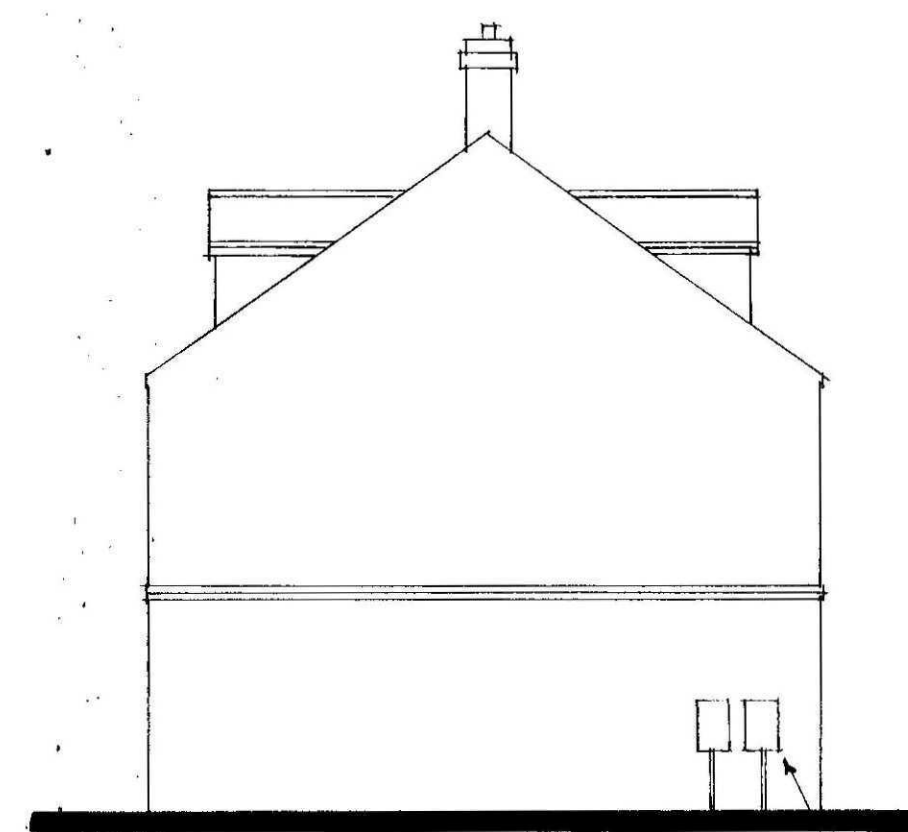

SIDE

GAS & ELECTRIC STANDARD
METER BOXES.

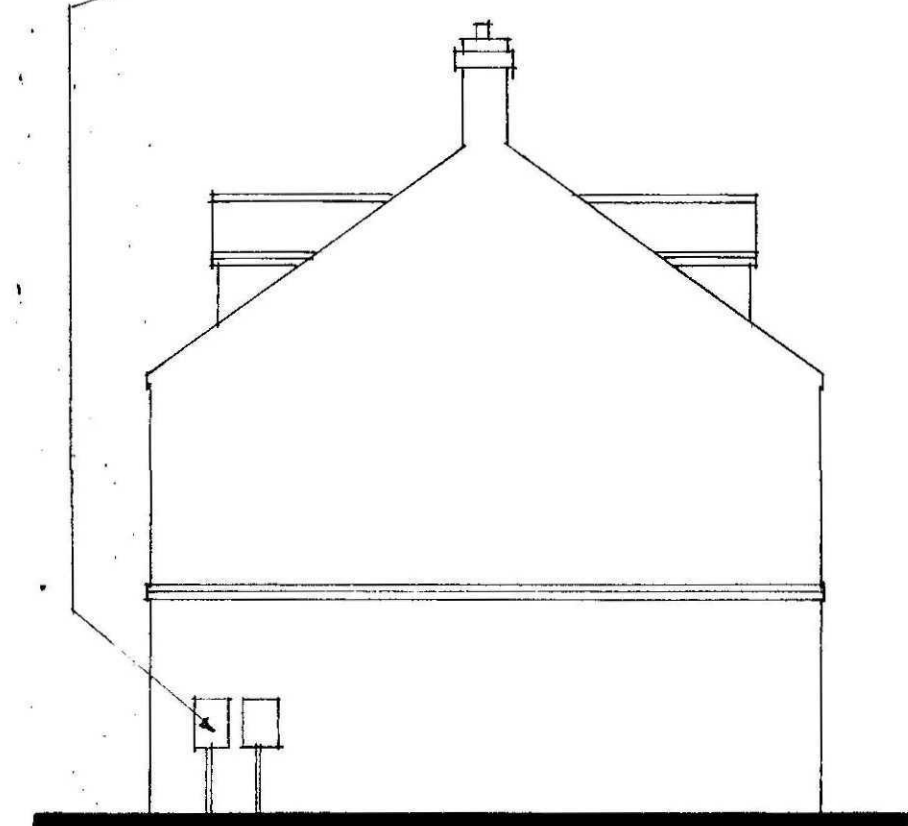

SIDE

B - PLANNING CONDITIONS - 26.5.11
A - ALTS - 24.1.11

Status
DESIGN
CONSULTANTS IN ARCHITECTURE & PLANNING

PROPOSED RESIDENTIAL
DEVELOPMENT AT 94
LONDON ROAD, LONG SUTTON
FOR

MR. K. PATRICK.

ELEVATIONS FOR PLOTS

5.6 & 7

1:100

SD10-036/3

SEPT-10

B.GILHAM.

2 Edinburgh Walk, Holbeach,
Spalding, Lincs. PE12 7AP
Tel: 01406 424363 Fax: 01406 490702

