
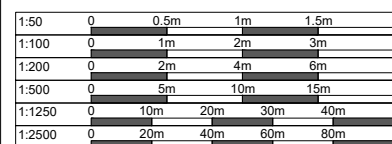
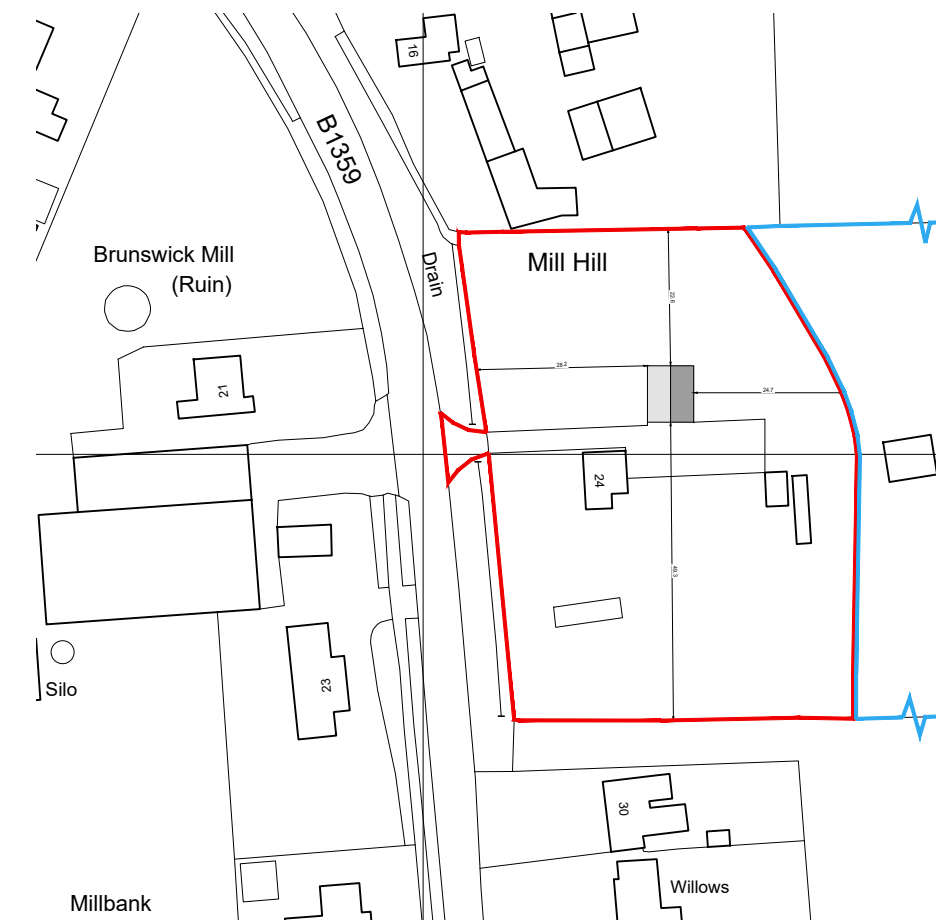
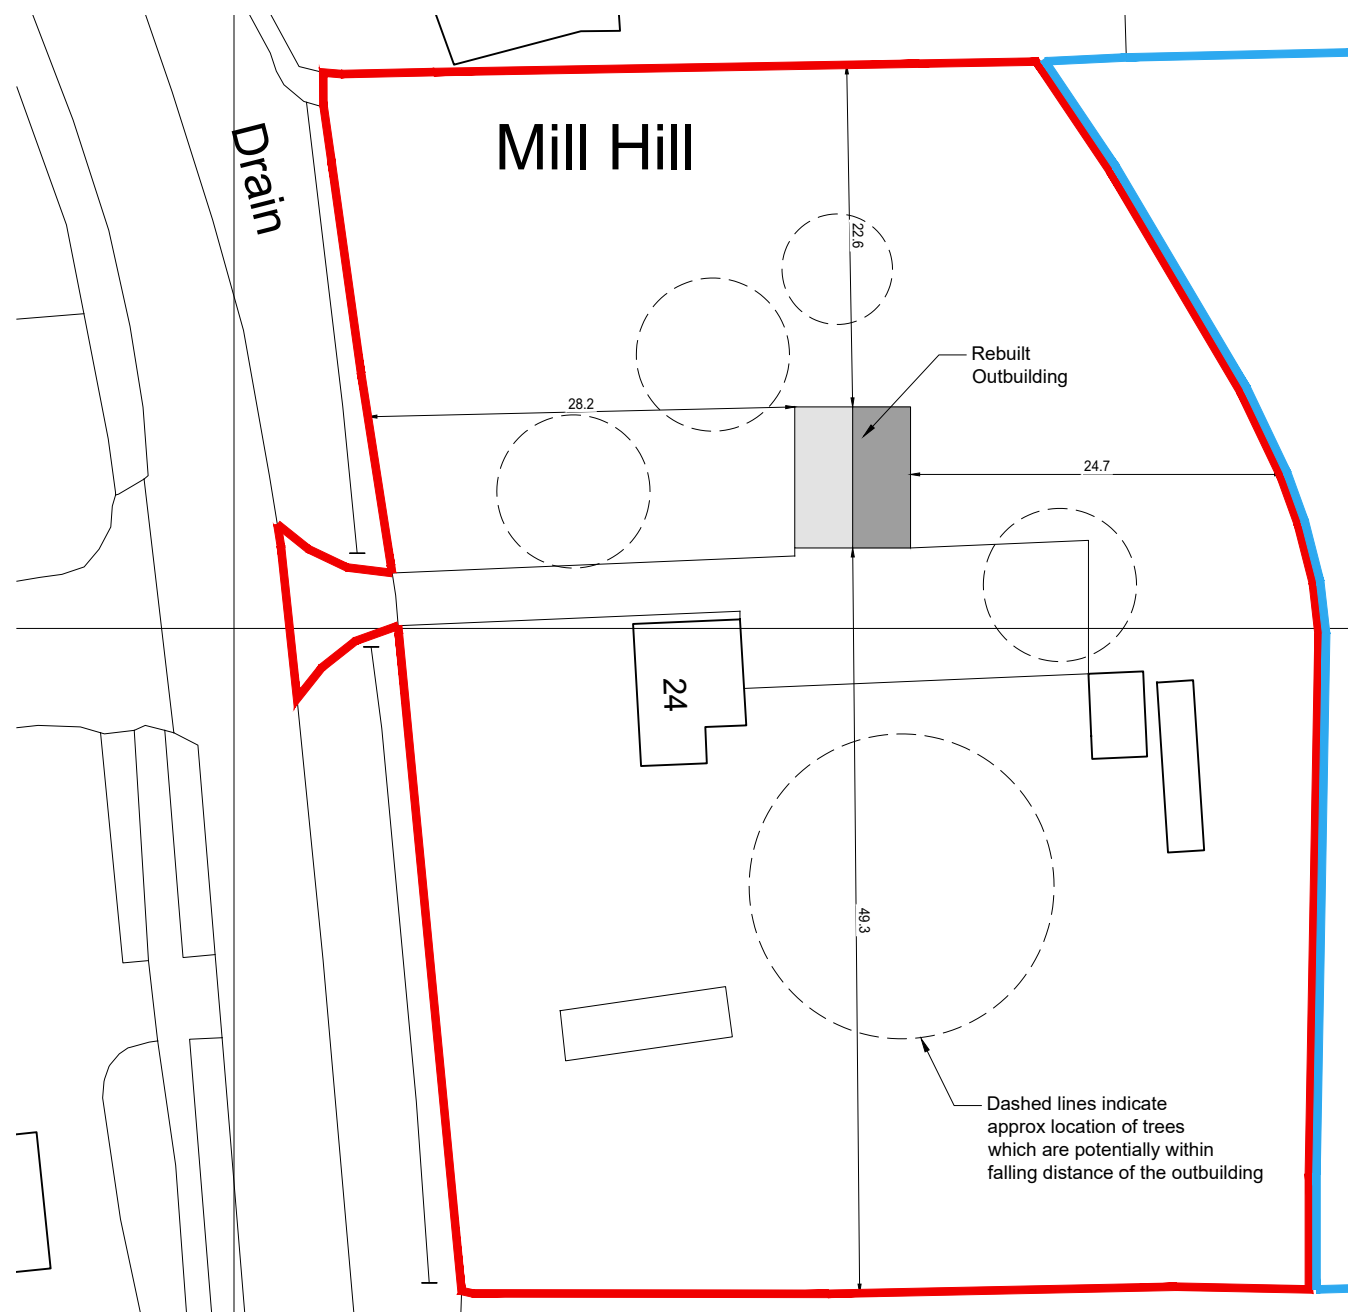
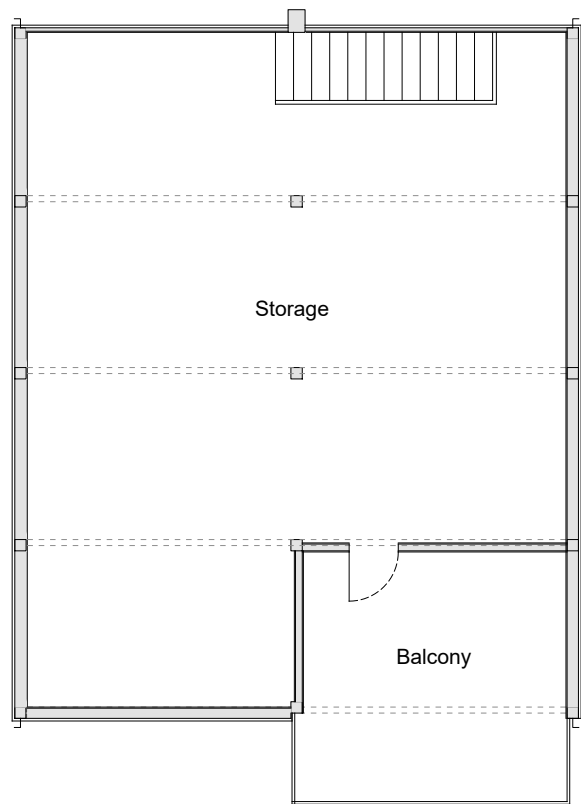
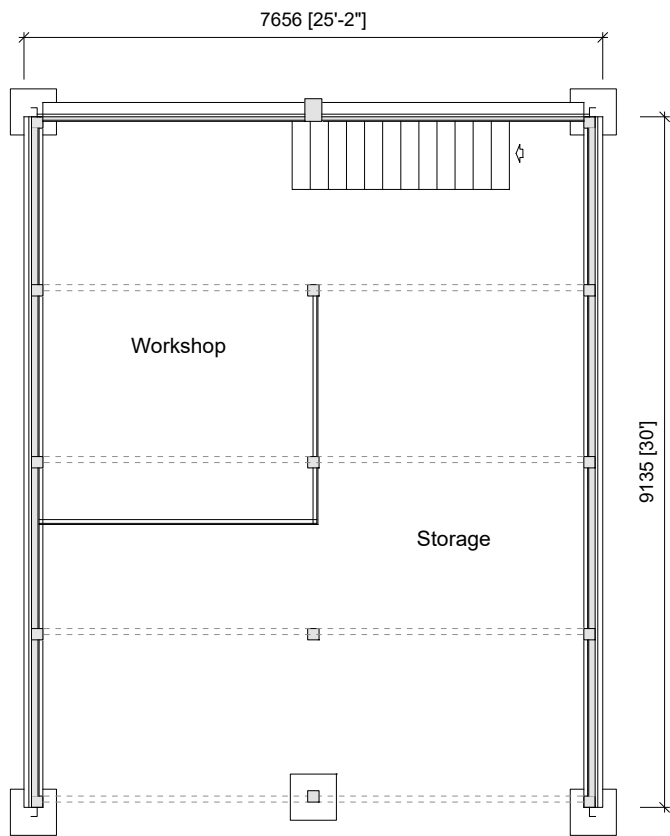


CDM NOTE:
The design has been undertaken as far as possible to avoid risks to health and safety or to reduce and control the effects of any unavoidable risks.
Any relevant information identifying risks which are not able to be eliminated will be included within the project Health and Safety file.

THIS DRAWING IS FOR THE
PURPOSE OF OBTAINING
PLANNING PERMISSION ONLY

The details and information shown hereon relating to existing details, are as obtained by normal survey observation method suitable for planning purposes only. Although all reasonable effort has been made, no guarantee can be made or given for the completeness or accuracy of this information. Dimensions were taken from surface finishes/structures as found on the day of survey & responsibility cannot therefore be taken for any discrepancies due to changes in surface finishes or structure since.

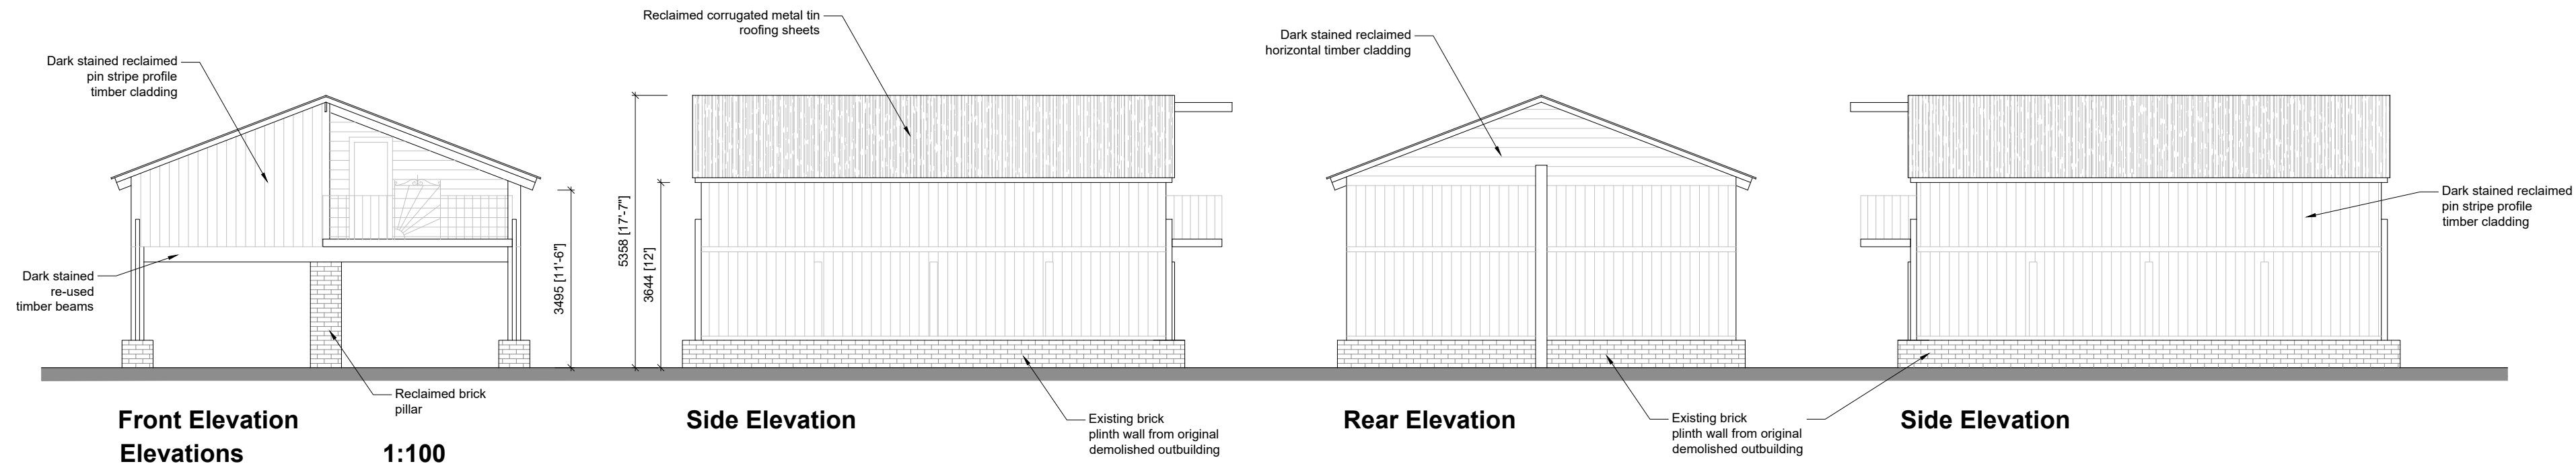

Serial number: 264359

© Crown copyright and database right 2023
Ordnance Survey licence 100048957
Reproduction in whole or in part is prohibited
without the prior permission of Ordnance Survey

Revisions:



Architectural Design Services

24 Risegate Road, Gosborton

Spalding, Lincs. PE11 4EZ

M: 07837 735718

E: info@brammadesign.co.uk

Client:

Ms K Streets

Project

Holmhurst, 24 Wisbech Road
Long Sutton

Drawing

Rebuilt Outbuilding Design Details

Scales: _____ | Paper Size: _____ | Date: _____ | Drawn: _____

1:100, 1:500, 1:1250	A2	20/05/23	JRB
----------------------	----	----------	-----

Drawing Number: _____ Rev: _____

188-01-DD01

Do not scale or measure from this drawing. All dimensions to be checked on site or in the workshop before construction. All dimensions should be quoted to the above 100mm.

This drawing should be read in conjunction with any associated specifications, standard details, Architects &/or Engineers drawings/details along with any other relevant information.

The copyright to this drawing is owned by JB Architectural Design Services