



Drainage Area Key:

Please refer to WD/157/16 for further Drainage Areas

- 1950m² or 0.195ha - Soakaway (Plots 1-17, 23-29 & 40-49)
- 990m² or 0.099ha (Permeable Paving)
- 477m² or 0.047ha Permeable Paving (Voided Stone)
- 487m² or 0.049ha Permeable Paving (Voided Stone)
- 194m² or 0.019ha Permeable Paving (Voided Stone)
- 575m² or 0.057ha Permeable Paving (Voided Stone)
- 485m² or 0.048ha Draining into pipe run 1,000 (S1-S2)
- 230m² or 0.023ha Draining into pipe run 1,001 (S2-S2a)
- 175m² or 0.017ha Draining into pipe run 1,002 (S2a-S2b)
- 260m² or 0.026ha Draining into pipe run 1,003 (S2b-S3)
- 235m² or 0.023ha Draining into pipe run 1,004 (S3-S6)
- 470m² or 0.047ha Draining into pipe run 2,000 (S4-S5)
- 122m² or 0.012ha Draining into pipe run 1,005 (S6-S7)

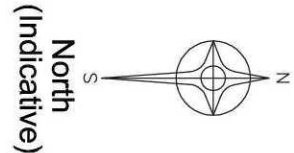

PLEASE REFER TO WD/157/16 FOR FURTHER DRAINAGE AREA INFORMATION

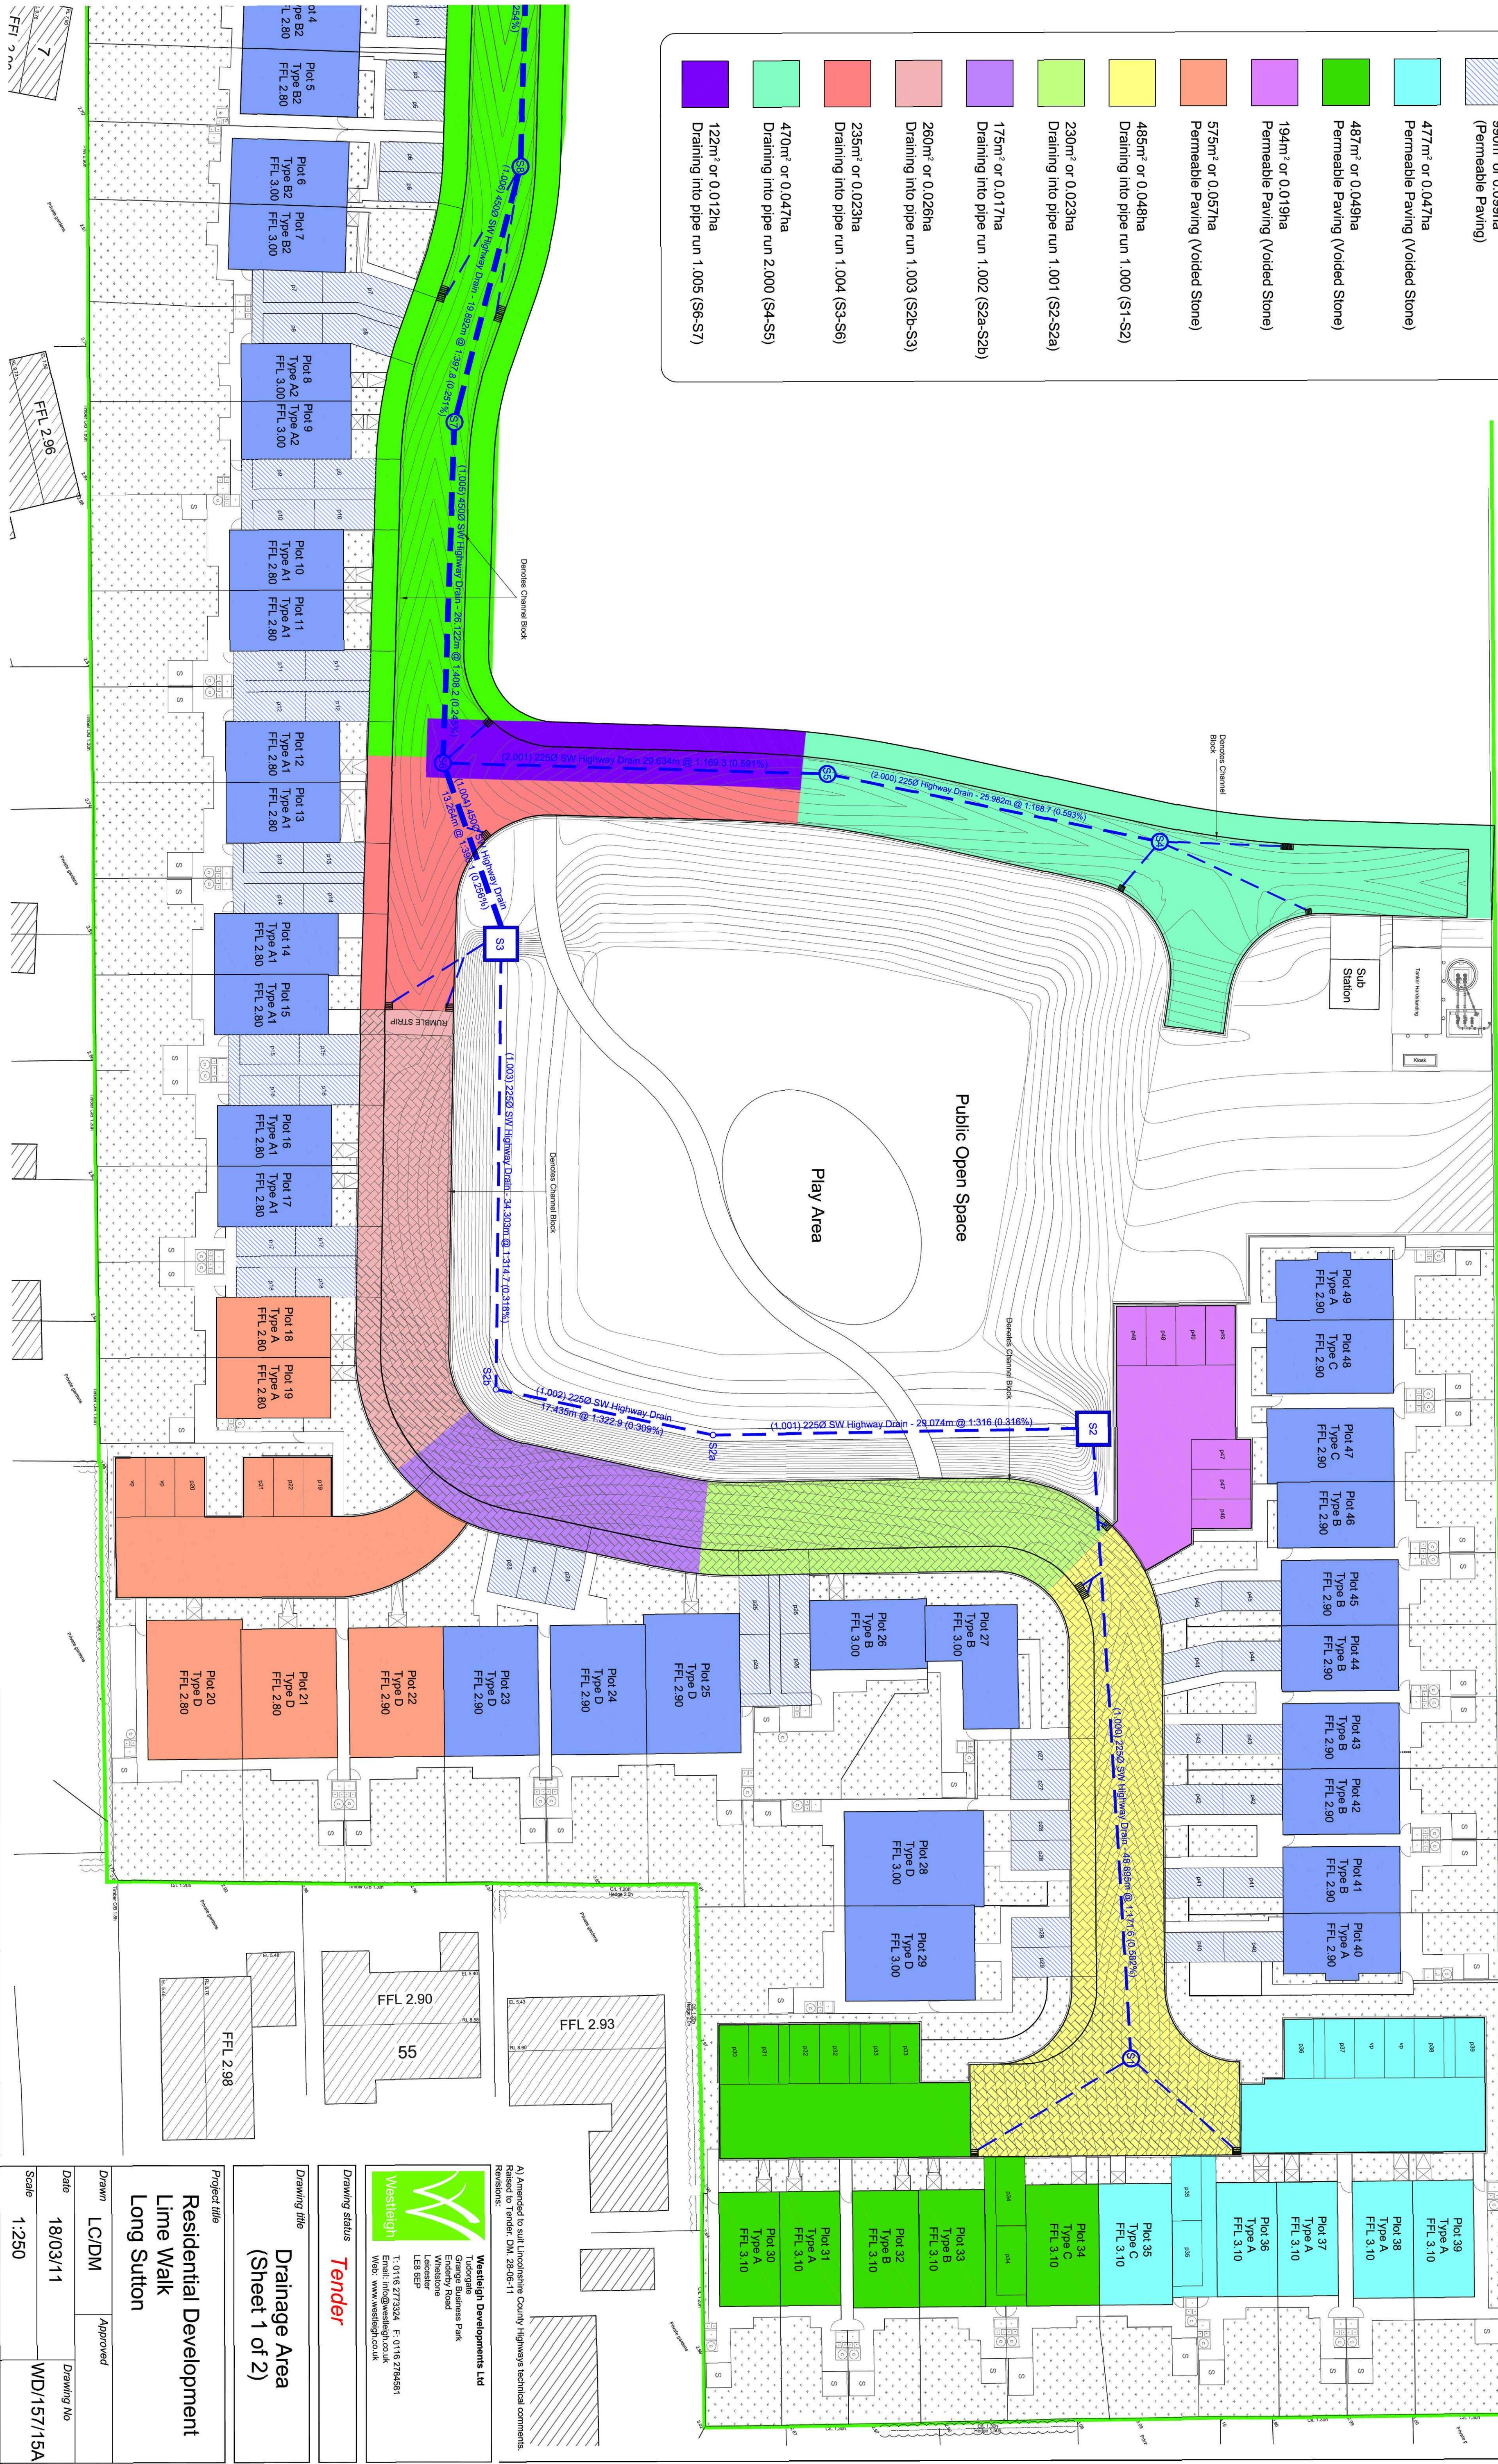

A) Amended to suit Lincolnshire County Highways technical comments.
Raised to Tender. DML 28-06-11
Reasons:



Drawing status: **Tender**

Drawing title: **Drainage Area (Sheet 1 of 2)**

Project title: **Residential Development Lime Walk Long Sutton**

Drawn	LC/DM	Approved	Drawing No
Date	18/03/11		WD/157/15A
Scale	1:250		