


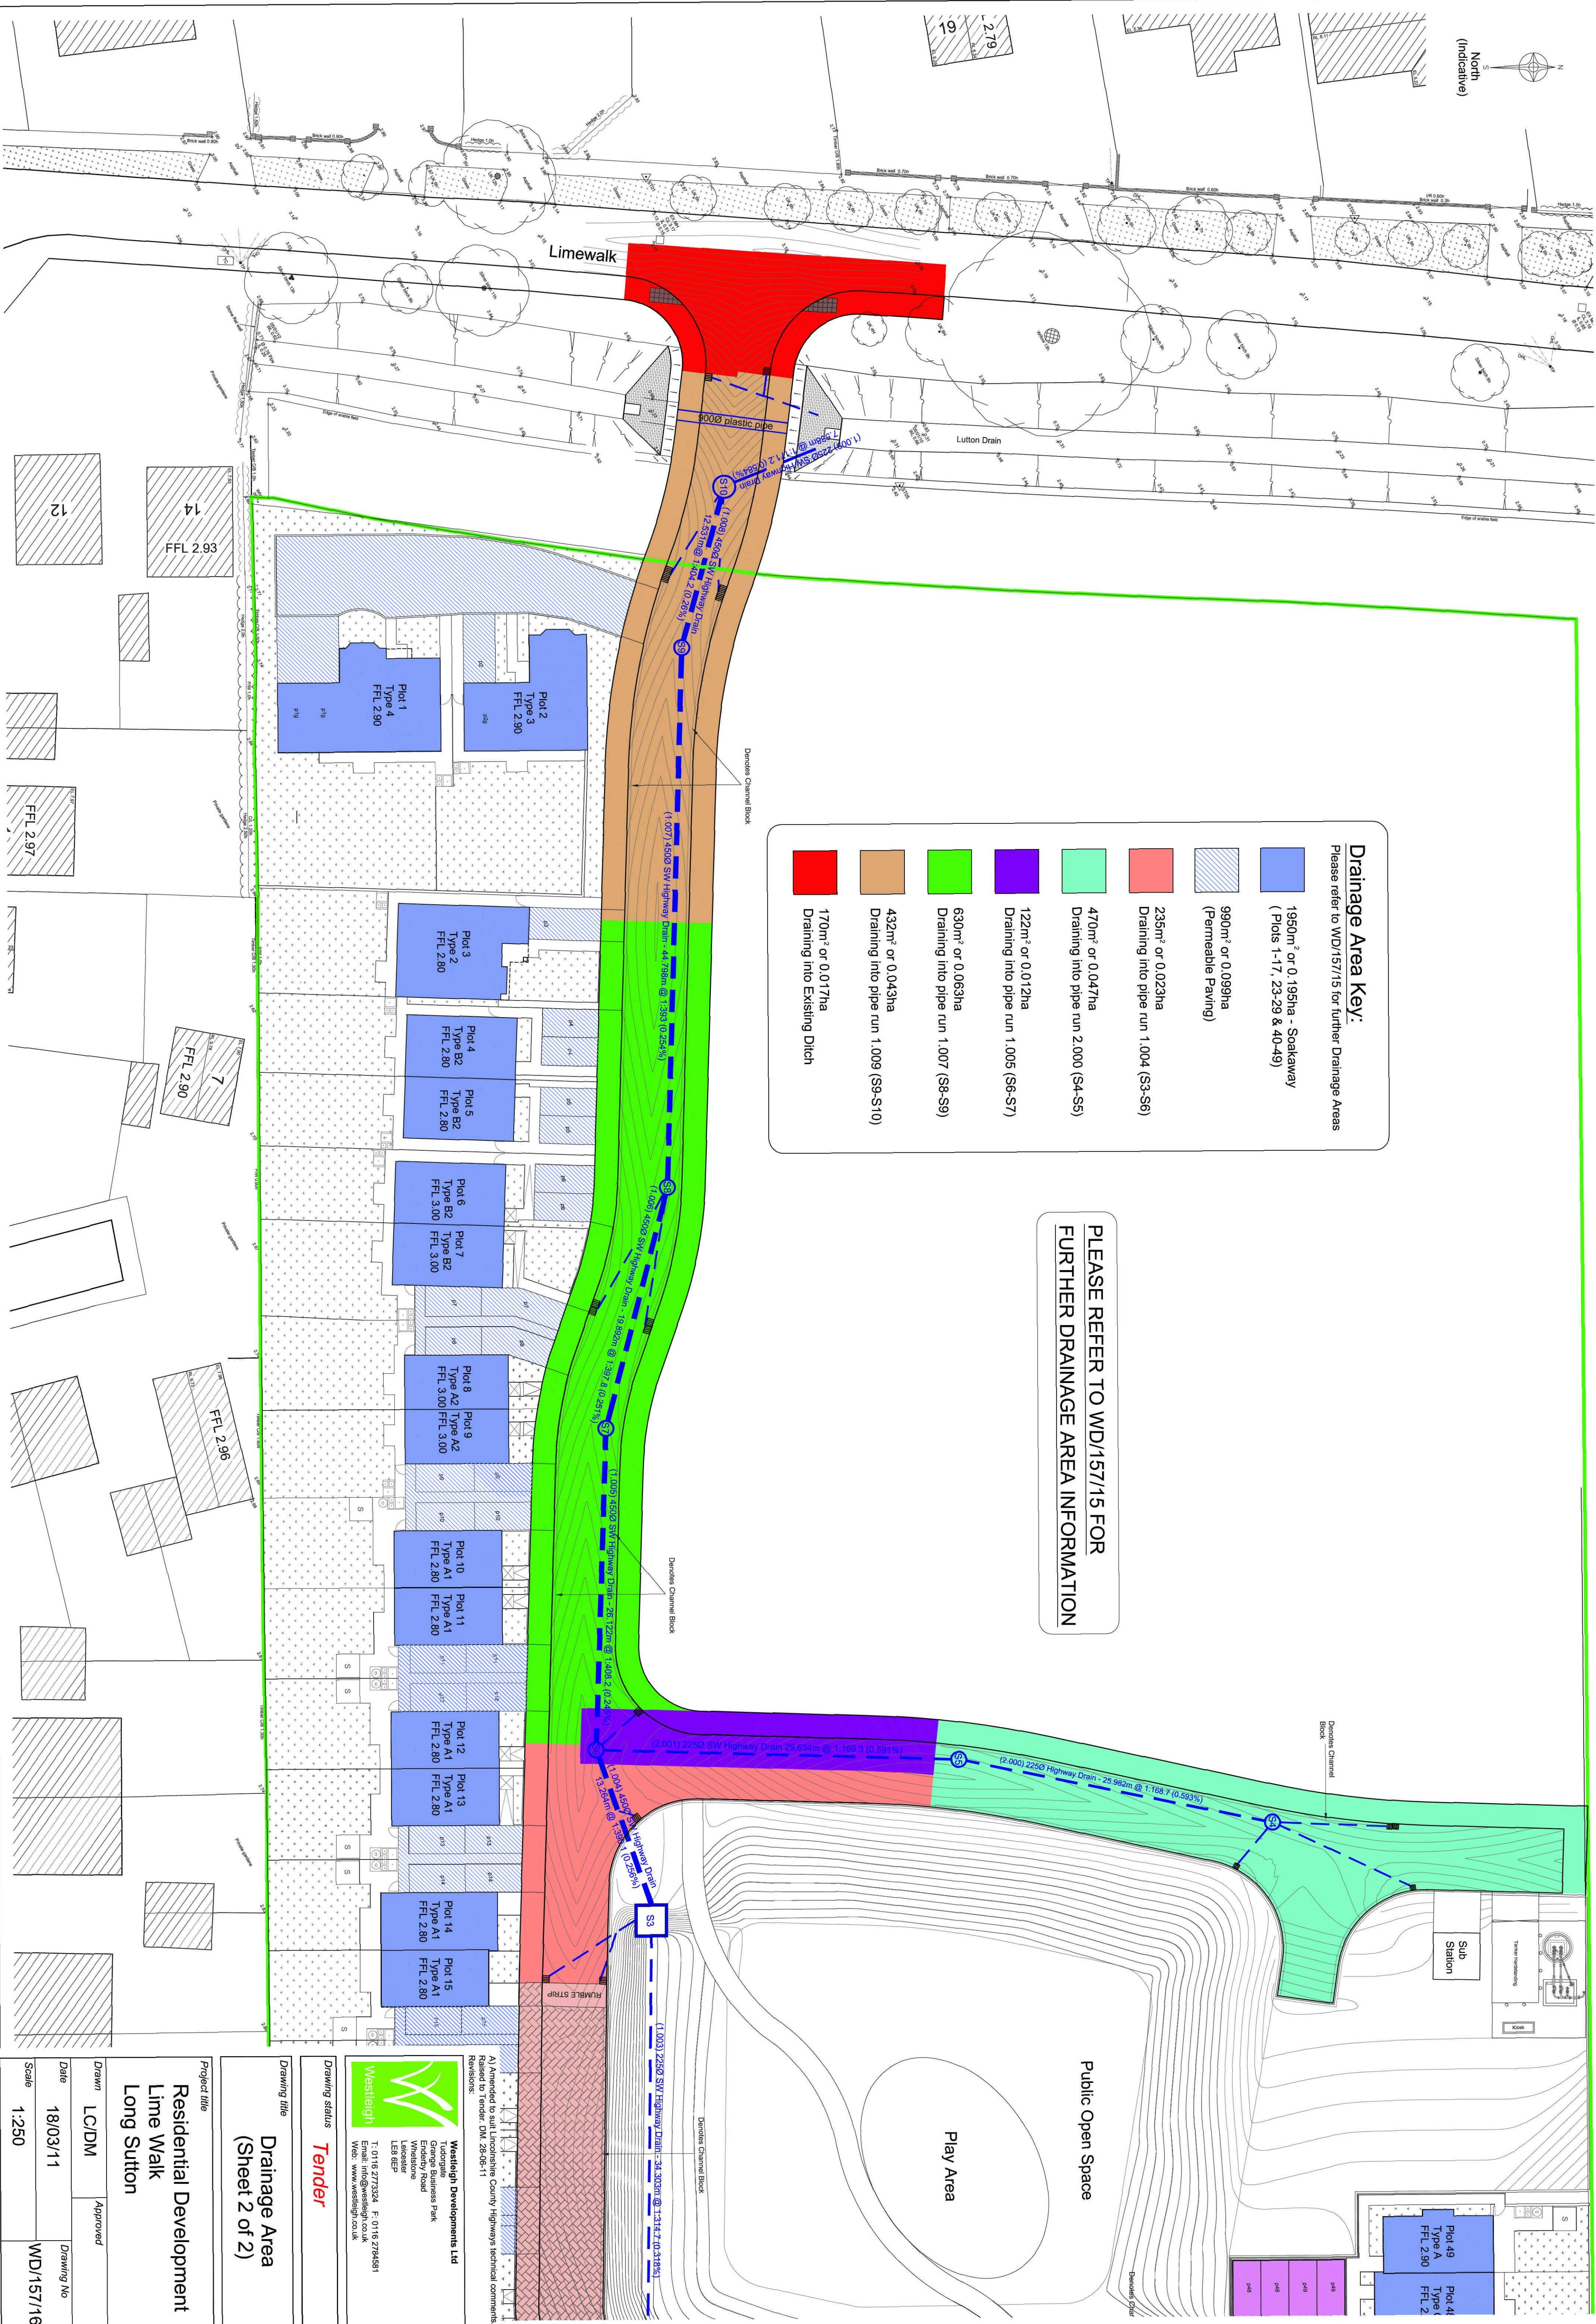

Drainage Area Key:
Please refer to WD/157/15 for further Drainage Areas

- 1950m² or 0.195ha - Soakaway
(Plots 1-17, 23-29 & 40-49)
- 990m² or 0.099ha
(Permeable Paving)
- 235m² or 0.023ha
Draining into pipe run 1.004 (S3-S6)
- 470m² or 0.047ha
Draining into pipe run 2.000 (S4-S5)
- 122m² or 0.012ha
Draining into pipe run 1.005 (S6-S7)
- 630m² or 0.063ha
Draining into pipe run 1.007 (S8-S9)
- 432m² or 0.043ha
Draining into pipe run 1.009 (S9-S10)
- 170m² or 0.017ha
Draining into Existing Ditch

PLEASE REFER TO WD/157/15 FOR
FURTHER DRAINAGE AREA INFORMATION

Project title

Residential Development
Lime Walk
Long Sutton

Drawing title

Drainage Area
(Sheet 2 of 2)

Drawing status

Tender

Westleigh

Westleigh Developments Ltd
Tudor Gate
Enterprise Road
Lancaster
LE1 8EP
T: 0116 272324 F: 0116 2794851
Email: info@westleigh.co.uk
Web: www.westleigh.co.uk

Drawn

LC/DM

Approved

Date

18/03/11

Drawing No

WD/157/16A

Scale

1:250

Revisions:
A1 Approved to full Westleigh County Highway technical comments
Raised to tender DW 28-05-11