


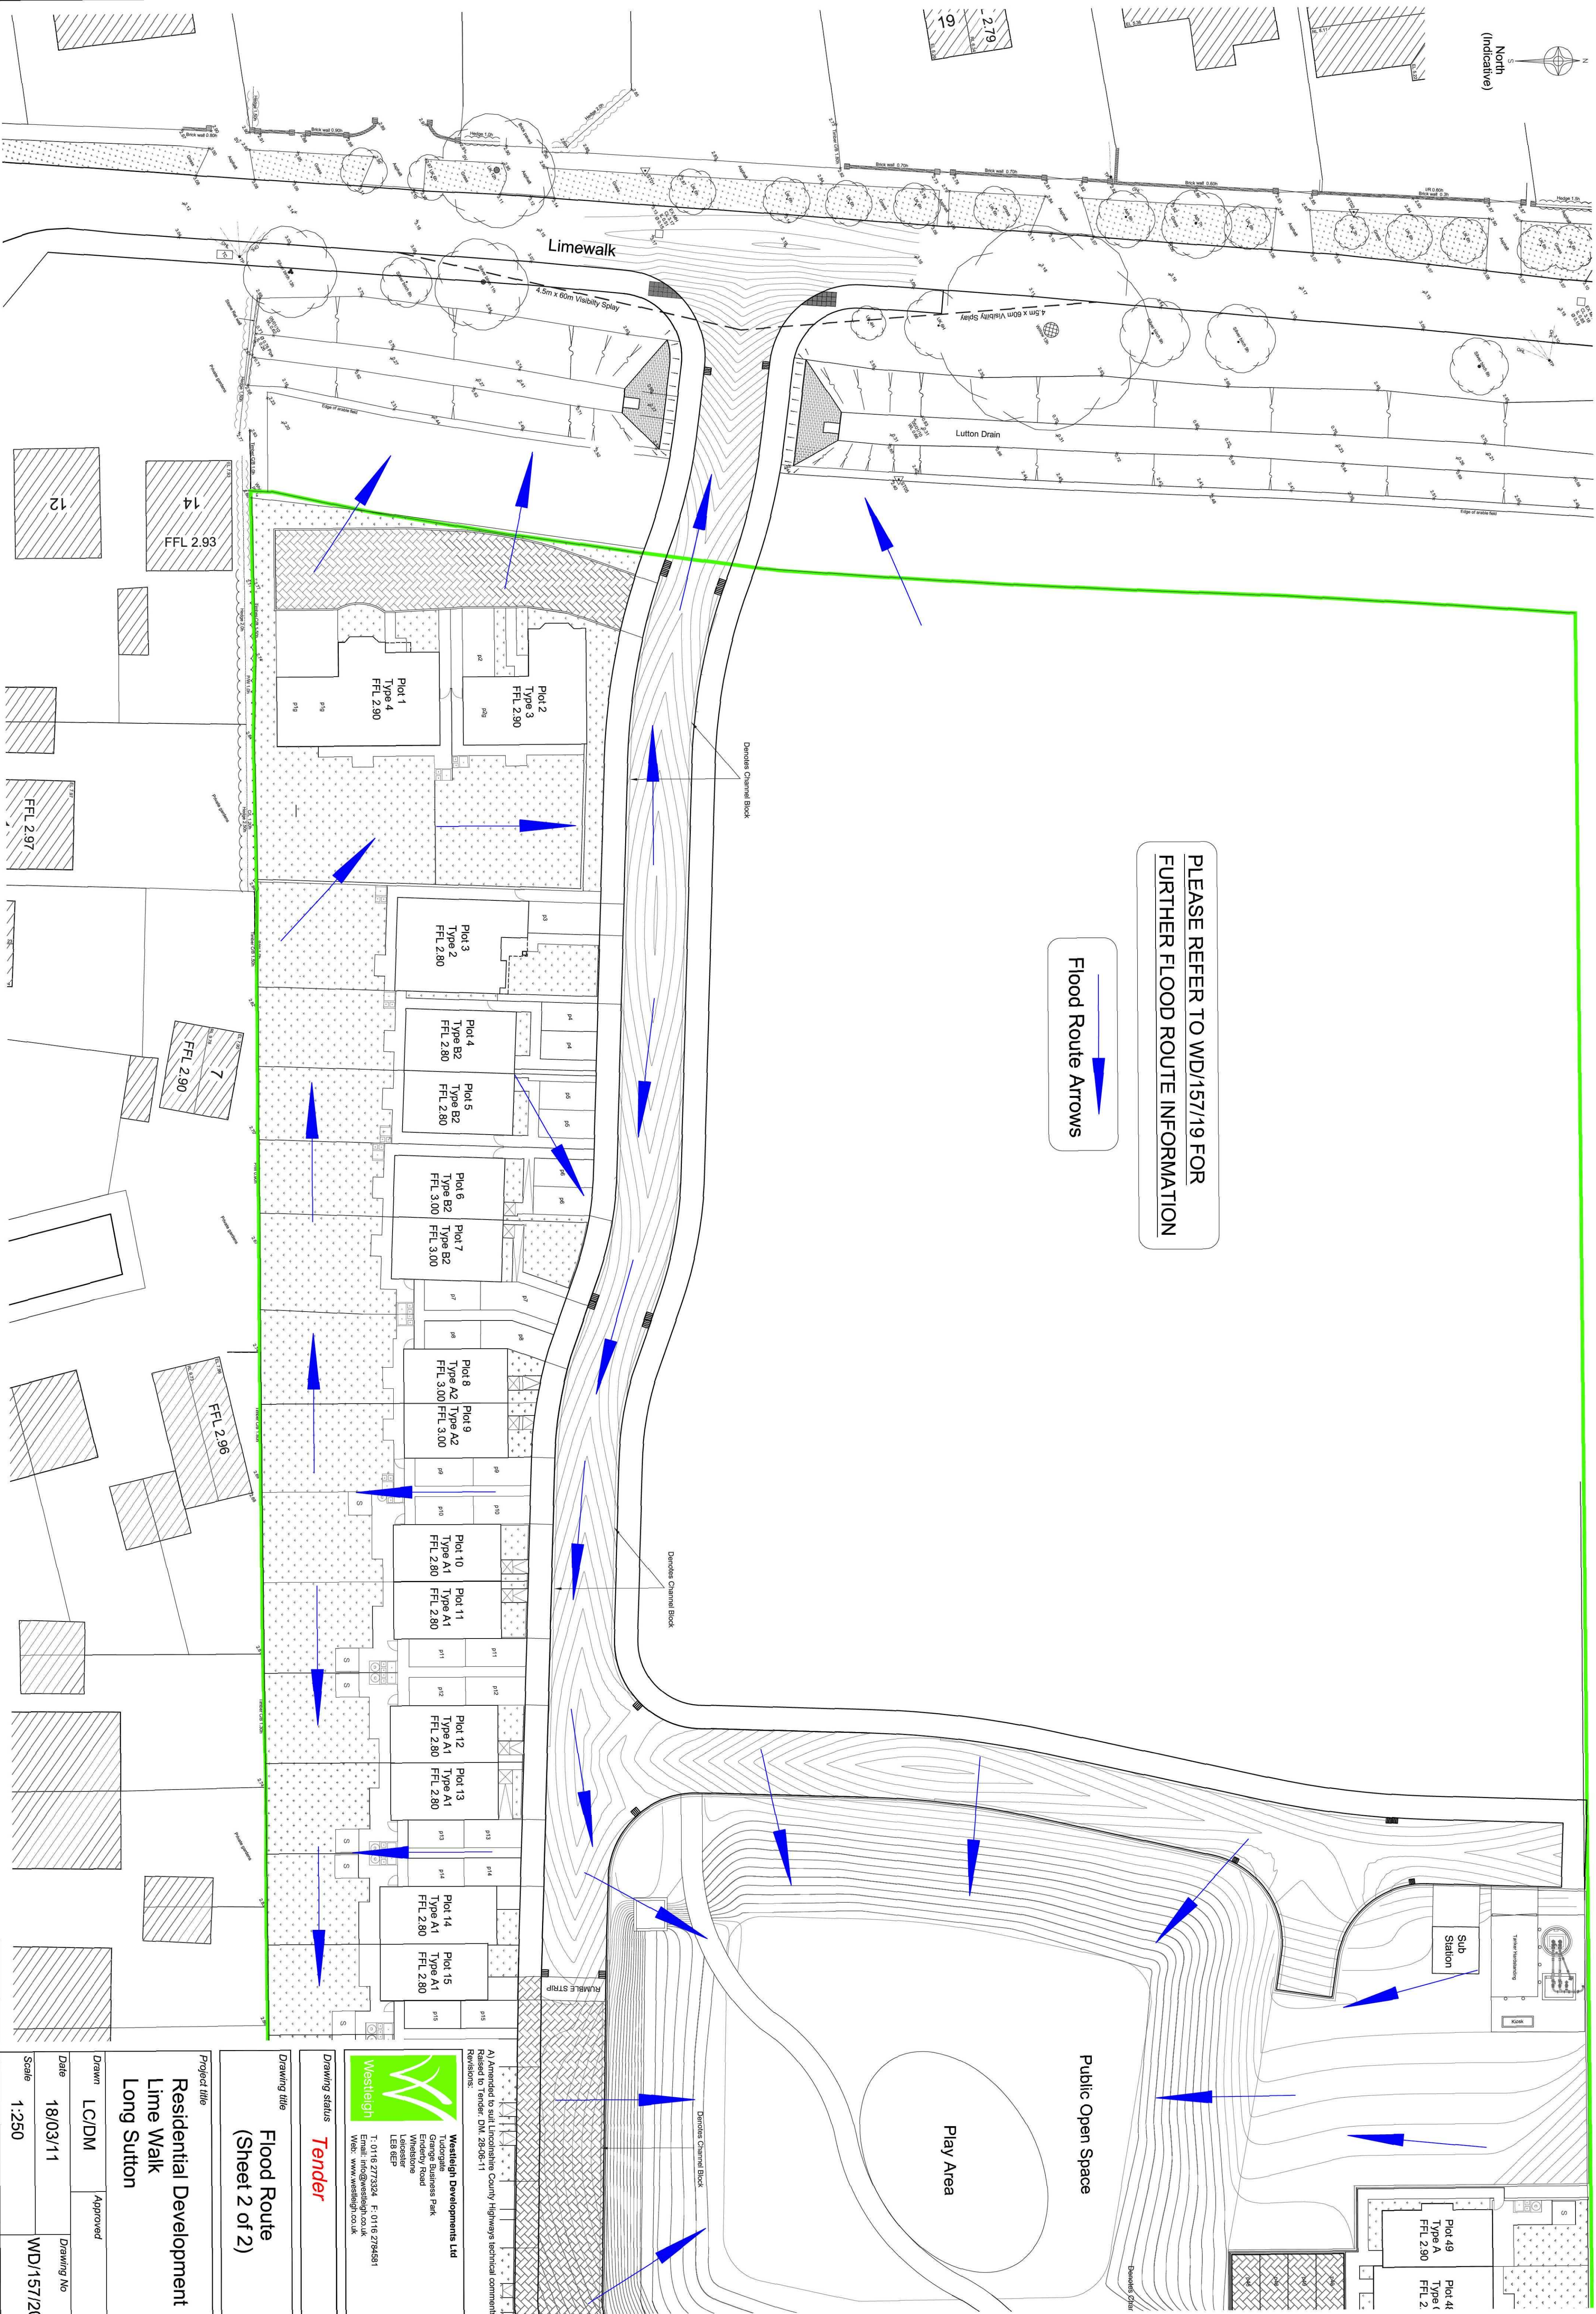

Project title		
Residential Development Lime Walk Long Sutton		
Drawn	LC/DM	Approved
Date	18/03/11	Drawing No
Scale	1:250	WD/157/20A

Drawing title
Flood Route (Sheet 2 of 2)

Drawing status
Tender



Westleigh
Email: info@westleigh.co.uk
Web: www.westleigh.co.uk

Westleigh Developments Ltd



Revisions: