




Note: This drawing to be read in conjunction with Westleigh Developments Drawing(s): WD/157/23 & WD/157/24 - Swale Details

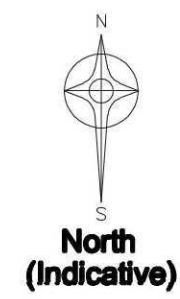


Scale 1:200

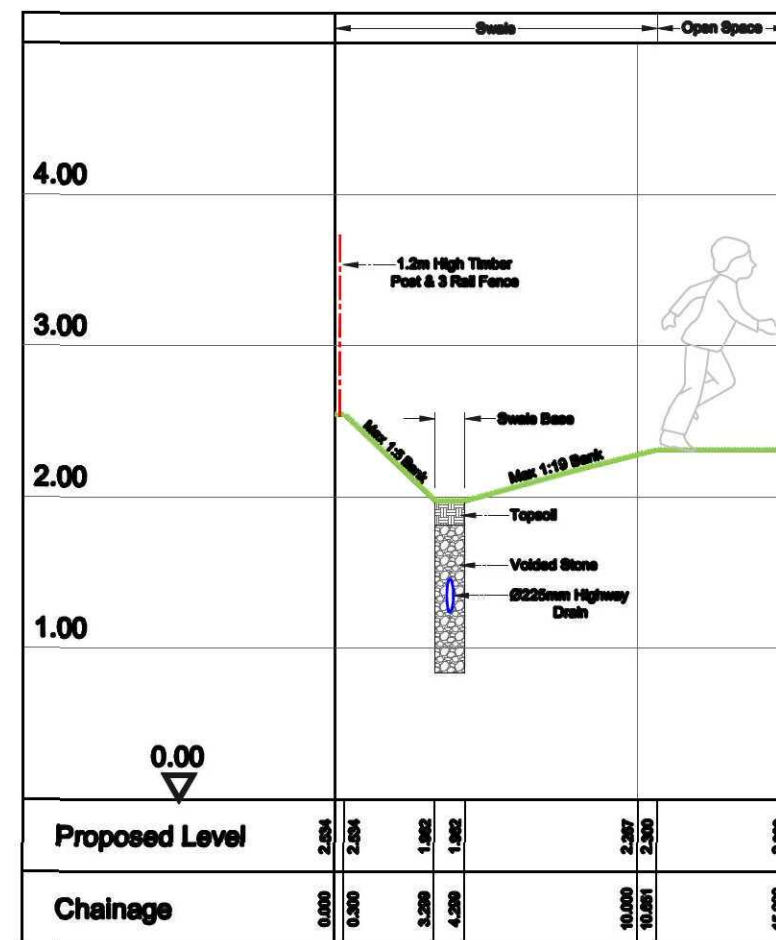


Section A-A: Scale - Horiz 1:50 Vert 1:250

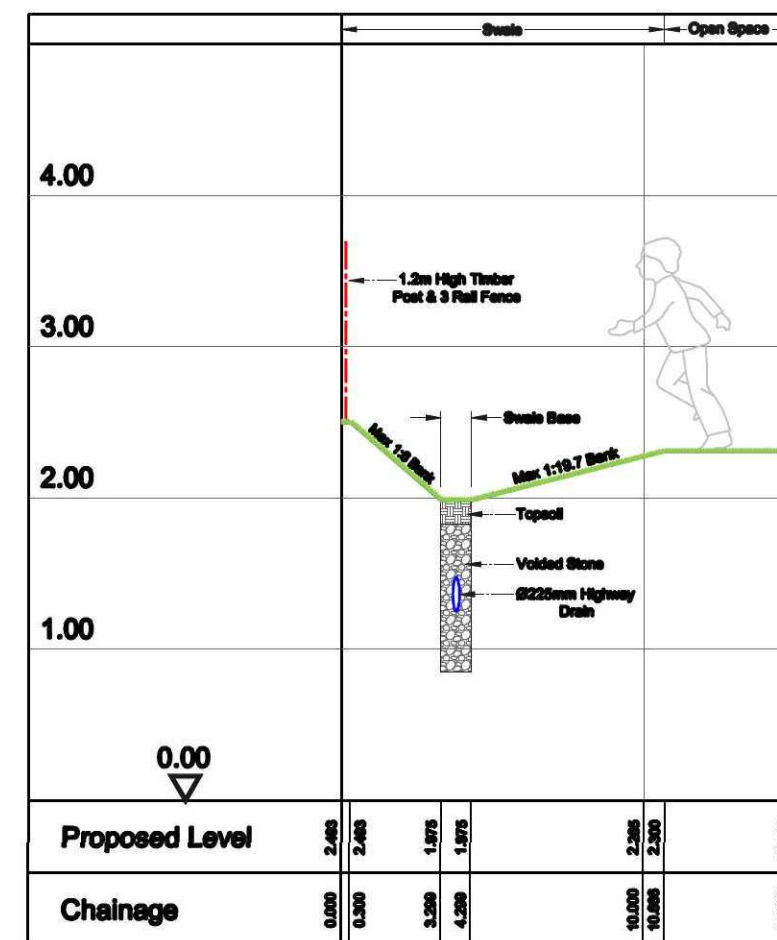


Section B-B: Scale - Horiz 1:50 Vert 1:250

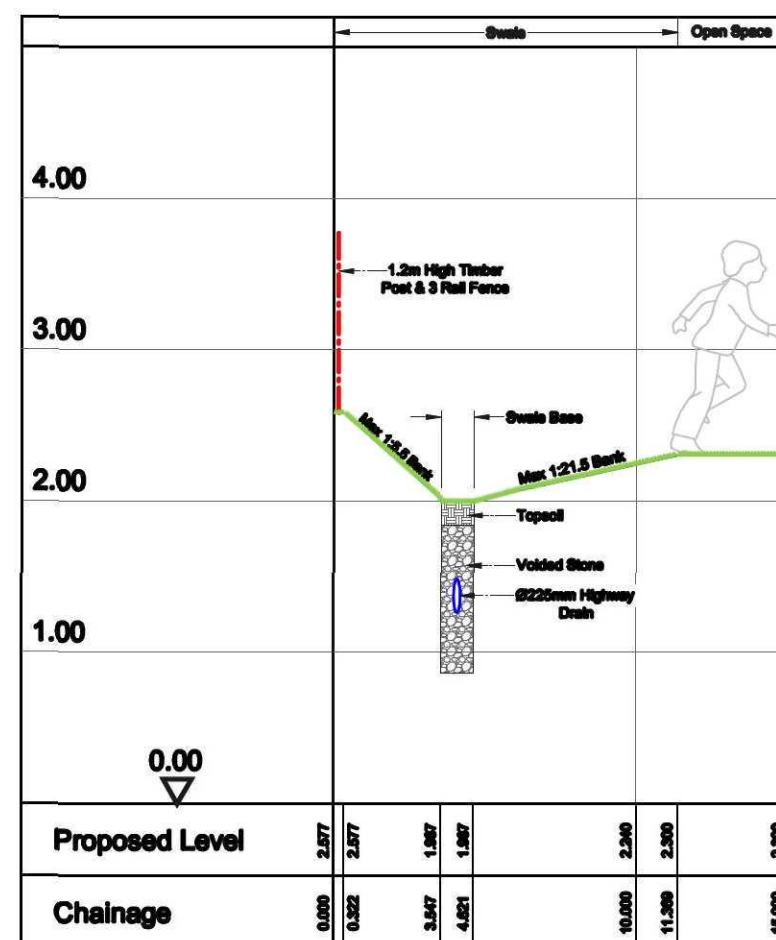


Section C-C: Scale - Horiz 1:50 Vert 1:250

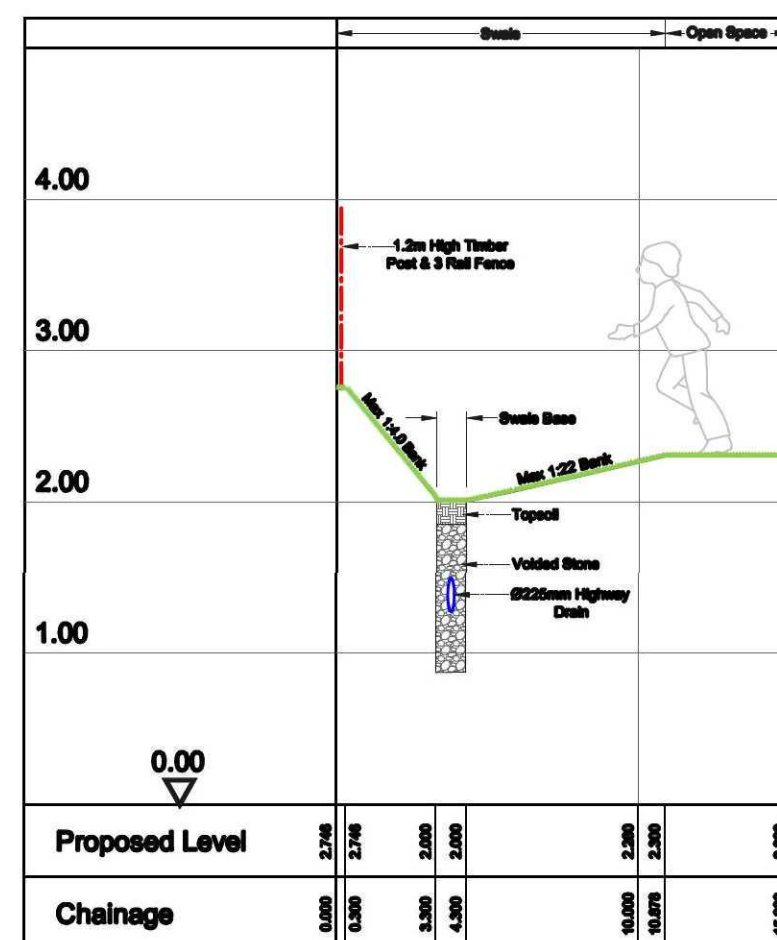


Section D-D: Scale - Horiz 1:50 Vert 1:250

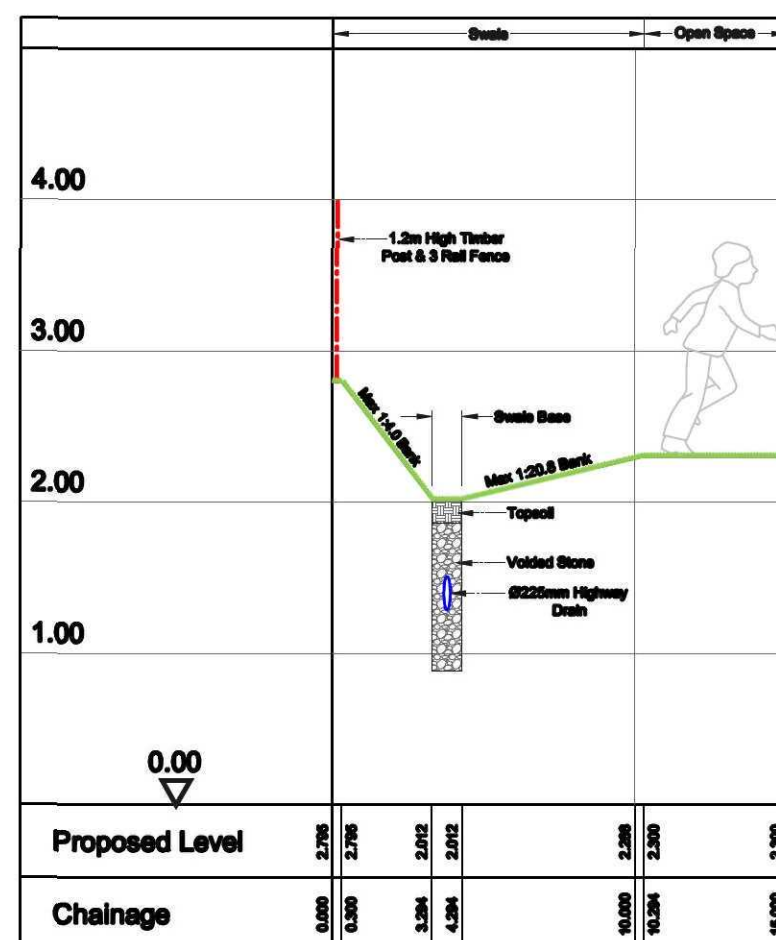


Section E-E: Scale - Horiz 1:50 Vert 1:250

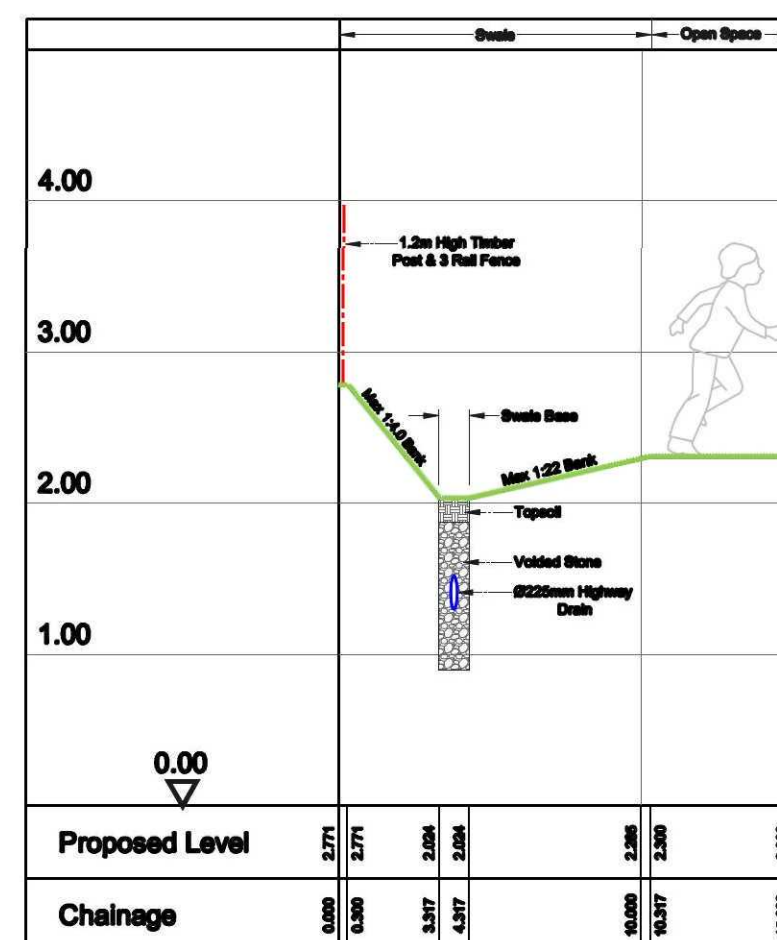

Section F-F: Scale - Horiz 1:50 Vert 1:250

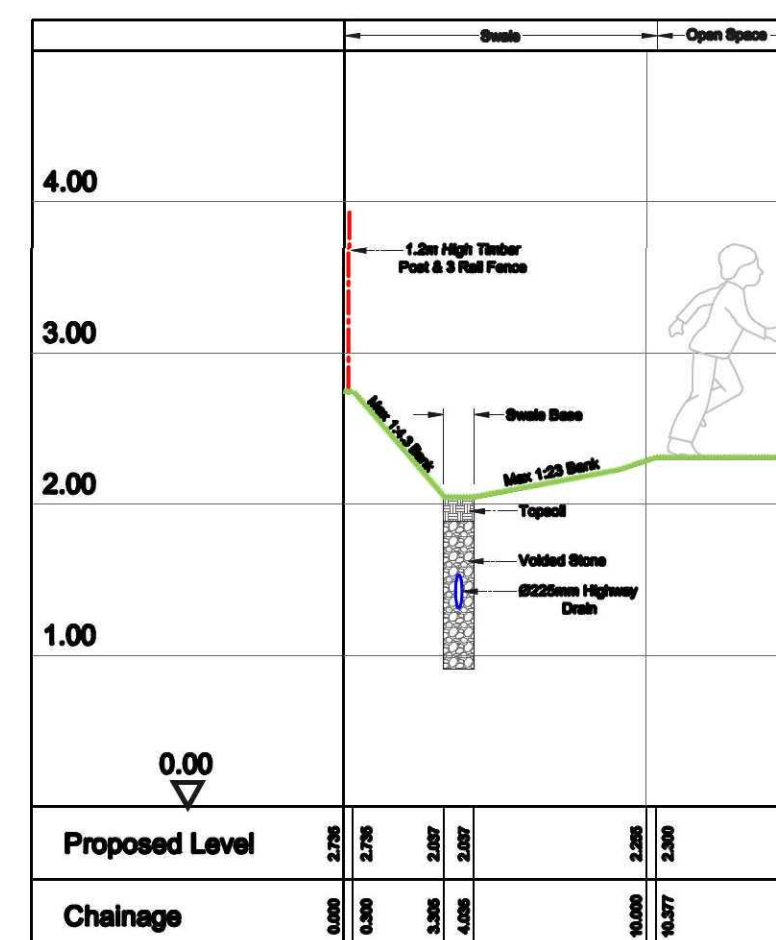

Section G-G: Scale - Horiz 1:50 Vert 1:250

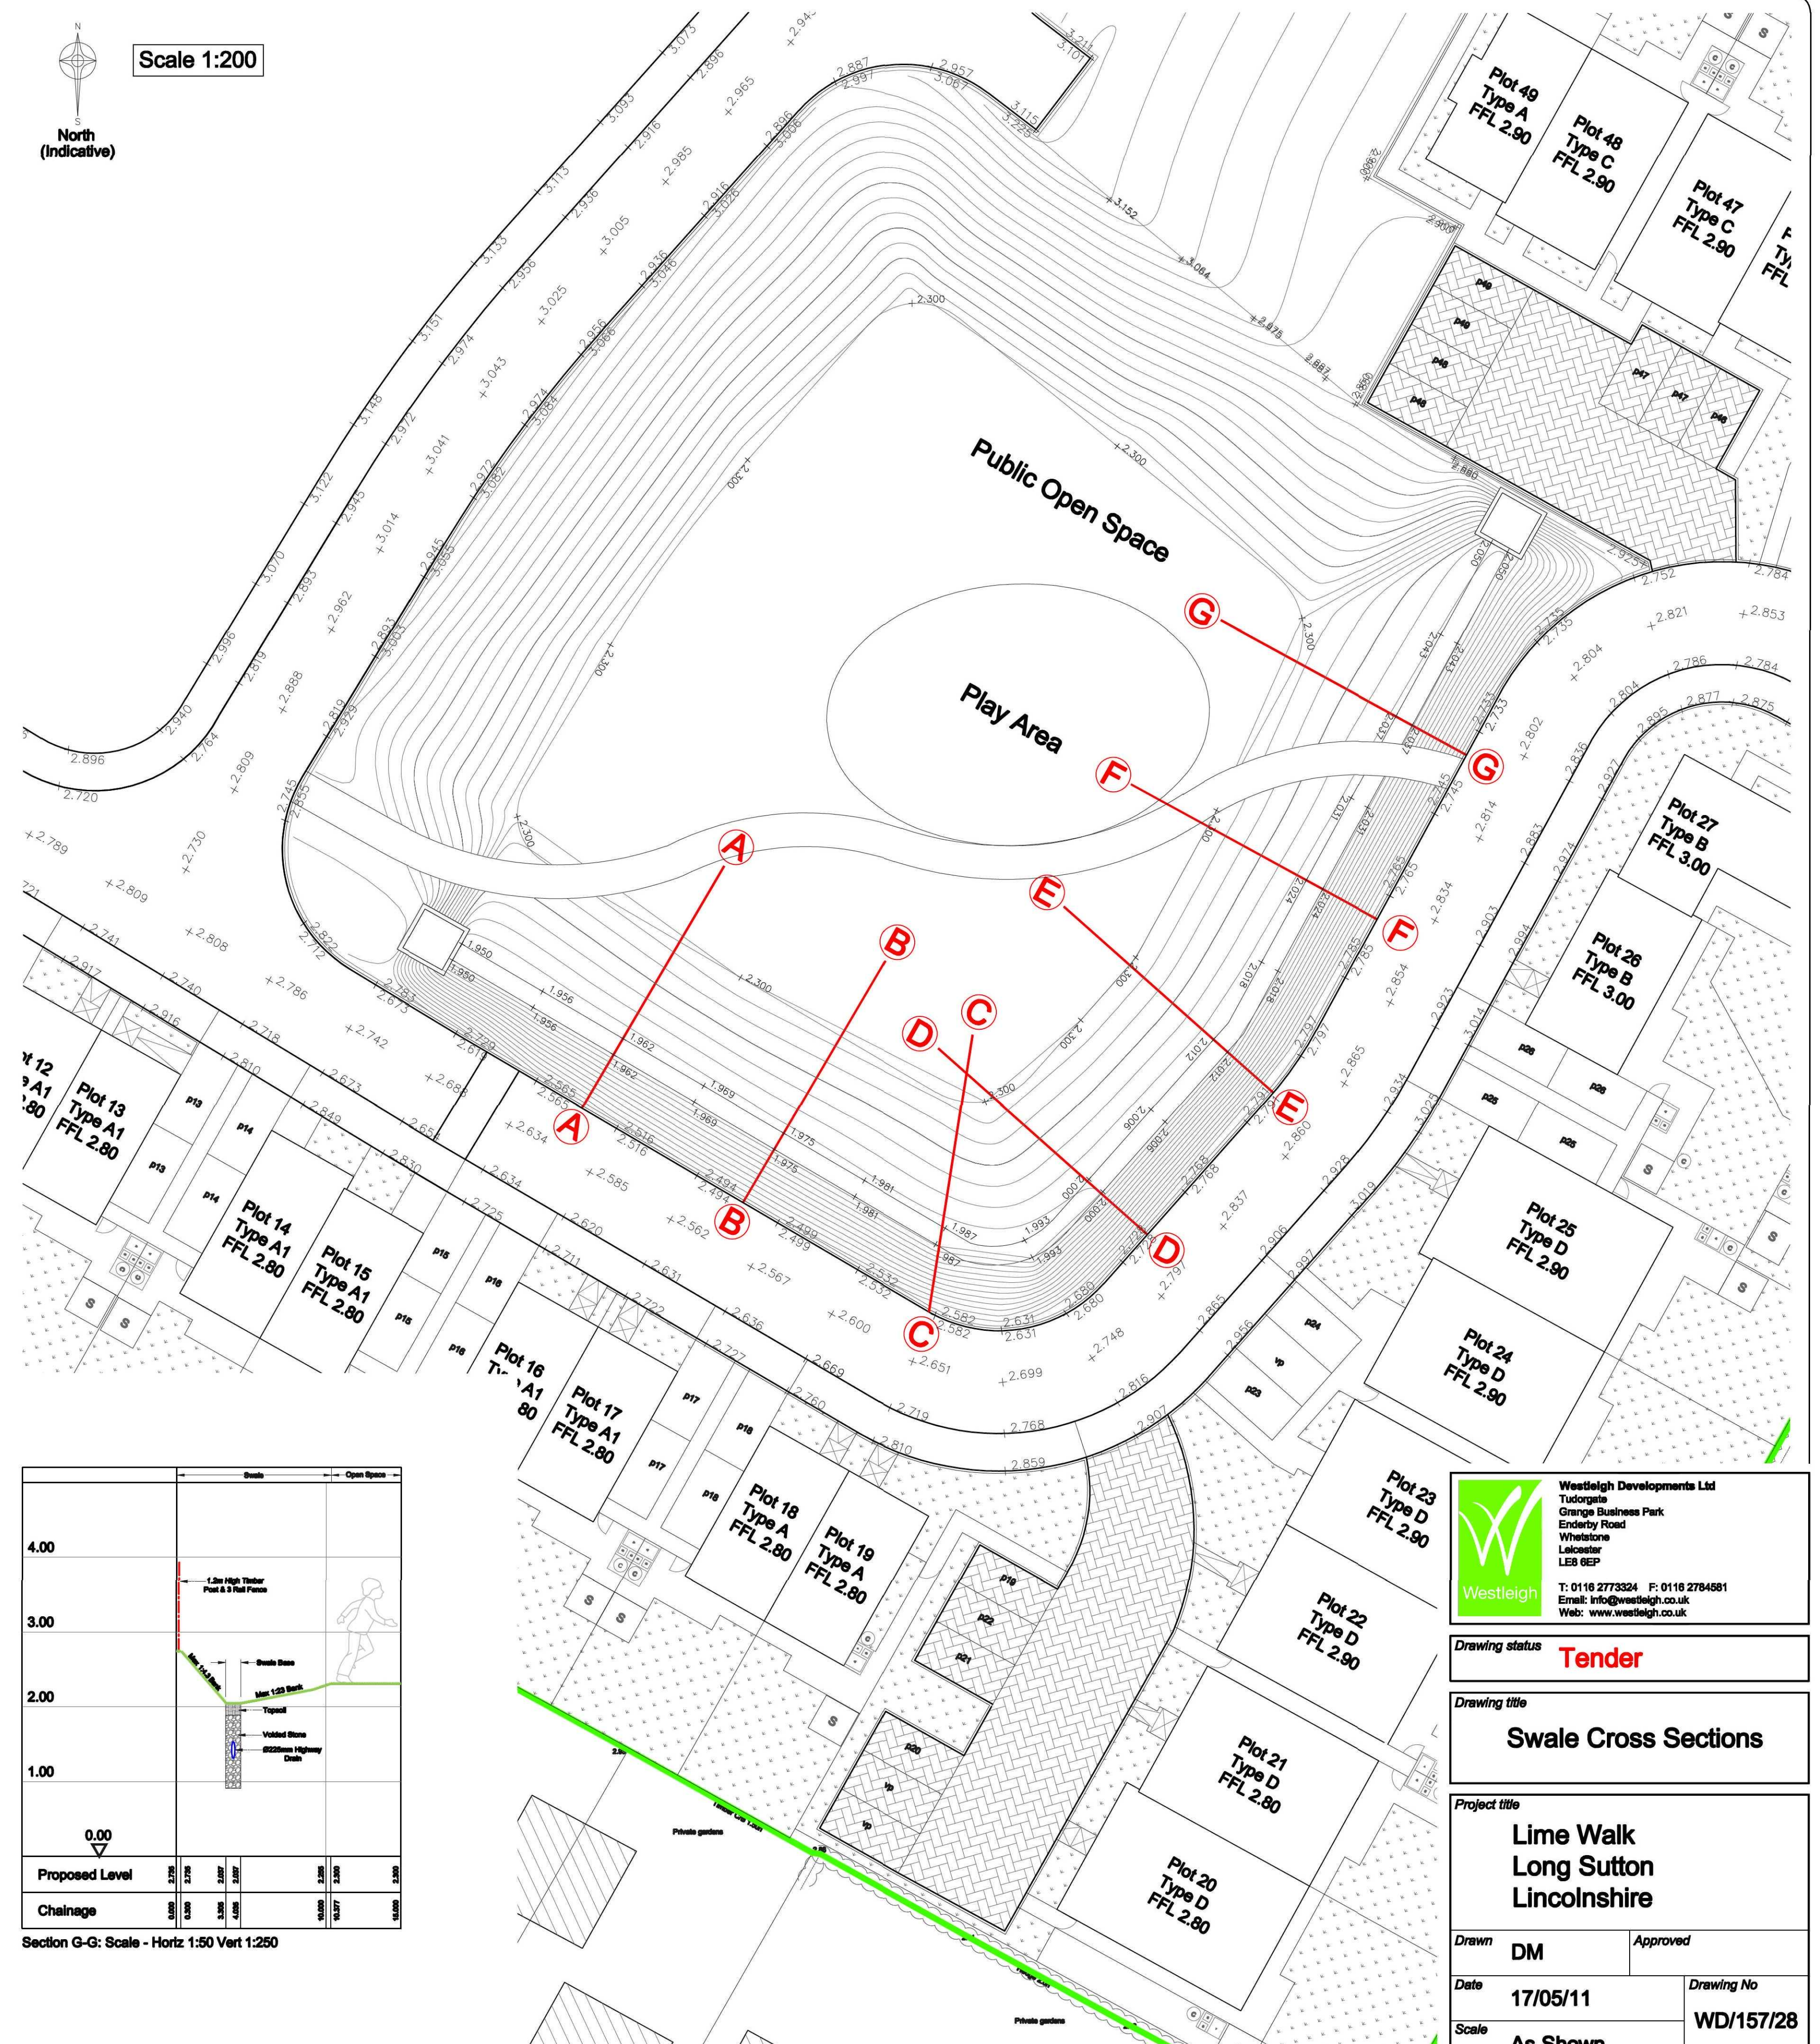

Westleigh
Westleigh Developments Ltd
Tudor Gate
Grange Business Park
Enderby Road
Whetstone
Leicestershire
LE8 5EP
T: 0116 2773324 F: 0116 2784581
Email: info@westleigh.co.uk
Web: www.westleigh.co.uk

Drawing status **Tender**

Drawing title
Swale Cross Sections

Project title
**Lime Walk
Long Sutton
Lincolnshire**

Drawn	DM	Approved	
Date	17/05/11	Drawing No	WD/157/28
Scale	As Shown		