


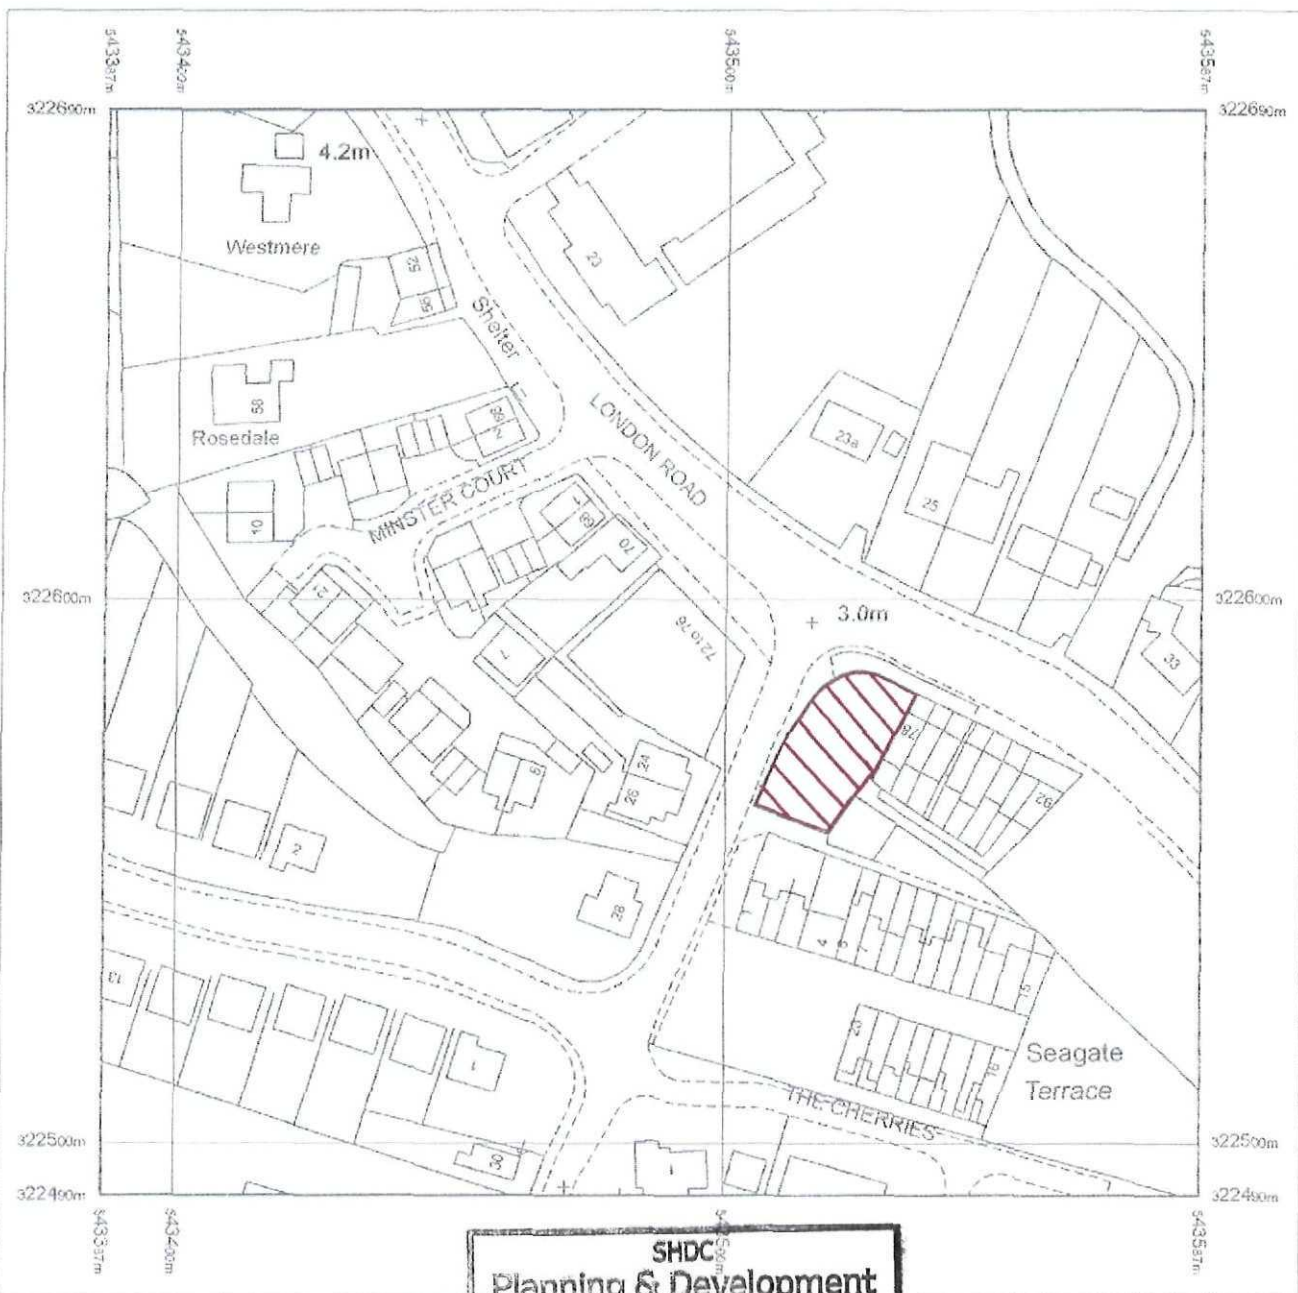

SHDC
Planning & Development
28 JUN 2010
Ref: 0535-10



Scale 1:1250

Supplied by: **Blackwell M and D C**
 Serial number: 02445600
 Centre coordinates: 543486.88 322590.25

Further information can be found on the
 OS Sitemap Information leaflet or the
 Ordnance Survey web site:
www.ordnancesurvey.co.uk

SPAR

LONDON RD

LONG SUTTON

PE12 9ED

Produced 26.05.2010 from the Ordnance Survey National Geographic Database and incorporating surveyed revision available at this date © Crown Copyright 2010.

Reproduction in whole or part is prohibited without the prior permission of Ordnance Survey.

Ordnance Survey, the OS Symbol and OS Sitemap are registered trademarks of Ordnance Survey, the national mapping agency of Great Britain.

The representation of a road, track or path is no evidence of a right of way.

The representation of features as lines is no evidence of a property boundary.

Part or all of this OS Sitemap is enlarged from mapping produced at one or more of the following scales: 1:1250, 1:2500, 1:10000.



Complete Technical Services Ltd.


BLOCKPLAN

OUR REF: E001411



SCALE 1:500

ATM LOCATION WITH ADVERT ABOVE

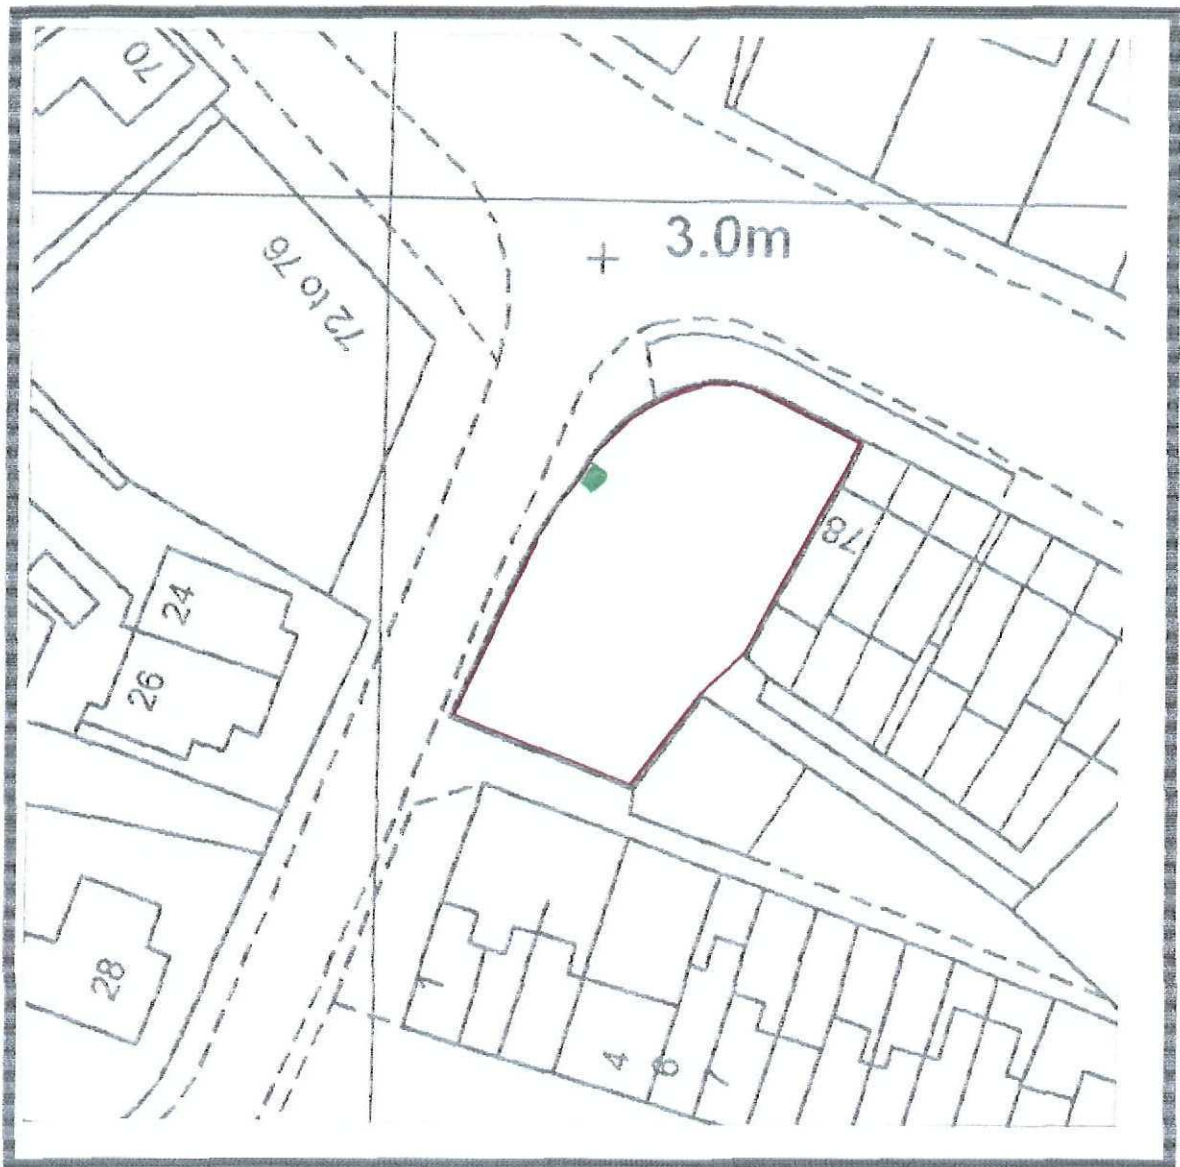



ADDRESS:

Spar, London Road, Long Sutton, Spalding, PE12 9ED


SHDC
Planning & Development

28 JUN 2010


Ref: 0535-10

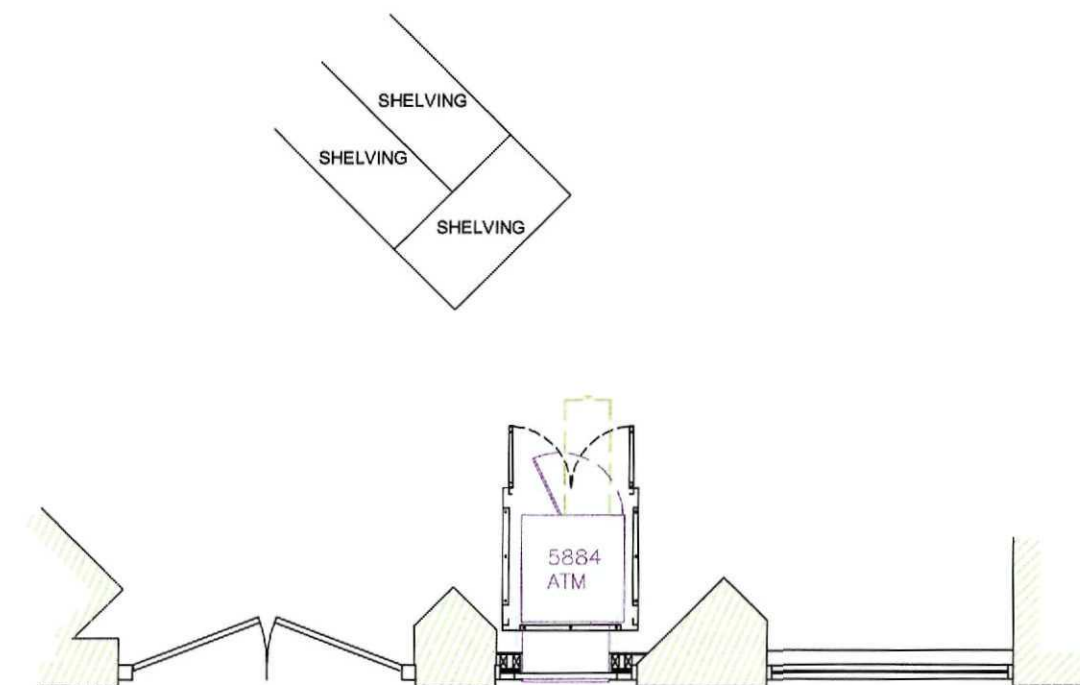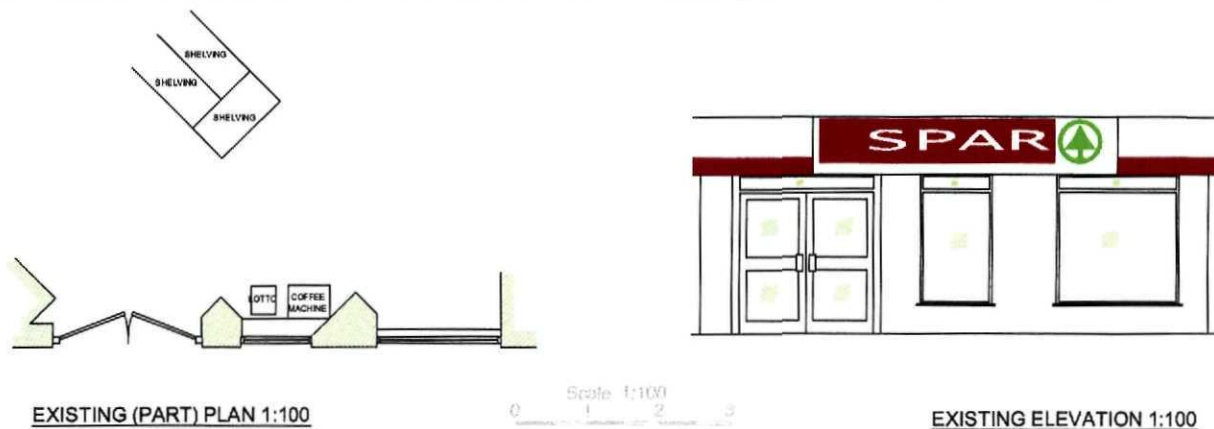


PROPOSED (PART) PLAN 1:50

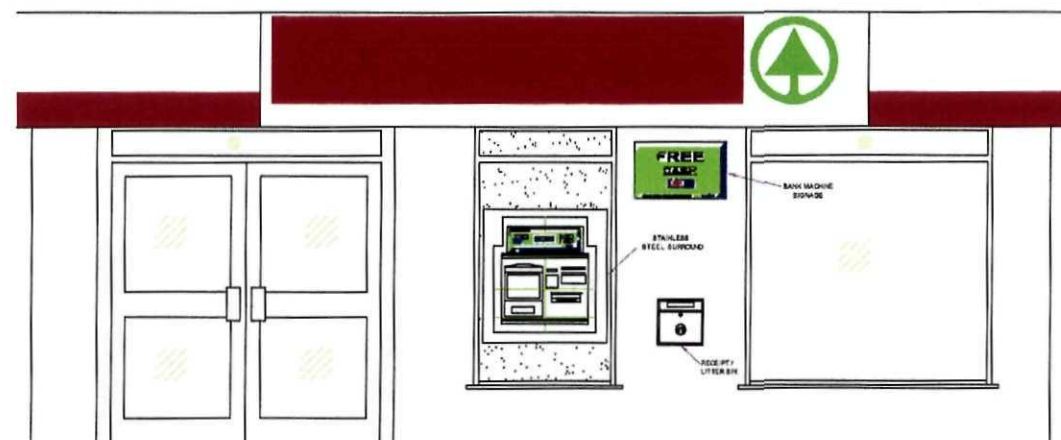

PROPOSED (PART) ELEVATION 1:25

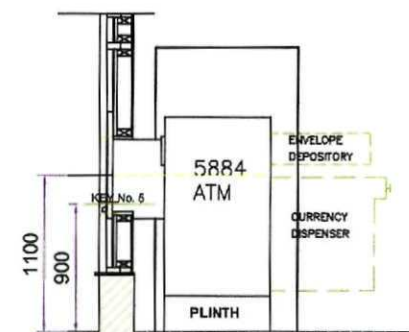

SECTION AT ATM LOCATION 1:50

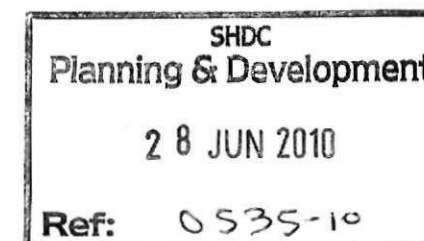

DO NOT SCALE EXCEPT FOR PLANNING AND BUILDING REGULATION PURPOSES.

GENERAL NOTES

LIGHTING :-
ALL LIGHTING TO BE POSITIONED TO AVOID DIRECT GLARE ON THE EYES OF THE USER AND UNWANTED REFLECTIONS FROM THE SCREEN OR OPERATING FEATURES. GLARE FROM LIGHTING TO BE AVOIDED

ACCESS TO ATM :-
COMFORTABLE SIDE REACH CONTOURS FOR WHEELCHAIR USERS TO COMPLY WITH FIGURE 10 OF THE DOCUMENT 'ACCESS TO ATM'S UK DESIGN GUIDELINES 2002'.

COMFORTABLE VIEWING ANGLES FOR AMBULANT DISABLED PERSONS TO COMPLY TO FIGURE 4 OF THE DOCUMENT 'ACCESS TO ATM'S UK GUIDELINES 2002'.

COMFORTABLE VIEWING ANGLES AND REACH CONTOURS FOR NON DISABLED PEOPLE TO COMPLY WITH FIGURE 15 OF THE DOCUMENT 'ACCESS TO ATM'S UK GUIDELINES 2002'.

SIGNAGE :-
ALL SIGNAGE TO CONFORM TO BS 8300:2001 SECTIONS 9.2.2 LOCATION & DESIGN OF SIGNS & INFORMATION AND 9.2.3 VISUAL SIGNS.

ELECTRICS :-
ALL ELECTRICAL WORK CONFORMS TO BS 7671:2001.

SITE NOTES

FLOOR CONSTRUCTION :-
CERAMIC TILES ON CONCRETE

EXISTING SHUTTER TO BE REMOVED.

EXISTING GLAZING PANEL TO BE REMOVED. LAMINATE PANEL WITH SECURITY BACKING, ELECTRICS, ATM & CTS SECURITY ENCLOSURE TO BE INSTALLED.


APERTURE TO BE FORMED IN LAMINATE PANEL WITH SECURITY BACKING

LAMINATE PANEL
A 9MM MDF CORE, FACED FORMICA LAMINATE, COMPENSATING LAMINATE TO REVERSE
WALL CONSTRUCTION (SECURITY BACKING)
100x50mm STUDS @ 400mm CENTRES CLAD WITH EXPANET MESH (2074F) + 18mm MDF (SCREWED) + PLASTERBOARD (INTERNALLY)


CUSTOMERS AGREEMENT WITH

COFFEE MACHINE & LOTTO STAND TO BE RELOCATED


REVISION	DESCRIPTION	DATE
1	CLIENT	
b n k machine		
SITE ADDRESS TATES SPAR LONG SUTTON, 76 LONDON ROAD, LONG SUTTON, SPALDING, PE12 9ED		
TITLE PROPOSED AUTOMATED TELLER MACHINE (ATM) INSTALLATION FOR BANKMACHINE		
DRAWN BM	DATE 04-01-09	SCALE VARIOUS
REF/DWG NO. E001411	SHEET 1	REVISION -
Complete Technical Services Ltd ATM Installation & Management		

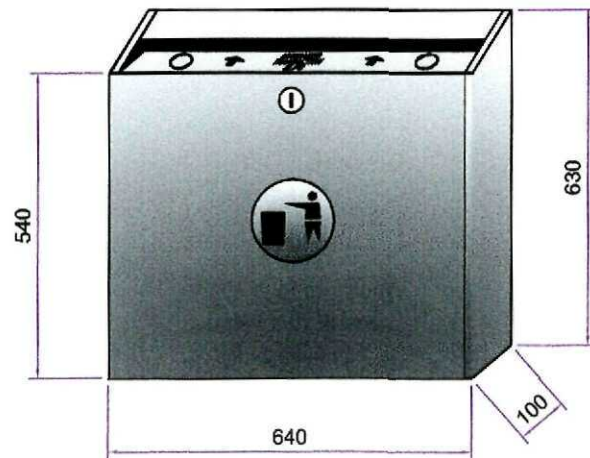


VIEW A

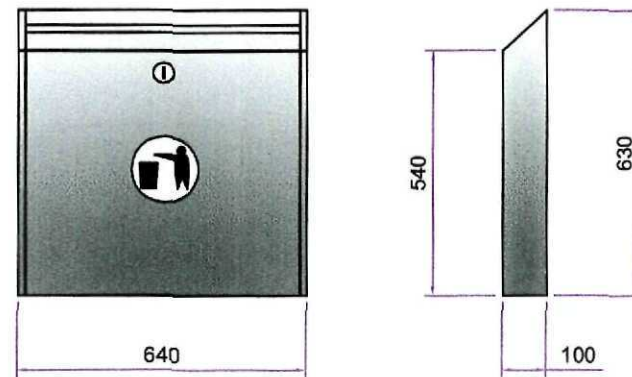

VIEW B

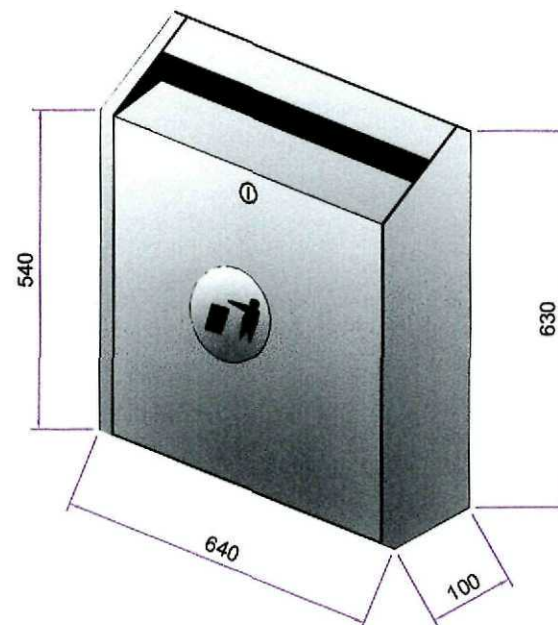

VIEW C

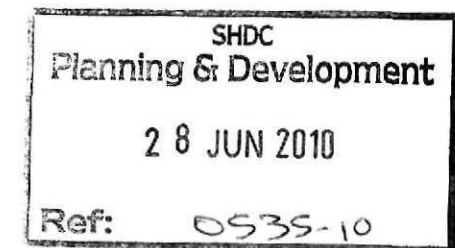

SITE ADDRESS

TITLE

RECEIPT/LITTER BIN




DRAWN BM	DATE 24-08-09	SCALE N.T.S
REF/DRG NO. CTS0187	SHEET 01	REVISION 00



Complete Technical Services Ltd.

ATM Installation &
Project Management

www.complete-tech.co.uk
01709 821757

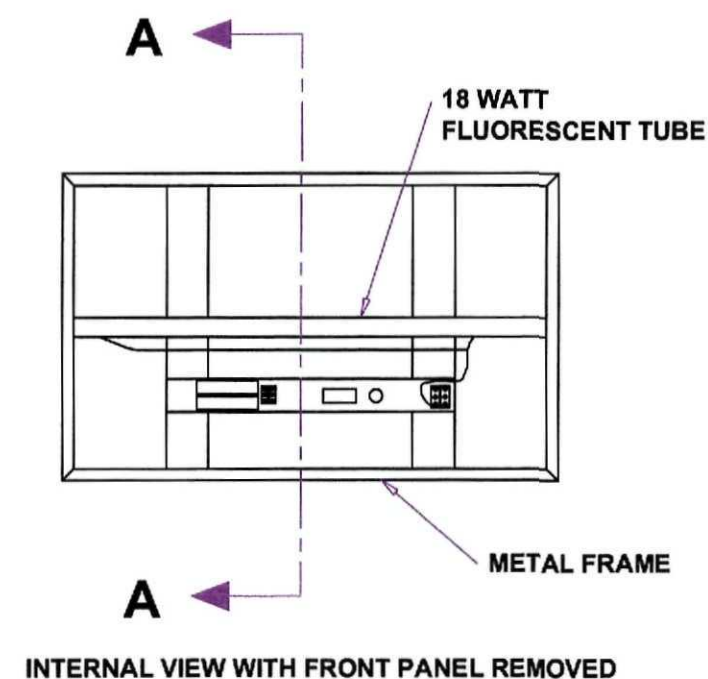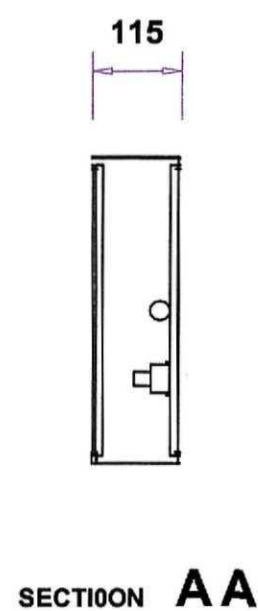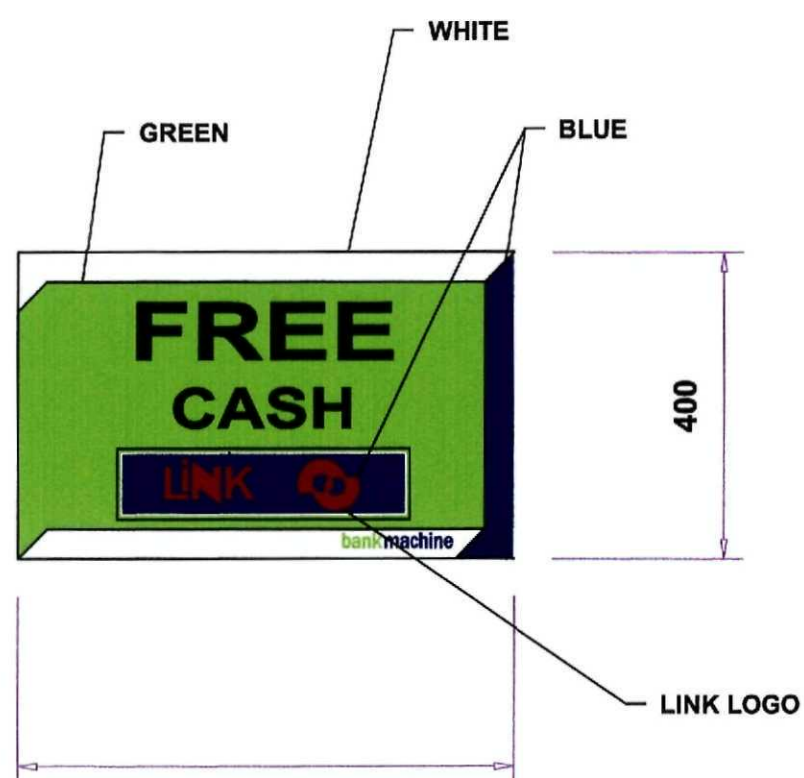


SHDC
Planning & Development
2 8 JUN 2010
Ref: 0535-10

03			
02			
01			
REVISION	DESCRIPTION	DATE	

TITLE
BANKMACHINE
(FTU) ILLUMINATED SIGN

CRAWN	CB	DATE	19-02-10	SCALE	NTS
REF/DWG NO	CTS0037	SHEET	1	REVISION	-


CLIENT

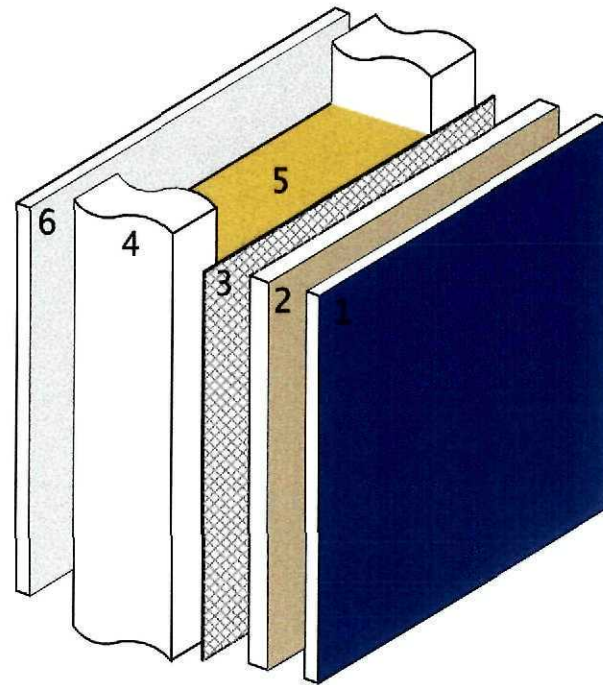

- 1/ LAMINATE PANEL (COLOUR CHOICE)
- 2/ 18mm MDF (SCREWED TO STUDWORK)
- 3/ EXPERMET (REF: 2074F)
- 4/ 100 x 50 STUDWORK (@ 400 ctrs)
- 5/ FIBRE GLASS CAVITY INSULATION BATTS
- 6/ 12.5 PLASTER BRD. (PAINTED TO MATCH DECOR)

NOTIONAL 'U' VALUE FOR TYPICAL LAMINATE PANEL CONSTRUCTION

	R VALUE
BONDED LAMINATE (EXT)	0.000
MDF (9mm)	0.140
BONDED LAMINATE (INT)	0.000
GLASS MINERAL WOOL SLAB	2.780
47 x 100 SAWN SOFTWOOD CARCASSING	0.020
EXPAMET 2074F MESH	0.000
MDF (18mm)	0.140
GYPROC WALLBOARD (12.5mm)	0.050
RSI CONSTANT	0.123
RSO CONSTANT	0.055
TOTAL	3.308
U = 1/3.308	0.302 W/m2 K

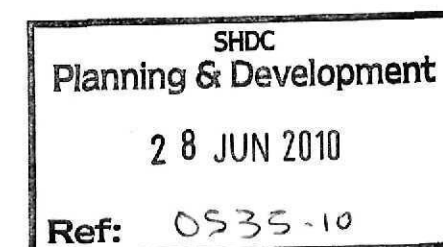

BUILDING REGULATION PURPOSES

GENERAL NOTES

FINISH :- POWDER COATED

SITE NOTES

02	EXPANET REF WAS 128F	260909	B
01	U VALUE ADDED	260507	B

REVISION	DESCRIPTION	DATE	E
----------	-------------	------	---

CLIENT

SITE ADDRESS

TITLE
EXTERNAL SECURITY WALL CONSTRUCTION

DRAWN BM	DATE 28/11/06	SCALE N.T.S
REF ORG NO CTS0207	SHEET A	REVISION 02

