



ELEVATIONS


RIGHT

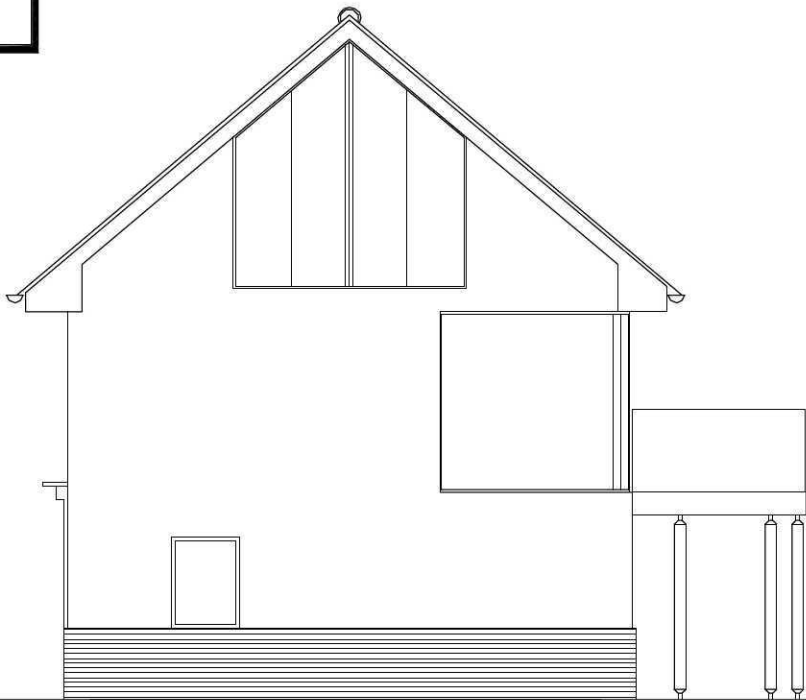


FRONT

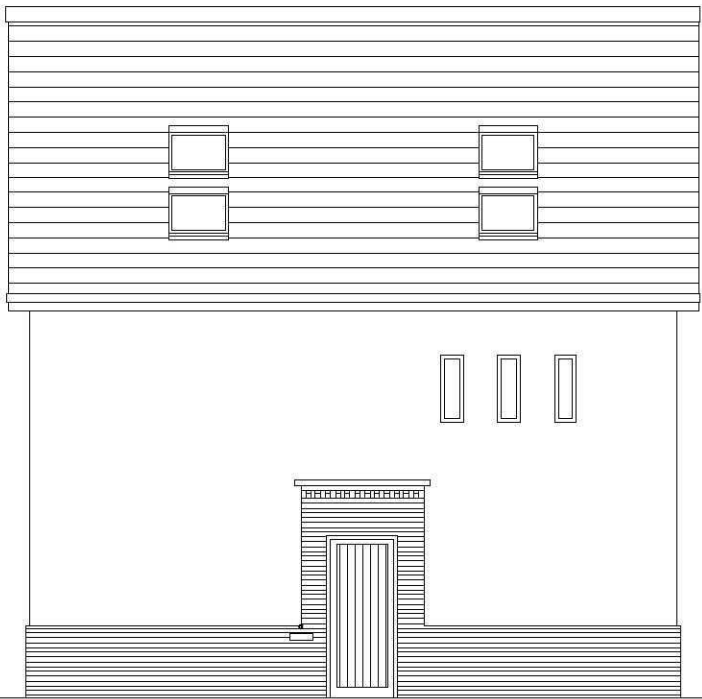

LEFT

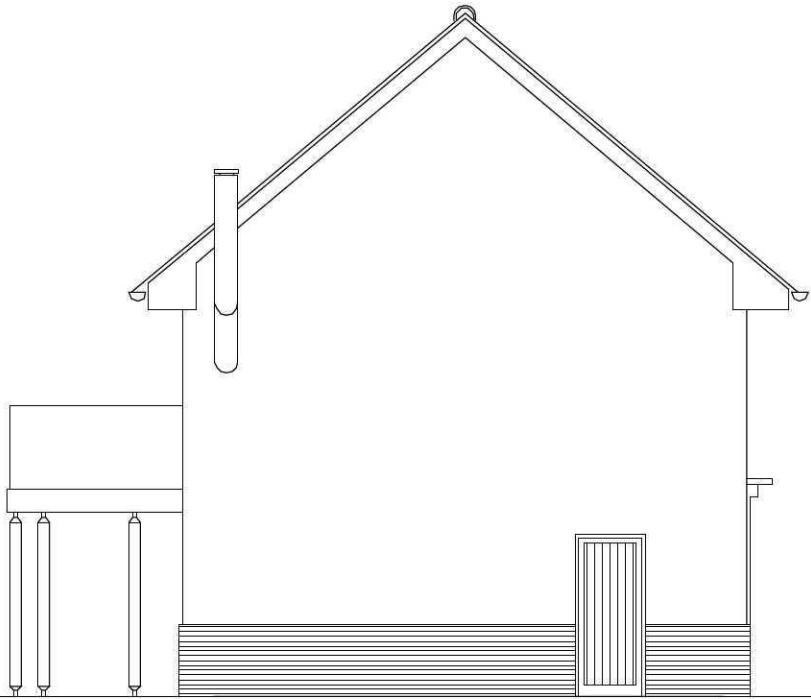

BACK

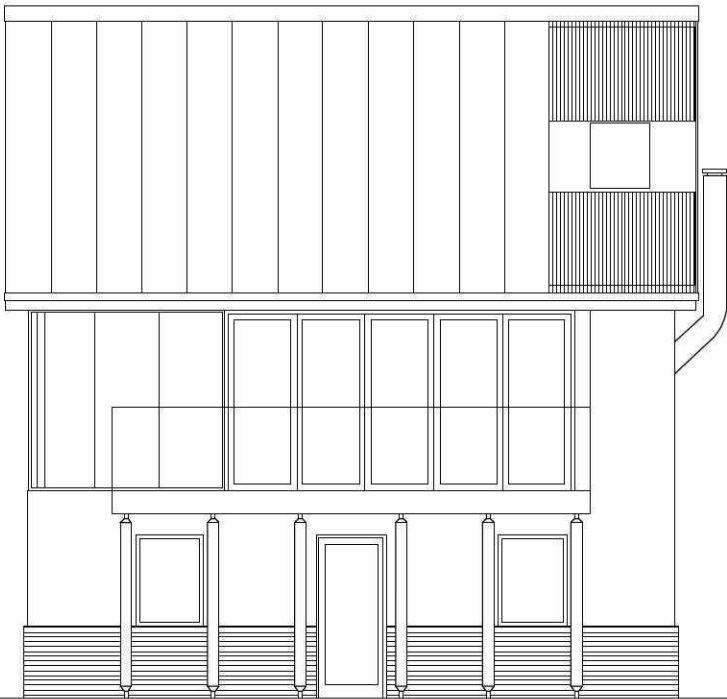

House
at
Willow Bank, Old Brewery La. PE12 9LA
for
Mr A & Mrs L Gilpin
PROPOSED

date 17.07.2011
scale 1:100 @ A3
Do not scale this drawing
All Dimensions to be verified on site
before construction commences.
number

A004AD(0)05

NOT A CONSTRUCTION DRAWING
revision

MATERIALS

WALLS: Leicester Red Stock Brick Plinth/Magnolia render
ROOF: Front:Sandtoft Britlock Slate.
Rear: PV Cells and Solar Thermal tubes
JOINERY: Aluminium/Timber/Direct Glazing
FENCES: Post and 2 rail fencing
PARKING/ROADWAY: SUDS Marshalls Driveline Piora colour Charcoal
laid in brickweave pattern.