




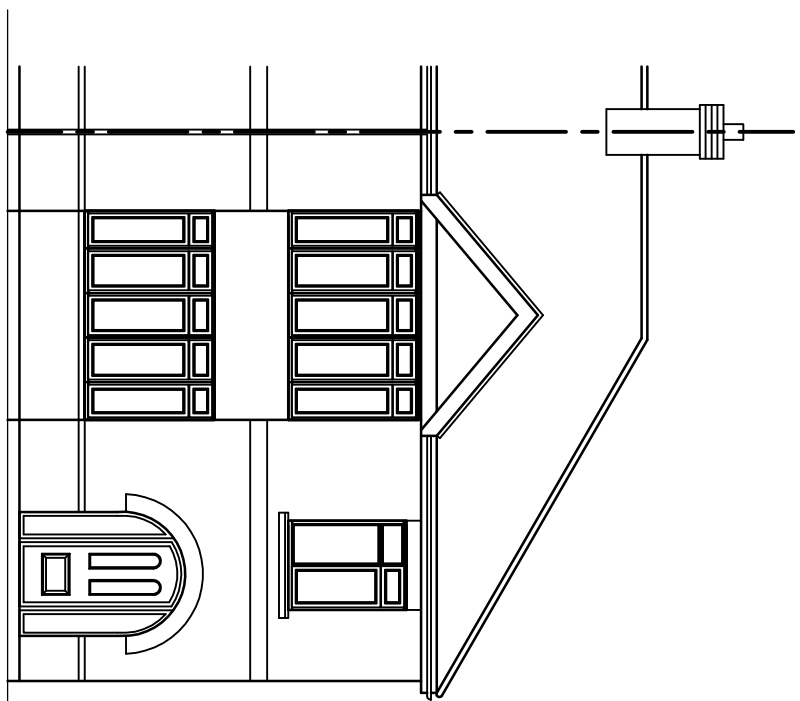


FRONT ELEVATION.

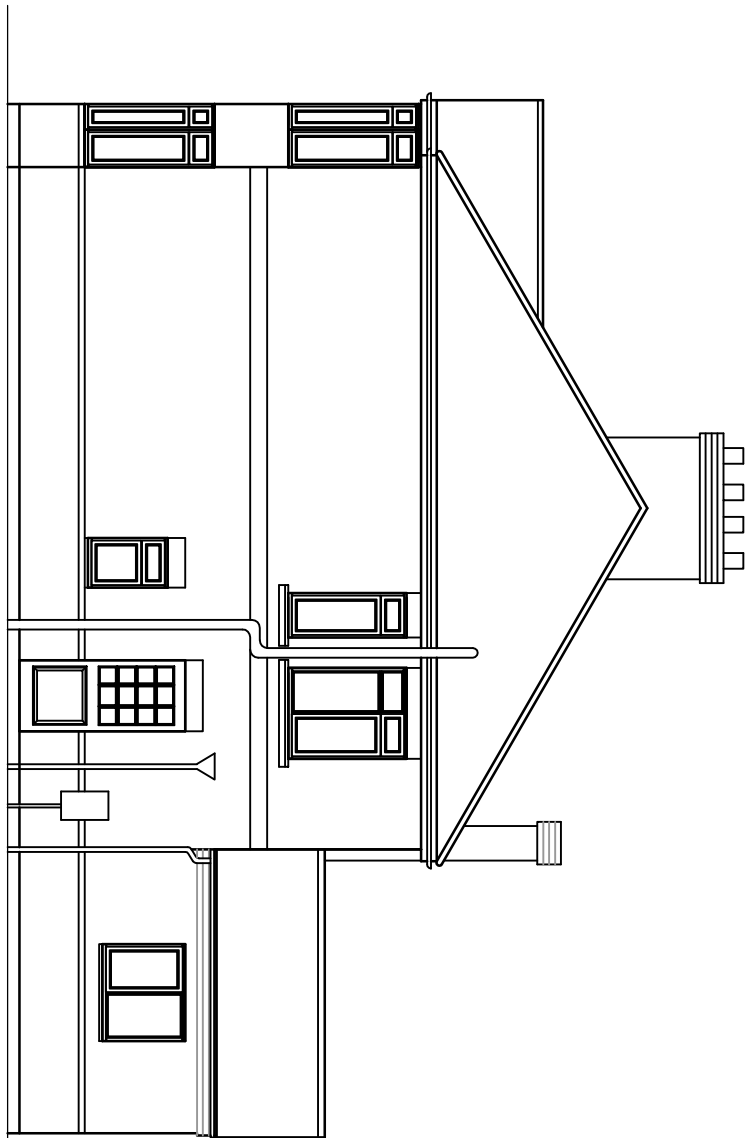



SIDE ELEVATION.

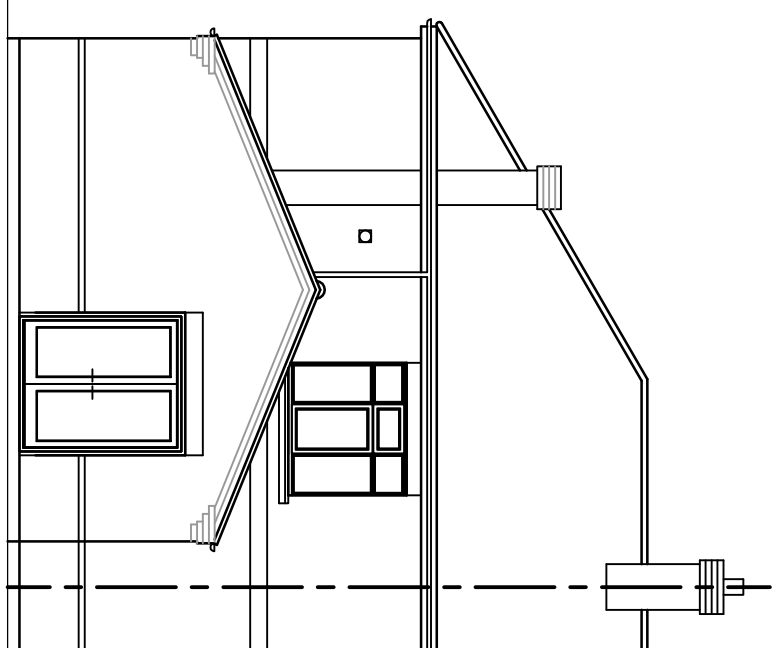


REAR ELEVATION:

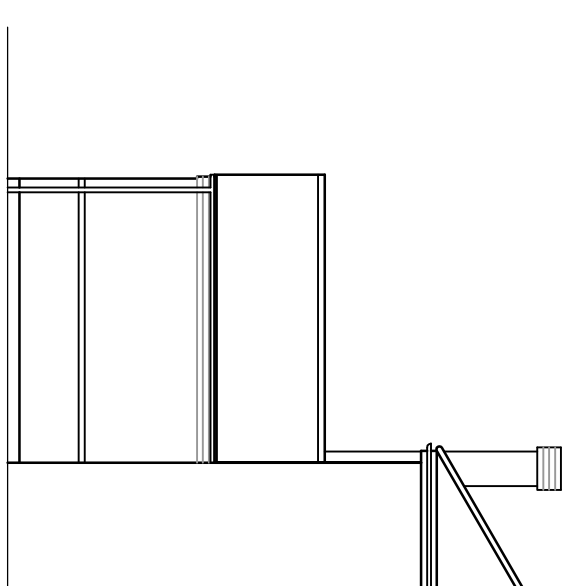


SIDE ELEVATION.

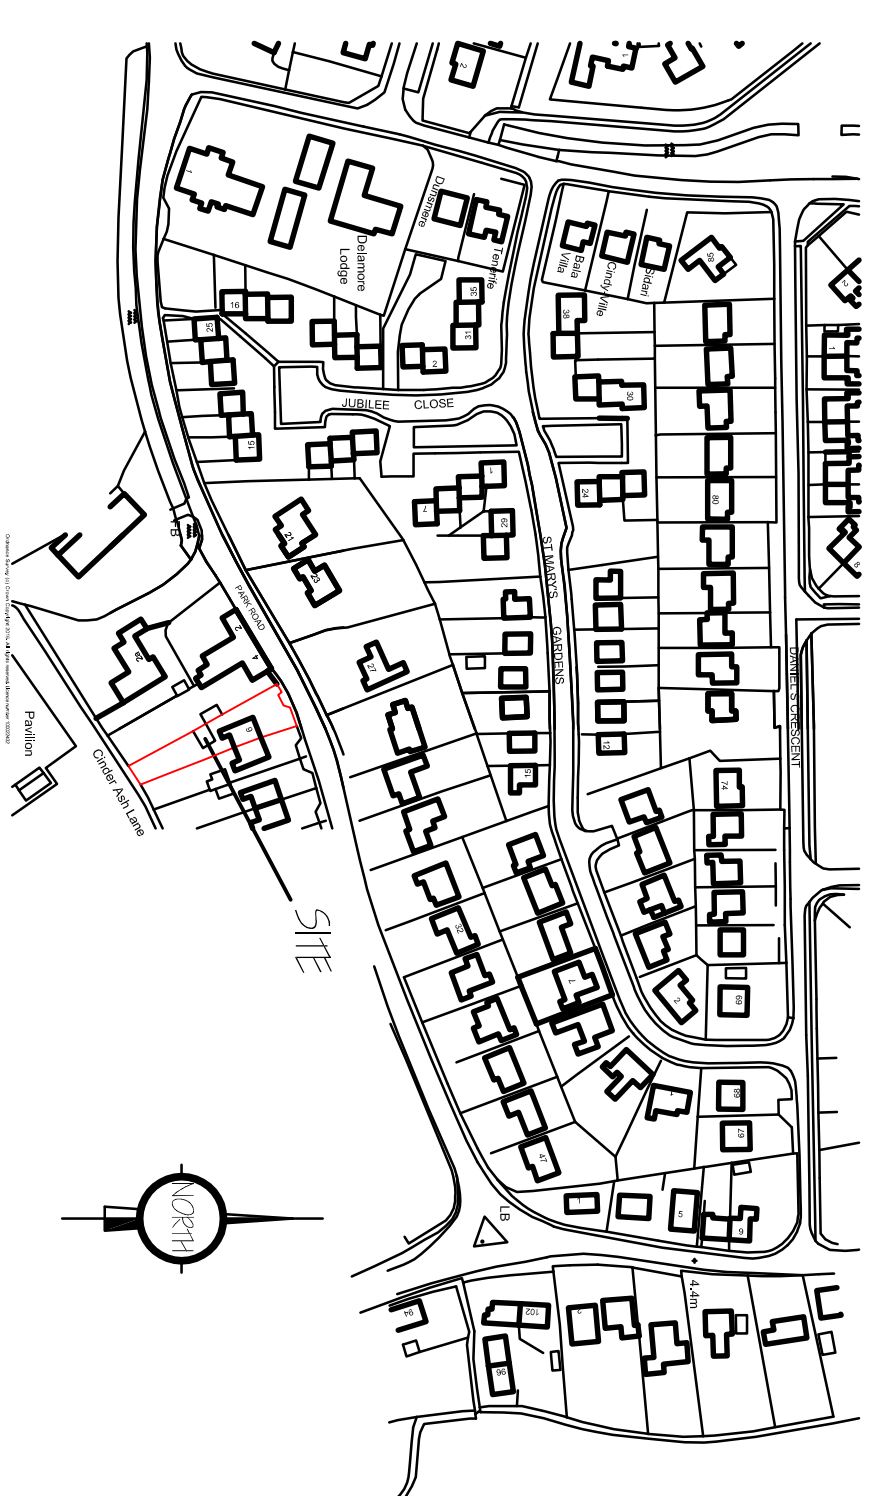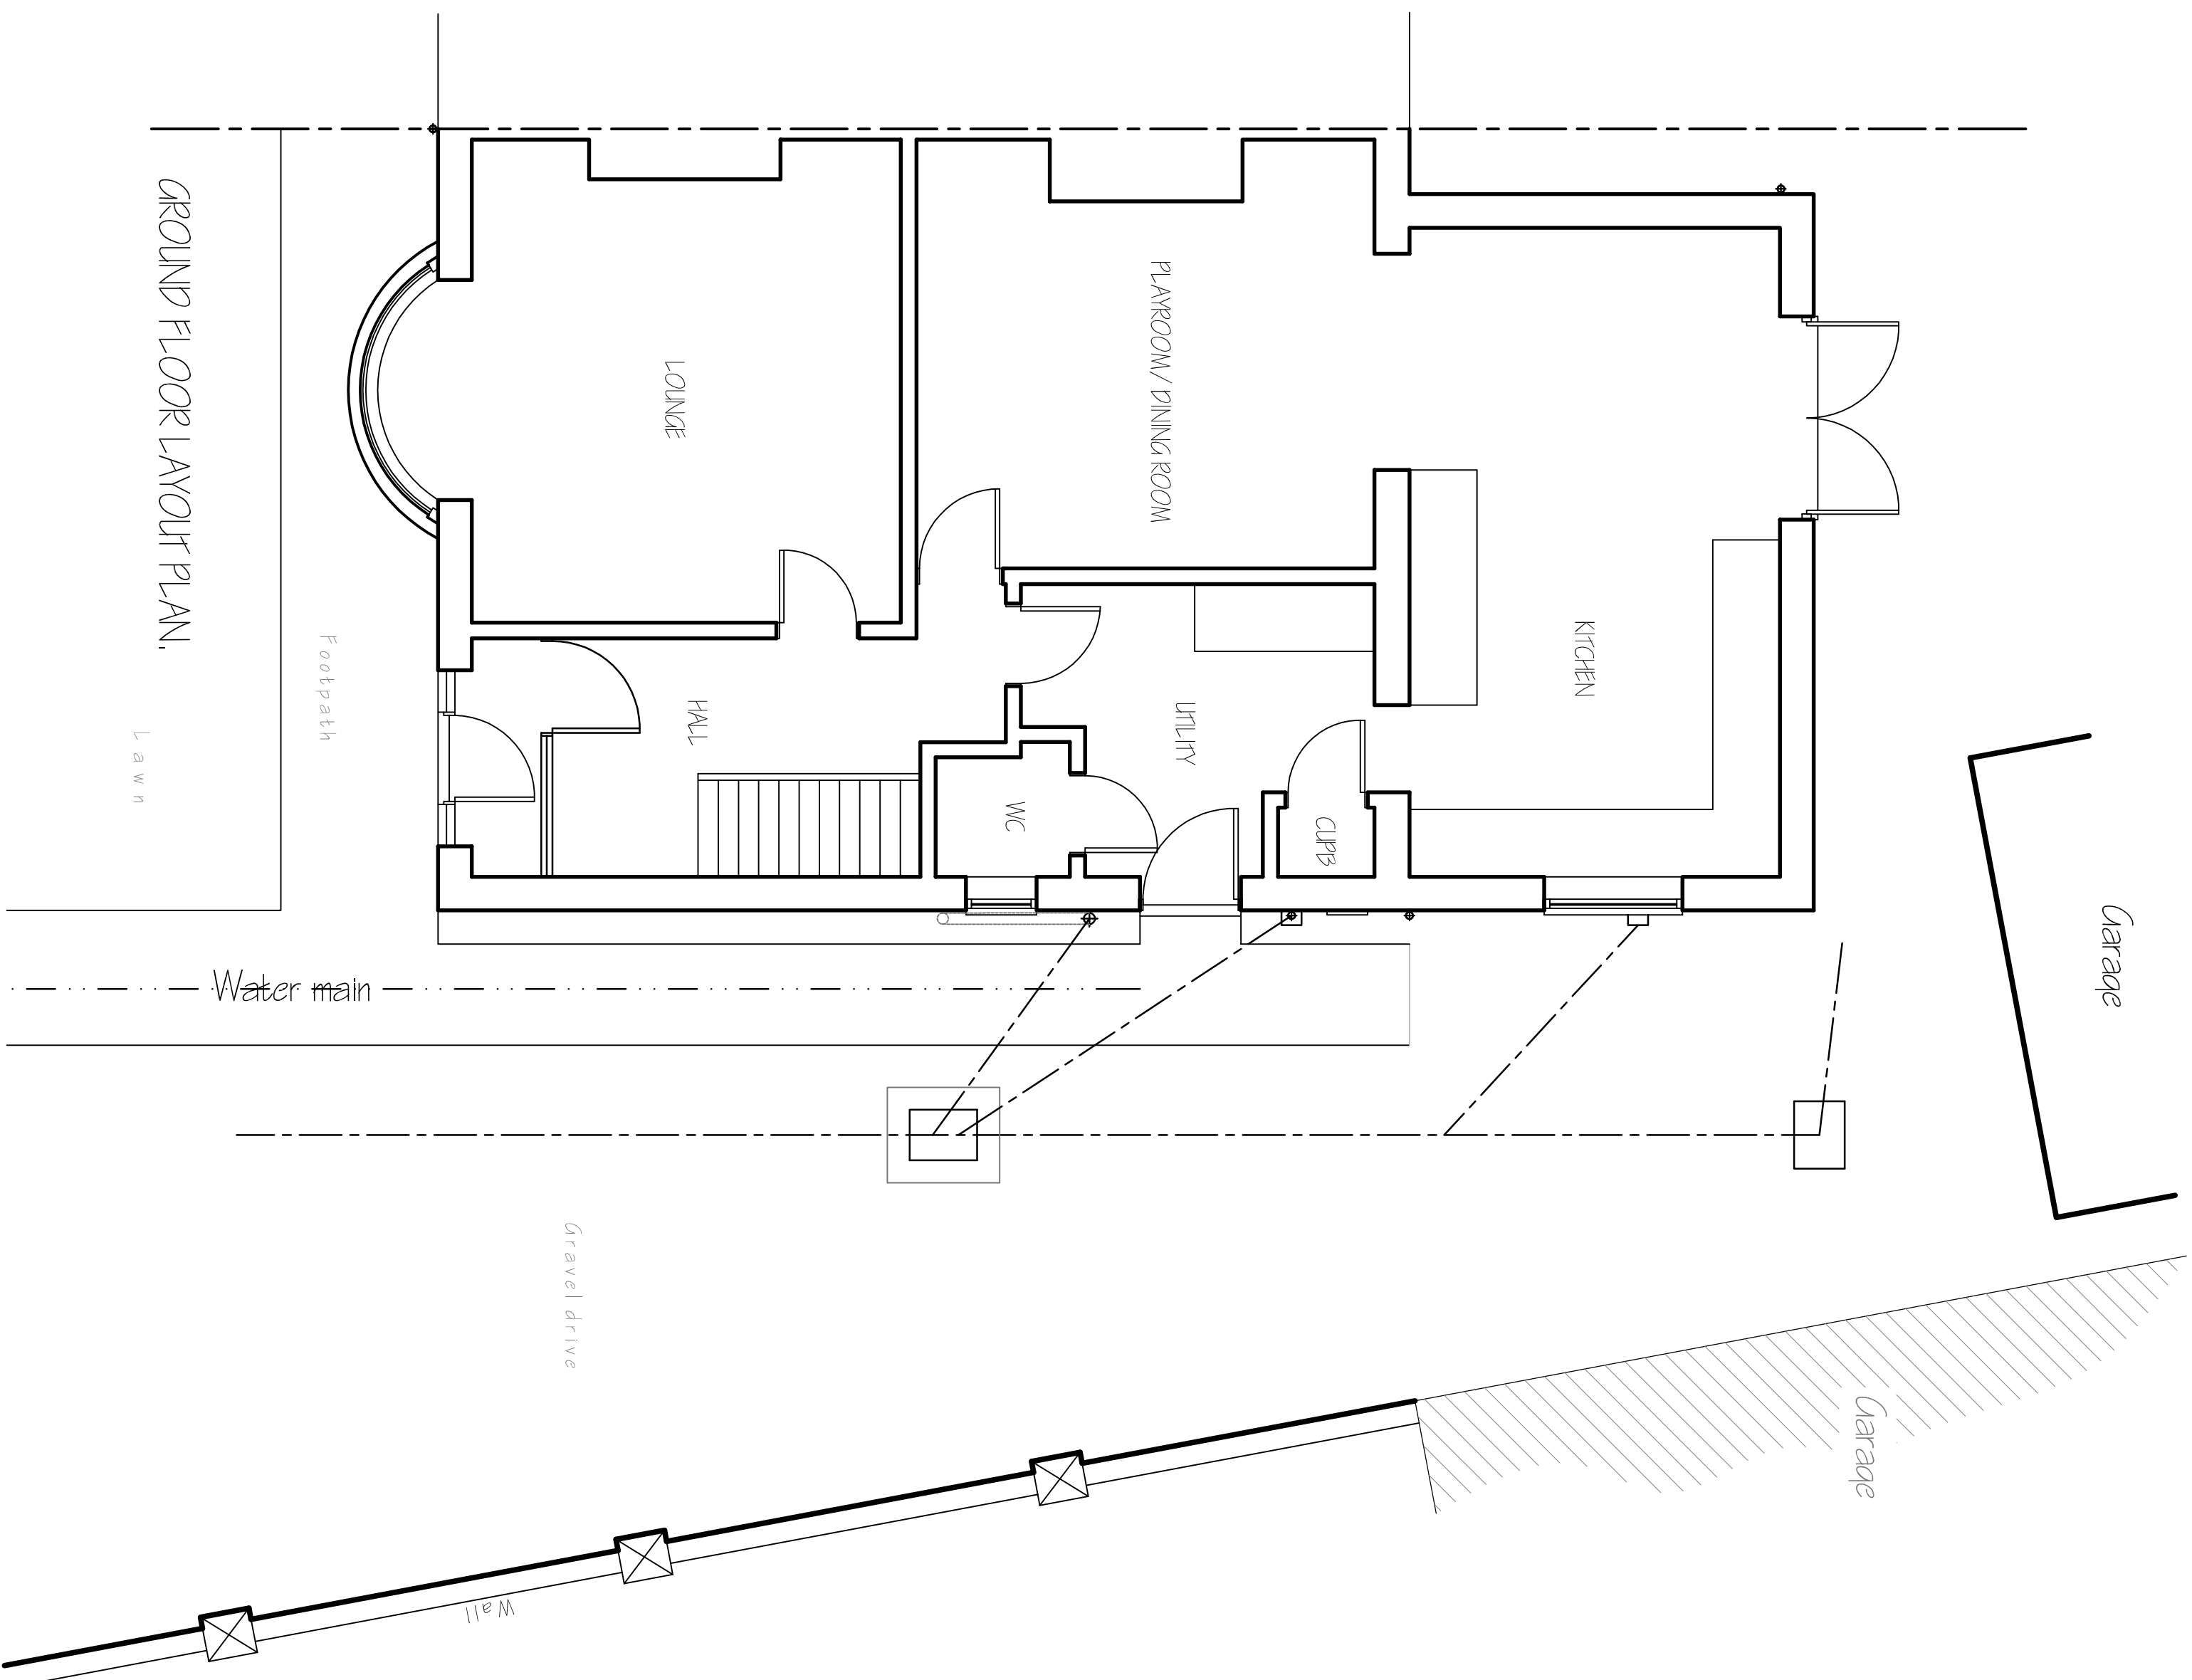LOCATION PLAN.
1/2500.

GROUND FLOOR LAYOUT PLAN.

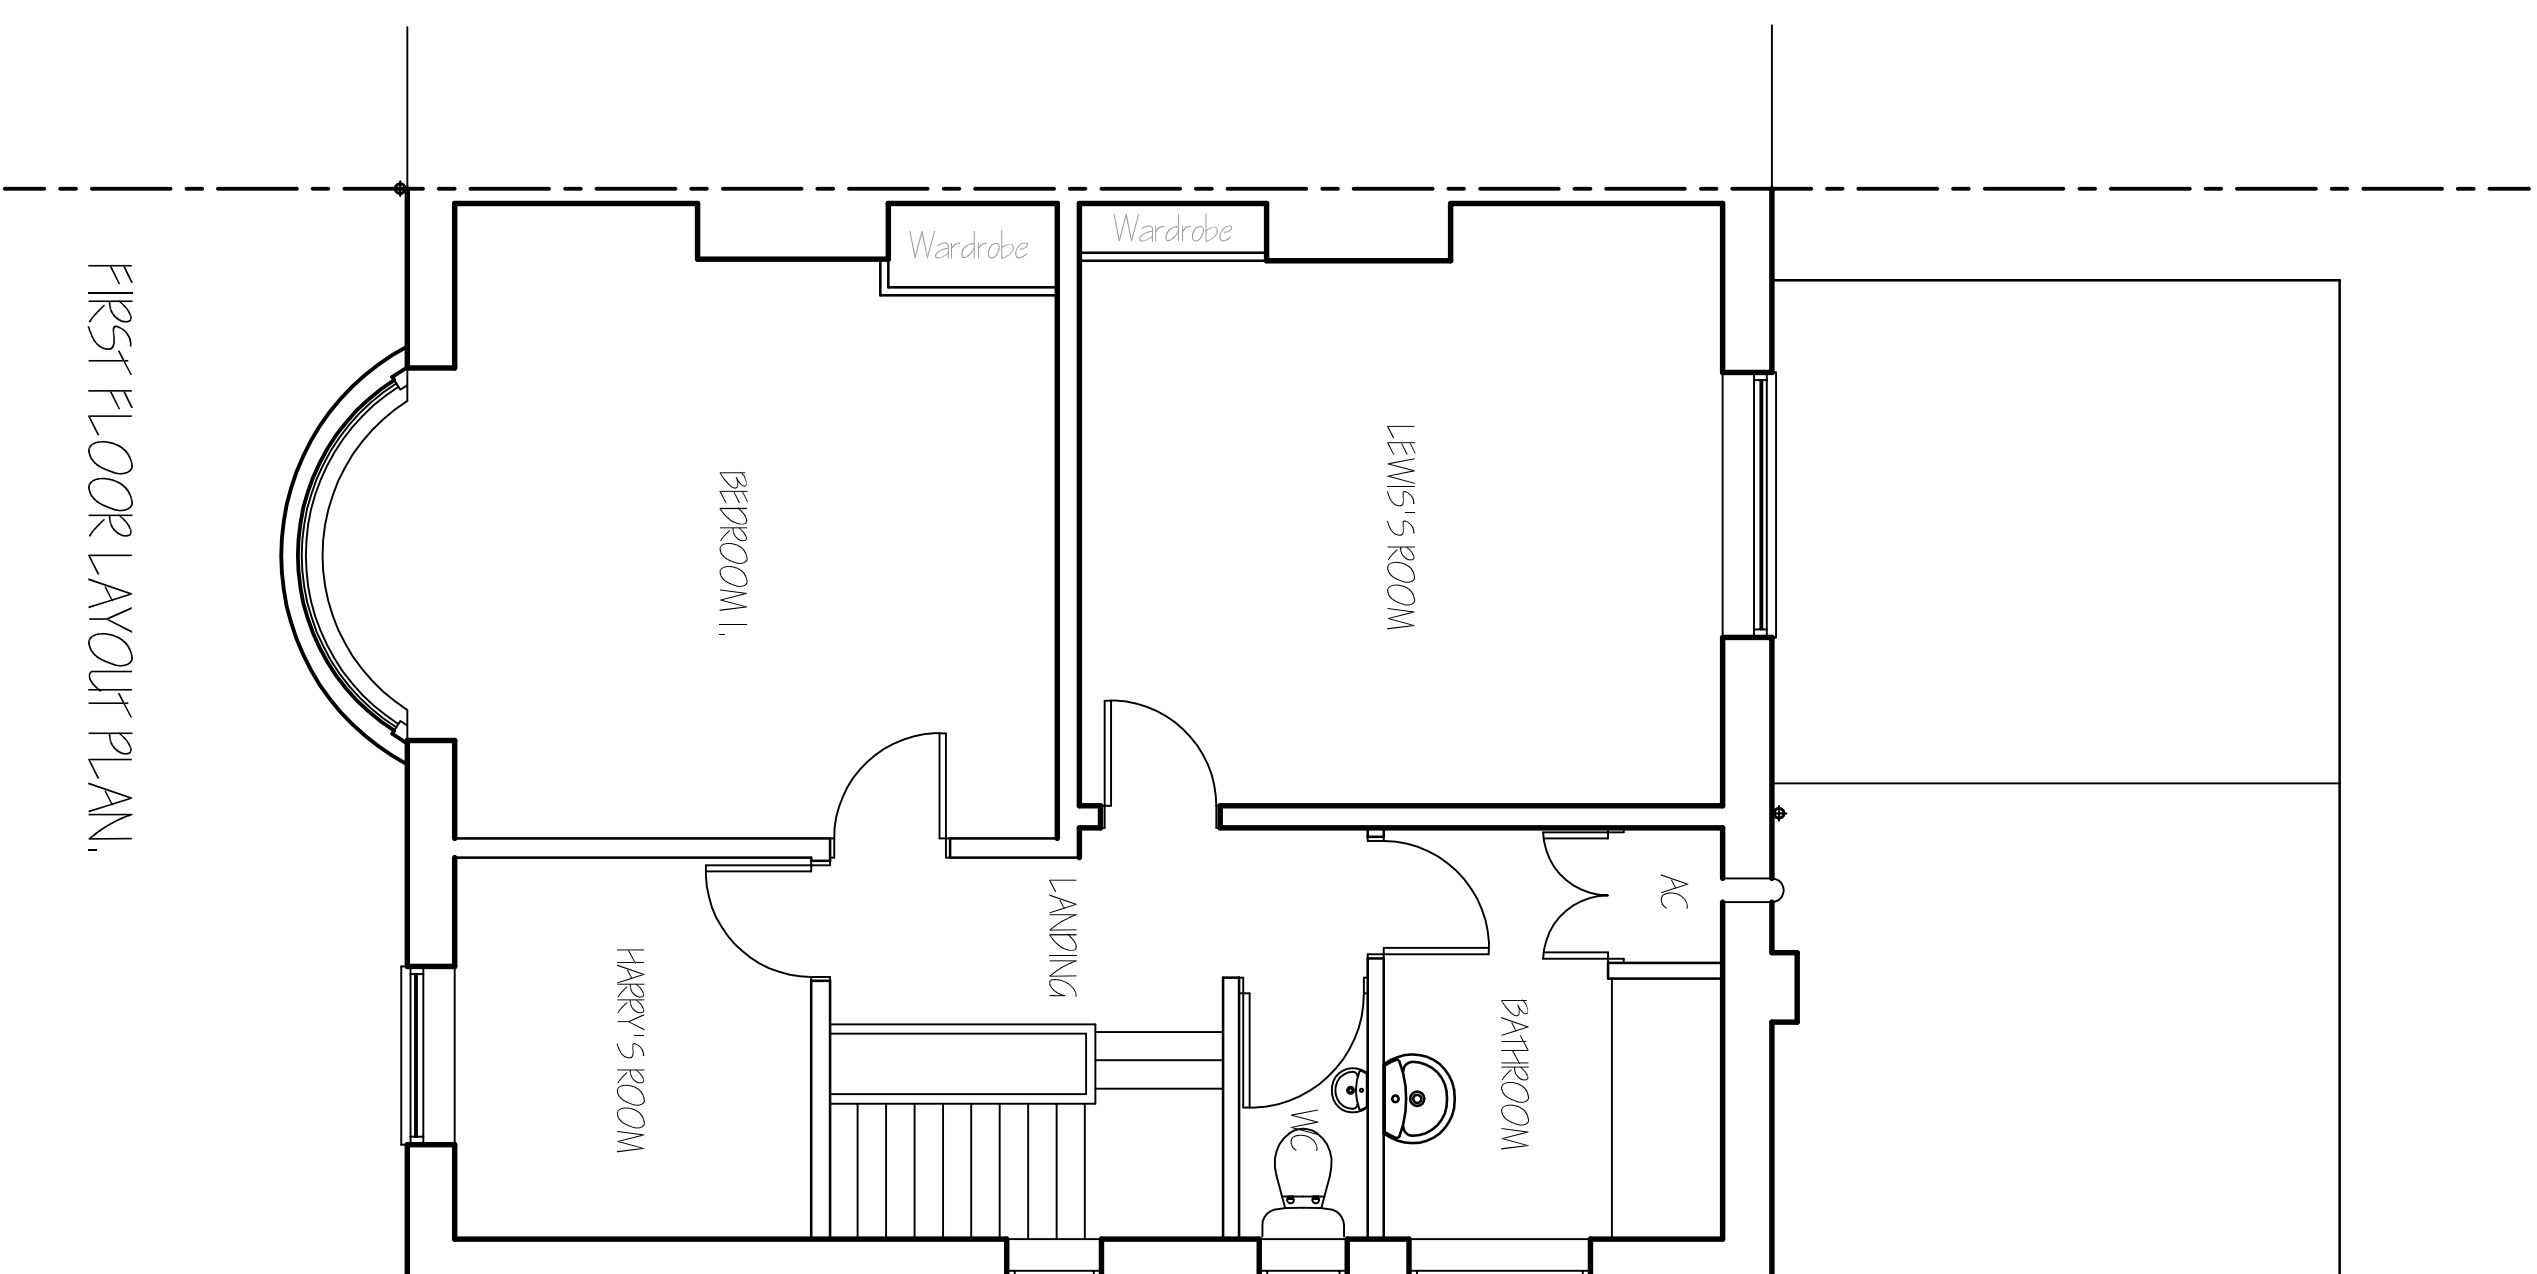

FIRST FLOOR LAYOUT PLAN.

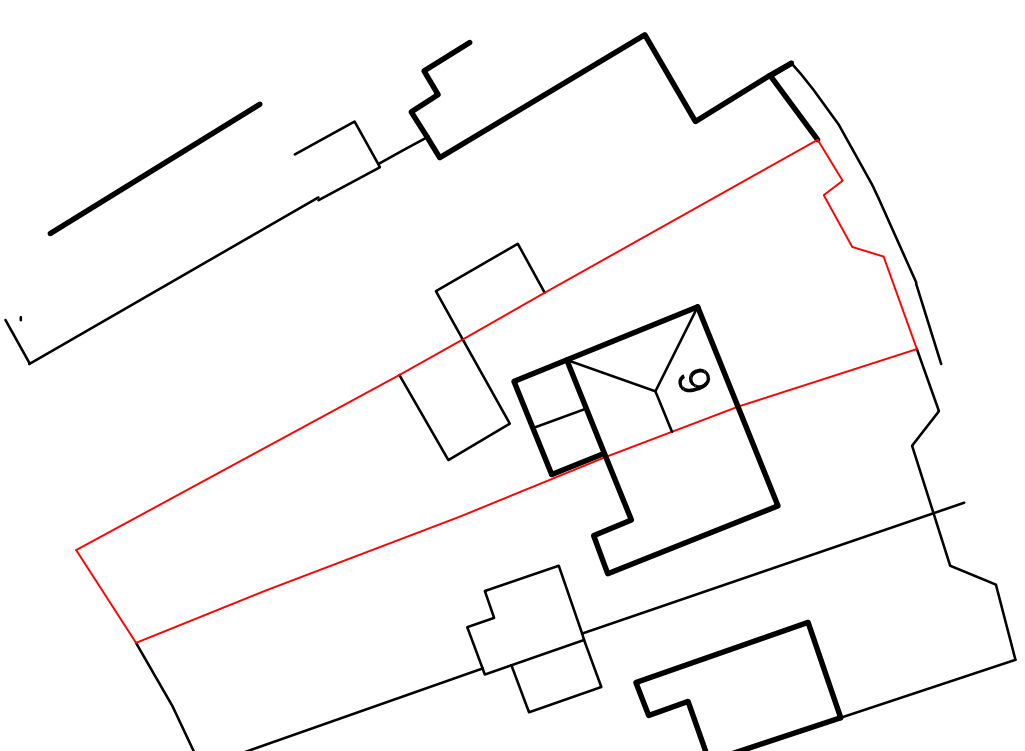

SITE LAYOUT PLAN.
1/500.

[illegible]

G. R. MERCHANT LTD.
I-ENG AMICE FWO

**ARCHITECTURAL, STRUCTURAL
AND LAND DRAINAGE
CONSULTANTS**
4 Wrights Mews
12A Park Road, Holbeach,
Spalding, Lincs, PE12 7JE
Tel: 01 406 408080
Fax: 01 406 425744
E-Mail: gr.merchant@btconnect.com

Project
SIDE EXTENSION & ALTERATIONS
CLIFORD HOUSE,
6 PARK ROAD, LONG SUTTON,
SPALDING, Lincs, PE12 9DT.

MR. & MRS. M. CLEMENTS.

Draw

FLOOR PLANS & ELEVATIONS - EXISTING,
SITE & LOCATION PLANS.

Date	MAY 2016.
Drawn	GRM/ SLD.

1/100, 1/50, (unless otherwise stated)

DO NOT SCALE FROM THIS DRAWING

