




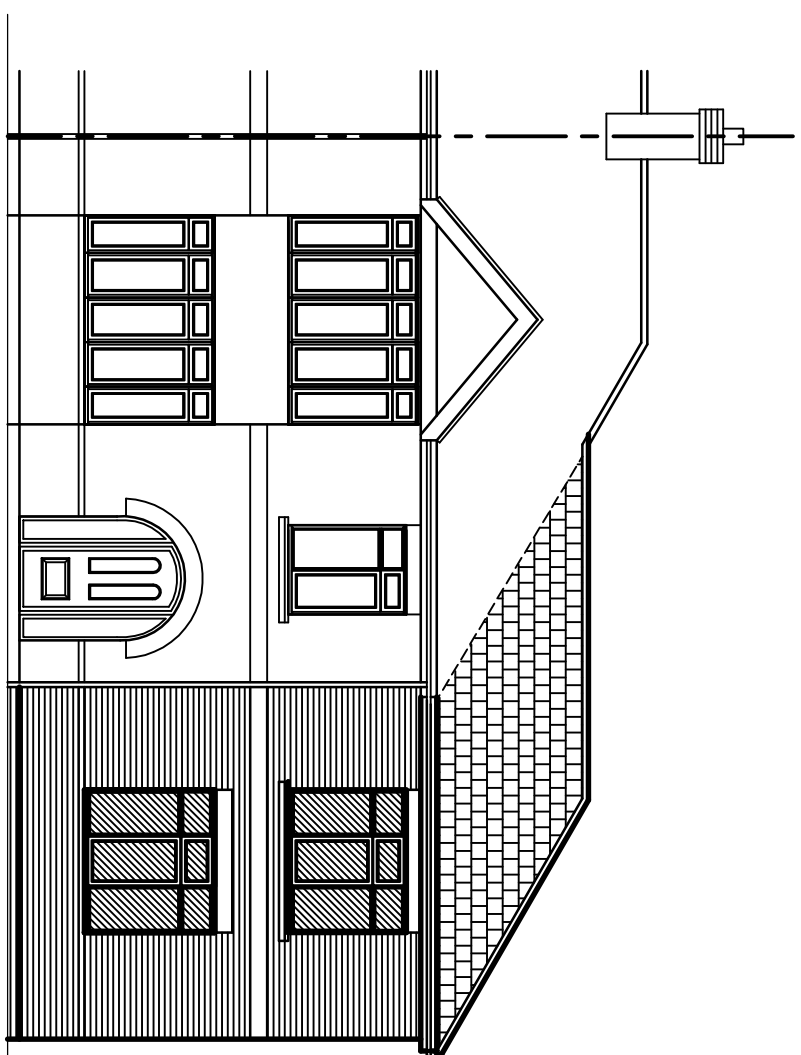


FRONT ELEVATION.

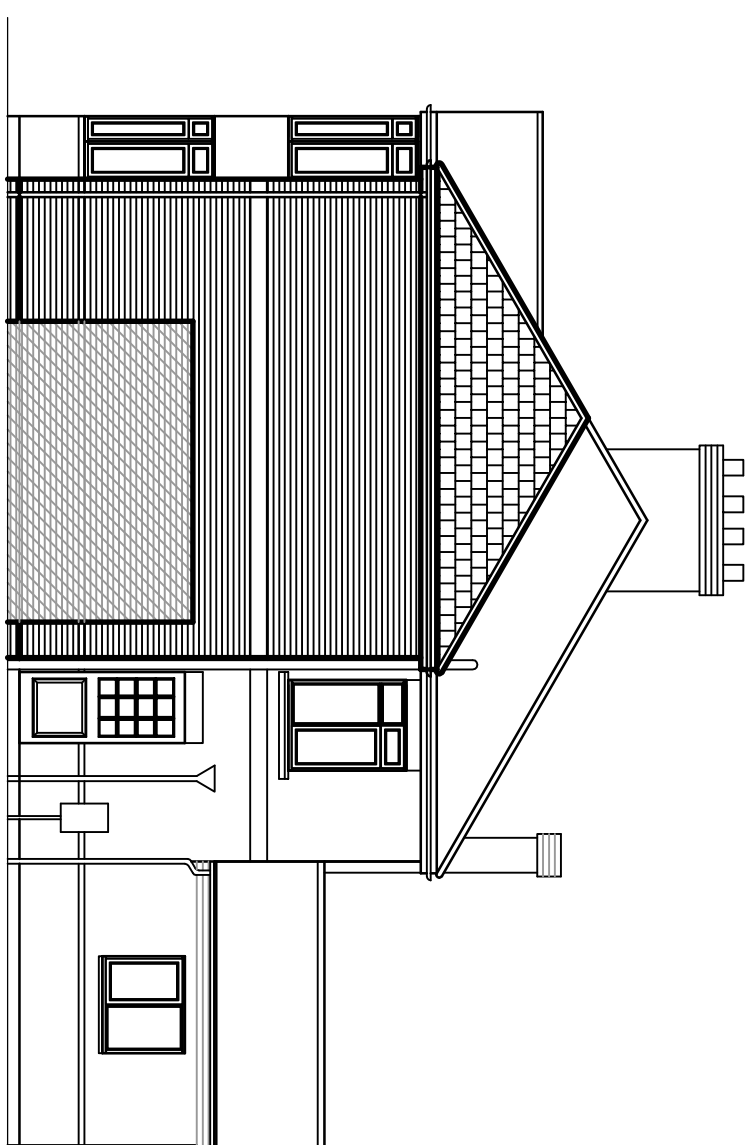


SIDE ELEVATION.

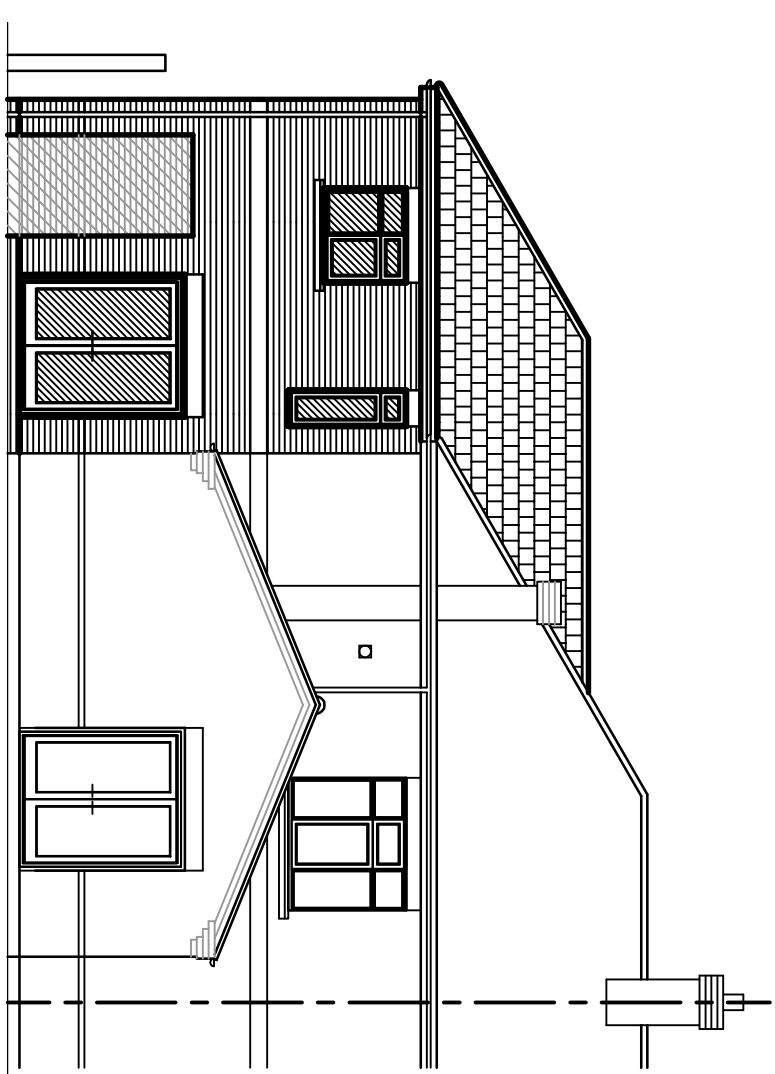


REAR ELEVATION.

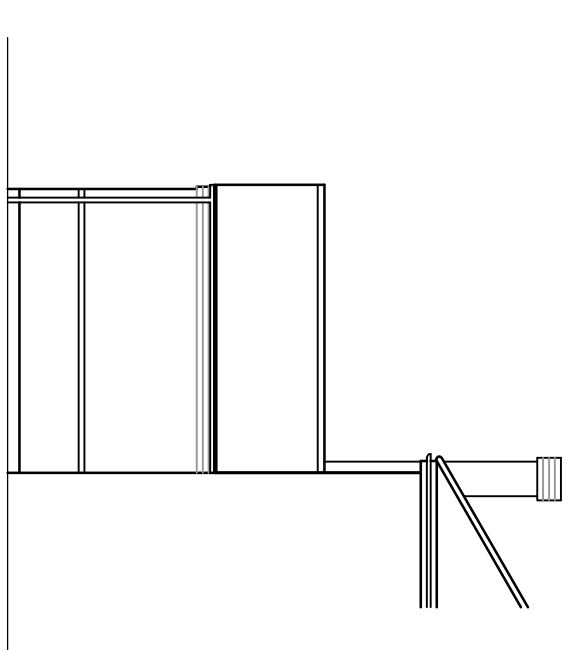


SIDE ELEVATION.

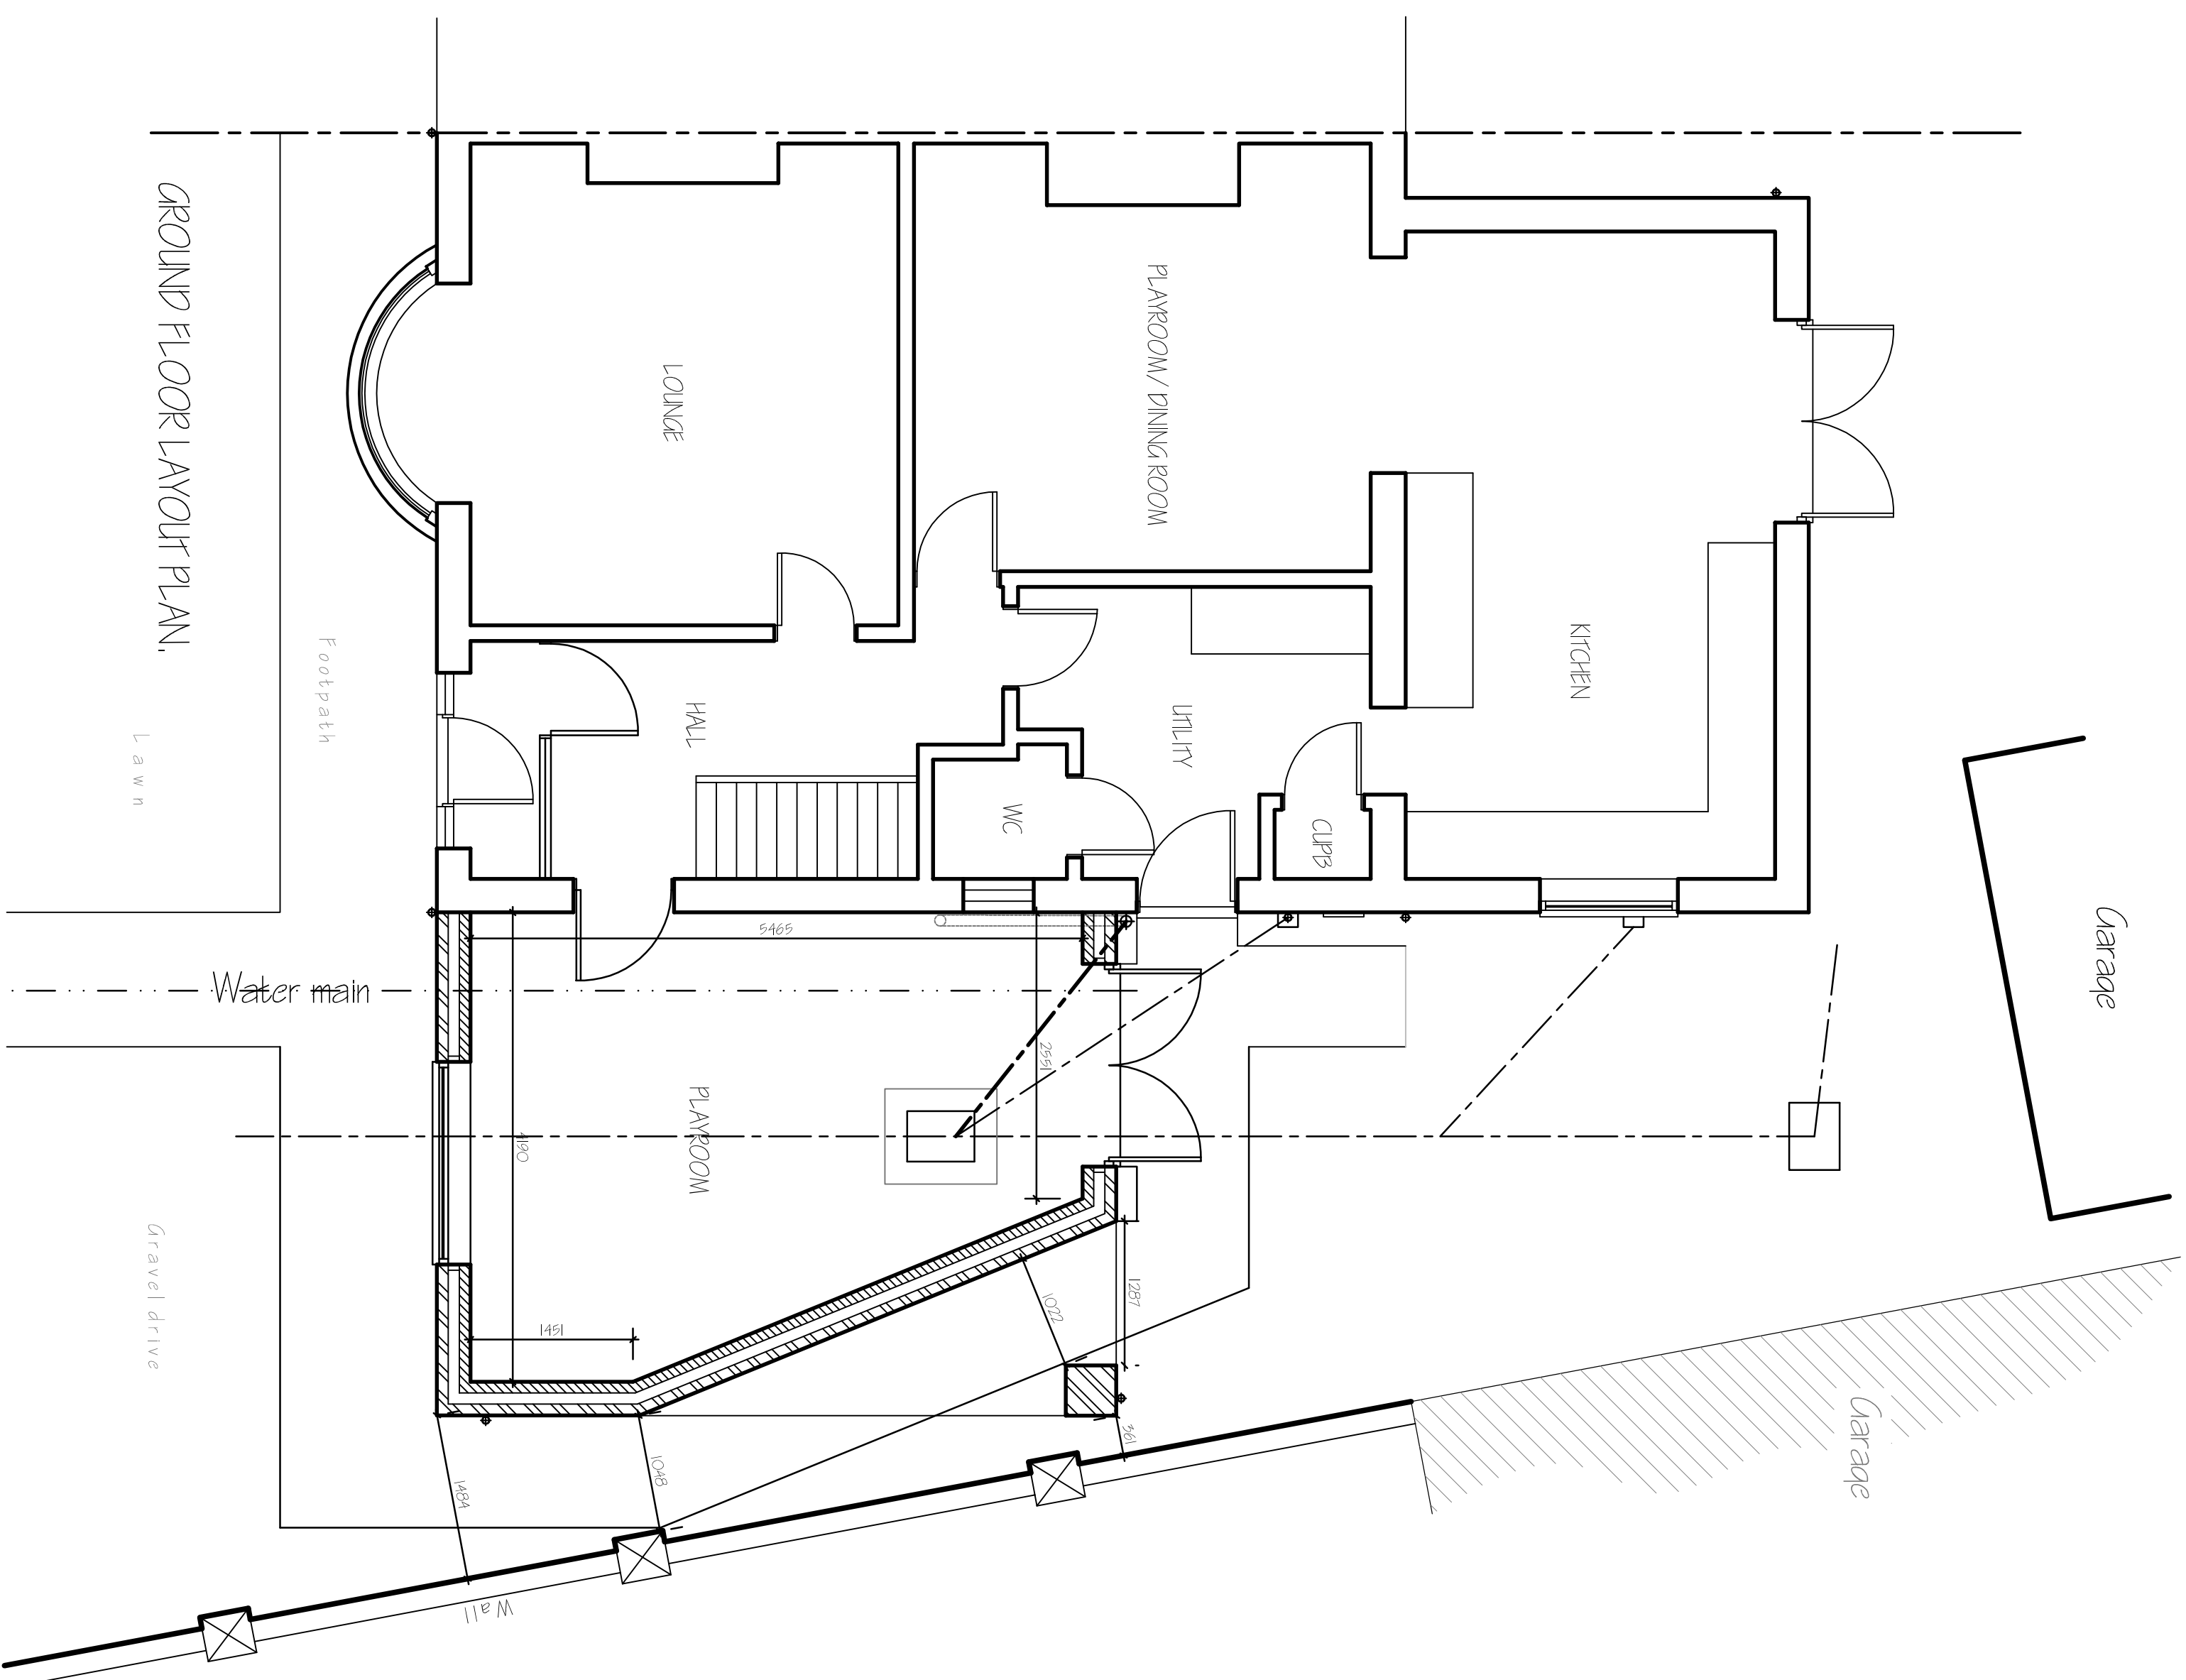

GROUND FLOOR LAYOUT PLAN.

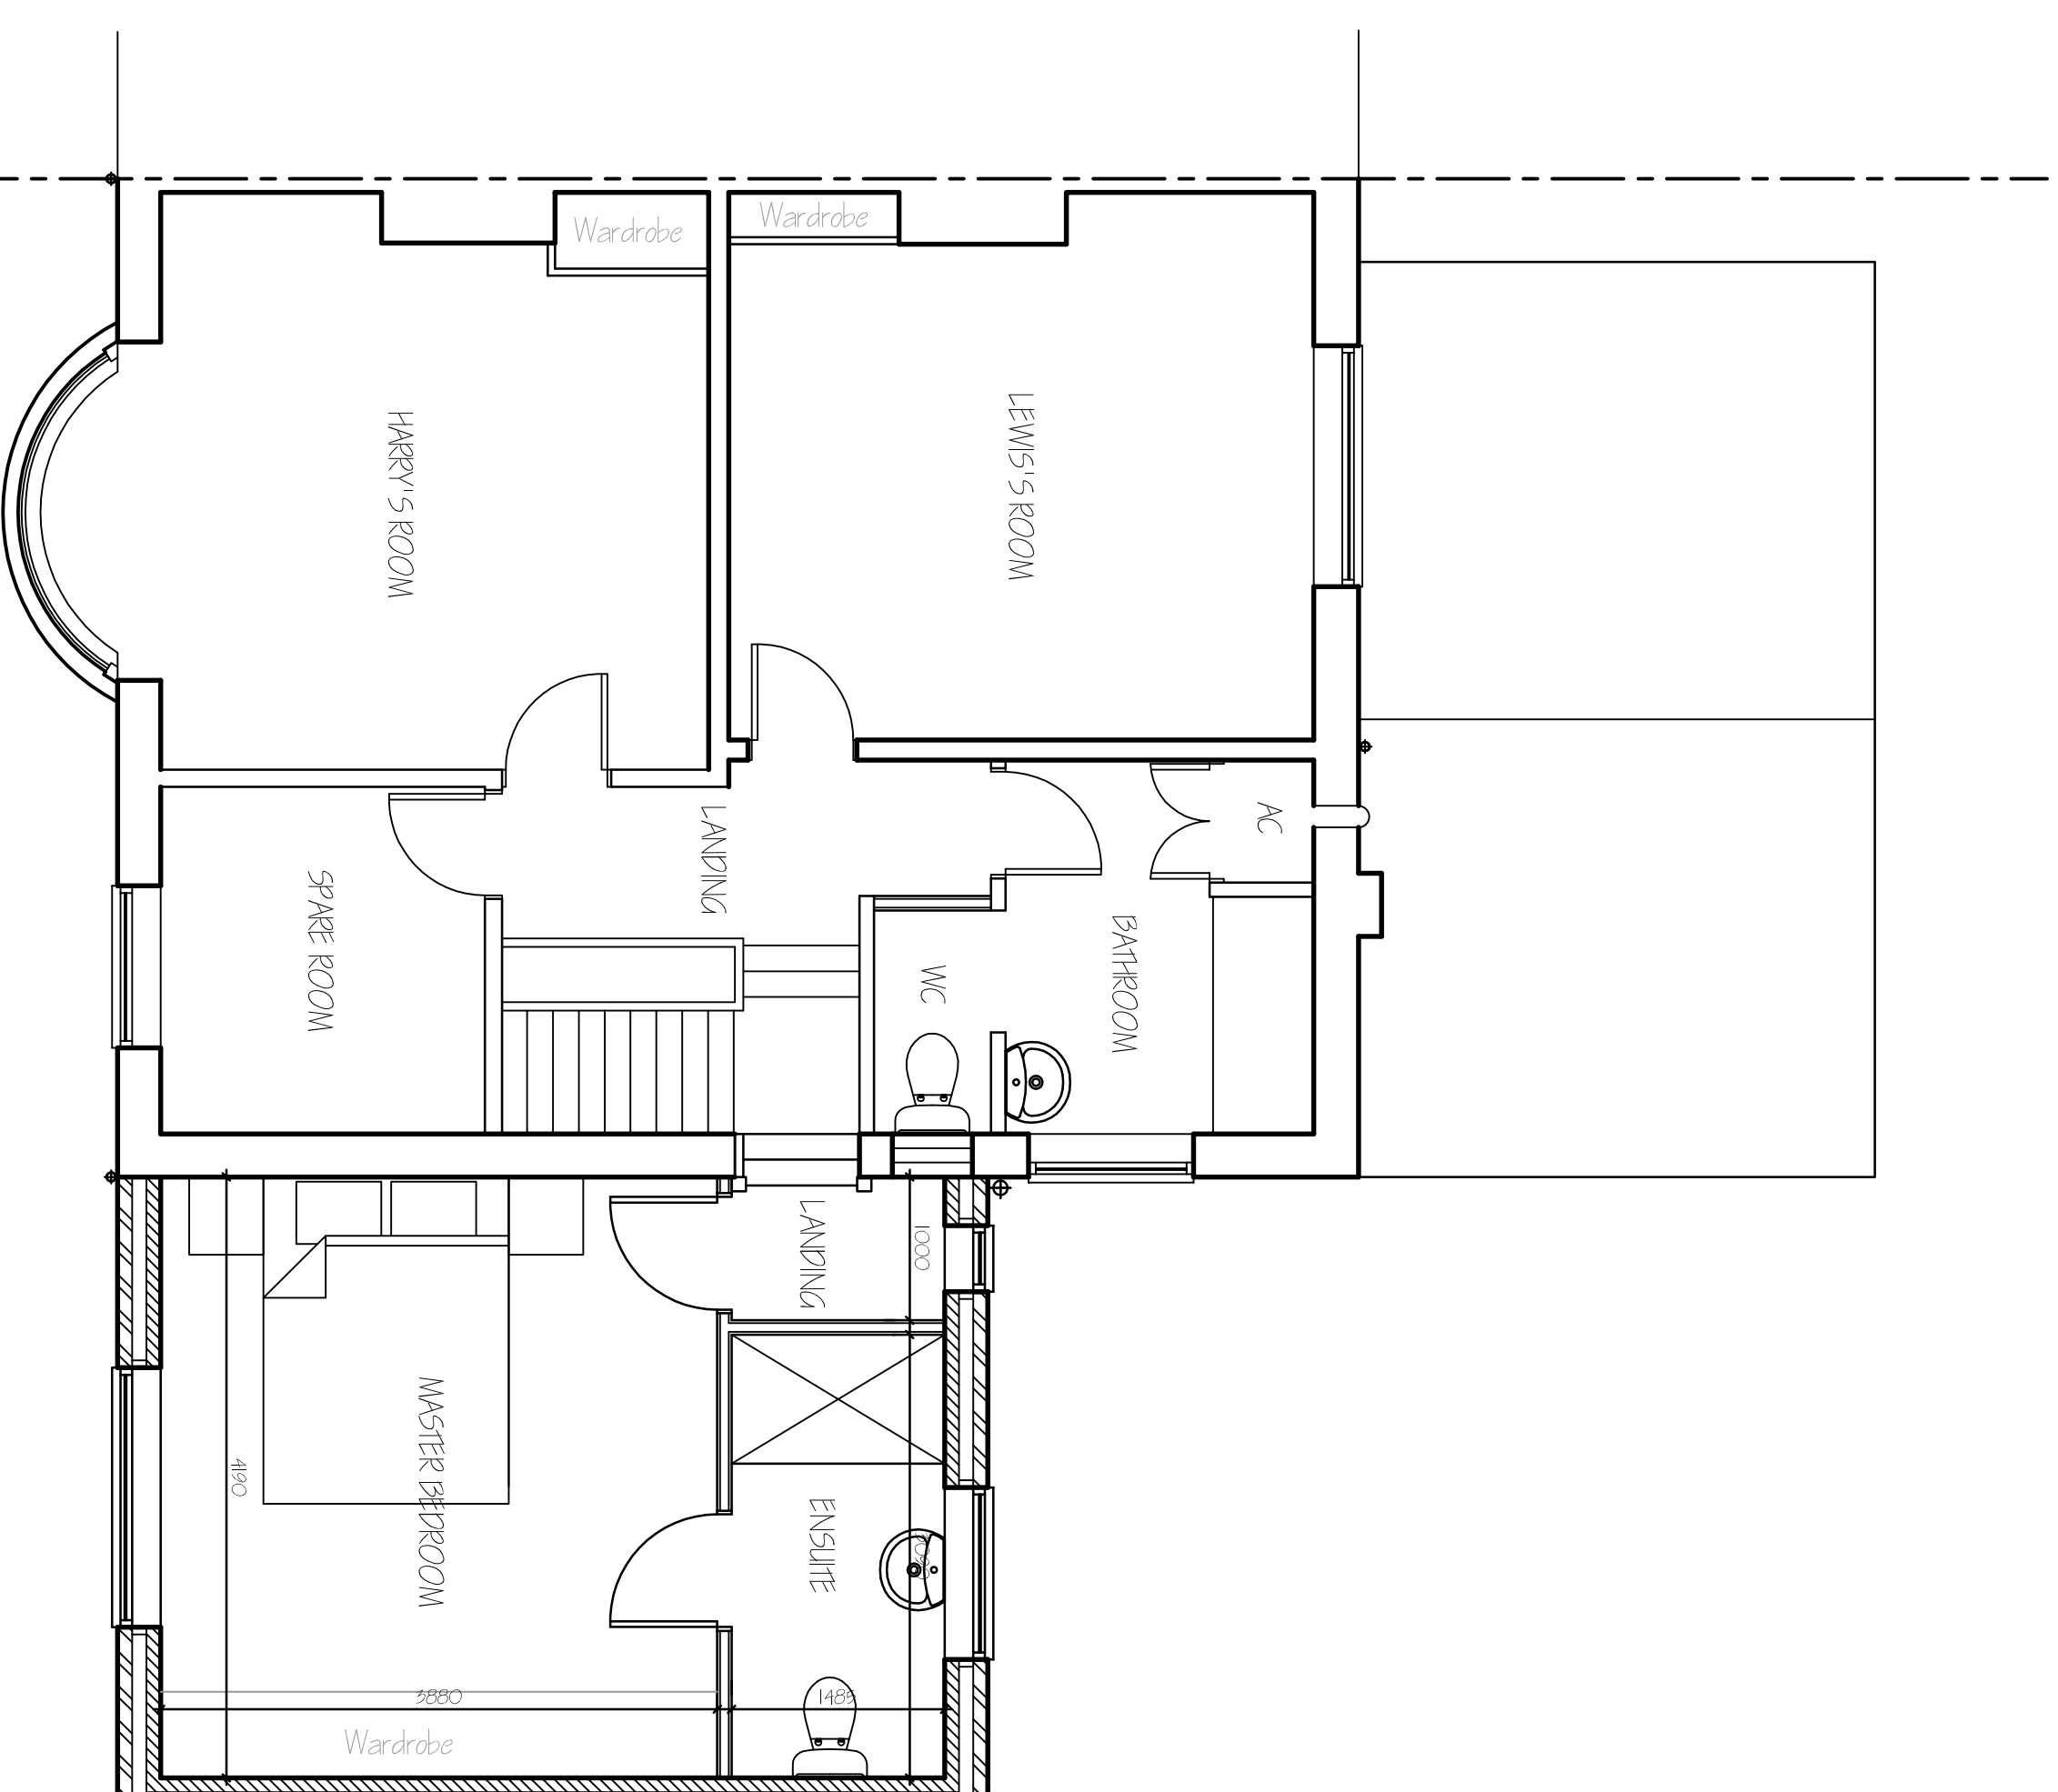

FIRST FLOOR LAYOUT PLAN

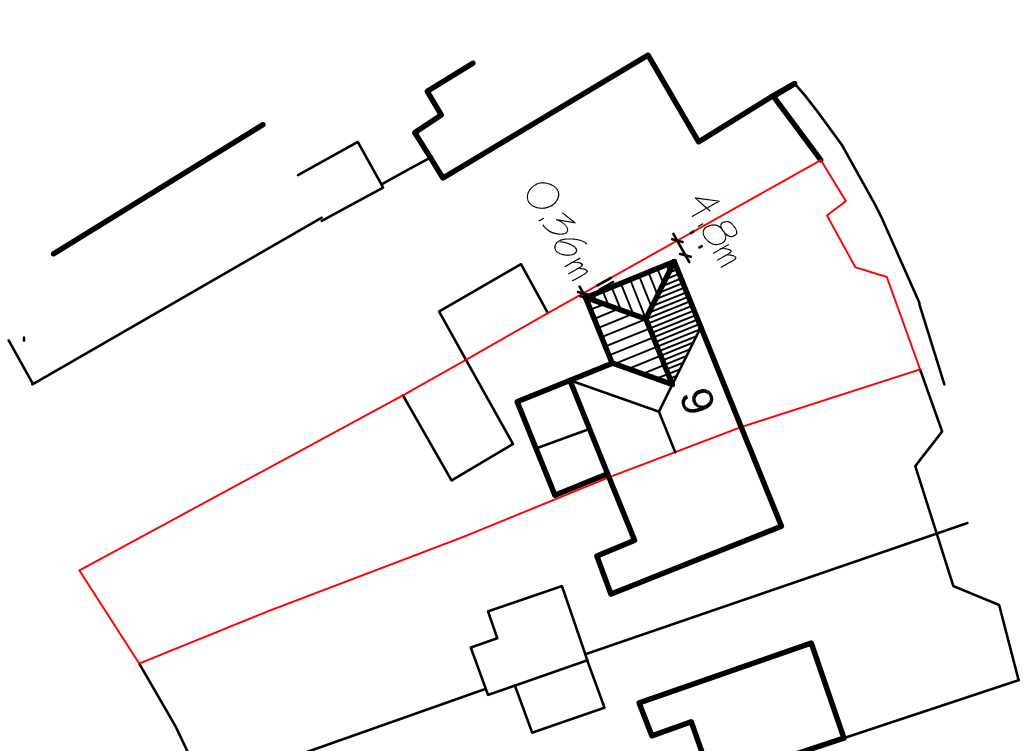

SITE LAYOUT PLAN.
1/500.

A	C.H.B.S.A.M.C.N.I.P.S.	JUNE 1960
ref:	revision	date

G. R. MERCHANT LTD.
I.ENG AMICE FIMO
ARCHITECTURAL, STRUCTURAL
AND LAND DRAINAGE
CONSULTANTS
4 Wrights Mews
12A Park Road, Holbeach,
Spalding, Lincs. PE12 7EE
Tel: 01406 450800
Fax: 01406 455744
E-Mail: gr.merchant@btconnect.com

Project
SIDE EXTENSION & ALTERATIONS
CLIFFORD HOUSE,
6 PARK ROAD, LONG SLITTON,
SPALDING, Lincs. PE12 9DT.

MR. & MRS. M. CLEMENTS

Dre

FLOOR PLANS & ELEVATIONS - PROPOSED
SITE PLANS.

2958-16

Date	Drawn
MAY 2016.	GRM/SLD.

Scales

DO NOT SCALE FROM THIS DRAWING

[illegible]