
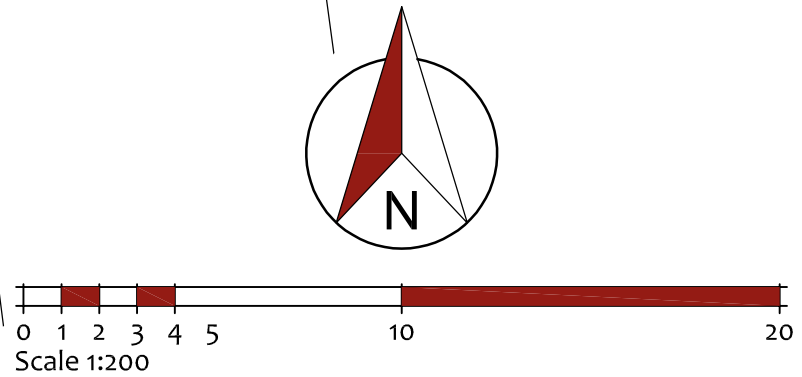


THIS DRAWING IS NOT TO BE USED FOR CONSTRUCTION.
THIS DRAWING IS COPYRIGHT SEVEN22 ARCHITECTURE LTD

REV	DATE	NOTES
A	18/06/25	Plans amended following meeting 16/06/25

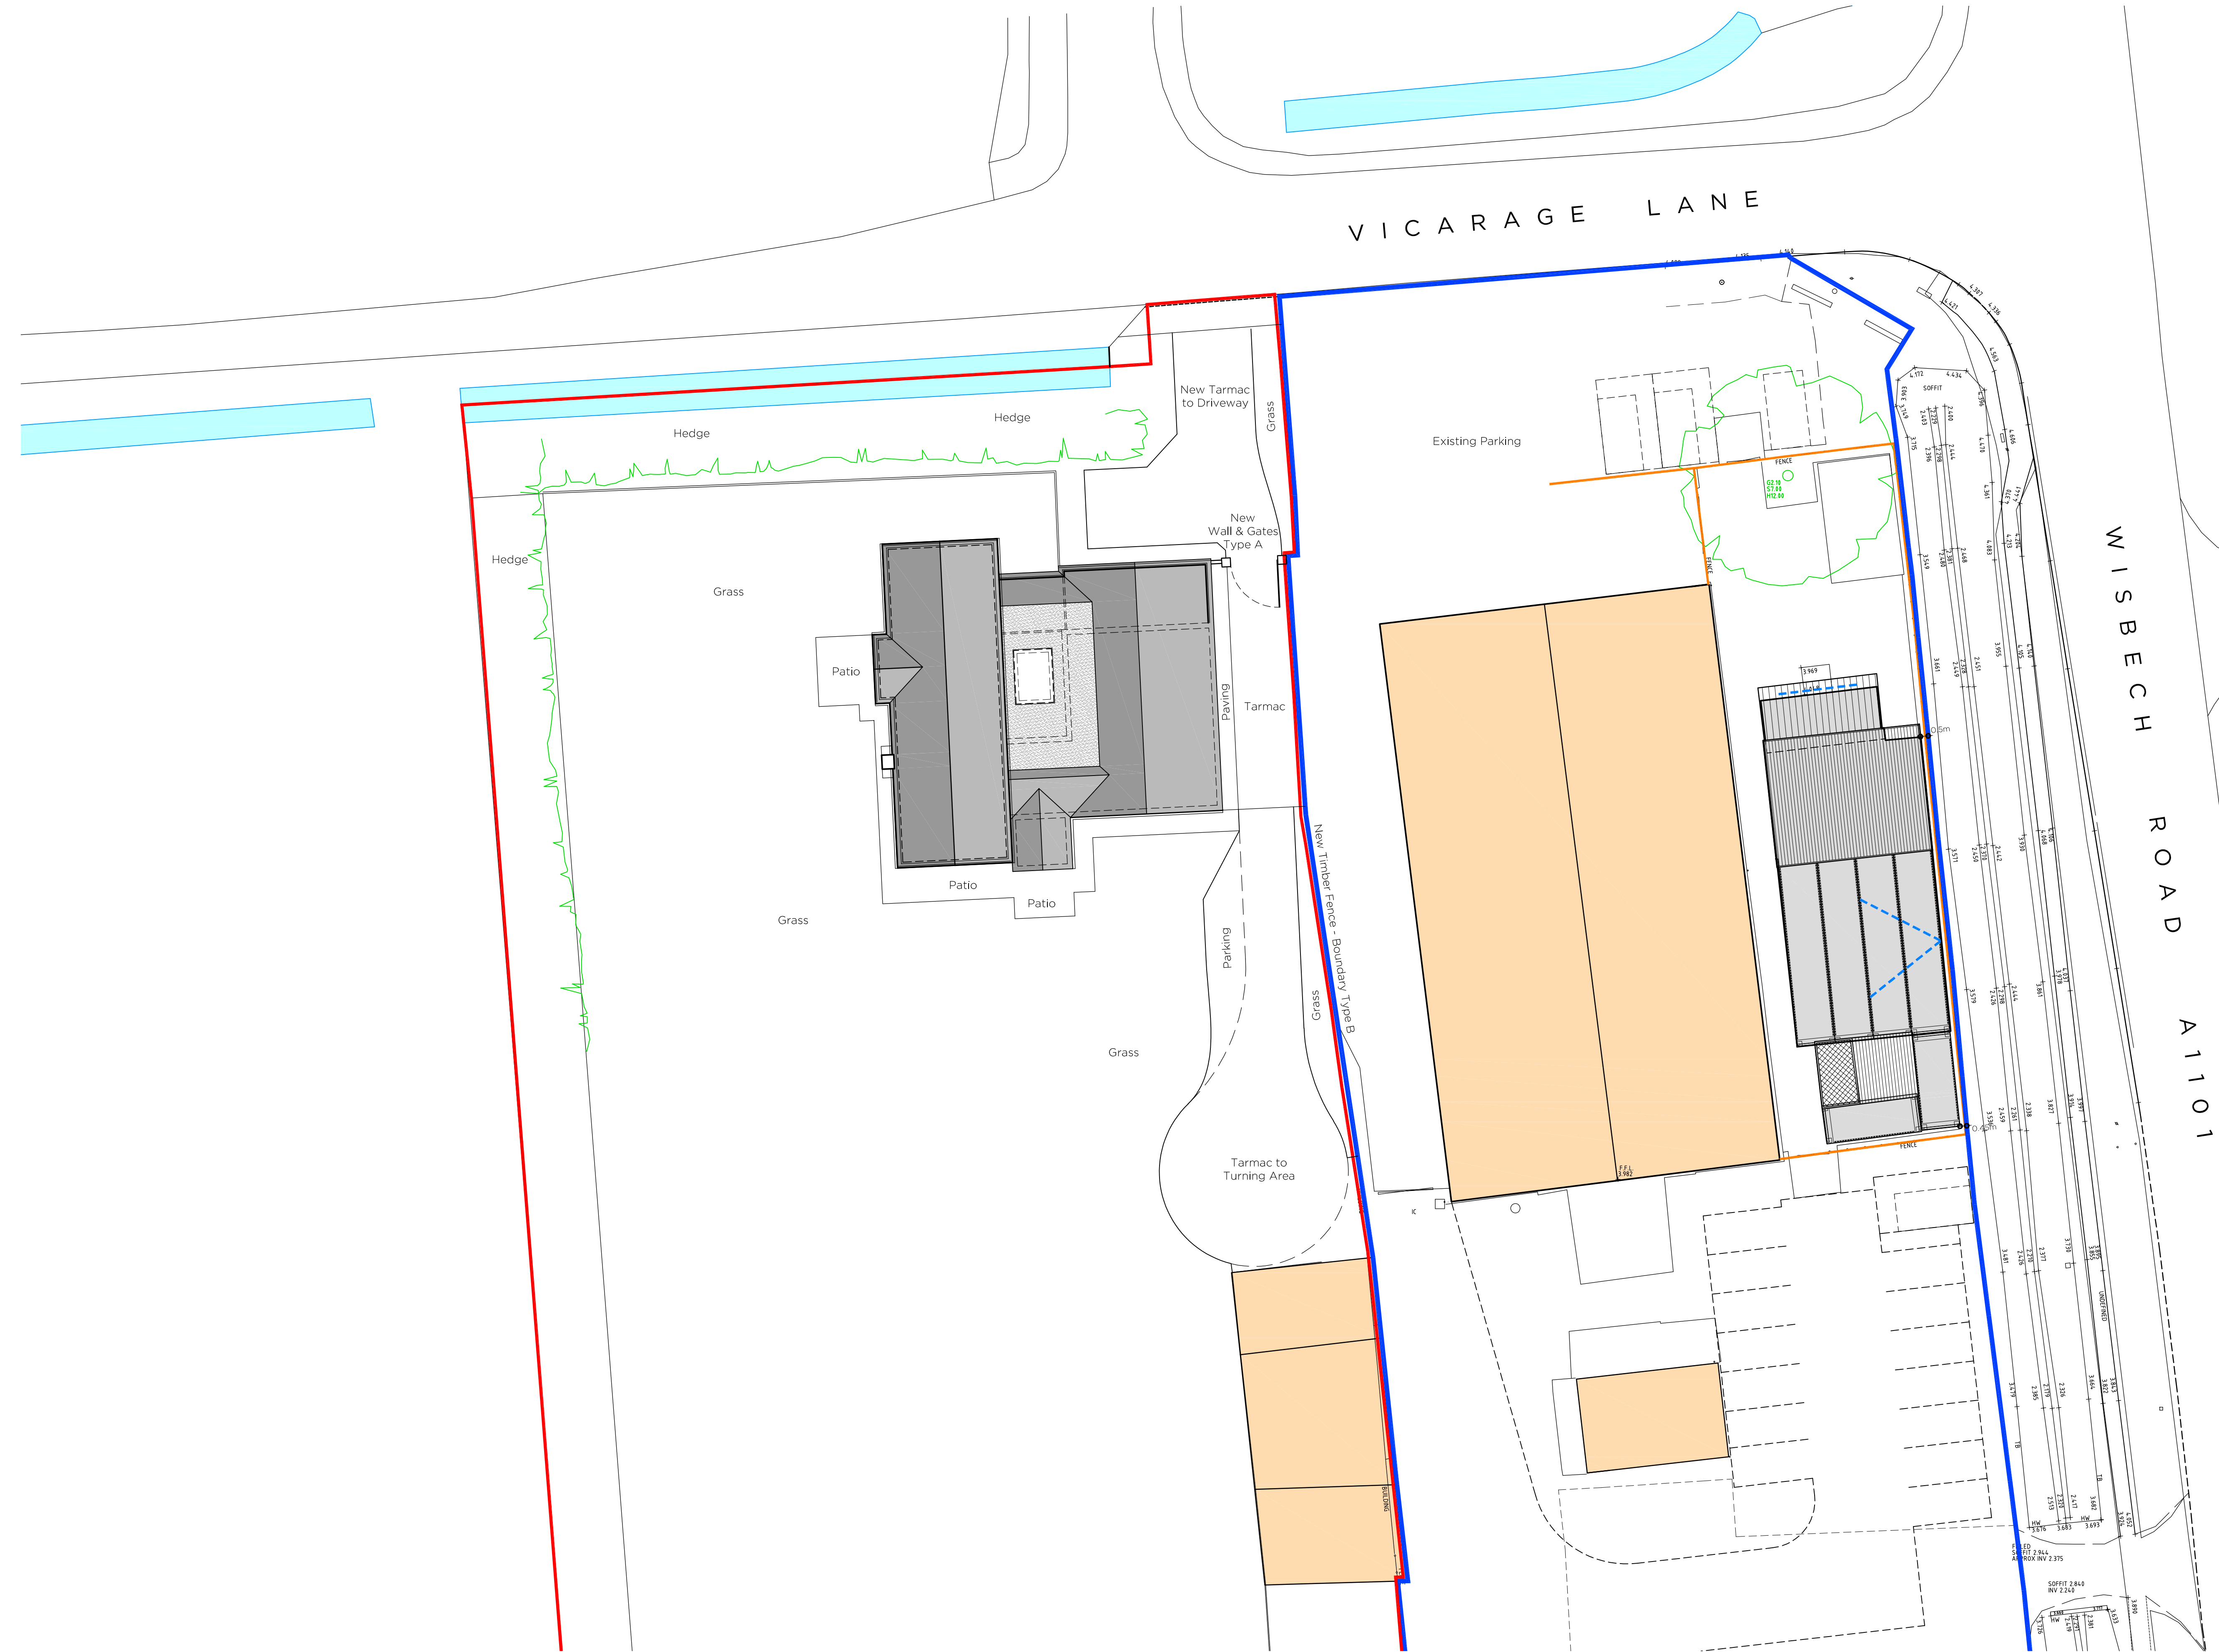

seven22
ARCHITECTURE LTD

22 SHORE VIEW, PETERBOROUGH
CAMBRIDGESHIRE, PE7 8FS
E:info@seven22.co.uk - T:07799 585277

PROJECT
PROPOSED EXTENSIONS & ALTERATIONS TO
59 VICARAGE LANE
LONG SUTTON
LINCOLNSHIRE
PE12 9AF

CLIENT
Mr F WHITE

TITLE
PROPOSED SITE LAYOUT

DRAWING No.
1111 P01

SCALE 1:200 @ A1	DATE MAY 2025	REV A
---------------------	------------------	----------