


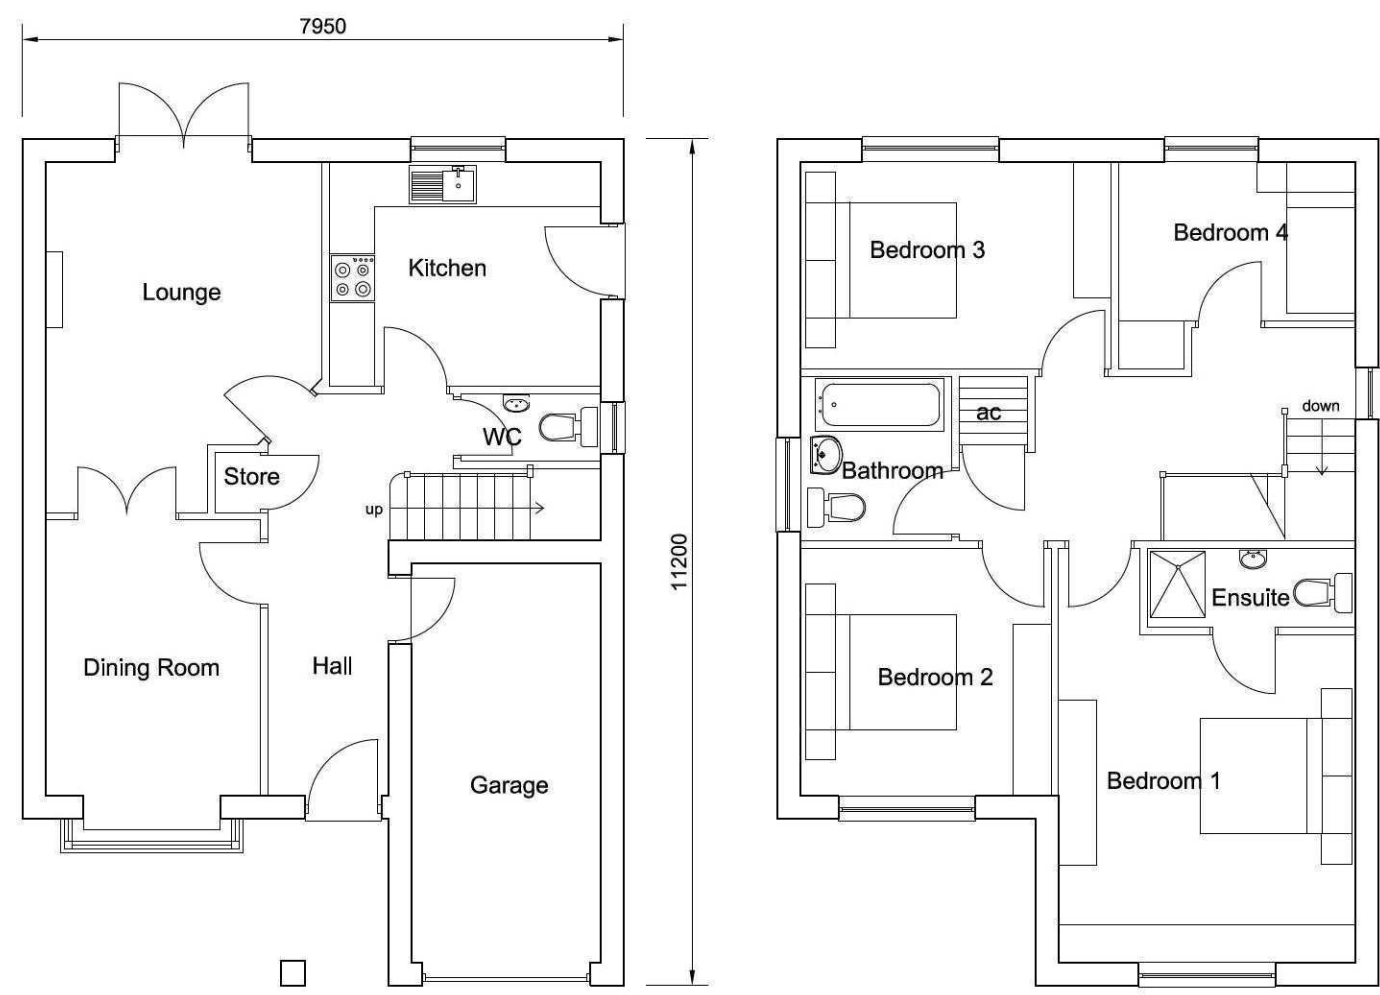

Ground Floor Plan
Plot 3, 50 & 74
plot 75 mirrored


1st Floor Plan




Front Elevation
Plot 3, 50 & 74
plot 75 mirrored




Side Elevation

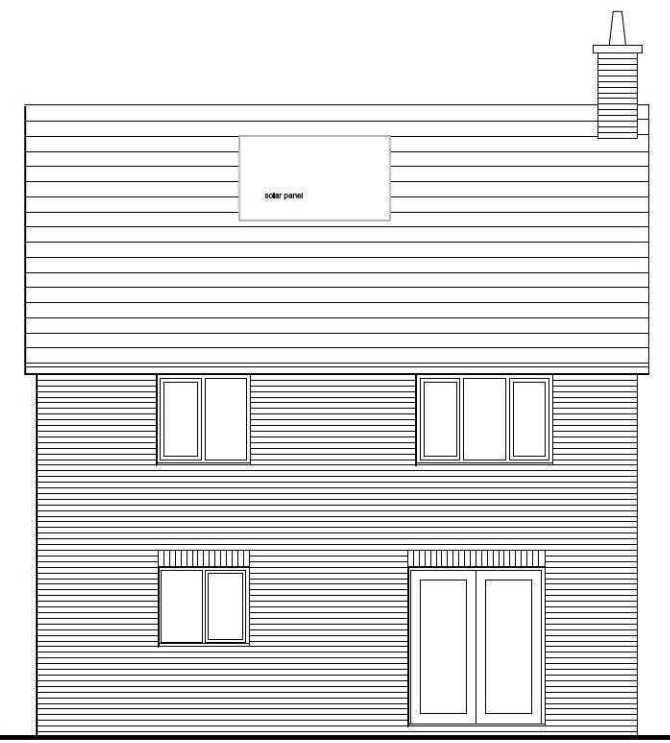


Rear Elevation

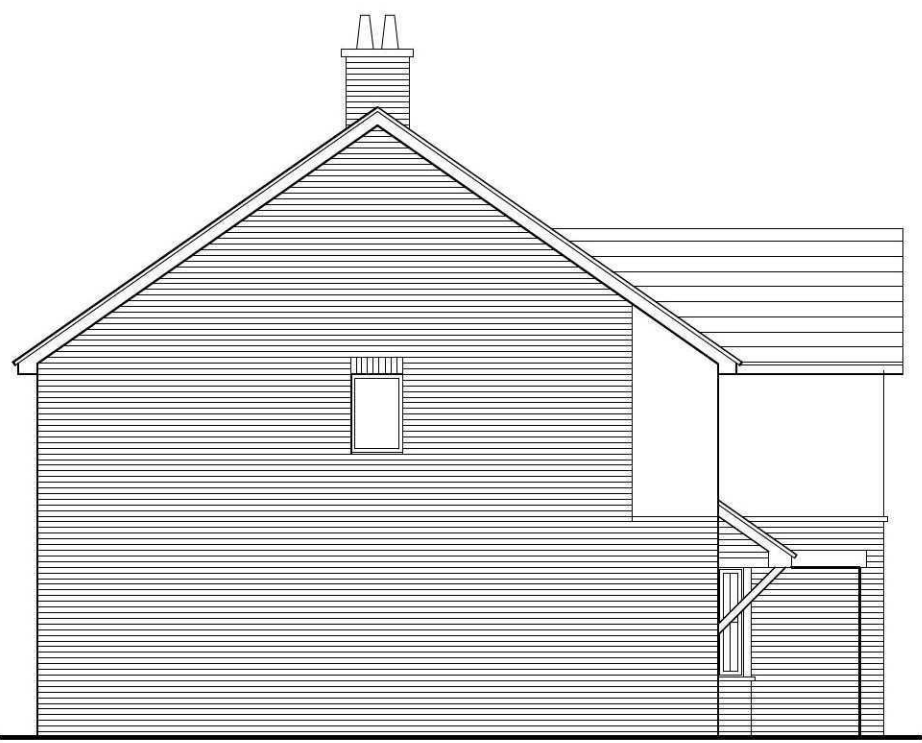

Side Elevation

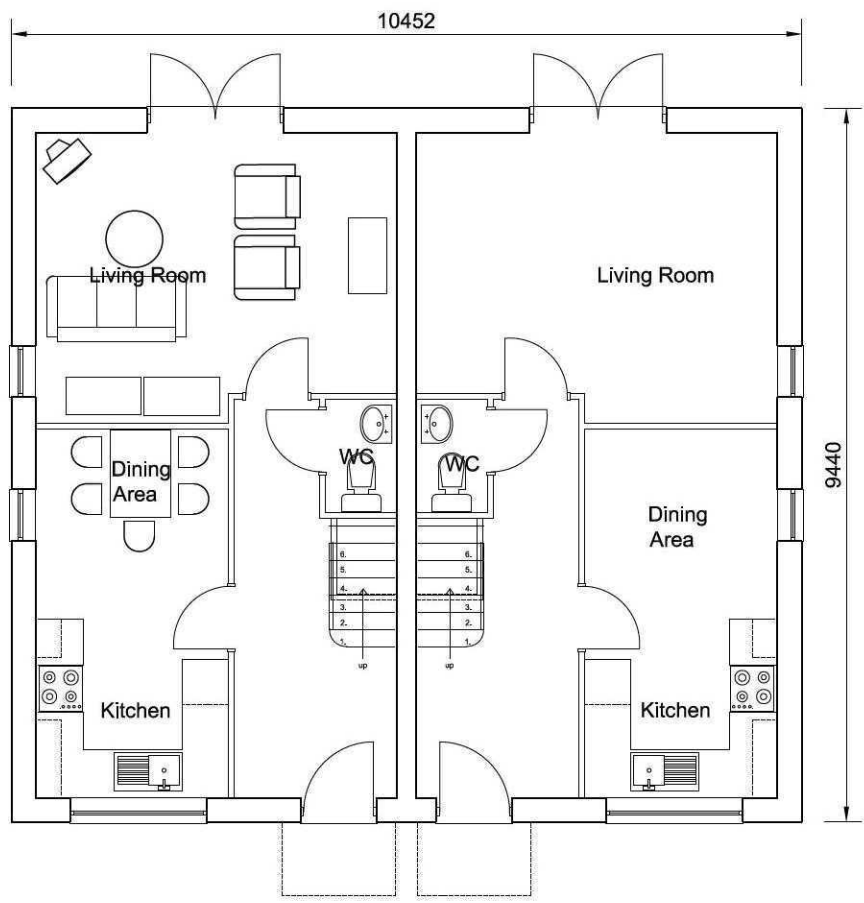


Ground Floor Plan
Plots 4 & 5, & 6 & 7

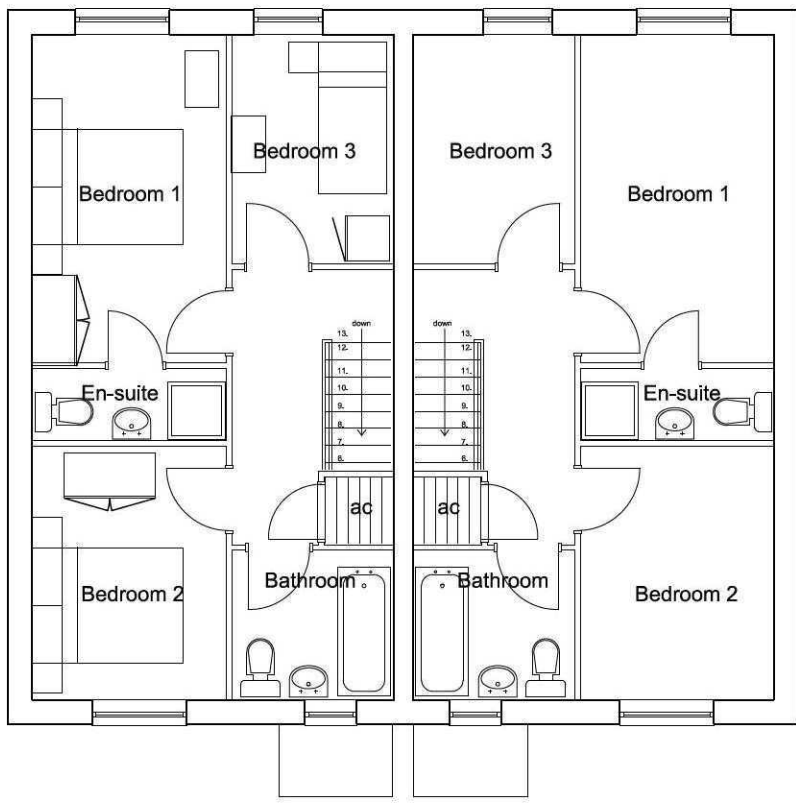

1st Floor Plan




Front Elevation
Plots 4 & 5

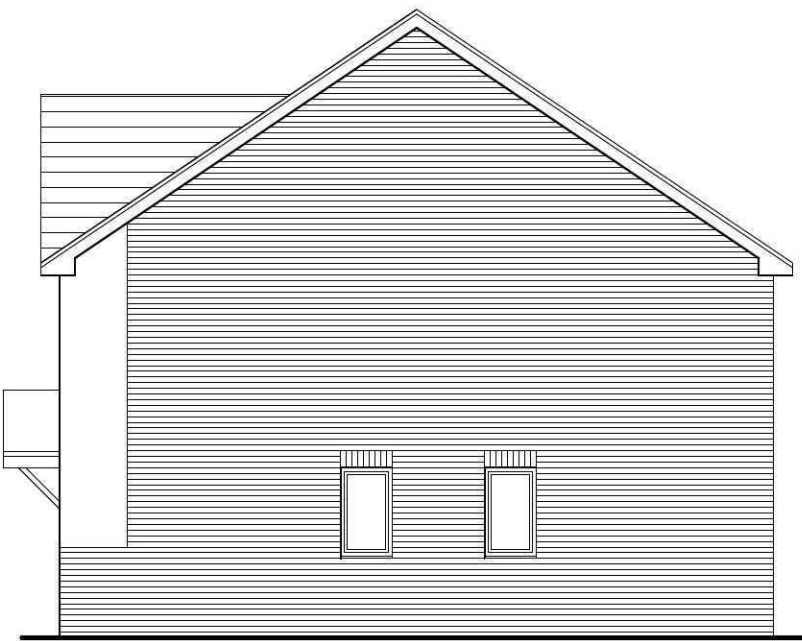

Side Elevation




Rear Elevation

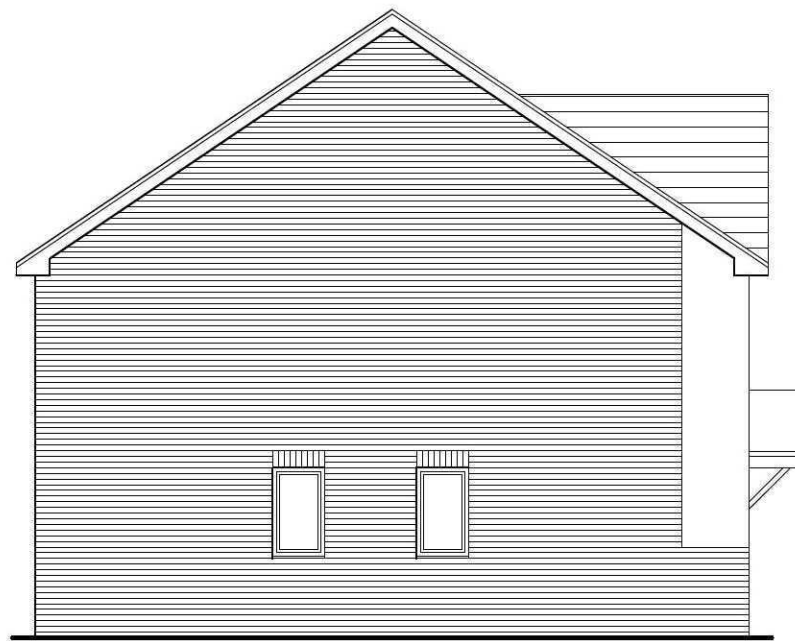

Side Elevation




Front Elevation
Plots 6 & 7

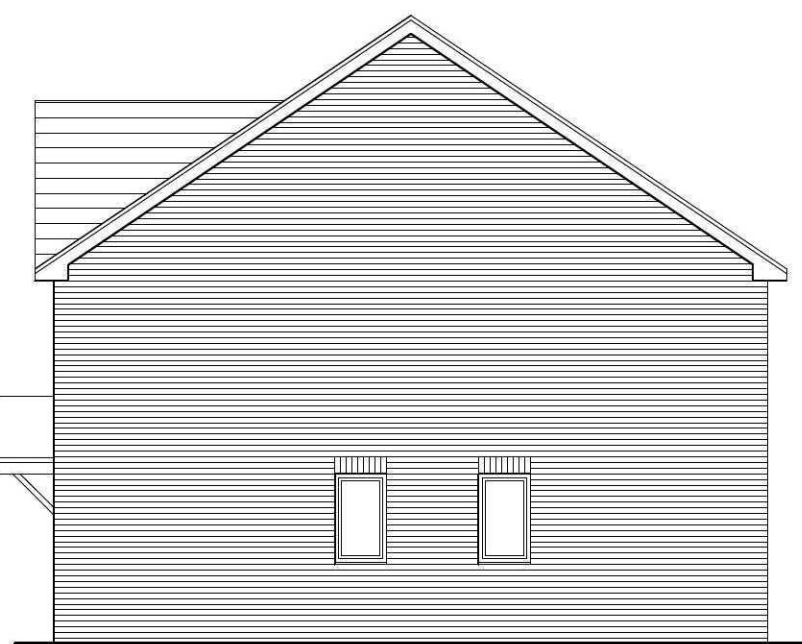


Side Elevation




Rear Elevation

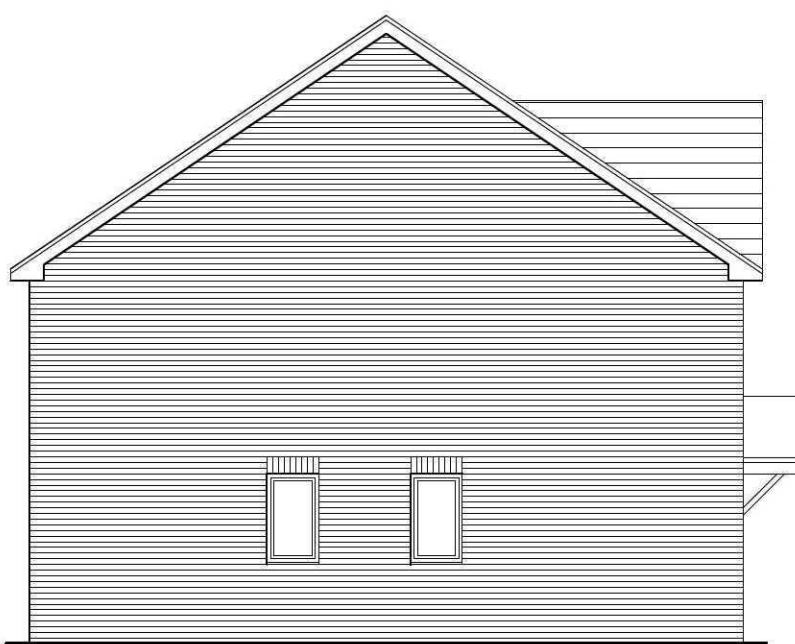

Side Elevation

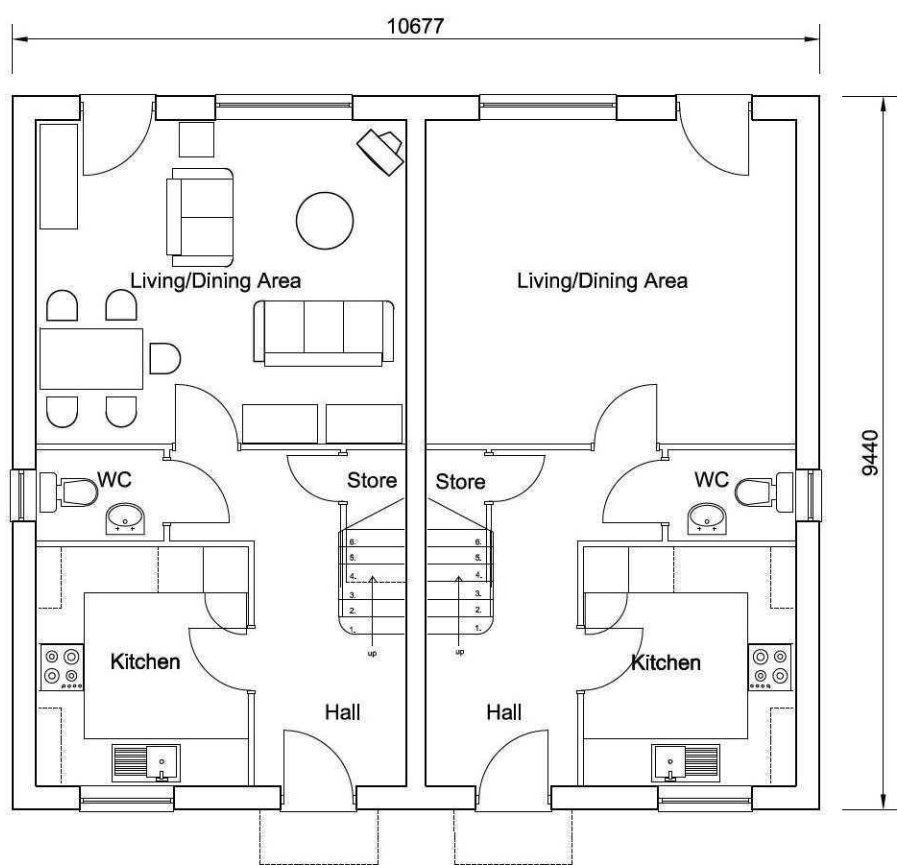


Ground Floor Plan
Plots 32 & 33

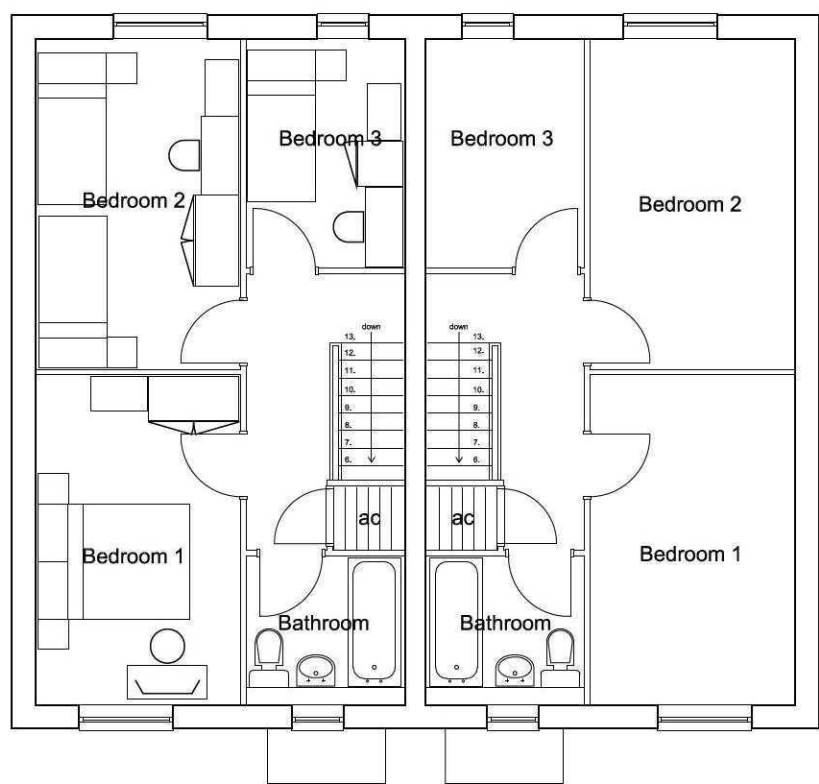

1st Floor Plan




Front Elevation
Plots 32 & 33

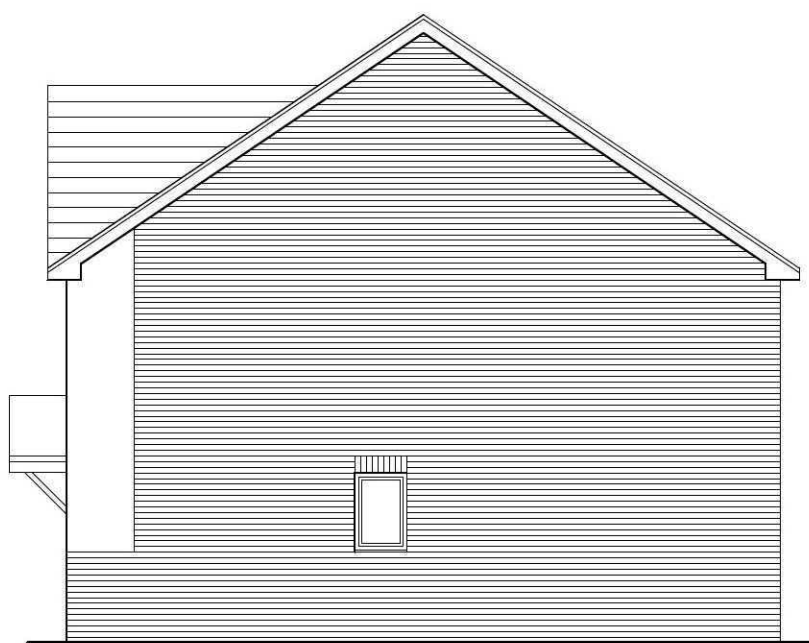

Side Elevation



Rear Elevation

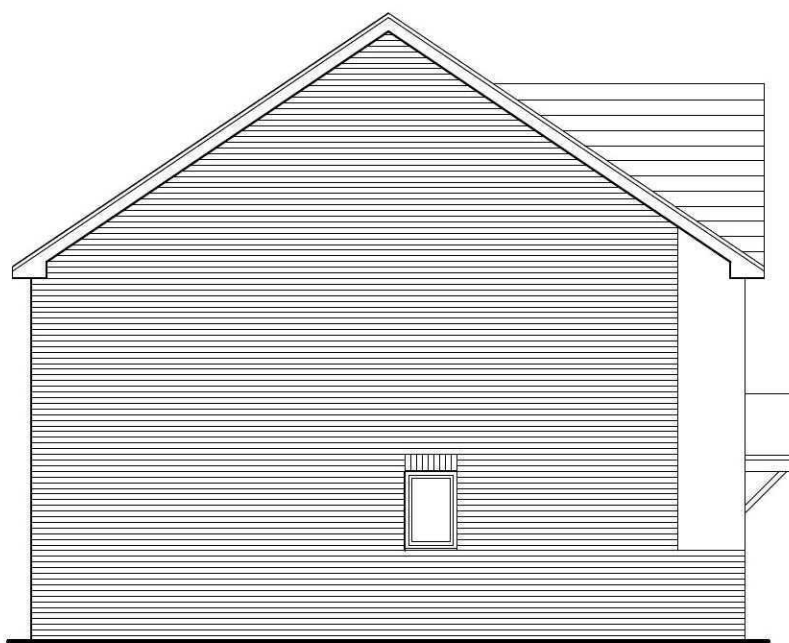

Side Elevation

Rev 2, 24.06.11. Changes to doors, windows, render and minor internal alterations re WDL
Rev 1, 23.04.10. Amended re changes to site layout

Westleigh
PARTNERSHIP HOMES
T: 0116 277 3324
WESTLEIGH DEVELOPMENTS LTD
TUDORGATE, GRANGE BUSINESS PARK,
ENDERBY ROAD, WHETSTONE, LEICESTER. LE8 6EP

CONSULTING ARCHITECTS
BRIAN DEARLOVE PARTNERSHIP
Unit C Edward House, Grange Business Park, Enderby Road,
Whetstone, Leicester. LE8 6EP. T: 0116 278 3355

Plans & Elevations
Plots 3 - 7, 32 & 33, 50,
74, & 75

PROPOSED DEVELOPMENT
Lime Walk
Long Sutton
South Lincolnshire

date	Jan 2010	drg.no.	4093/C2
scale	1:100 @ A1		