



Front Elevation
Plot 1




Side Elevation




Rear Elevation



Side Elevation

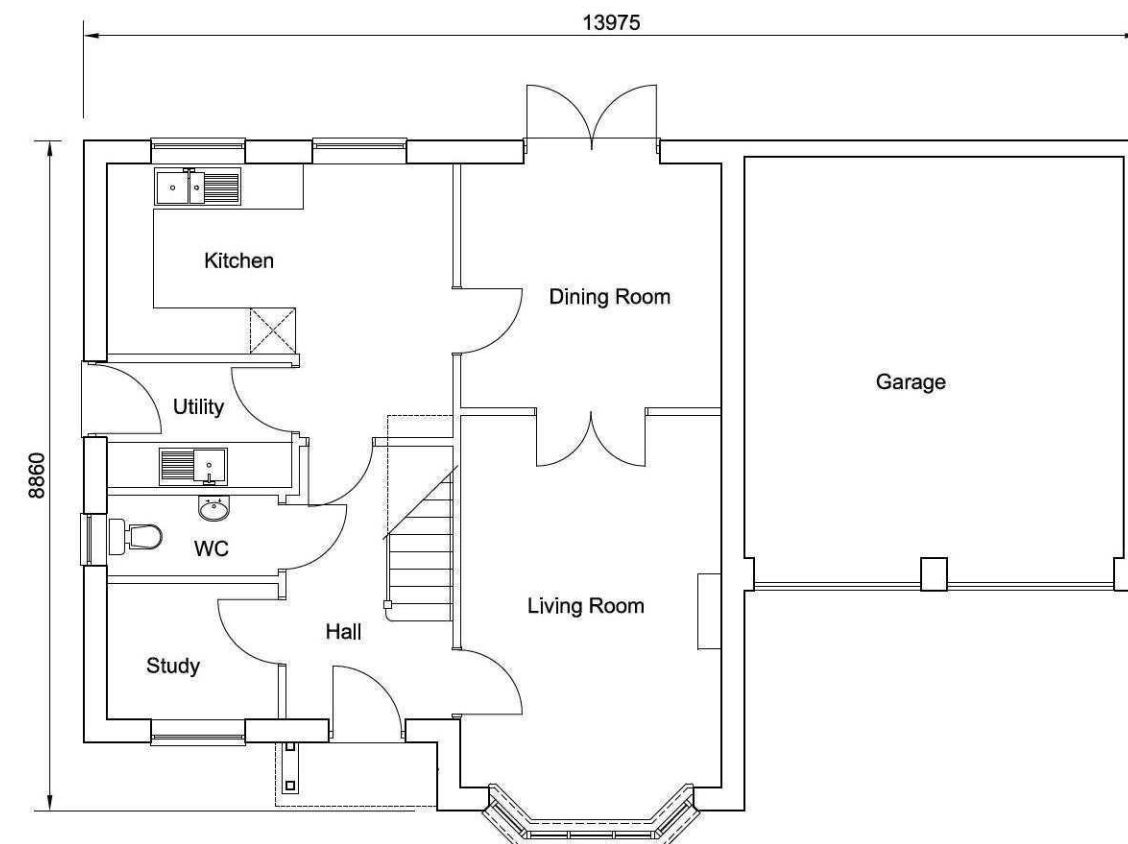


Ground Floor Plan
Plot 1

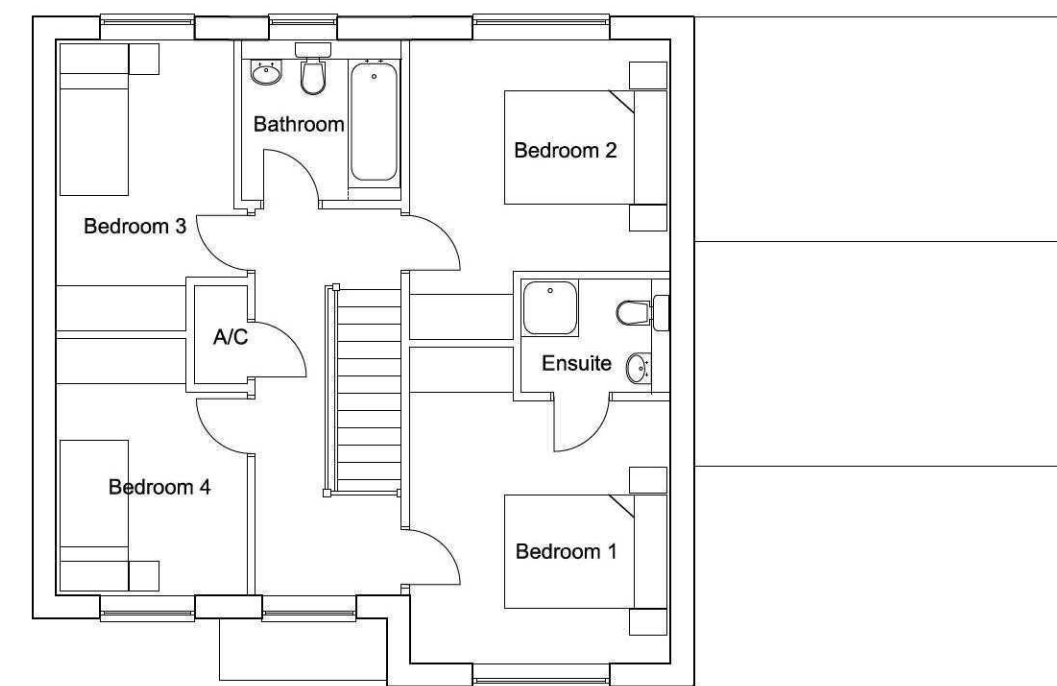

1st Floor Plan



Front Elevation
Plots 2, & 73
plots 66, 71, & 72 mirrored

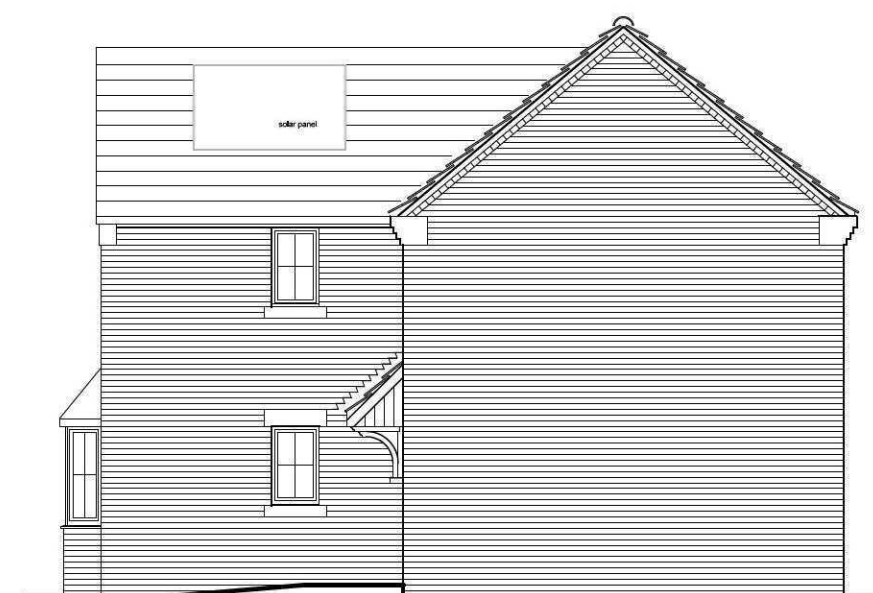


Side Elevation




Rear Elevation



Side Elevation

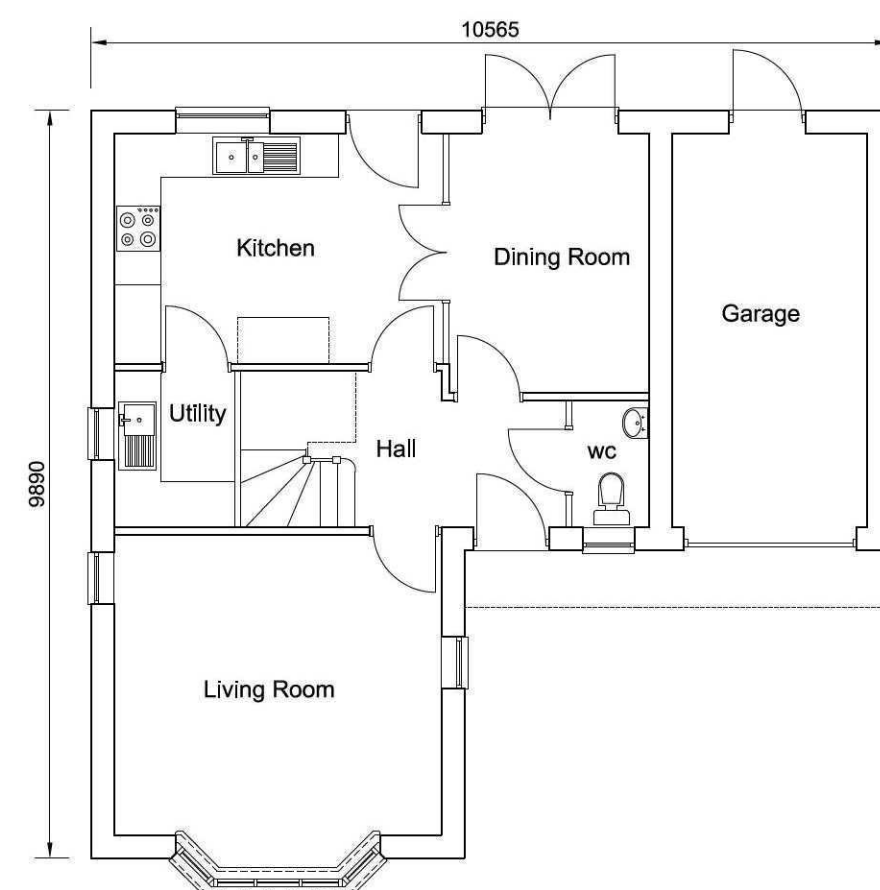

Ground Floor Plan
Plots 2, & 73
plots 66, 71, & 72 mirrored

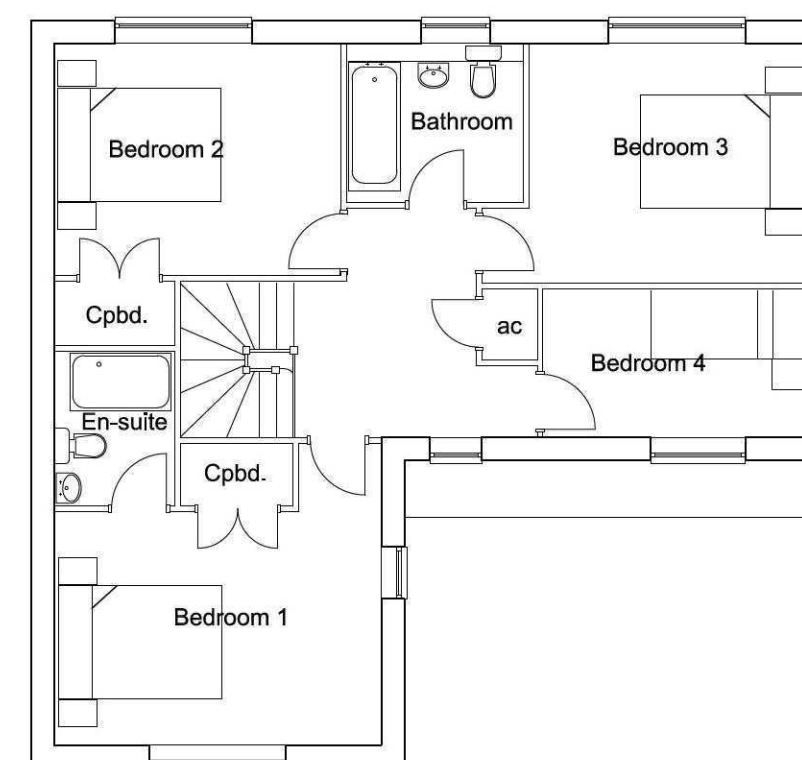

1st Floor Plan

Rev 3. 24.06.11. Plot 1 window to garage removed and rear door added, Plot 2 doors and windows amended to rear and side (nearest utility) plus minor internal changes re WDL
Rev 2. 23.04.10. Amended re changes to site layout
Rev 1. 26.02.10. Revised re changes to site layout.

Westleigh
PARTNERSHIP HOMES

T: 0116 277 3324
WESTLEIGH DEVELOPMENTS LTD
TUDORGATE, GRANGE BUSINESS PARK,
ENDERBY ROAD, WHETSTONE, LEICESTER. LE8 6EP

CONSULTING ARCHITECTS
BRIAN DEARLOVE PARTNERSHIP
Unit C Edward House, Grange Business Park, Enderby Road,
Whetstone, Leicester. LE8 6EP. T: 0116 278 3355

Plans & Elevations
Plots 1, 2, 66, & 71 - 73

PROPOSED DEVELOPMENT
Lime Walk
Long Sutton
South Lincolnshire

date	Jan 2010	drg.no.	4093/B3
scale	1:100 @ A1		