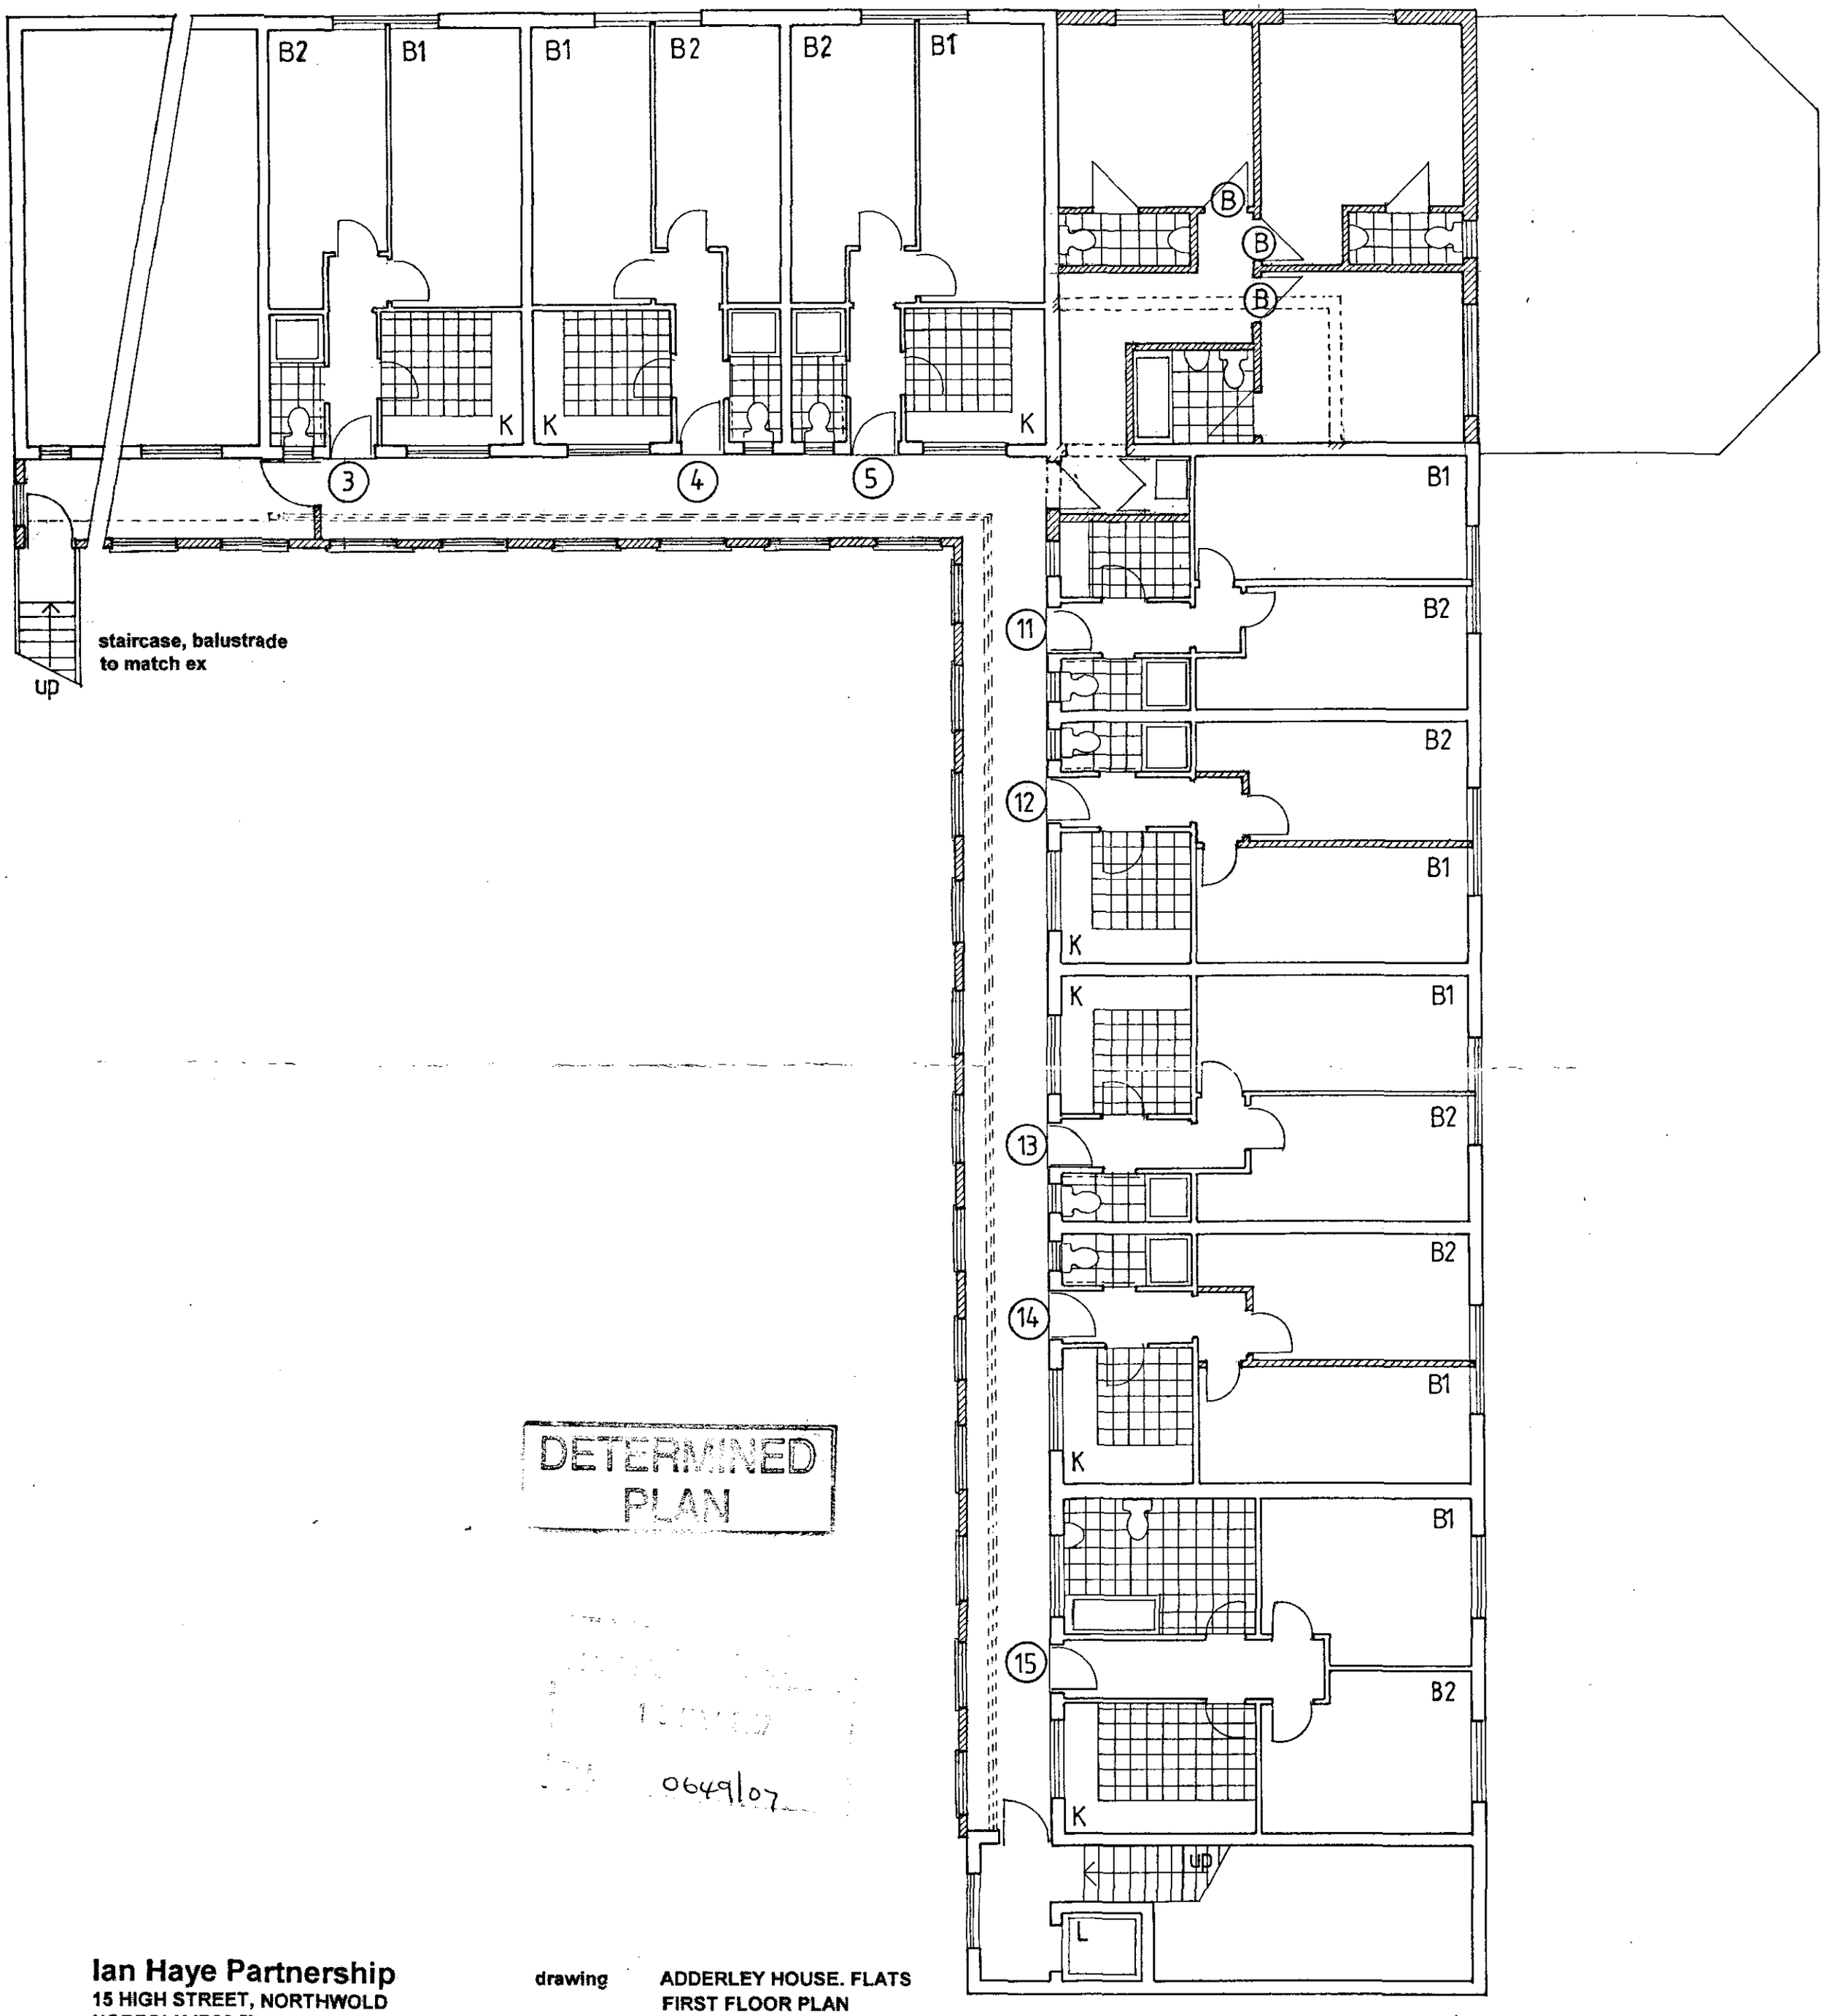


DETERMINED
PLAN

0649/07

Ian Haye Partnership
15 HIGH STREET, NORTHWOLD
NORFOLK IP26 5LA
Tel:01366-727 766 Fax: 01366-727 676

project ADDERLEY HOUSE
23 LONDON ROAD
LONG SUTTON

drawing ADDERLEY HOUSE. FLATS
FIRST FLOOR PLAN
PROPOSED

scale 1.100 date 01.07

drw no 4161. P.15 rev B

