


Site Dimensions

- A-B. 81'3" (to stake)
82'9" (to hedge &)
B-C. 96'0"
C-D. 47'0"
A-D. 73'6"

Example of possible plot layout showing 1100sqft 3bedroom detached house, with single garage and turning facility within the plot.

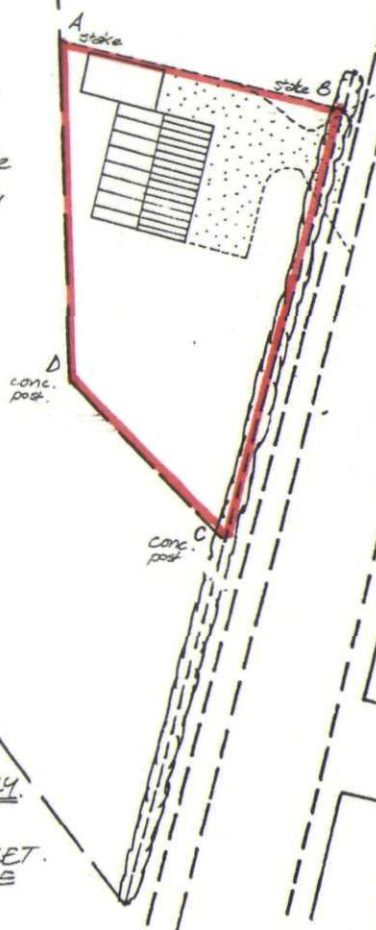

FOR ILLUSTRATIVE PURPOSES ONLY.
THIS DRAWING IS BASED
ON AN ENLARGEMENT OF
THE 1:2500 SCALE O.S. SHEET.
ALL DIMENSIONS SHOULD BE
CHECKED ON SITE.

Title; PROPOSED BUILDING PLOT
ADJ. N° 64 STATION ROAD
LONG SUTTON.

Client; MR. E.T.S. SIMPSON
64 STATION ROAD, LONG SUTTON.

Scale;
1"=500

Drawn by;
A.J. HOLFORD ARCS

Ref.
C.S. /8/88

Date;
30th August 1988.

Collings

GEOFFREY COLLINGS AND CO.
Chartered Surveyors

Office; High Street, Long Sutton
Lincs. PE18 9DB.
0406-362038