

Ref. Proposed application
to (new H1) 1405/88.

AMENDMENTS REQUIRED.


- ① Reposition common boundary and new dwelling.
- ② Show extension and new garage to No 64.
- ③ Show new byngalow at "Delph fields".
- ④ Check site dimensions, etc.

Jan. 04.

Site Dimensions

A-B. 61'3" (to stake)
62'9" (to hedge &)
B-C. 26'0"
C-D. 47'0"
A-D. 73'6"

Example of possible plot layout
showing 1100 sq. ft 3 bedroom
detached house, with single
garage and turning facility
within the plot.

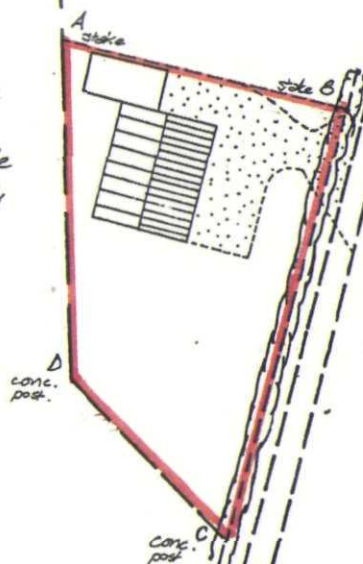

FOR ILLUSTRATIVE PURPOSES ONLY.
THIS DRAWING IS BASED
ON AN ENLARGEMENT OF
THE 1:2500 SCALE O.S. SHEET.
ALL DIMENSIONS SHOULD BE
CHECKED ON SITE.

Title; PROPOSED BUILDING PLOT
ADJ. N° 64 STATION ROAD
LONG SUTTON.

Client; MR. E.T.S. SIMPSON
64 STATION ROAD, LONG SUTTON.

Scale; 1:500

Drawn by;
A.J. HOLFORD ARCS

Ref. C.S. 1/8/88

Date; 30th August 1988.

Collings

GEOFFREY COLLINGS AND CO.
Chartered Surveyors

Office; High Street, Long Sutton
Lincs. PE12 9DB.
0406-362098