

64


STATION ROAD



Site Dimensions

A-D. 81'3" (to state)
82'7" (to hedge)
B-C. 96'0"
C-D. 47'0"
A-D. 73'6"

Example of possible plot layout showing 100sqft 3 bedroom detached house, with single garage and turning facility within the plot.

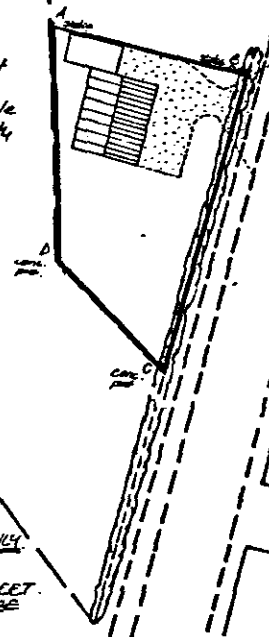

FOR ILLUSTRATIVE PURPOSES ONLY.
THIS DRAWING IS BASED
ON AN ENLARGEMENT OF
THE 1:2500 SCALE O.S. SHEET.
ALL DIMENSIONS SHOULD BE
CHECKED ON SITE.

Title: PROPOSED BUILDING PLOT ADJ. N° 64 STATION ROAD LONG SUTTON.	
Client: MR. E.T.S. SIMPSON 64 STATION ROAD, LONG SUTTON.	
Scale: 1/500	Drawn by: A.J. HOLFORD ARCS
Ref. C.S. 18/88	Date: 30th August 1988.

Collings

GEOFFREY COLLINGS AND CO.
Chartered Surveyors
Office: High Street, Long Sutton
Lincs. PE18 9DB.
0406-562090