



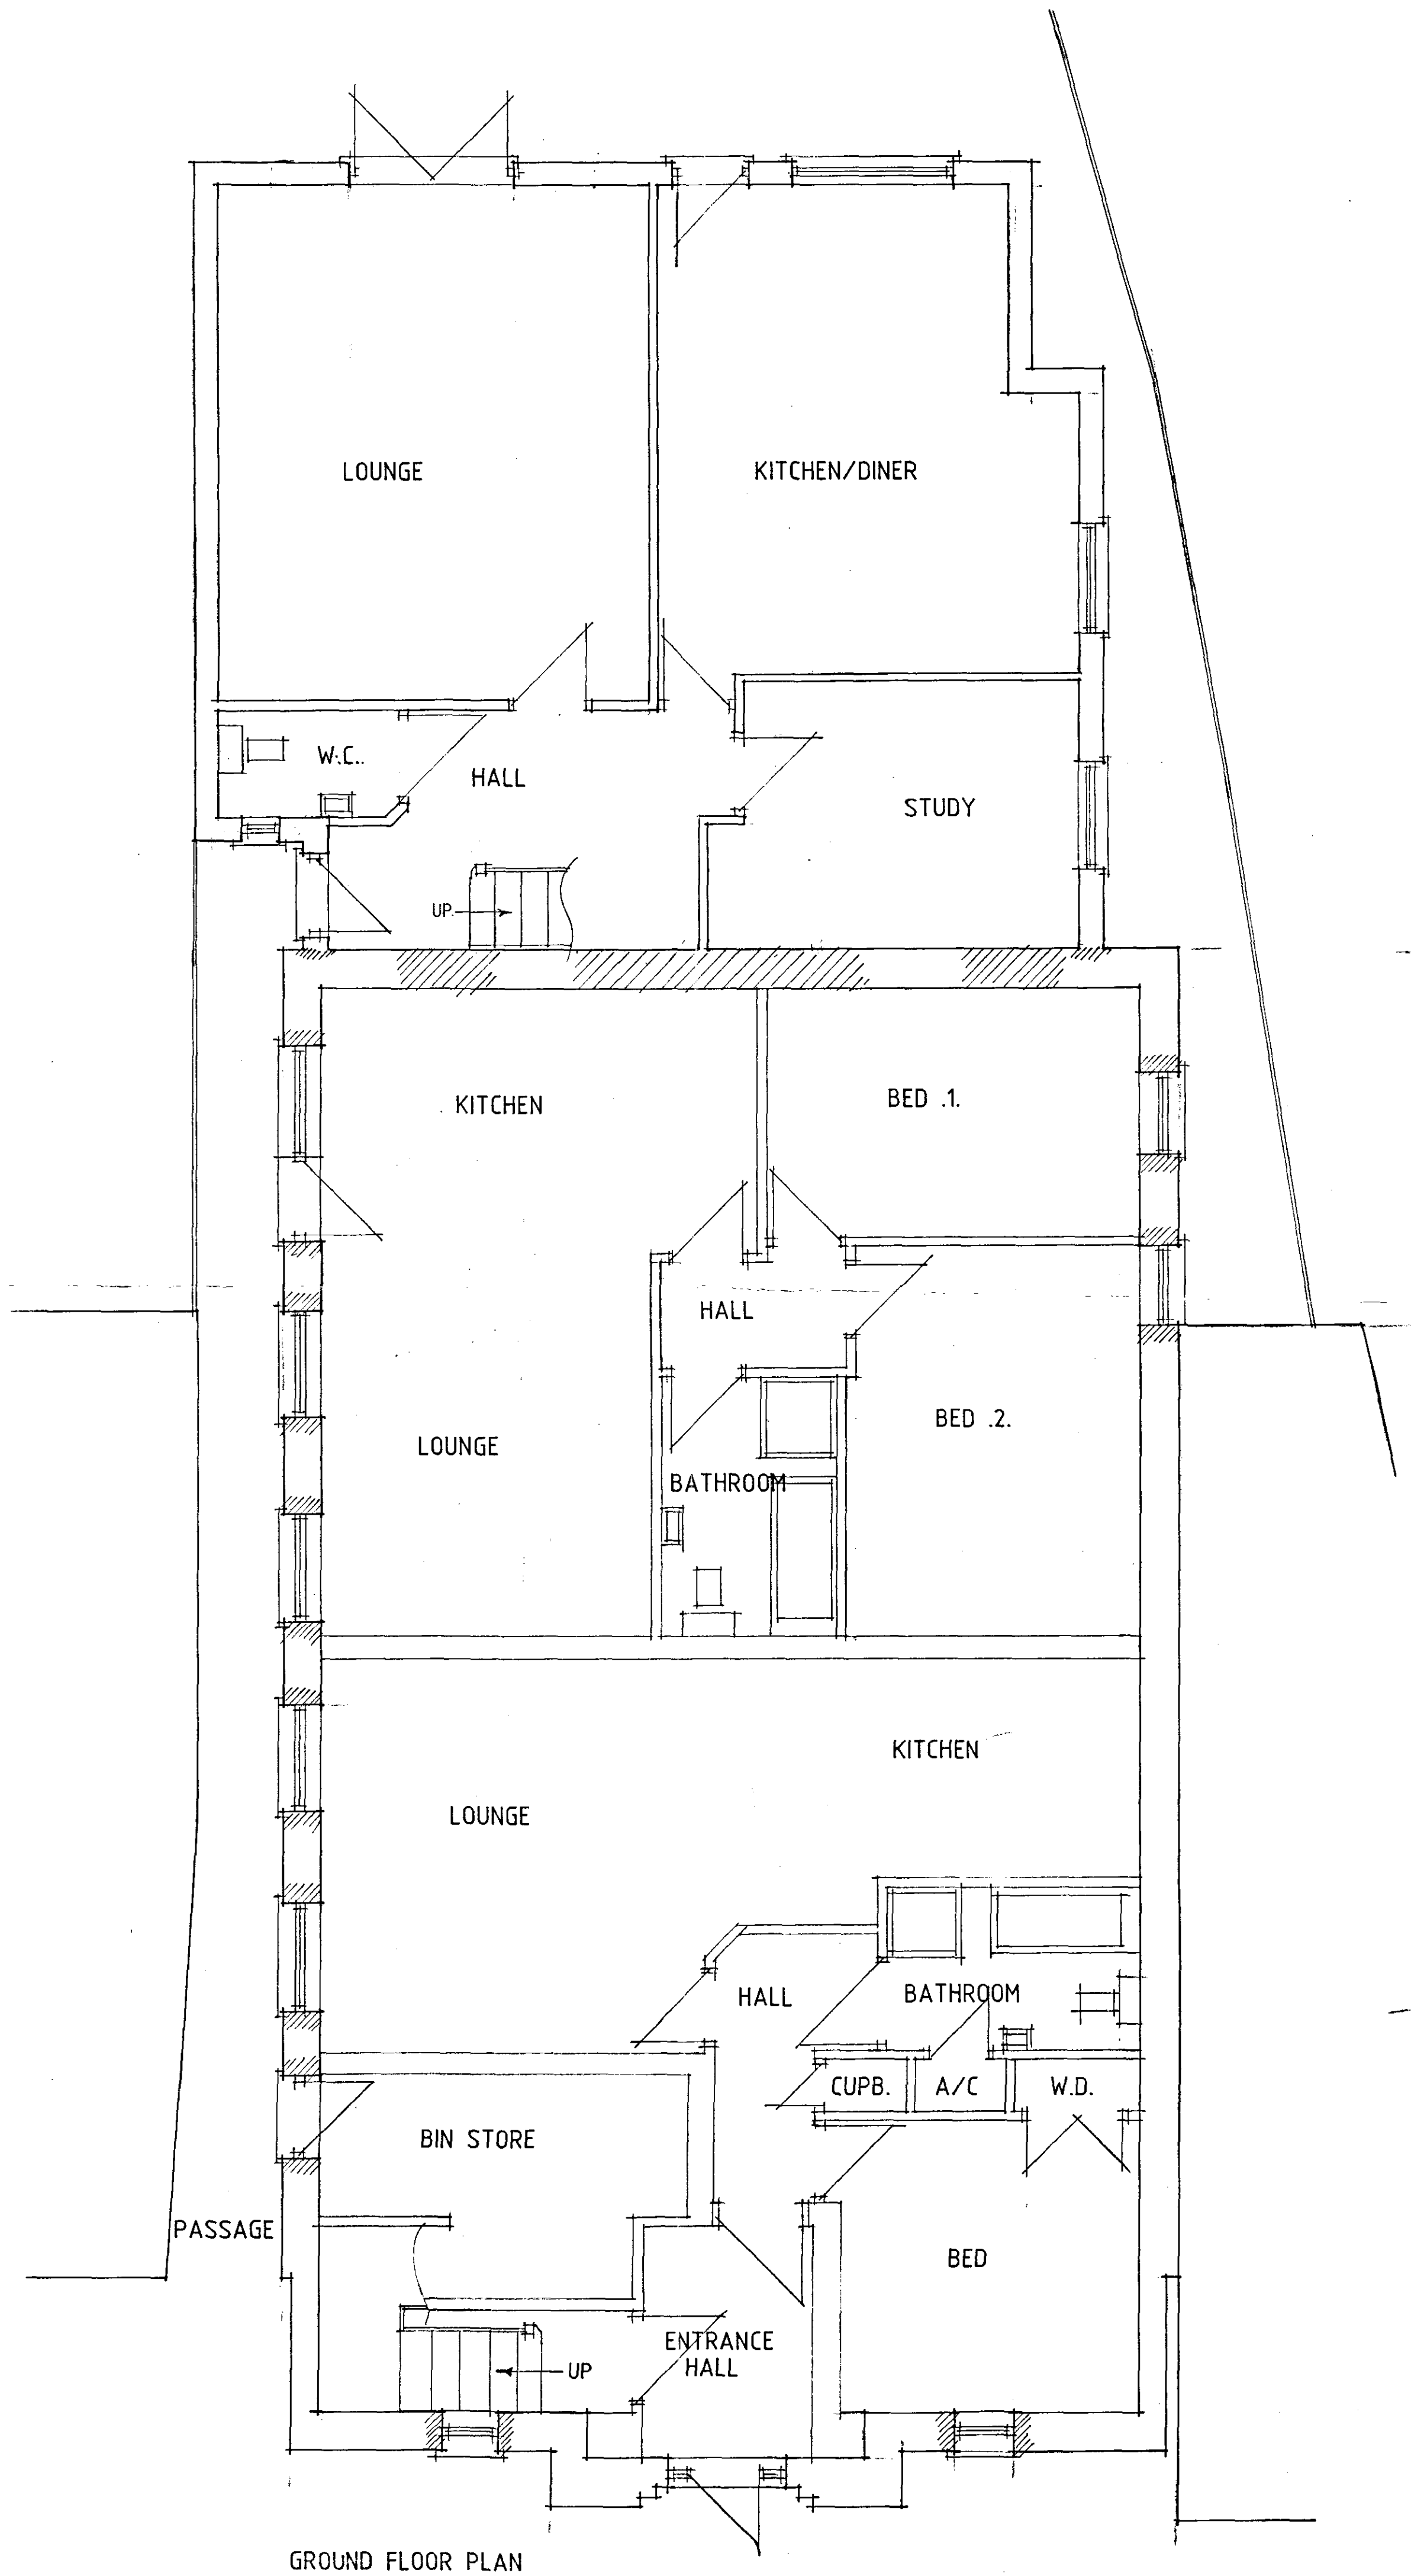


GROUND FLOOR PLAN

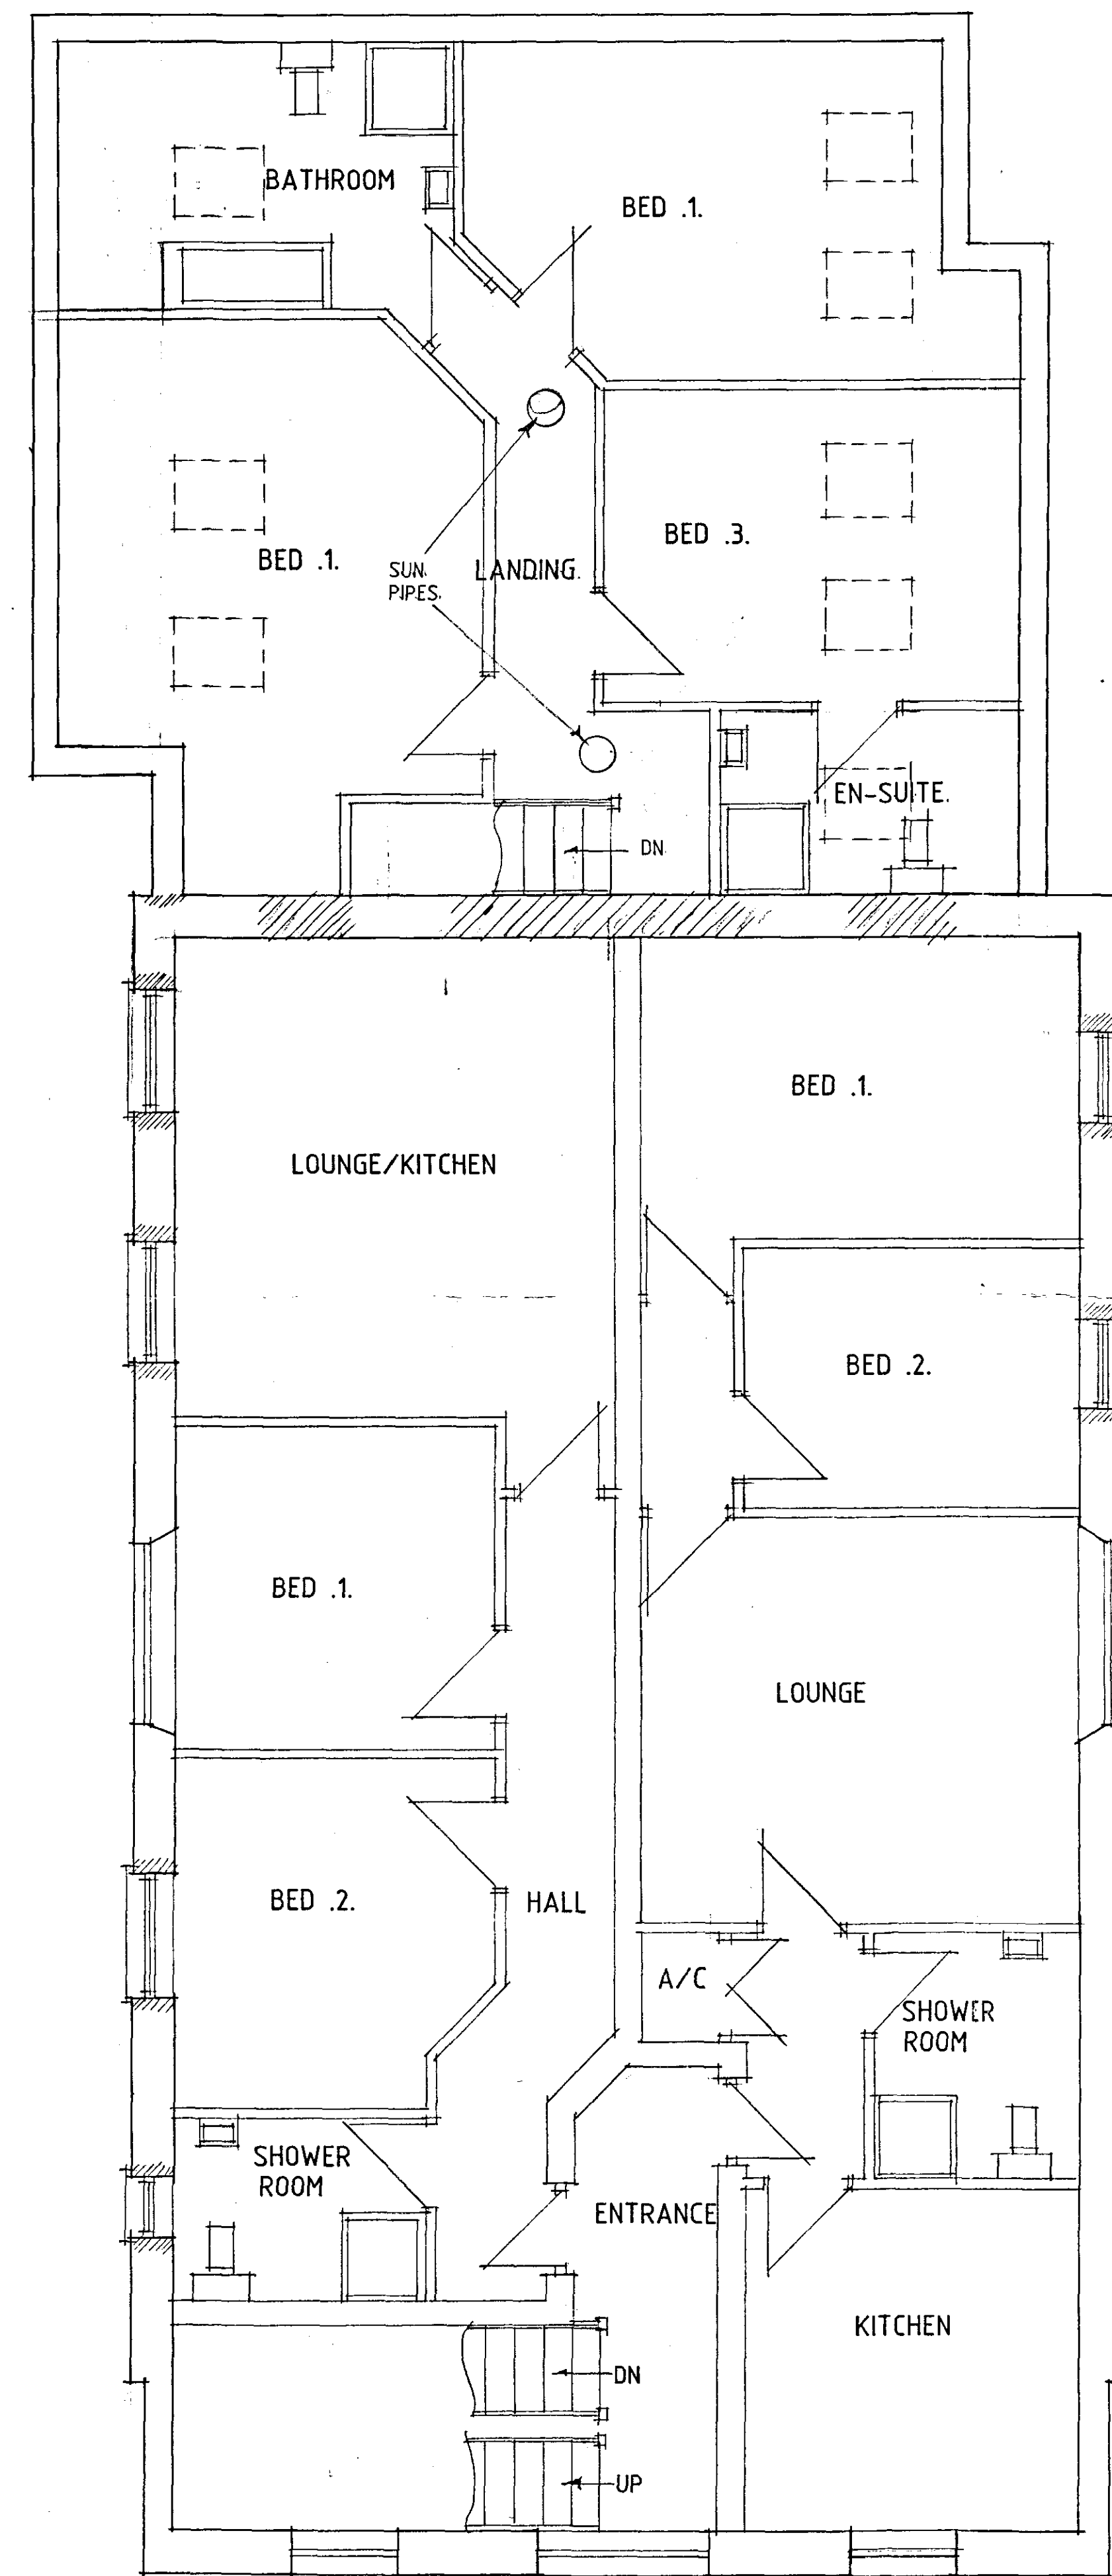

FIRST FLOOR PLAN

0665/07

B - DESIGN ALTS - 4.4.07
A - DESIGN ALTS - 22.3.07

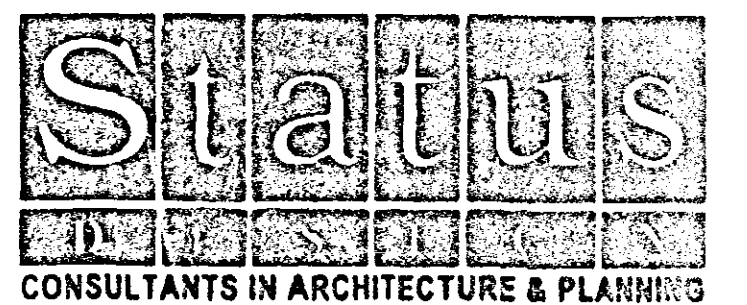

PROPOSED CONVERSION OF
ANTIQUE CENTRE TO FLATS
AT THE CHAPEL EMPORIUM,
LONDON ROAD, LONG SUTTON
FOR

MR. J. FARROW.

PLANS AS PROPOSED

1:50 SD07-005/1

MARCH-07 B.GILHAM.

2 Edinburgh Walk, Holbeach,
Spalding, Lincs. PE12 7AP
Tel: 01406 424333 Fax: 01406 430702

