



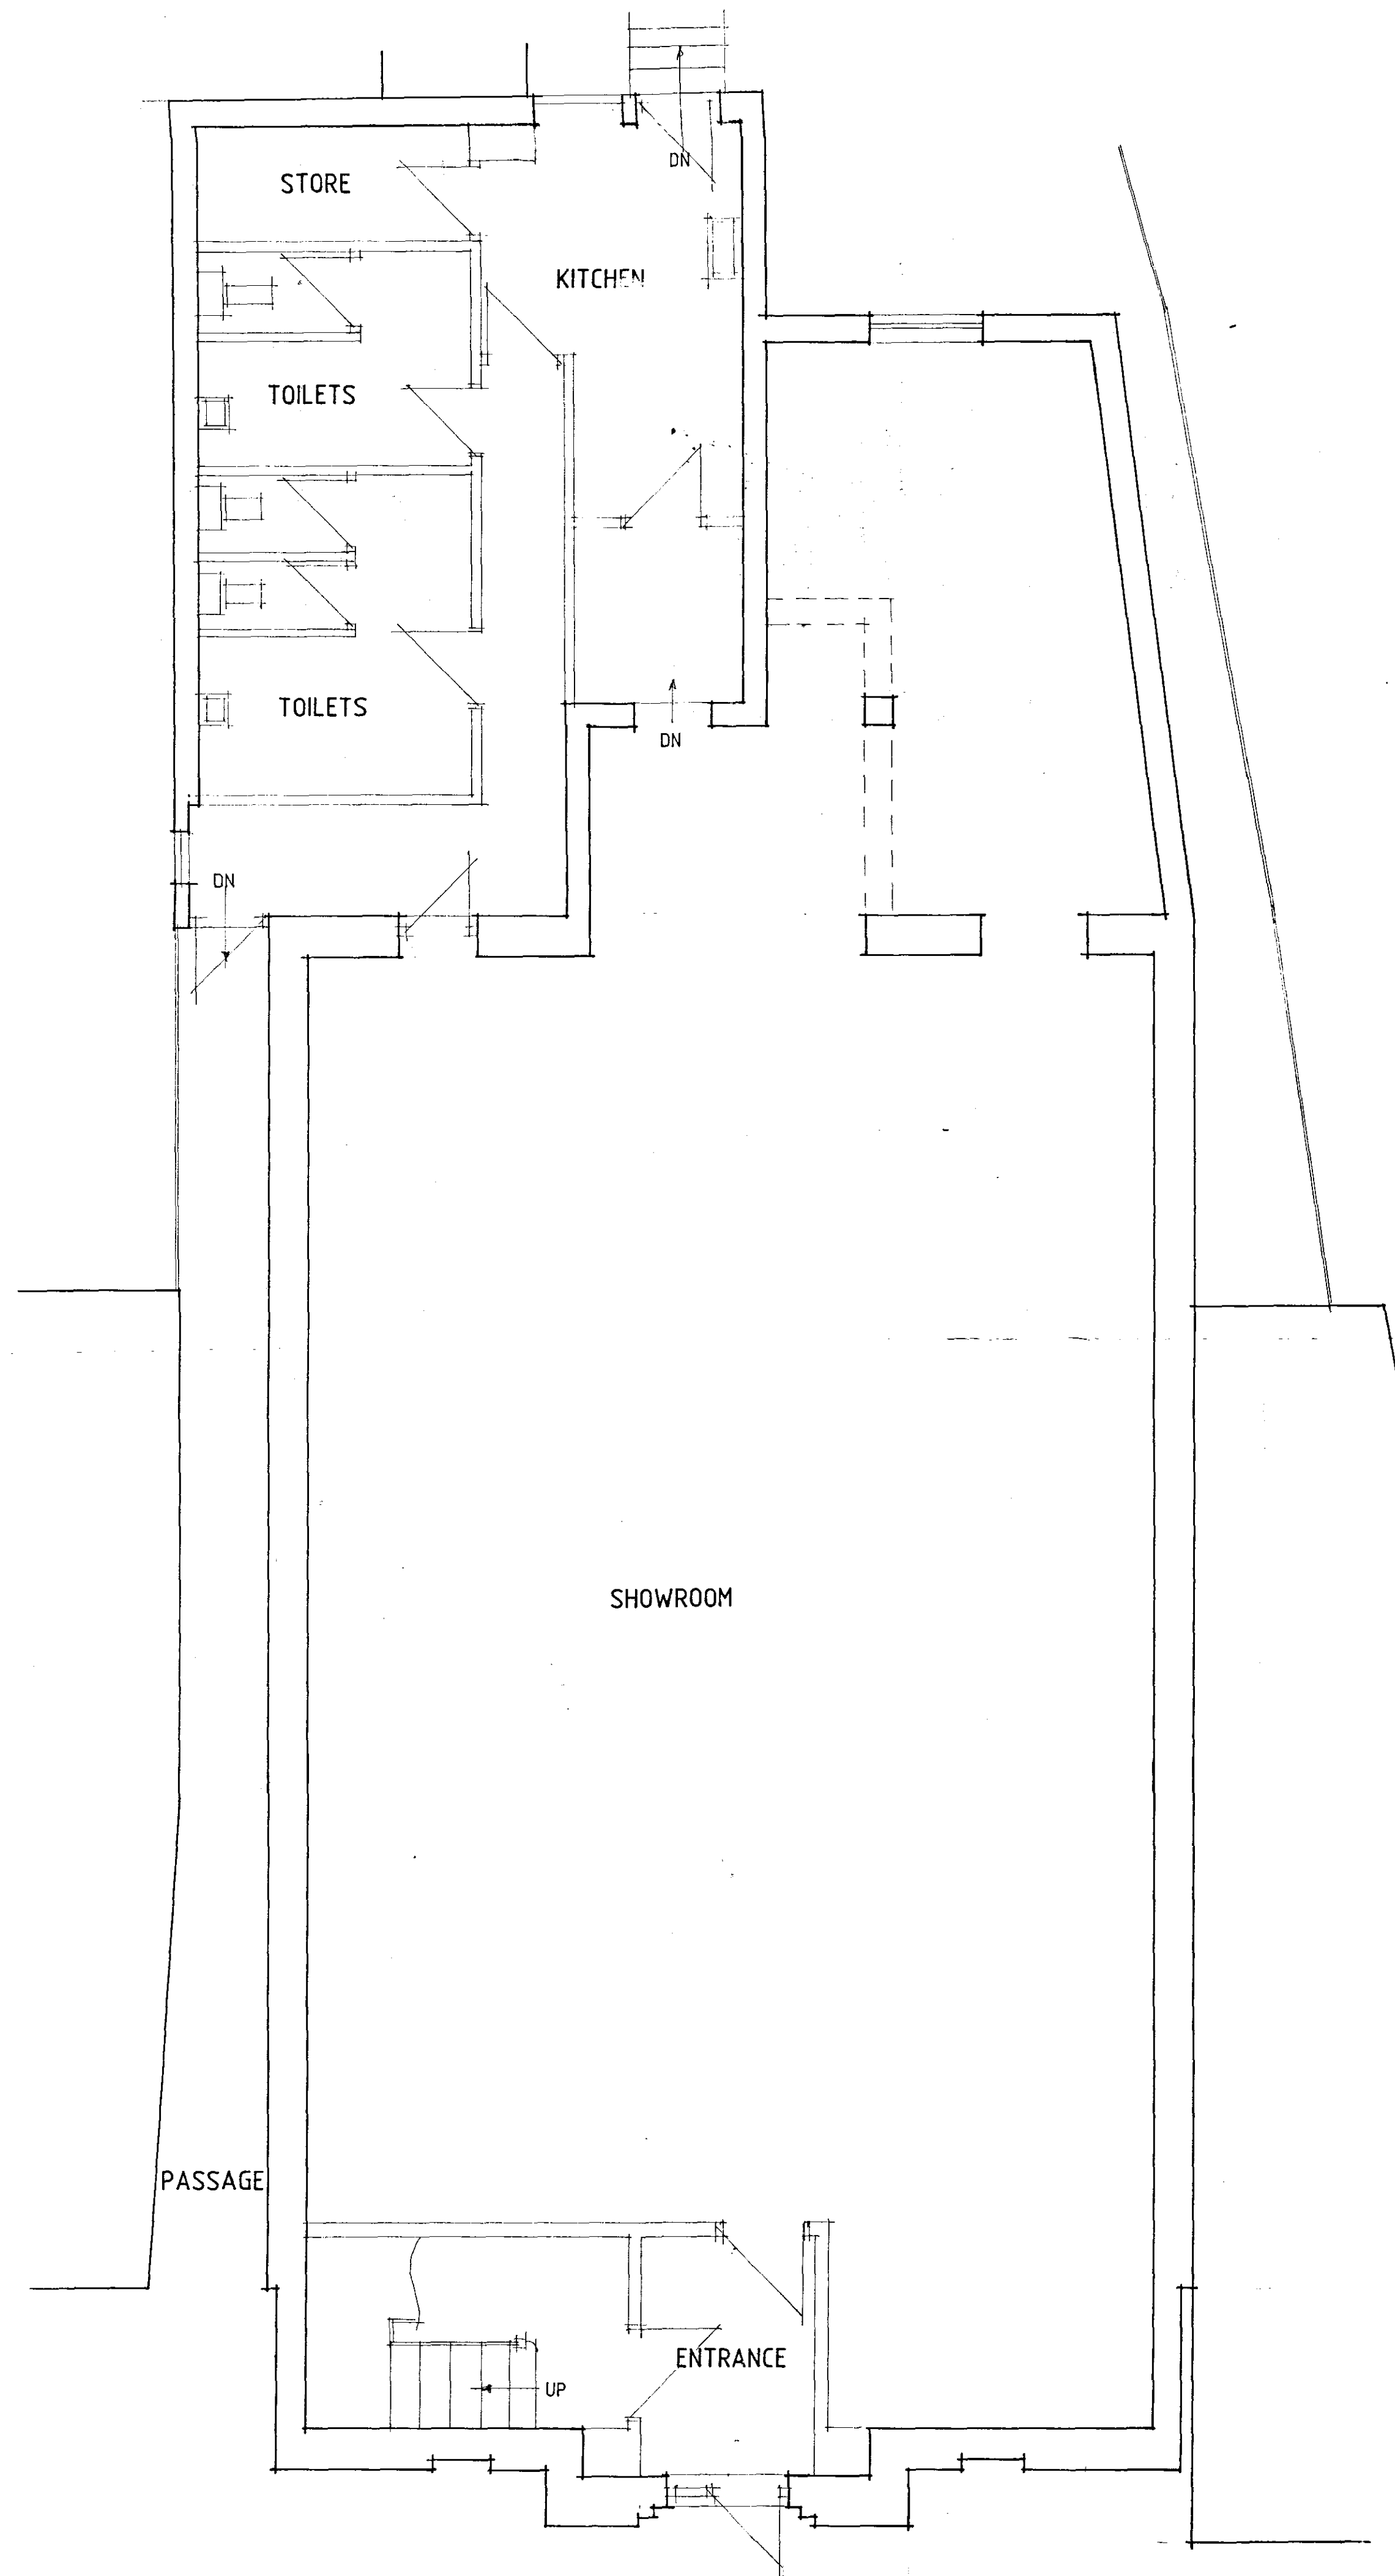


GROUND FLOOR PLAN

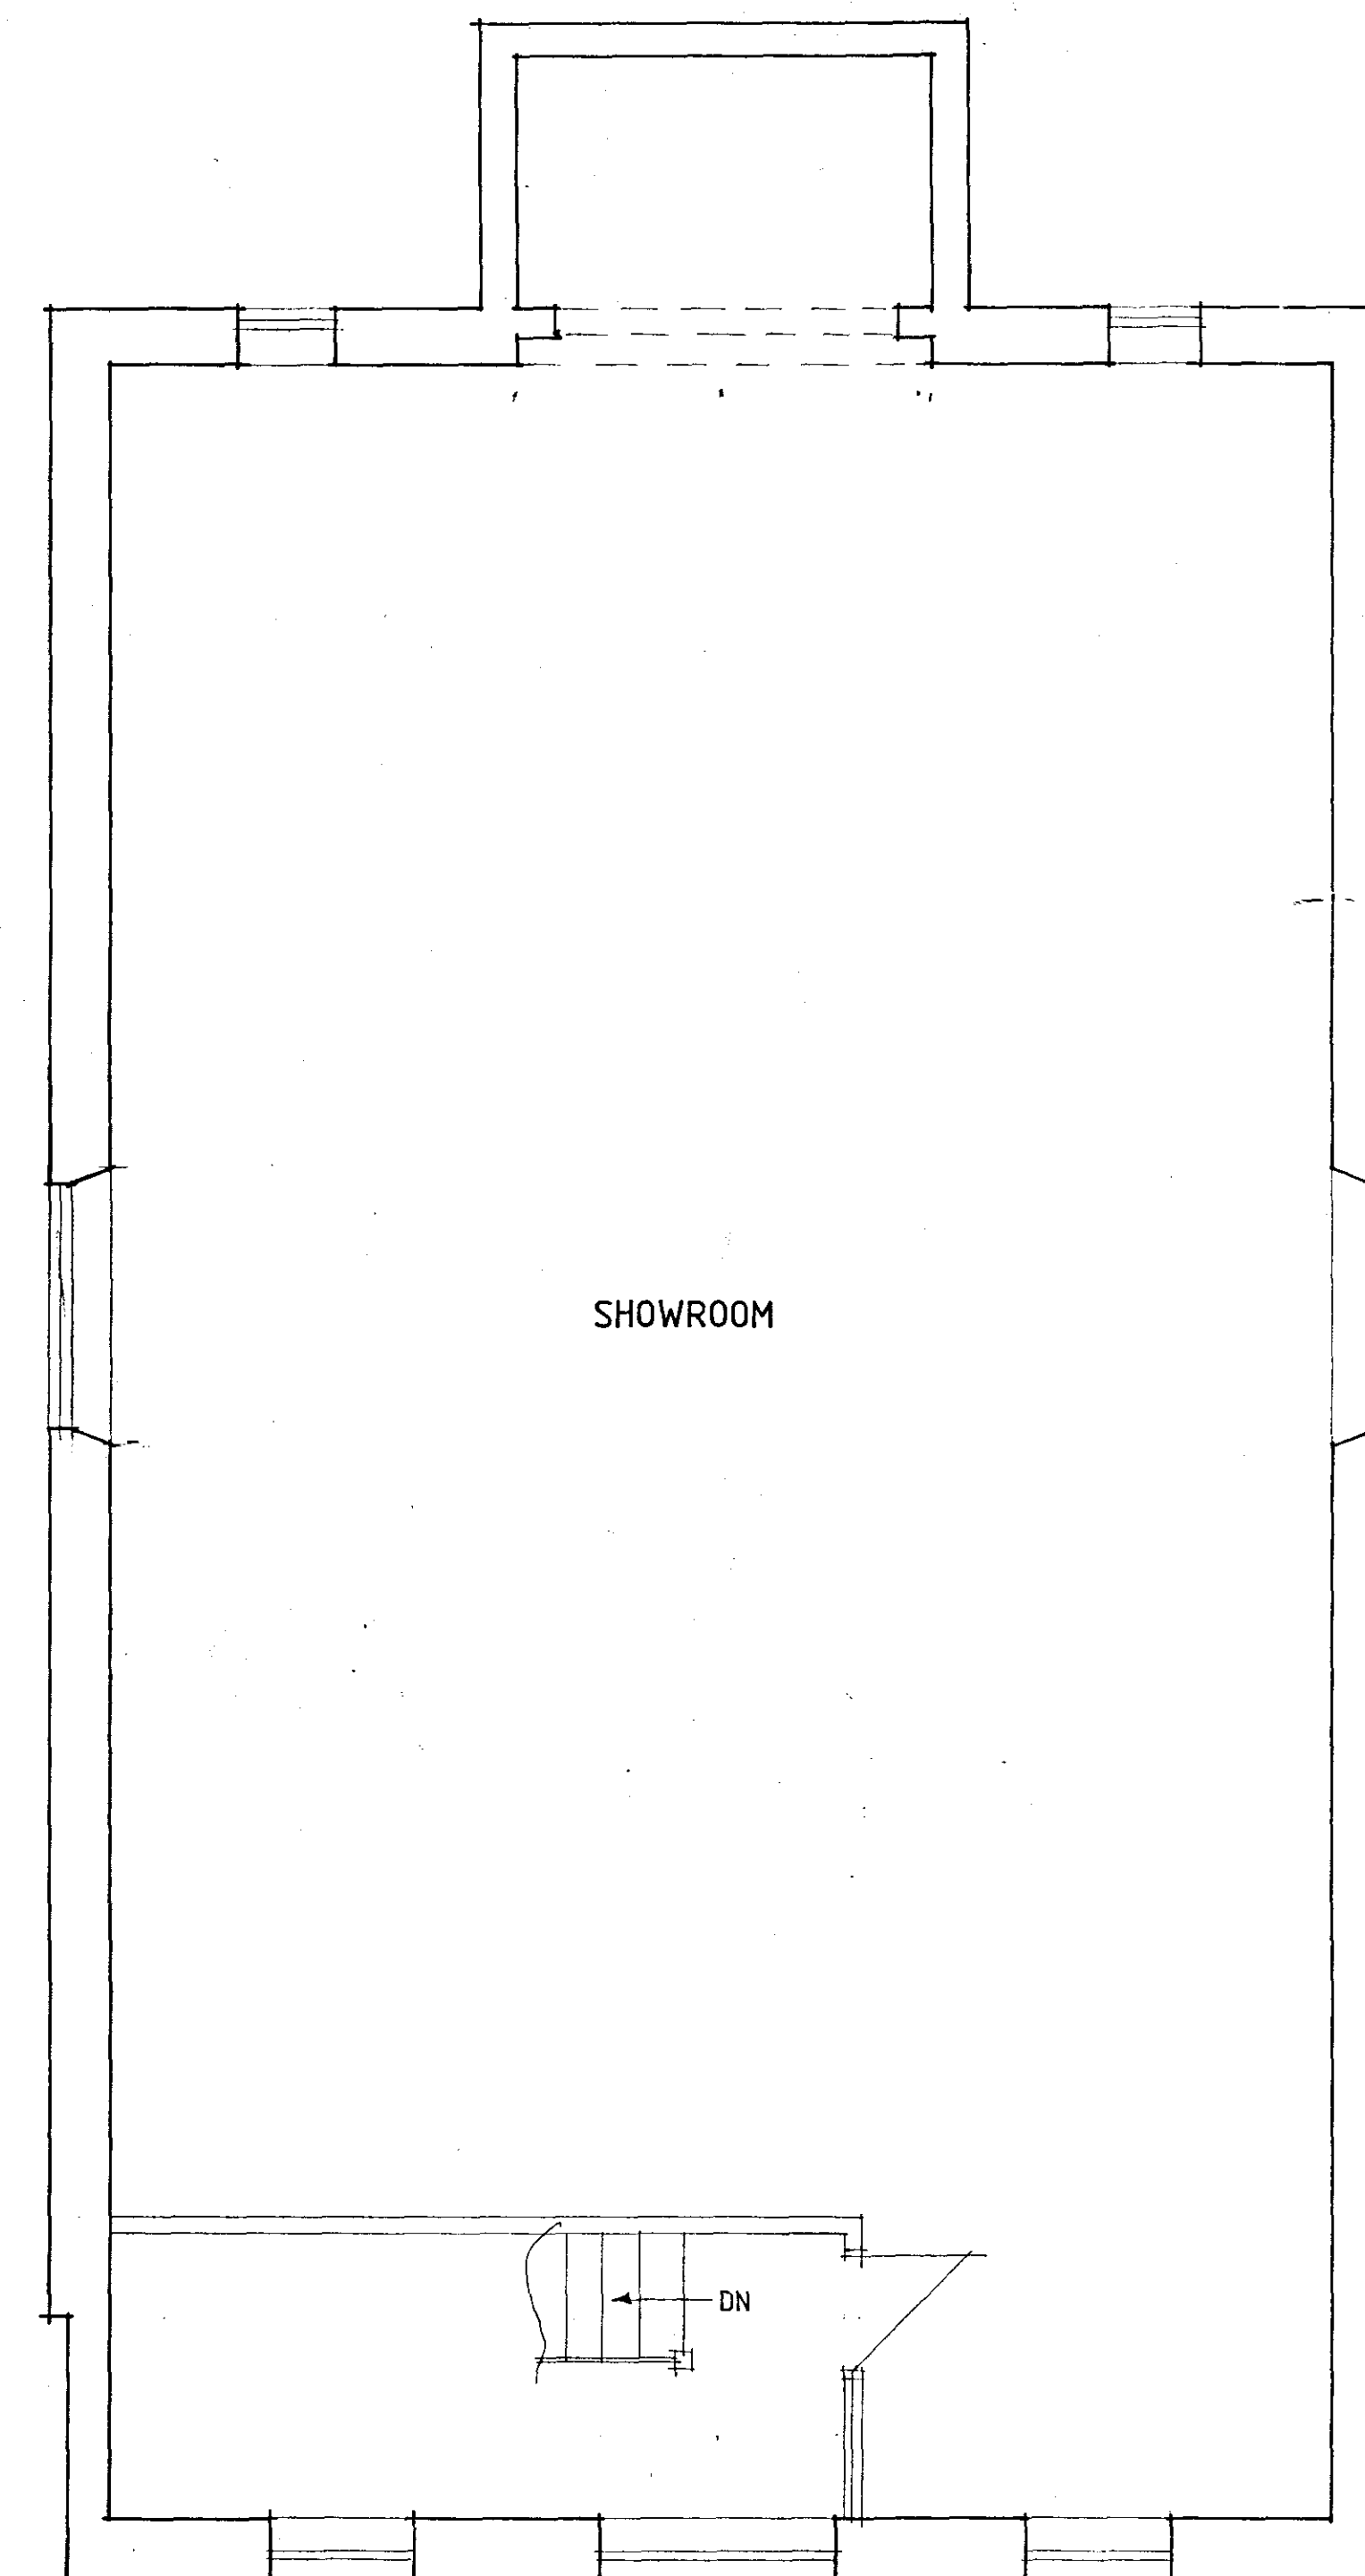

FIRST FLOOR PLAN

0665/07

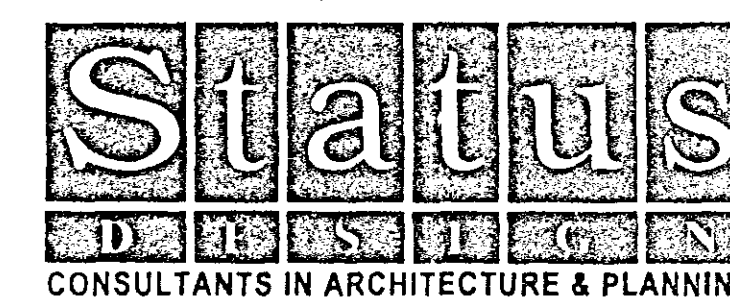

DETERMINED
PLAN

PROPOSED CONVERSION OF
ANTIQUE CENTRE TO FLATS
AT THE CHAPEL EMPORIUM,
LONDON ROAD, LONG SUTTON
FOR

MR. J. FARROW.

PLANS AS EXISTING

1:50

SD07-005/6

MARCH-05

B.GILHAM.

