

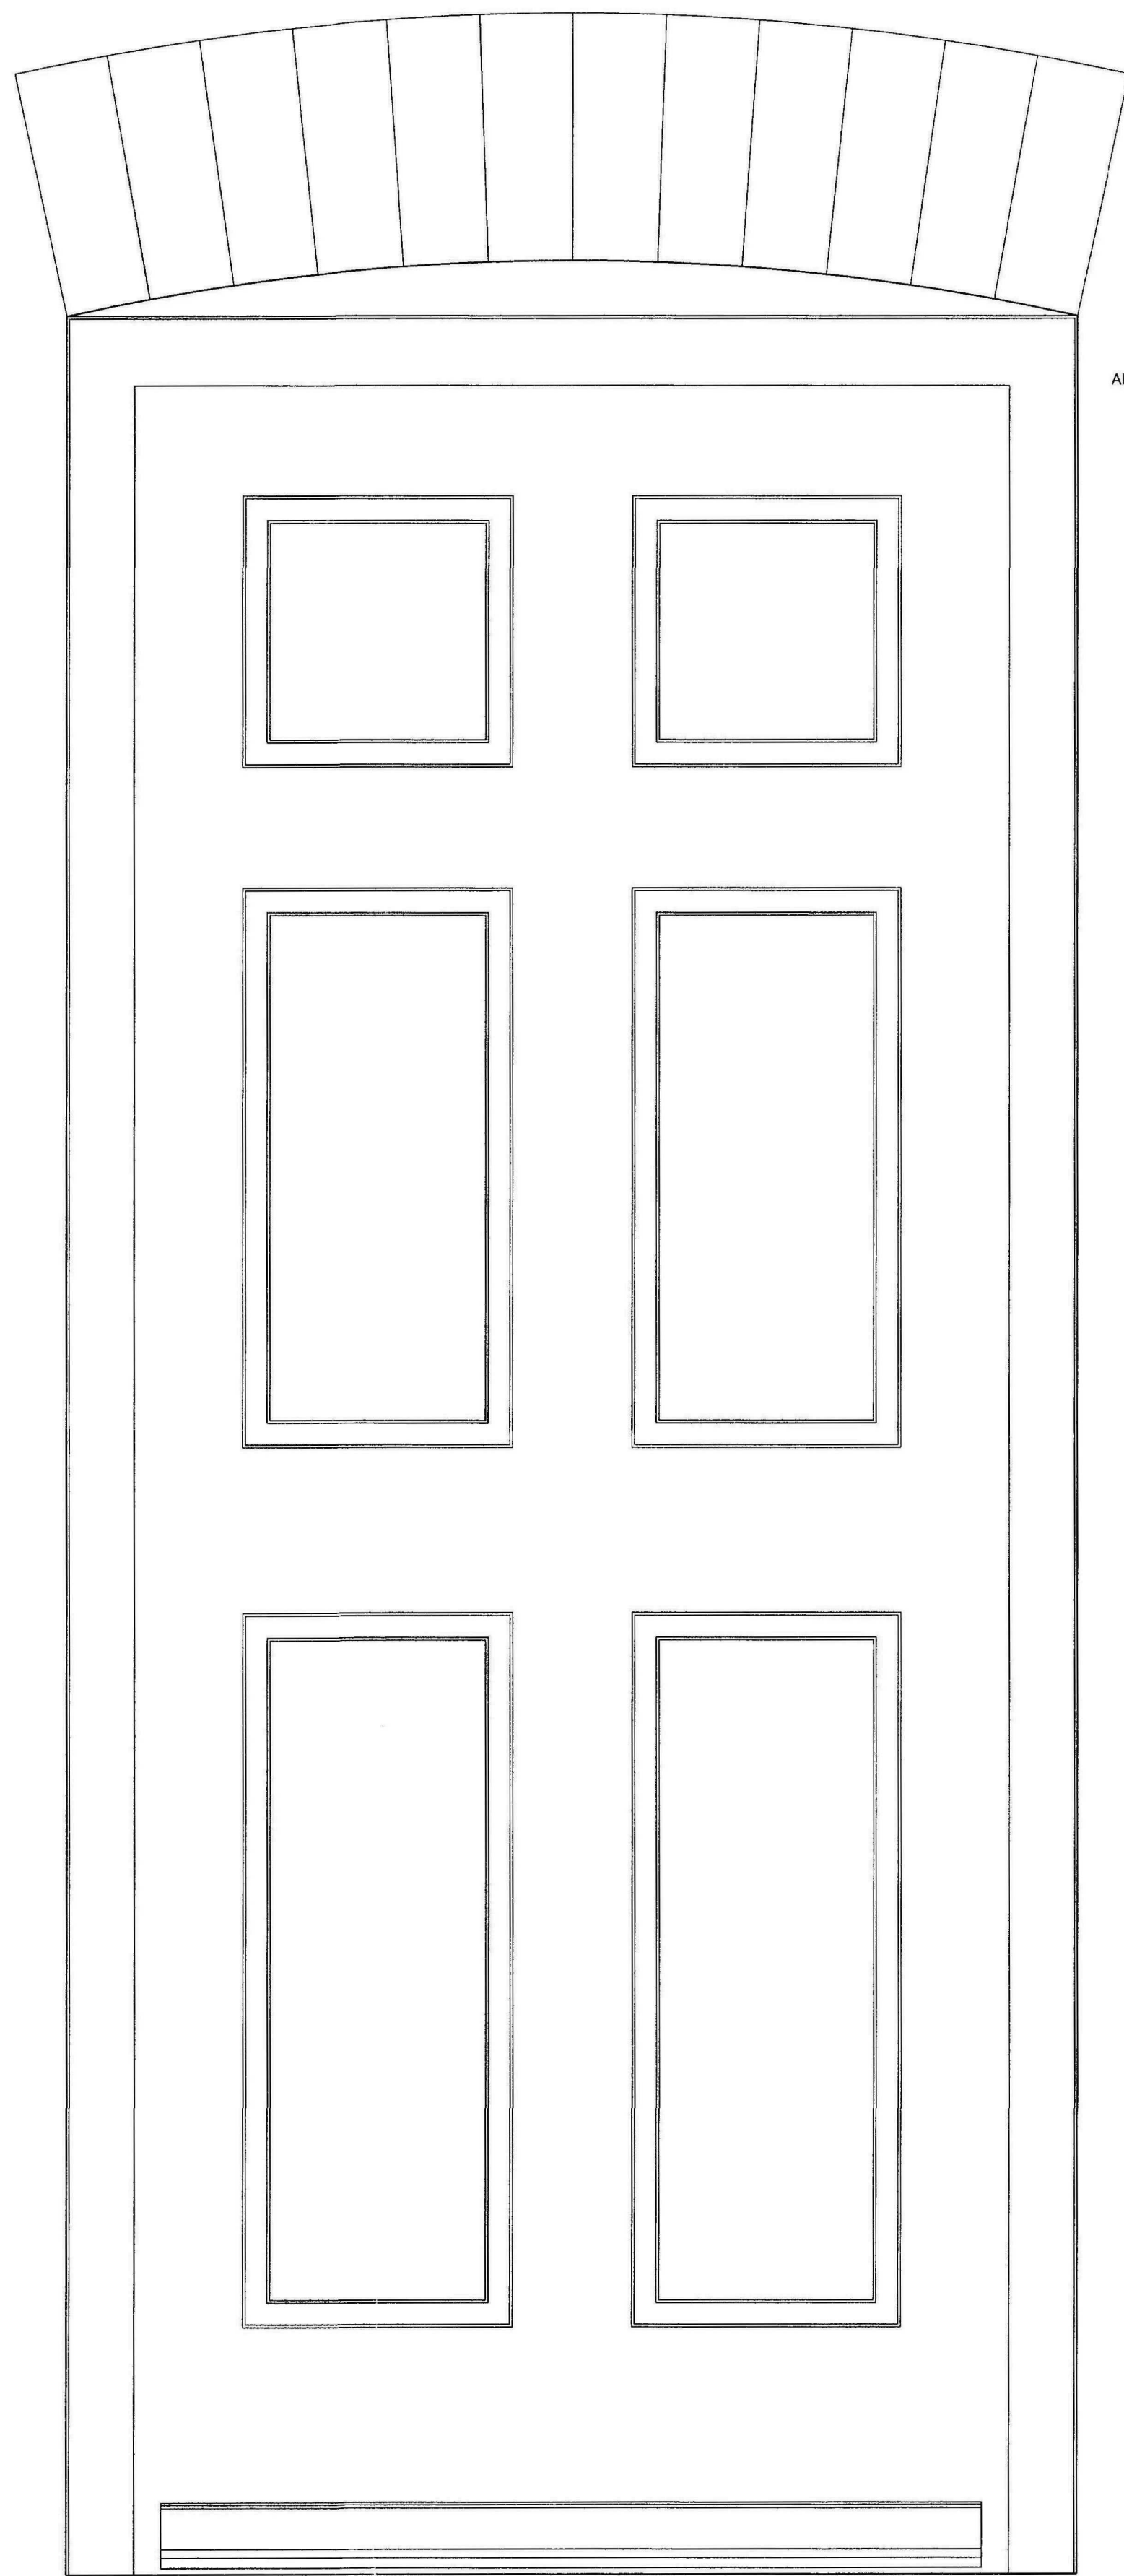
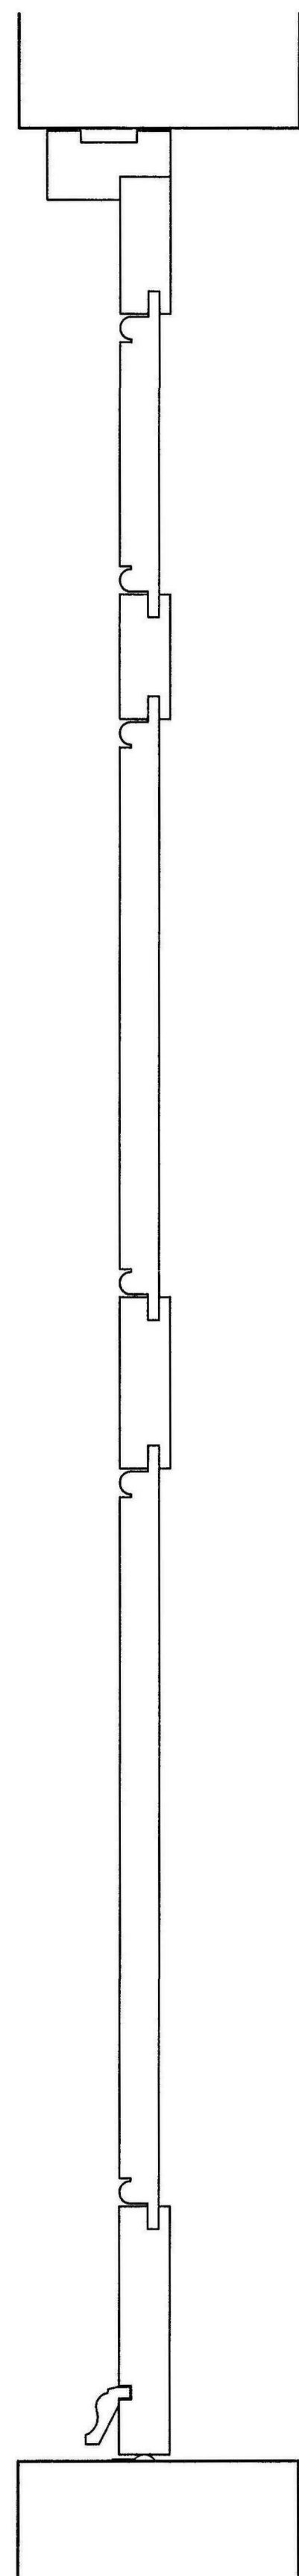
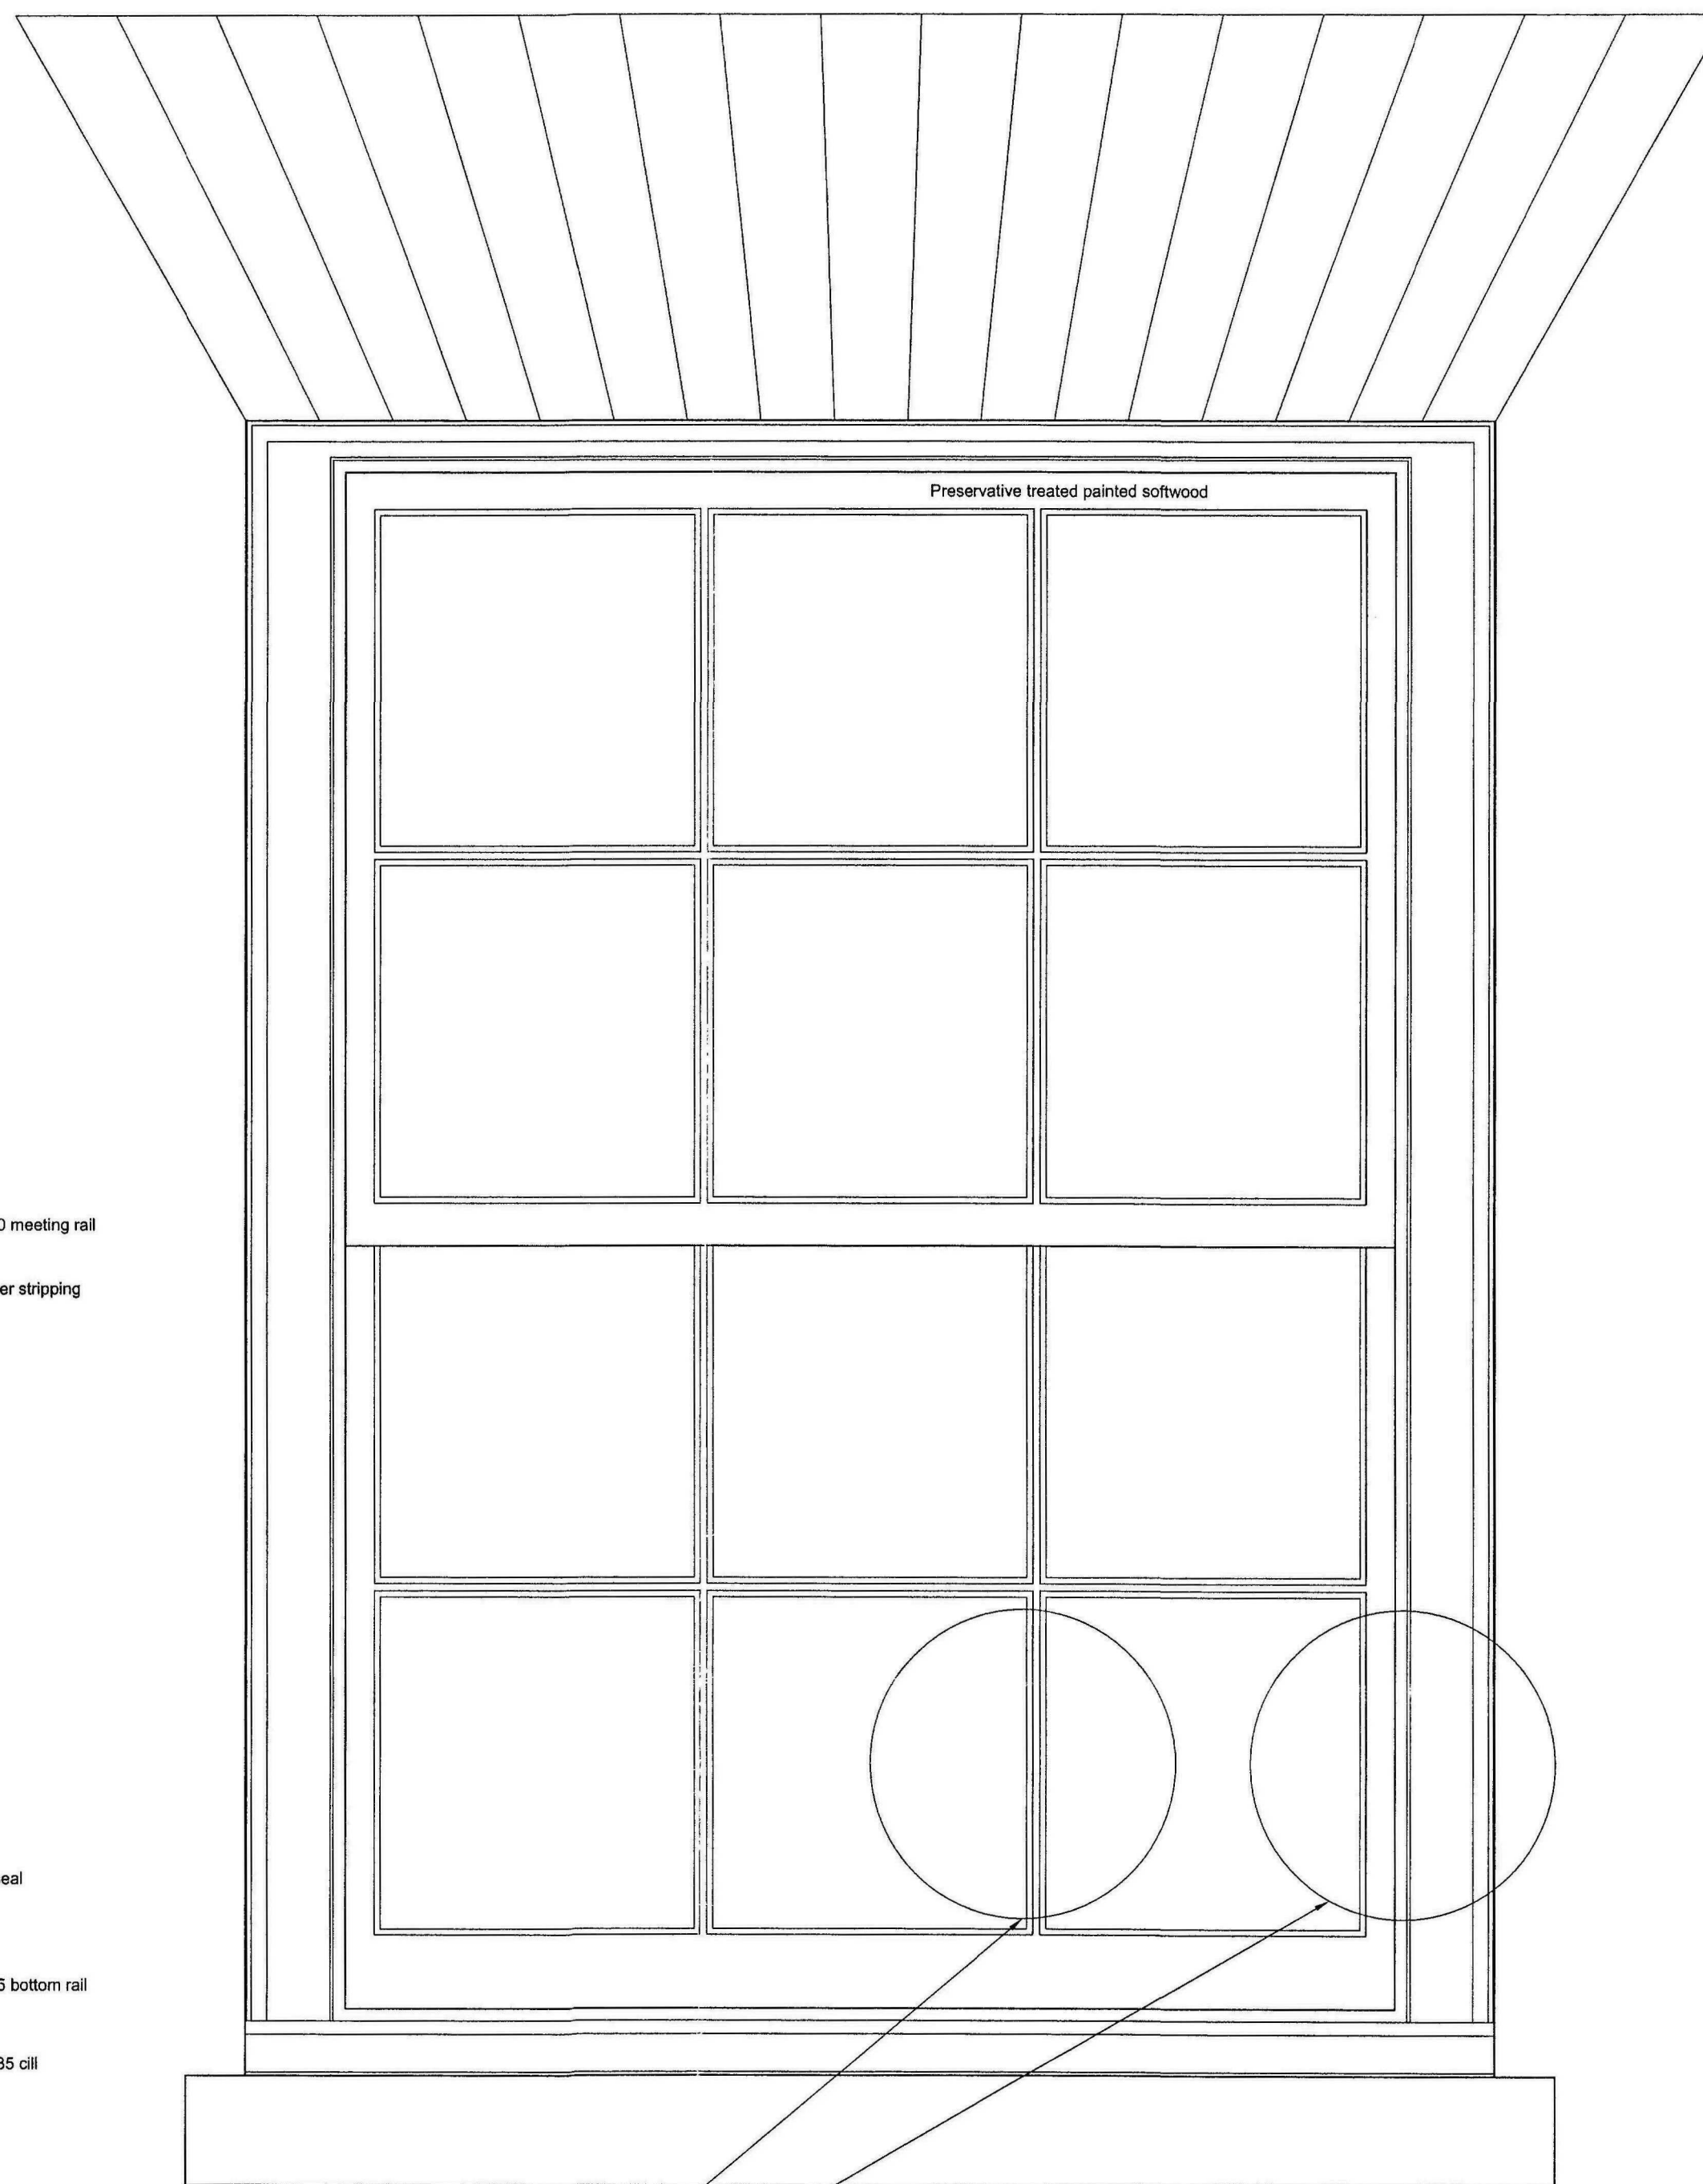


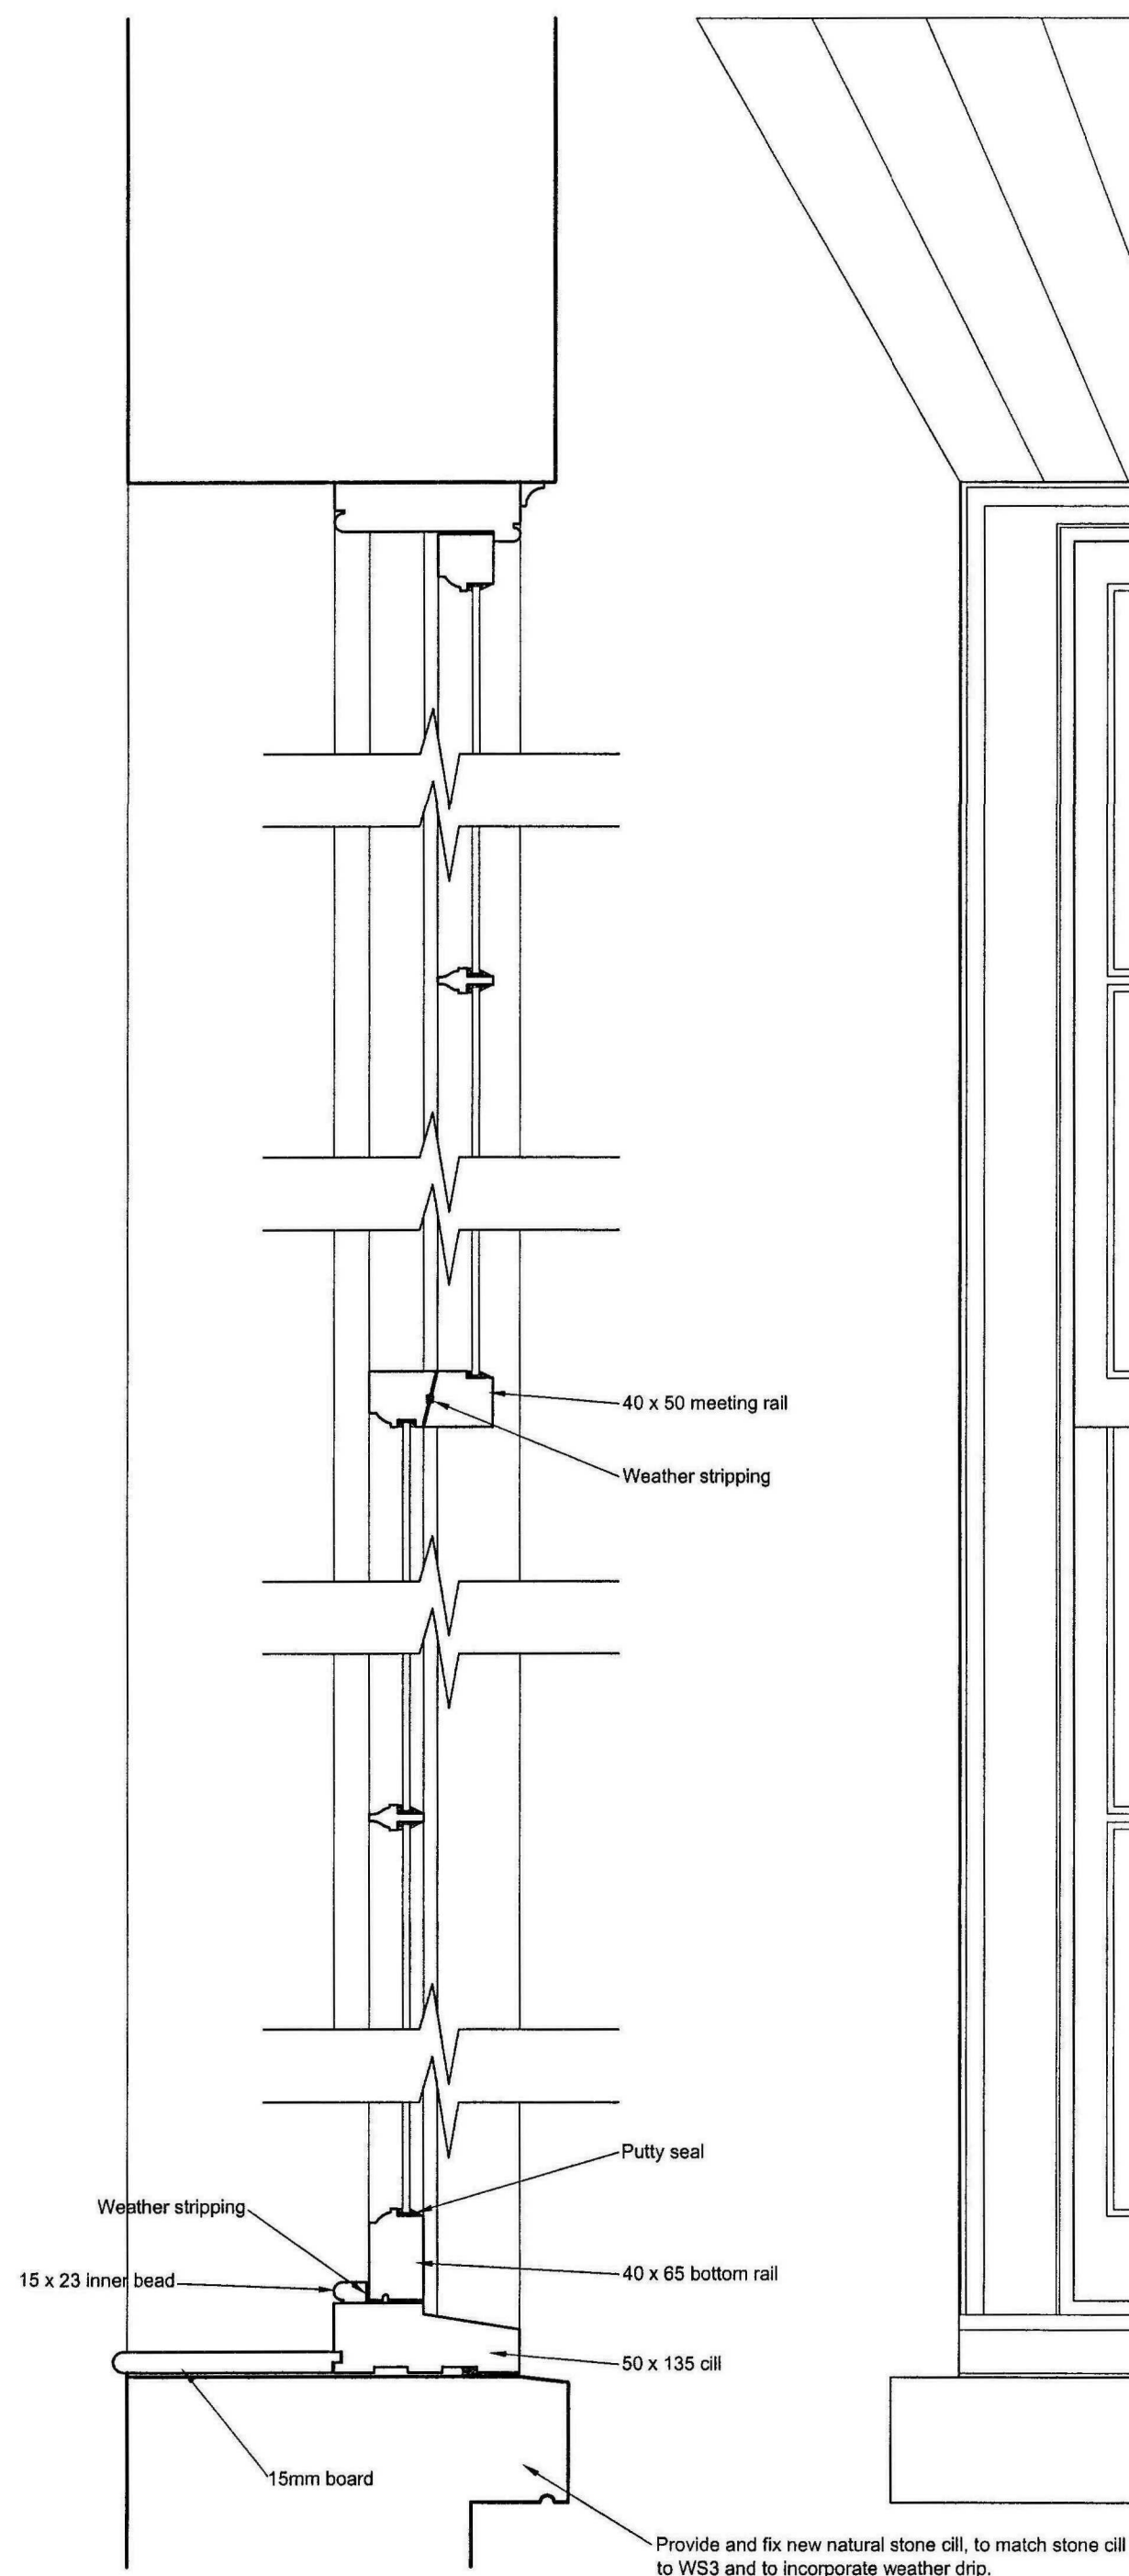


All softwood to be painted, colour to be agreed

Carefully remove existing door DG3 and frame (complete) and dispose of off site. Provide and fix new 6-panel traditional softwood preservative-treated external quality door and frame, set into existing structural opening.

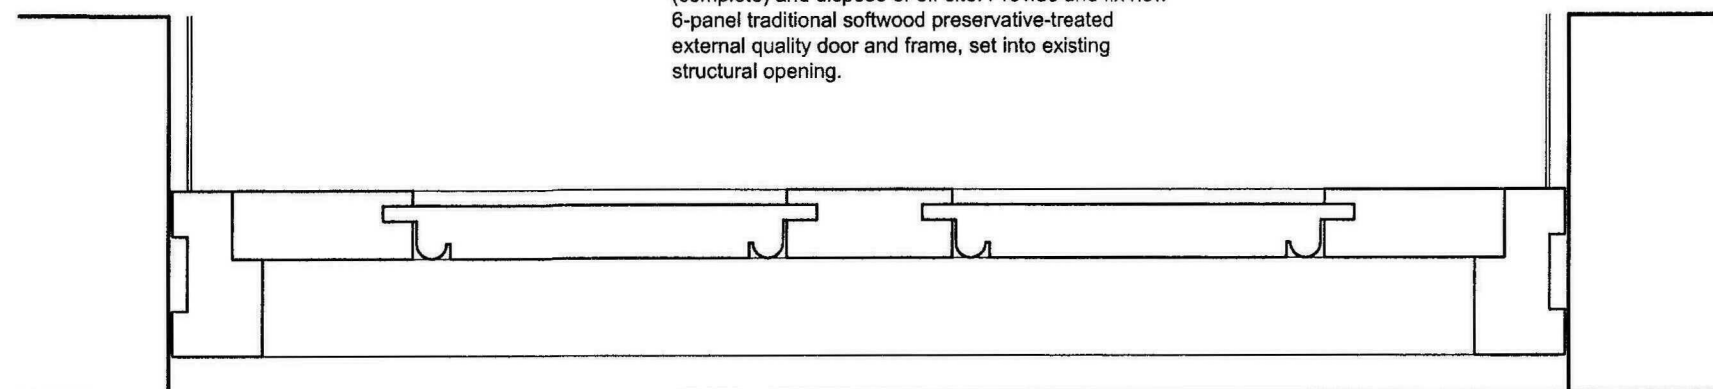


Carefully remove existing windows WG2 (complete) and WF3 (complete) and dispose of off site. Carefully break out brickwork to form structural openings for new windows. Provide and fix new vertical sliding sash windows and frames, to match corresponding ground and first floor windows on adjoining property in all respects. Cart away all debris. Provide and fix internal softwood preservative-treated window boards.

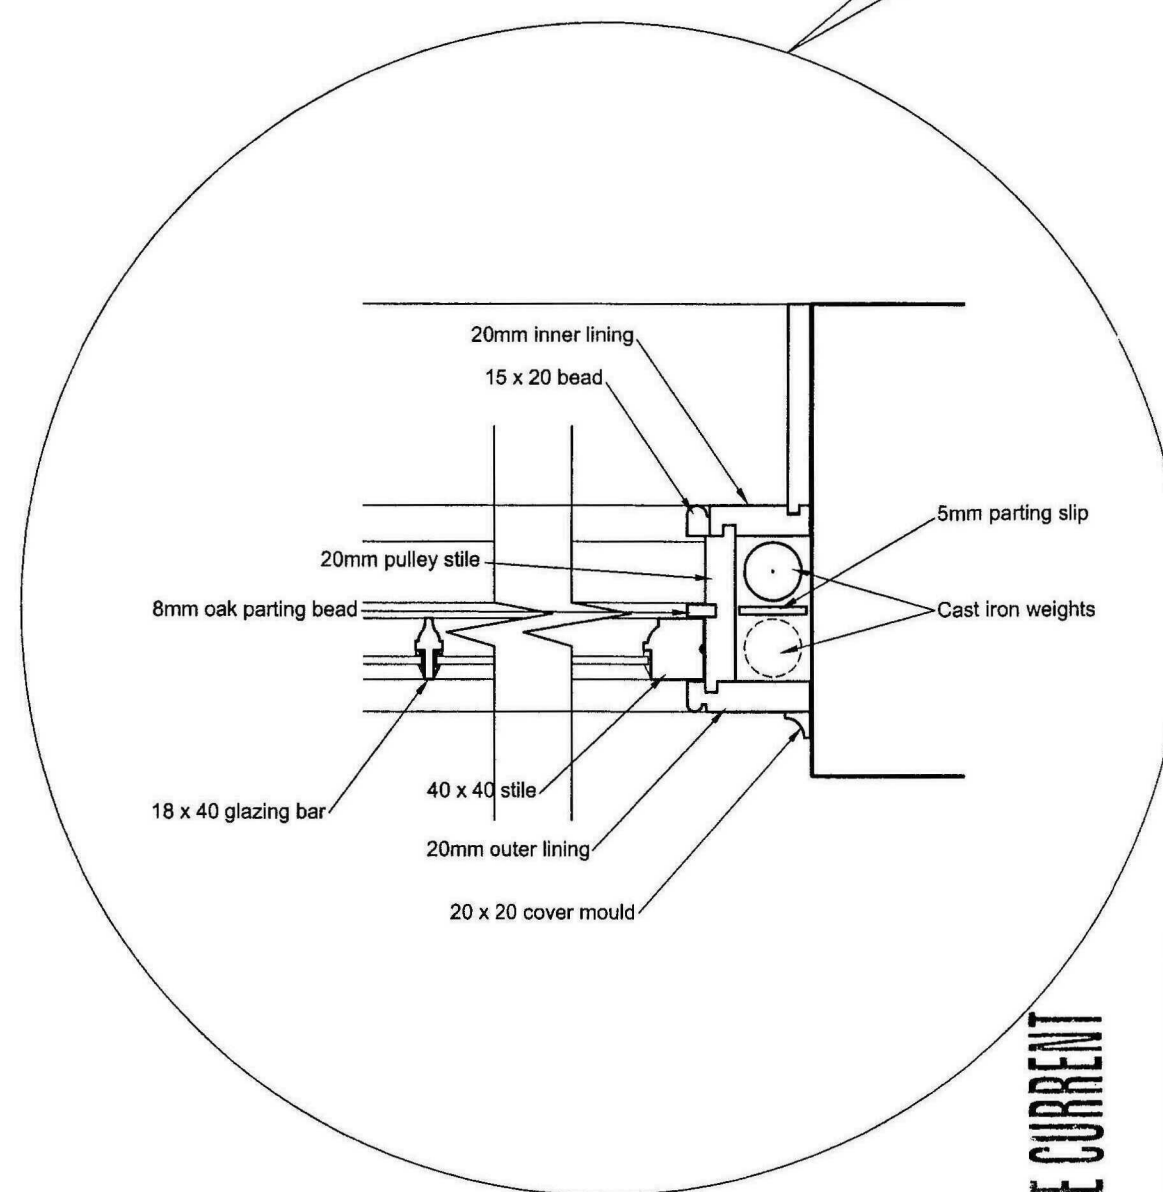

OFFICE CURRENT

|   |                   |                                  |   |
|---|-------------------|----------------------------------|---|
| JOB TITLE:<br>6 MARKET STREET,<br>LONG SUTTON                                                         |                   | REV:   DATE:                     |   |
| DRAWING<br>TITLE:<br>PROPOSED SLIDING SASH DETAIL<br>PROPOSED EXTERNAL 6 PANEL TIMBER<br>DOOR & FRAME |                   | SCORER &<br>HAWKINS LTD.         |   |
| SCALE:<br>1:5                                                                                         | DATE:<br>03.08.10 | DRAWING No:<br>2133/05           | REV:<br>Registered Office:<br>20 Banks Street, Horncastle, Lincs LN9 7BW<br>Telephone 01507 524556 Fax 01507 524600<br>Email scorerhawkins@btconnect.com |
| © Copyright Reserved                                                                                  |                   | Drawing not to be scaled         |   |
|   |                   | Dimensions to be checked on site |   |

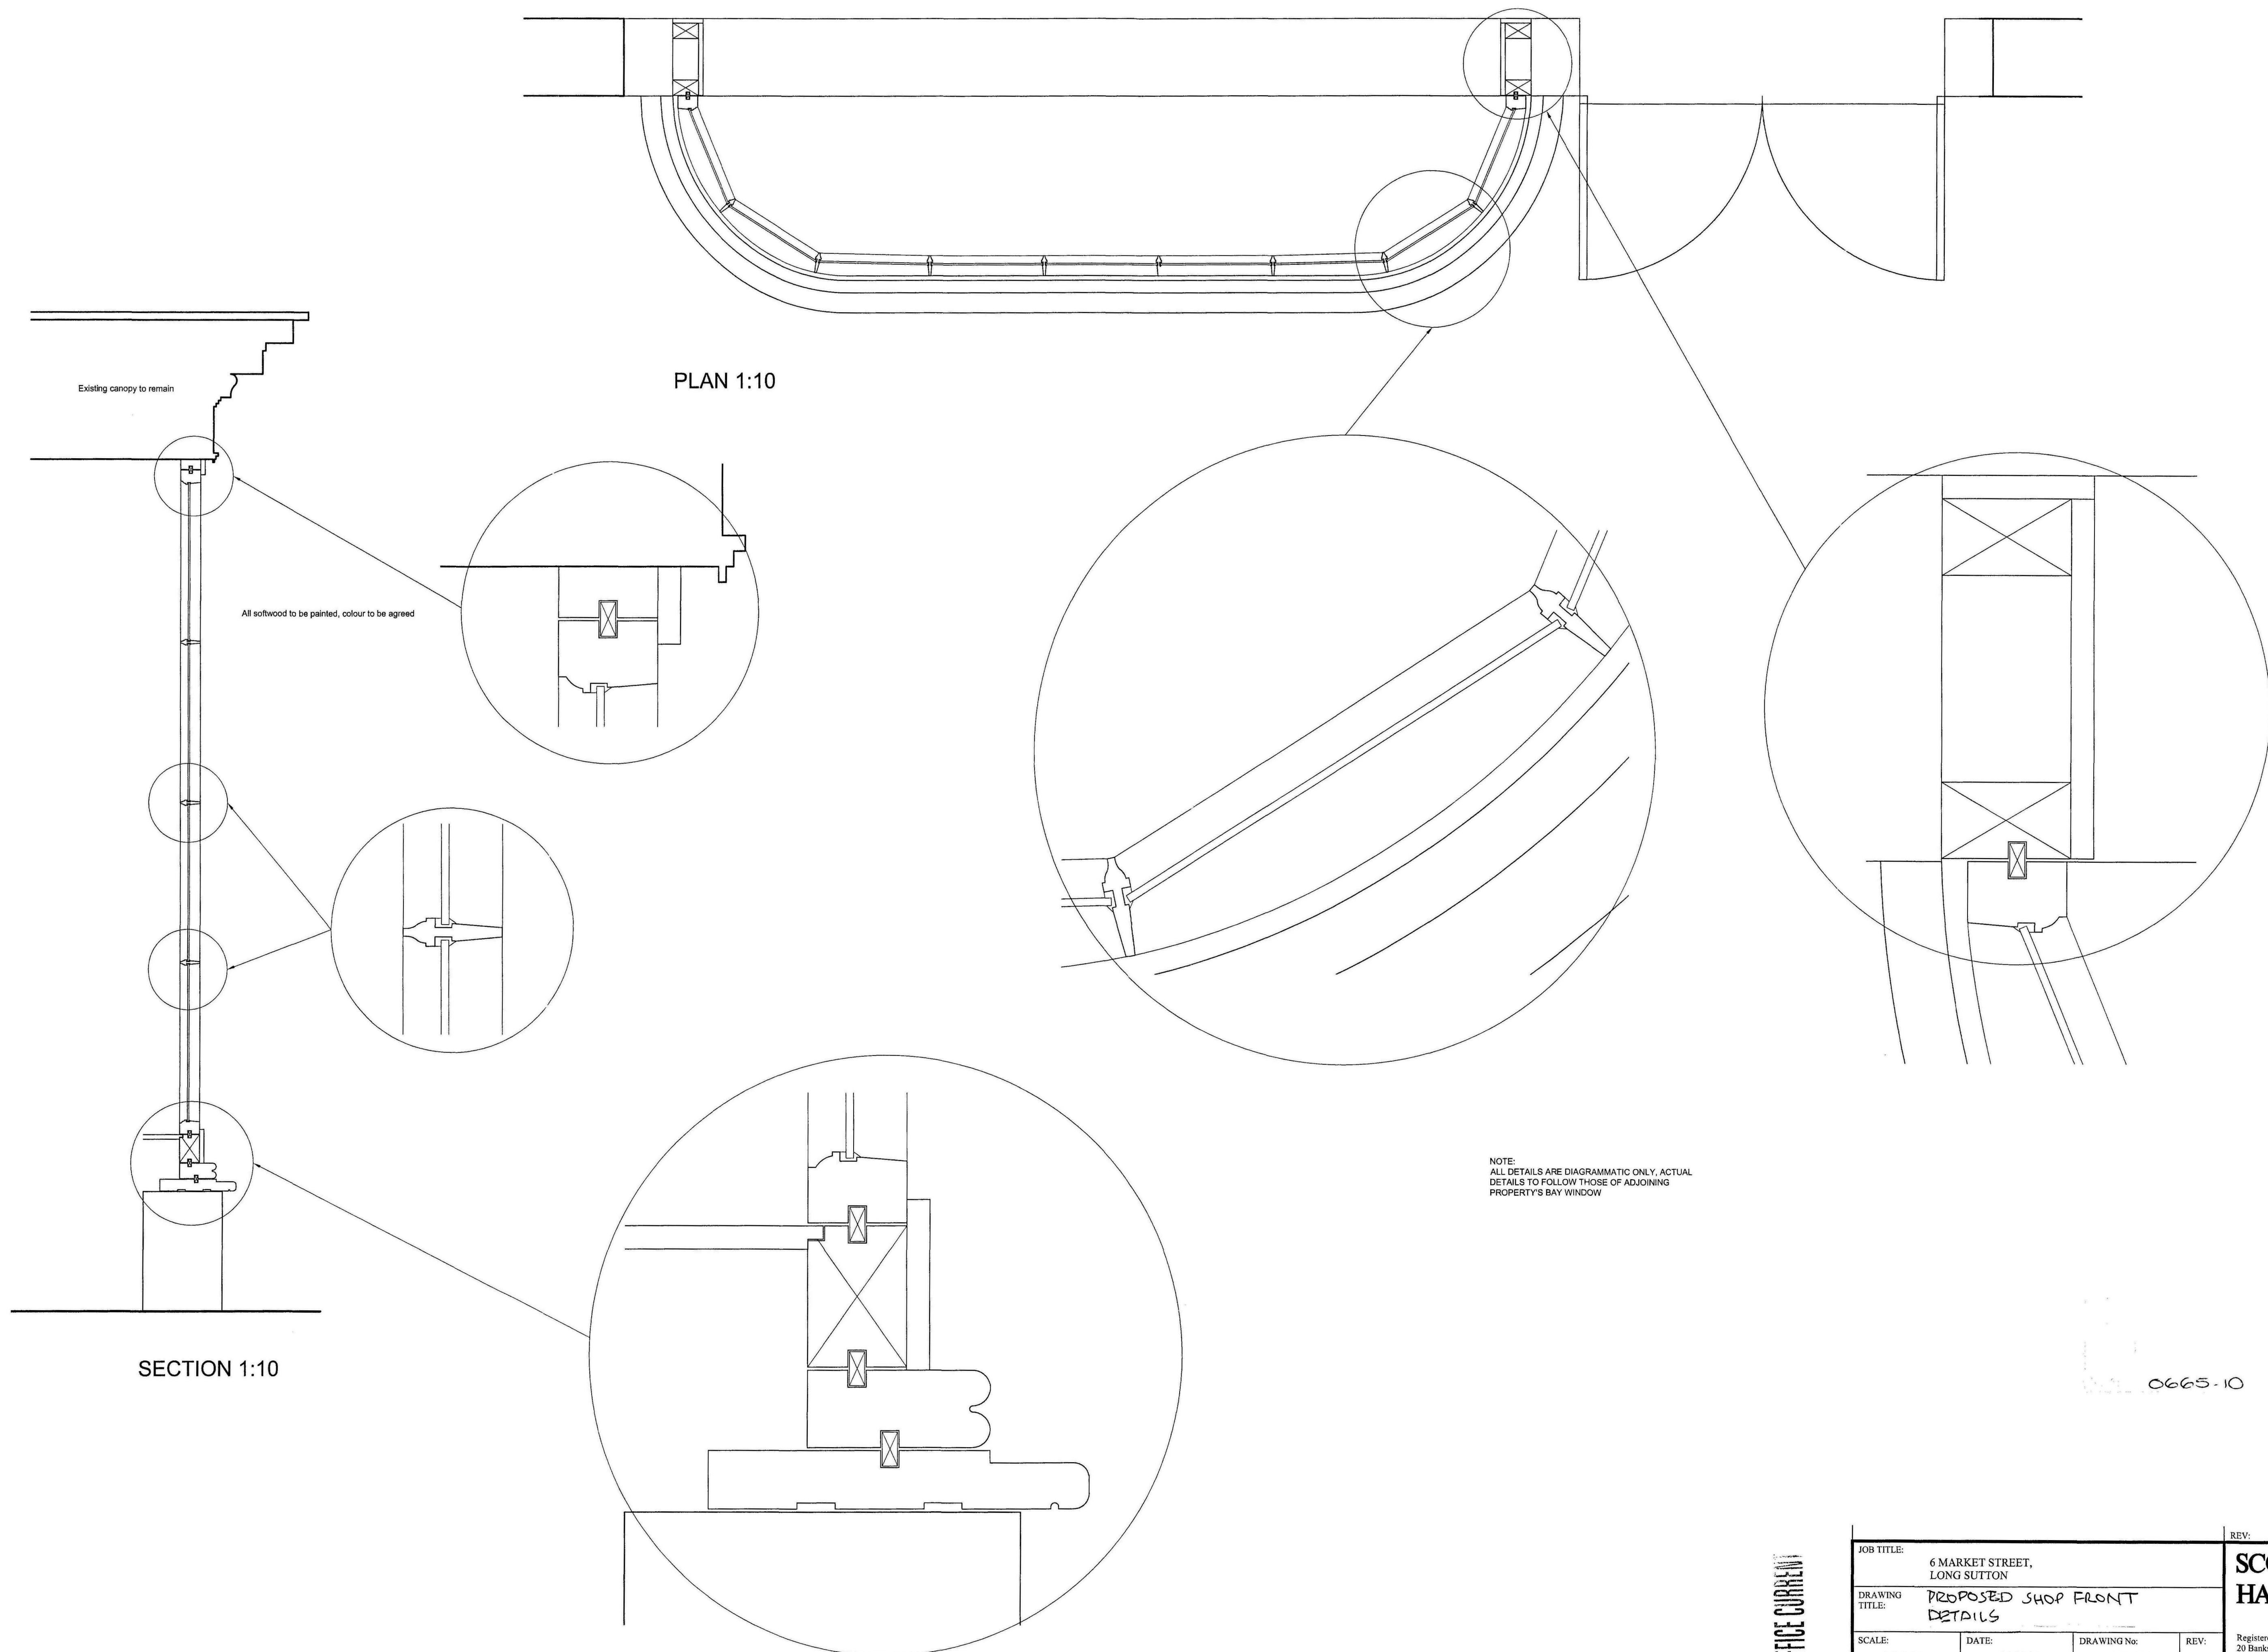

OFFICE CURRENT

|                                                     |                   |                          |  |                                  |  |
|-----------------------------------------------------|-------------------|--------------------------|--|----------------------------------|--|
| JOB TITLE:<br>6 MARKET STREET,<br>LONG SUTTON       |                   | REV:                     |  | DATE:                            |  |
| DRAWING<br>TITLE:<br>PROPOSED SHOP FRONT<br>DETAILS |                   | DRAWING No:<br>2133/06   |  | REV:                             |  |
| SCALE:<br>1:5, 1:10                                 | DATE:<br>03.08.10 | DRAWING No:<br>2133/06   |  | REV:                             |  |
| © Copyright Reserved                                |                   | Drawing not to be scaled |  | Dimensions to be checked on site |  |

**SCORER &  
HAWKINS LTD.**

Registered Office:  
20 Banks Street, Horncastle, Lincs LN9 5BW  
Telephone 01507 524556 Fax 01507 524300  
Email scorerhawkins@btconnect.com