

EXTERNAL MATERIALS

Marley Edgemere Grey or equivalent roof tile

black pvc-u rainwater goods

TBS Audley Antique Facing bricks
65mm stone cills to front and side elevations
brick detailing to eaves and verges


Light cream pvc-u casement windows

Anthracite coloured composite front doors


Entrance canopies - anthracite painted framework
with roof tiles to match main roof




front elevation

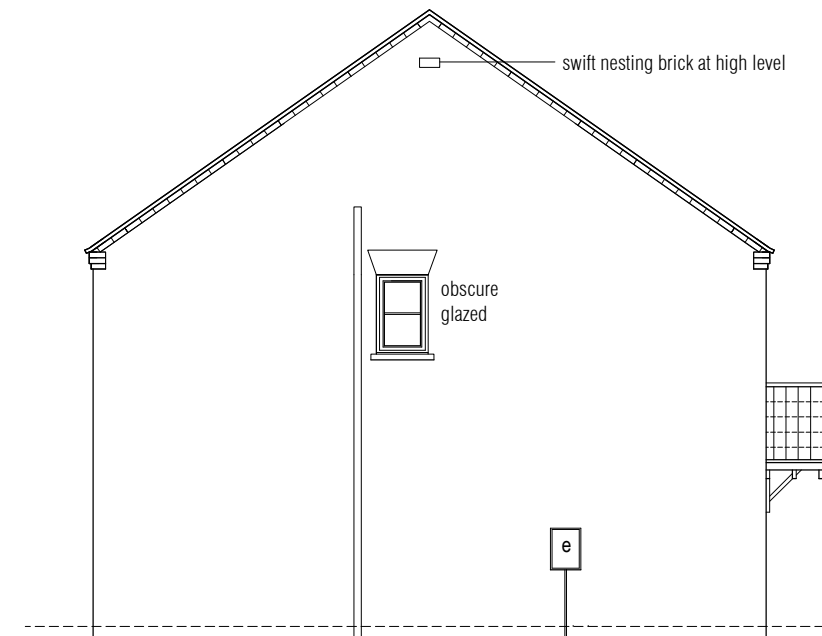

side elevation

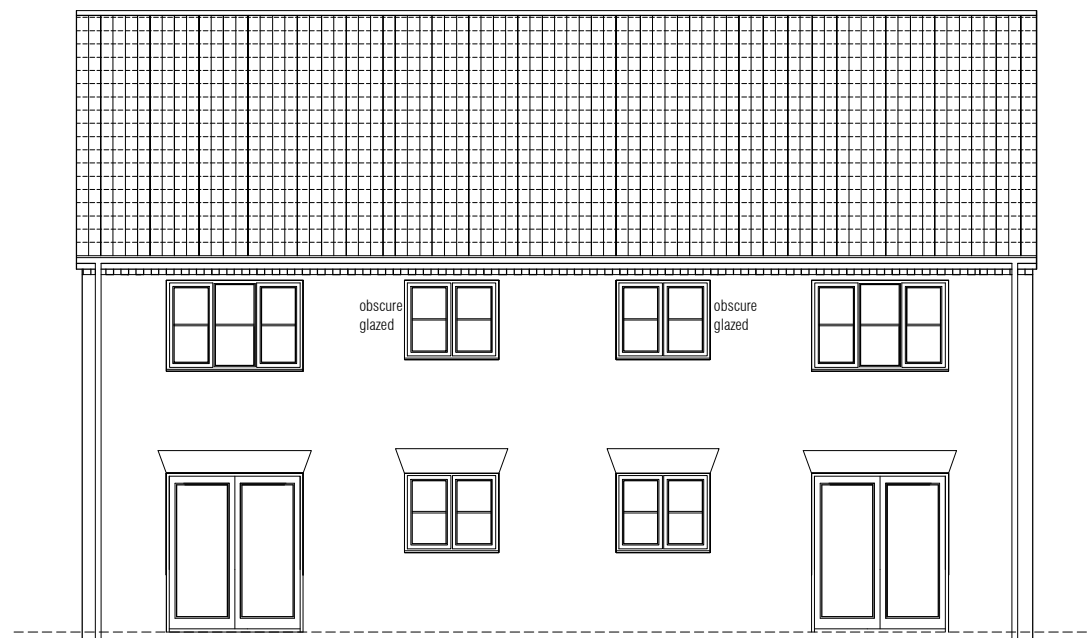

rear elevation

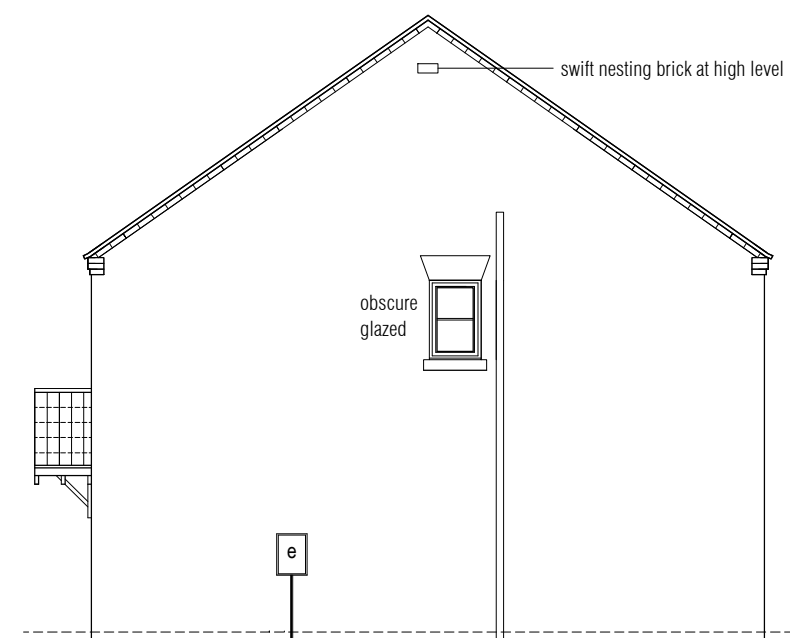

side elevation