
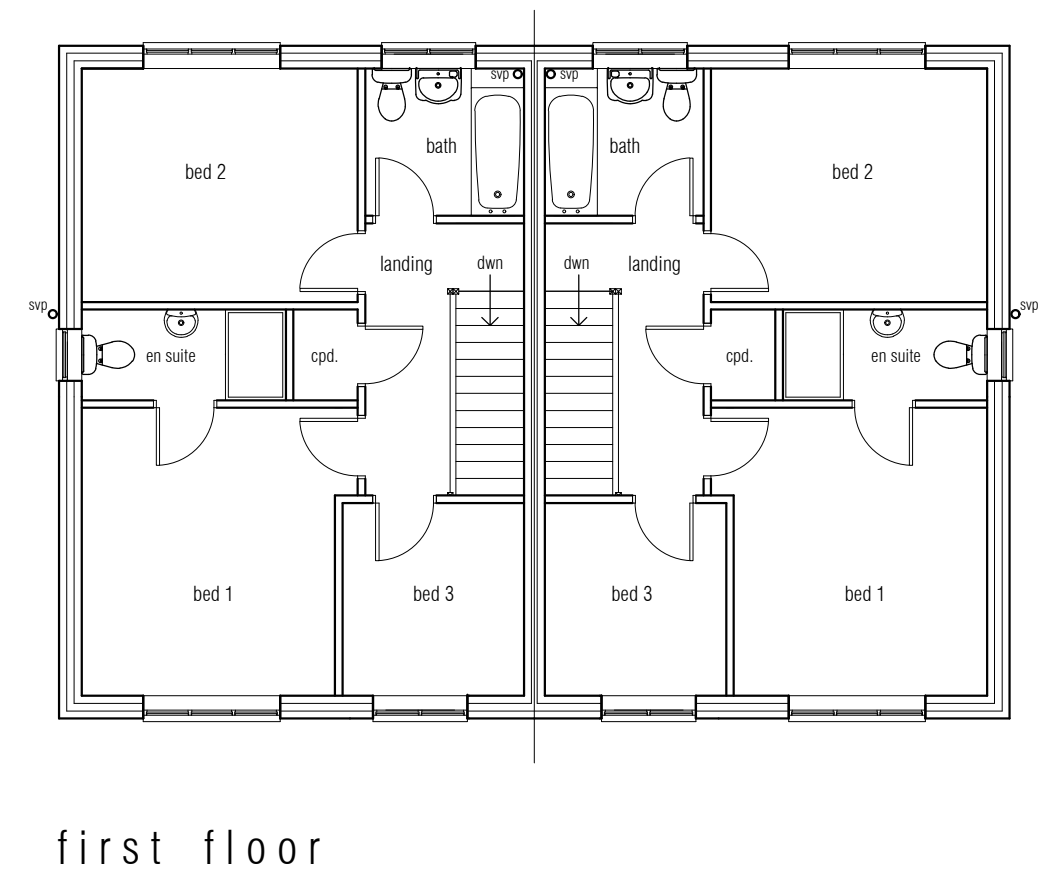


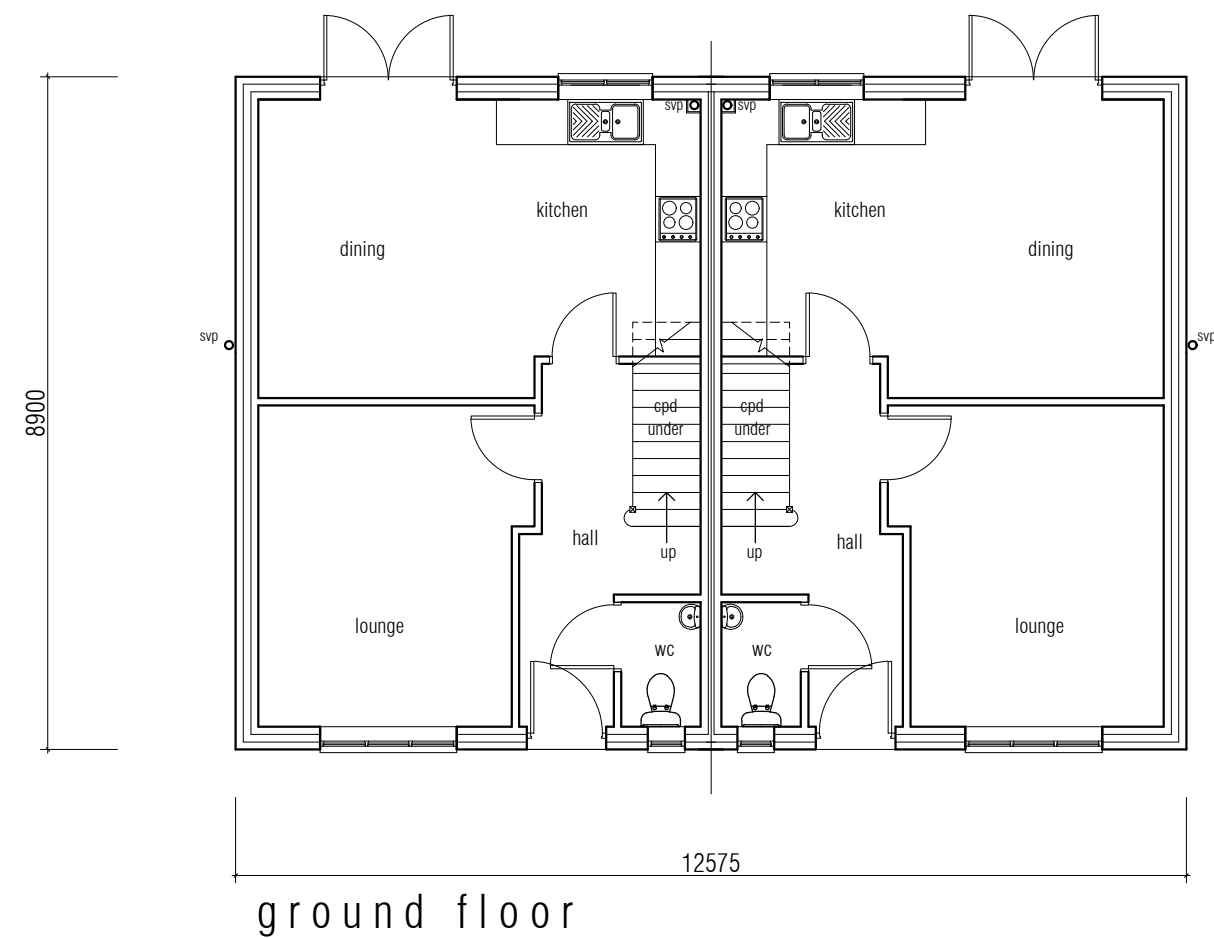

Plots 1 - 6 3 bed semi detached houses 97m2 (1044sqft) GIFA