

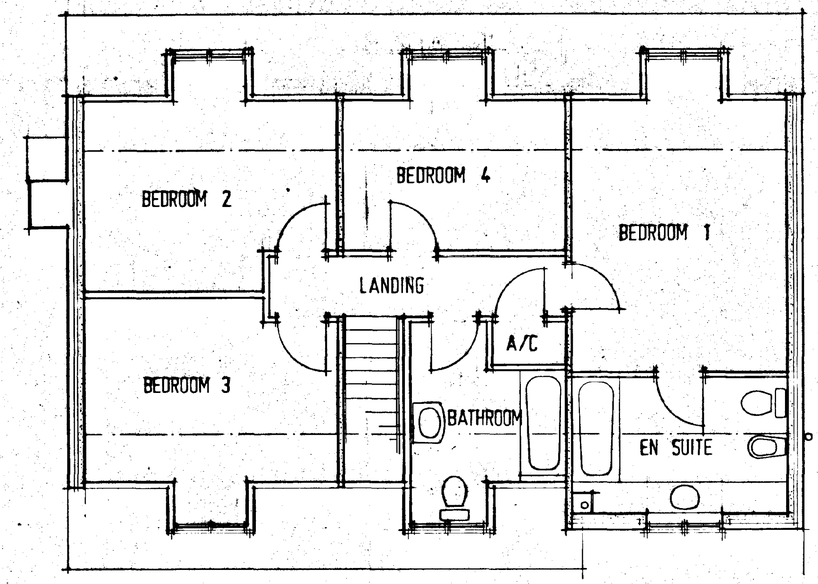


FIRST FLOOR PLAN

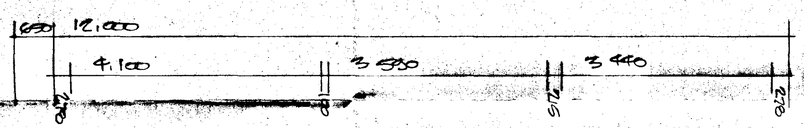

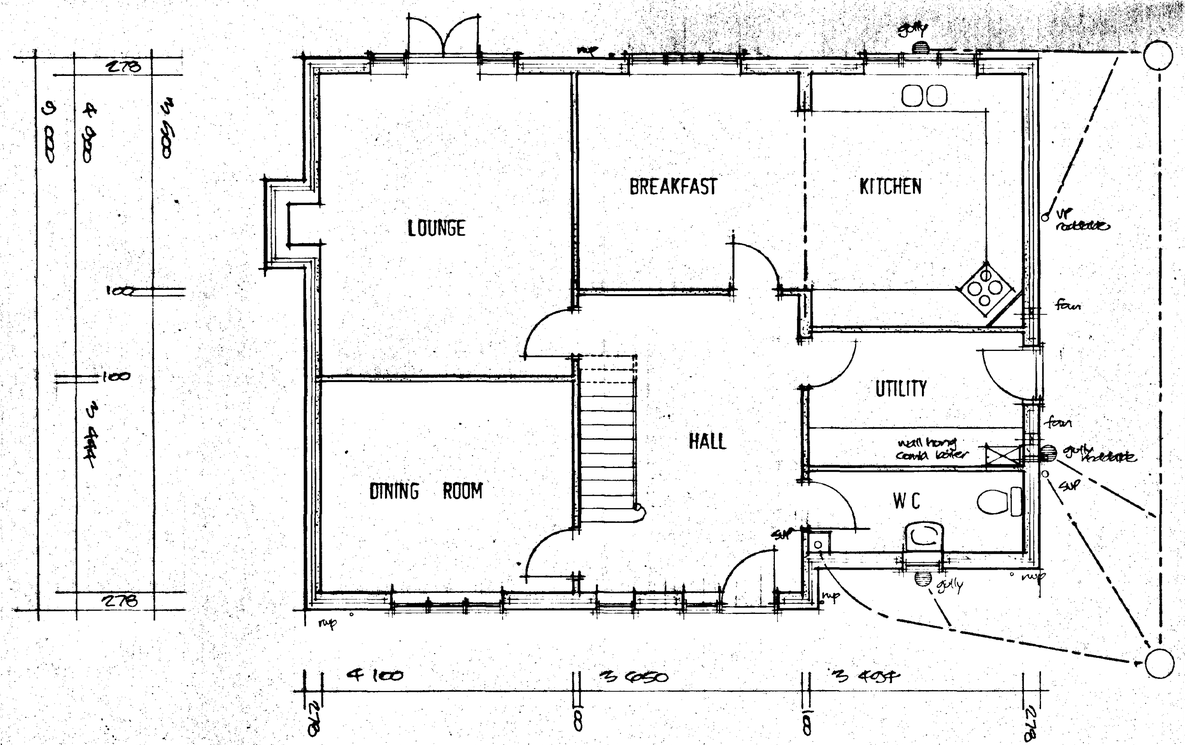


GROUND FLOOR PLAN

E L E V A T I O N S




FRONT

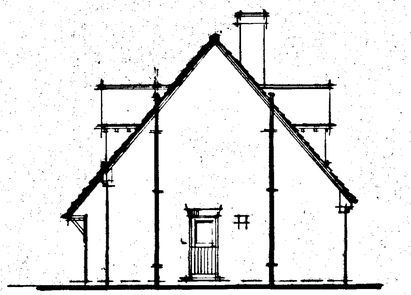

SIDE




REAR

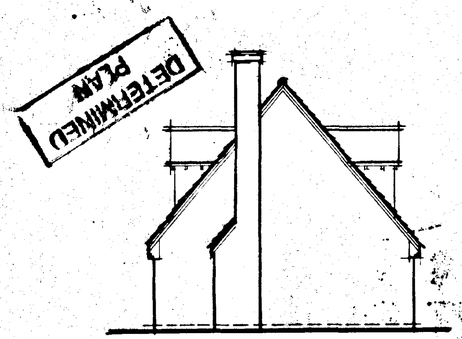

SIDE

DETERMINED PLAN

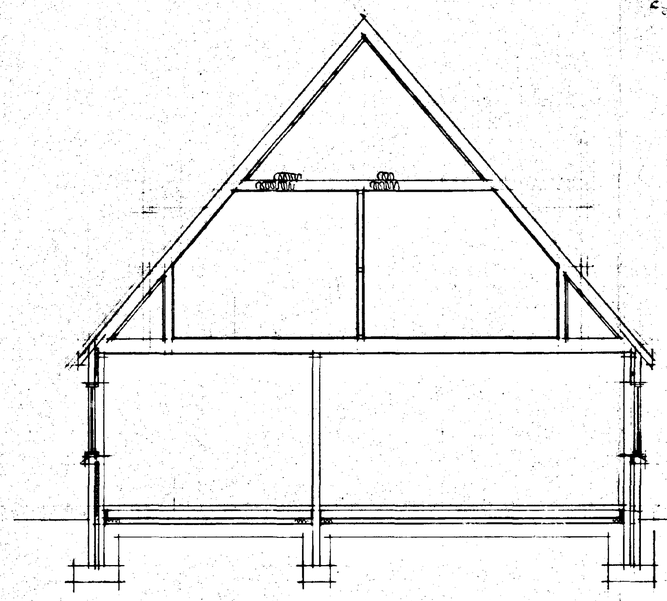

SECTION

SOUTH HOLLAND DC
HOUSING & PLANNING
14 JUL 1998
Ref: 0728/98

DETERMINED PLAN

DRAWING TO BE READ IN CONJUNCTION WITH SEPARATE BUILDING REGULATIONS SPECIFICATION NOTES DOCUMENT

ALL DIMENSIONS TO BE CHECKED ON SITE BY BUILDER AND ANY DISCREPANCIES REPORTED TO THE ARCHITECTURAL CONSULTANT IMMEDIATELY UPON DISCOVERY

THIS DRAWING IS THE COPYRIGHT OF L A BUILDING DESIGN AND MAY NOT BE COPIED OR REPRODUCED IN ANY FORM WITHOUT EXPRESS CONSENT

L. A. BUILDING DESIGN
Architectural and Surveying Practice
86 Hannam Boulevard
Spalding
Lincolnshire
PE11 1LB
Tel/Fax (01775) 711439
Peter S. Lithgow MCIOB MBIAT
Member of the Chartered Institute of Building and Member of the British Institute of Architectural Technologists

project
PROPOSED RESIDENTIAL DEVELOPMENT AT
THE PLOUGH SITE
ROMAN BANK
LONG SUTTON
SPALDING
LINCOLNSHIRE

client
MAYTREE DESIGNS LIMITED


drawing
TYPE DESIGN
FOUR BEDROOMED DETACHED CHALET BUNGALOW
PLOT 3

scale
1:50, 1:100

date
JULY 98

file no
97/12

dwg no

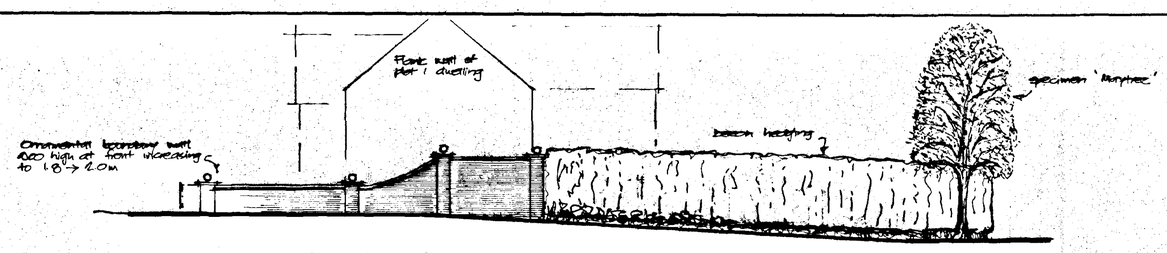

WALL ELEVATION


1. Builder to check all dimensions on site before work commences.
2. This drawing is the copyright of L A Building Design and shall not be copied or reproduced without written permission.

—o— Foul drainage + inspection chamber

o— — — Rainwater drain with access chamber

+—–—+ Rainwater soakaway - rubble filled shed min 5.0m away from all buildings



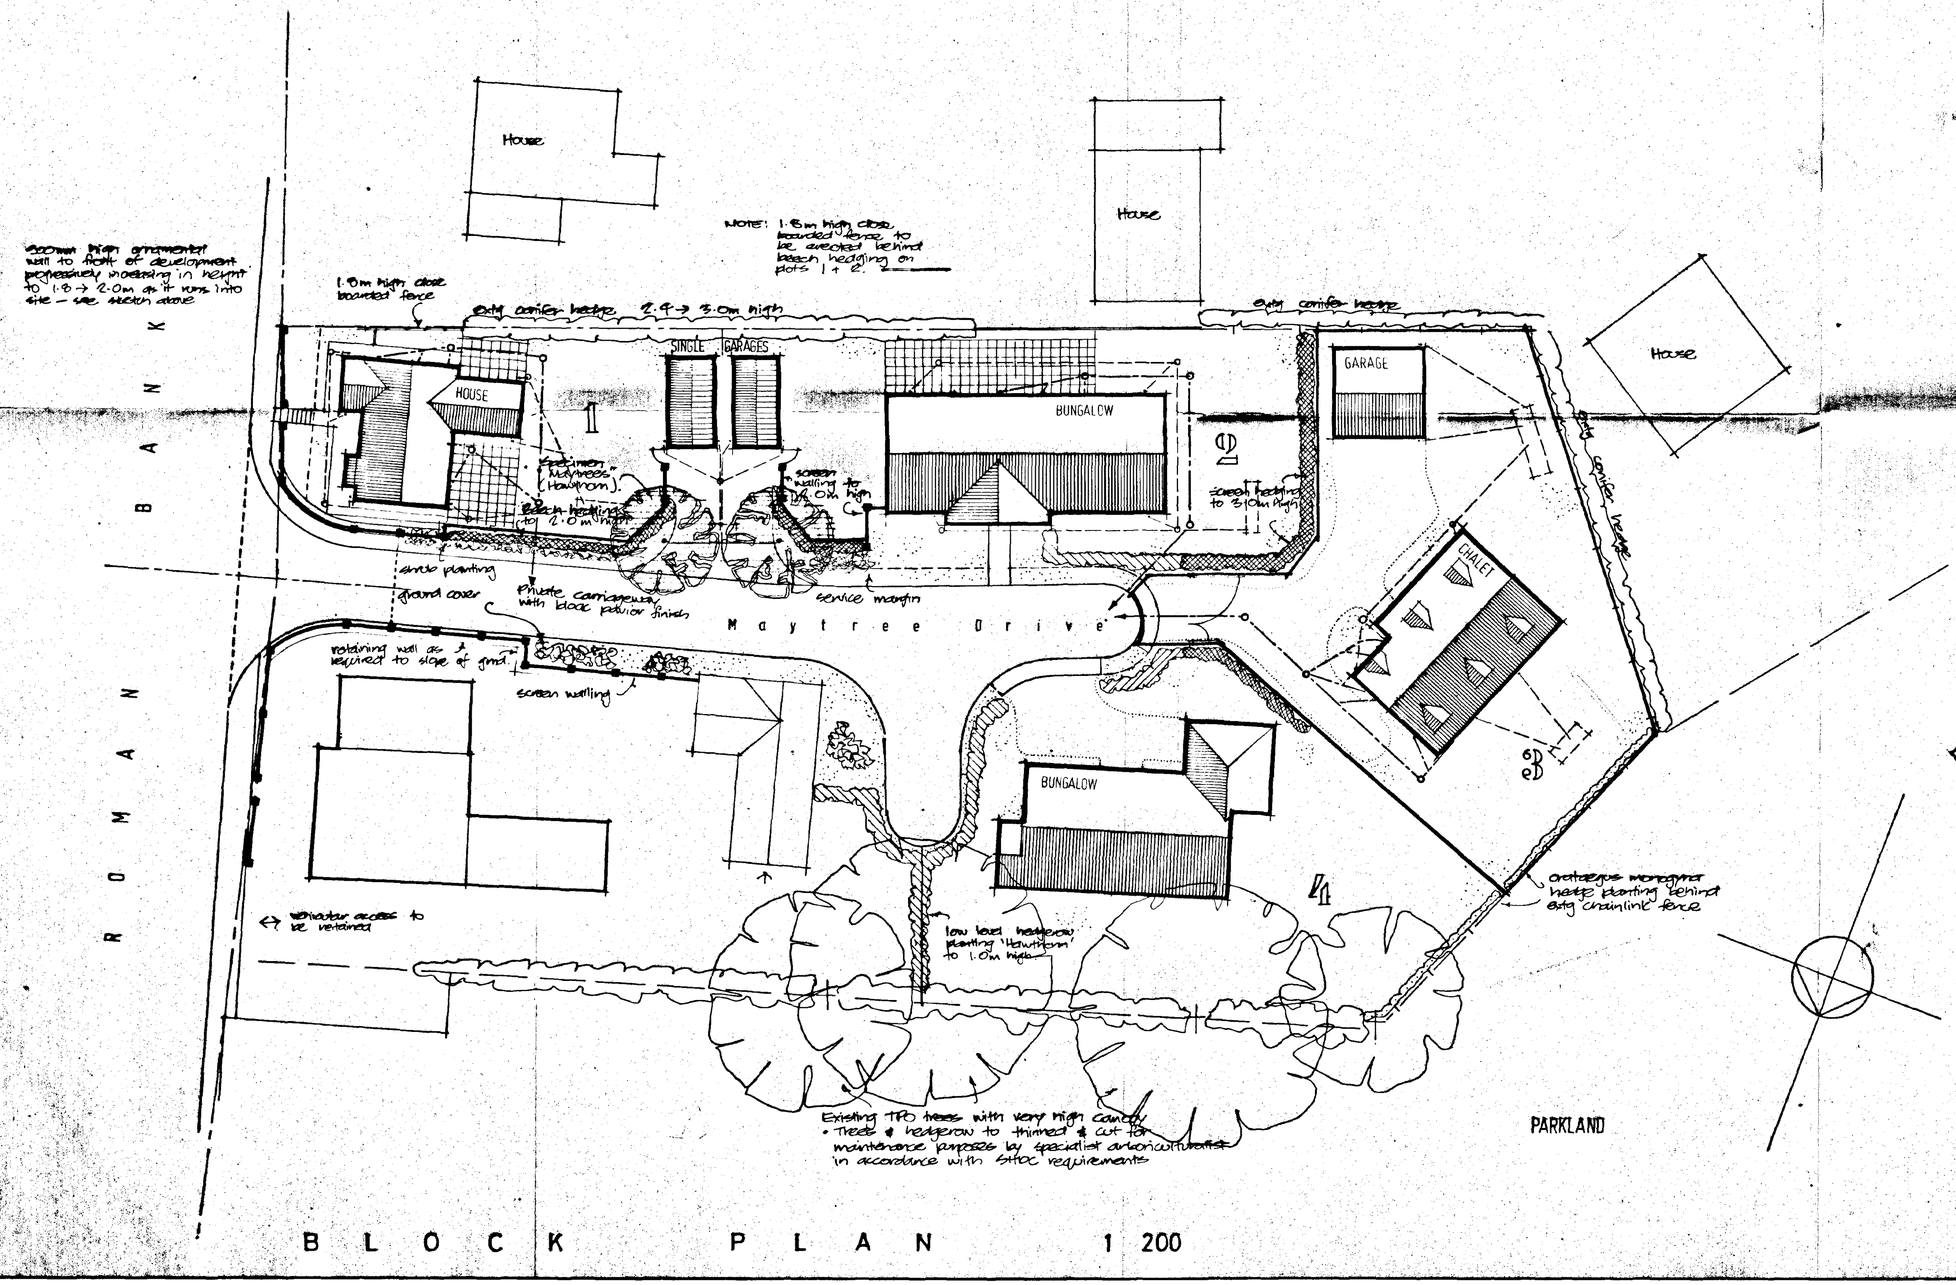

BLOCK PLAN 1 200

SOUTH HOLLAND DC
HOUSING & PLANNING
14 JUL 1998
Ref:

D	Plot 3 drainage	July 98
C	Plots 1+2 single garages	Nov 98
B	1.8m high close boarded fence behind beech hedge plots 1+2	Dec 97.
A	Softscape amendments	Nov 97.

DETERMINED PLAN

L A BUILDING DESIGN
55 Hannam Boulevard
Spalding
Lincolnshire PE11 1LB
Tel: Spalding (0775) 711437


project
EXCLUSIVE RESIDENTIAL DEVELOPMENT
THE PLOUGH SITE
ROMAN BANK
LONG SUTTON

client
MAYTREE DESIGNS LTD

drawing
BLOCK PLAN

date	scale(s)
SEP 97	1 200
job no	drg no
97/12	01 D


E L E V A T I O N S

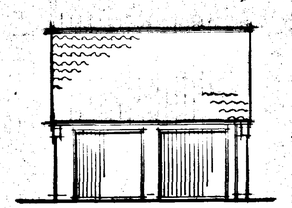


FRONT

Concrete tile to match dwelling


Facing brick to match dwelling

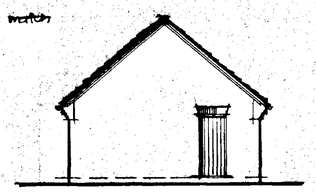


SIDE

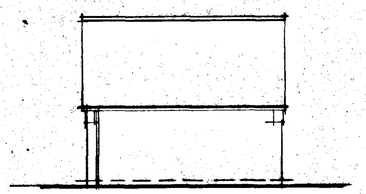



REAR

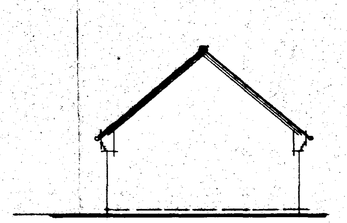


SIDE

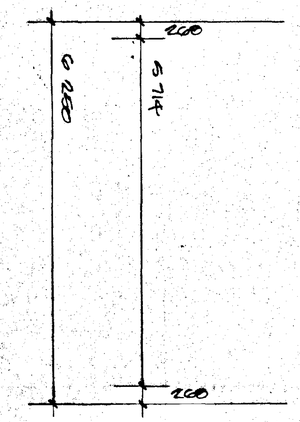

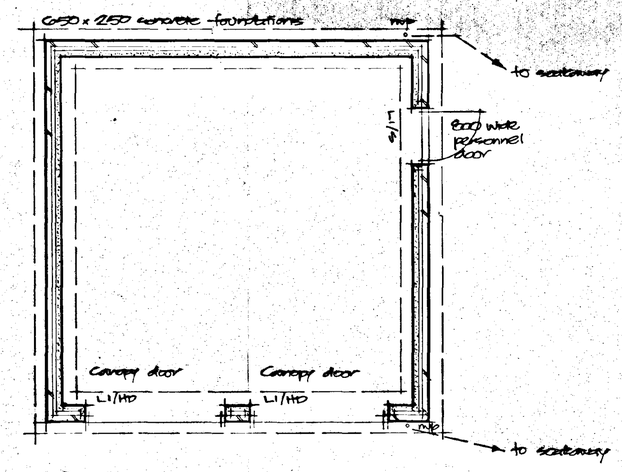

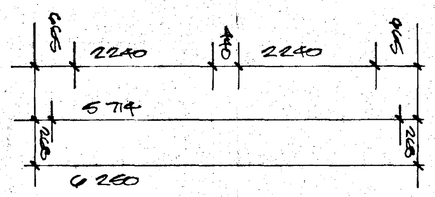

PLAN

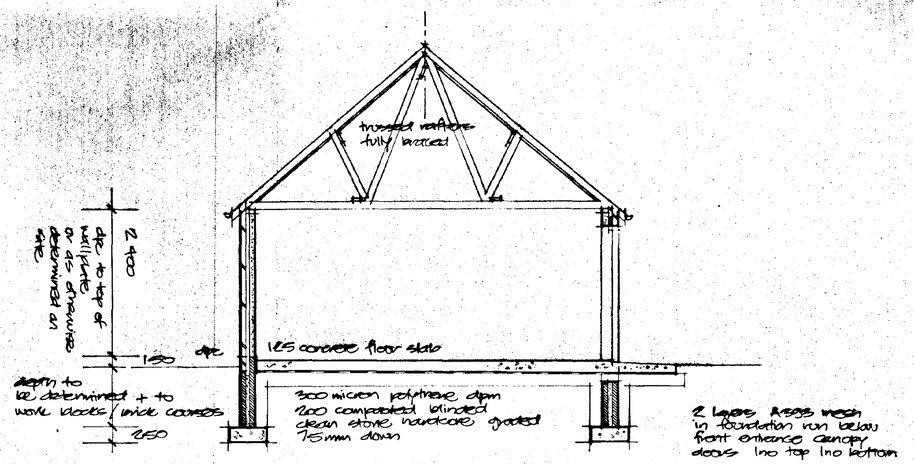

SECTION

SOUTH HOLLAND DC
HOUSING & PLANNING
14 JUL 1998
Ref: H/98/0478

APPROVED PLAN

ALL DIMENSIONS TO BE CHECKED ON SITE BY BUILDER AND ANY DISCREPANCIES REPORTED TO THE ARCHITECTURAL CONSULTANT IMMEDIATELY UPON DISCOVERY

This DRAWING IS THE COPYRIGHT OF L A BUILDING DESIGN AND MAY NOT BE COPIED OR REPRODUCED IN ANY FORM WITHOUT EXPRESS CONSENT

L. A. BUILDING DESIGN
Architectural and Surveying Practice
55 Hannam Boulevard
Spalding
Lincolnshire
PE11 1LB
Tel/Fax (01775) 711439
Peter S. Lithgow MCIOB MBIAT
Member of the Chartered Institute of Building and Member of the British Institute of Architectural Technologists

project
PROPOSED RESIDENTIAL DEVELOPMENT AT
THE PLOUGH SITE
ROMAN BANK
LONG SUTTON
SPALDING
LINCOLNSHIRE

client
MAYTREE DESIGNS LIMITED

drawing
DOUBLE GARAGE TYPE DESIGN
PLOT 3

scale
1:100, 1:50

date
JULY 98

job no
97/12

dwg no revisions
04